



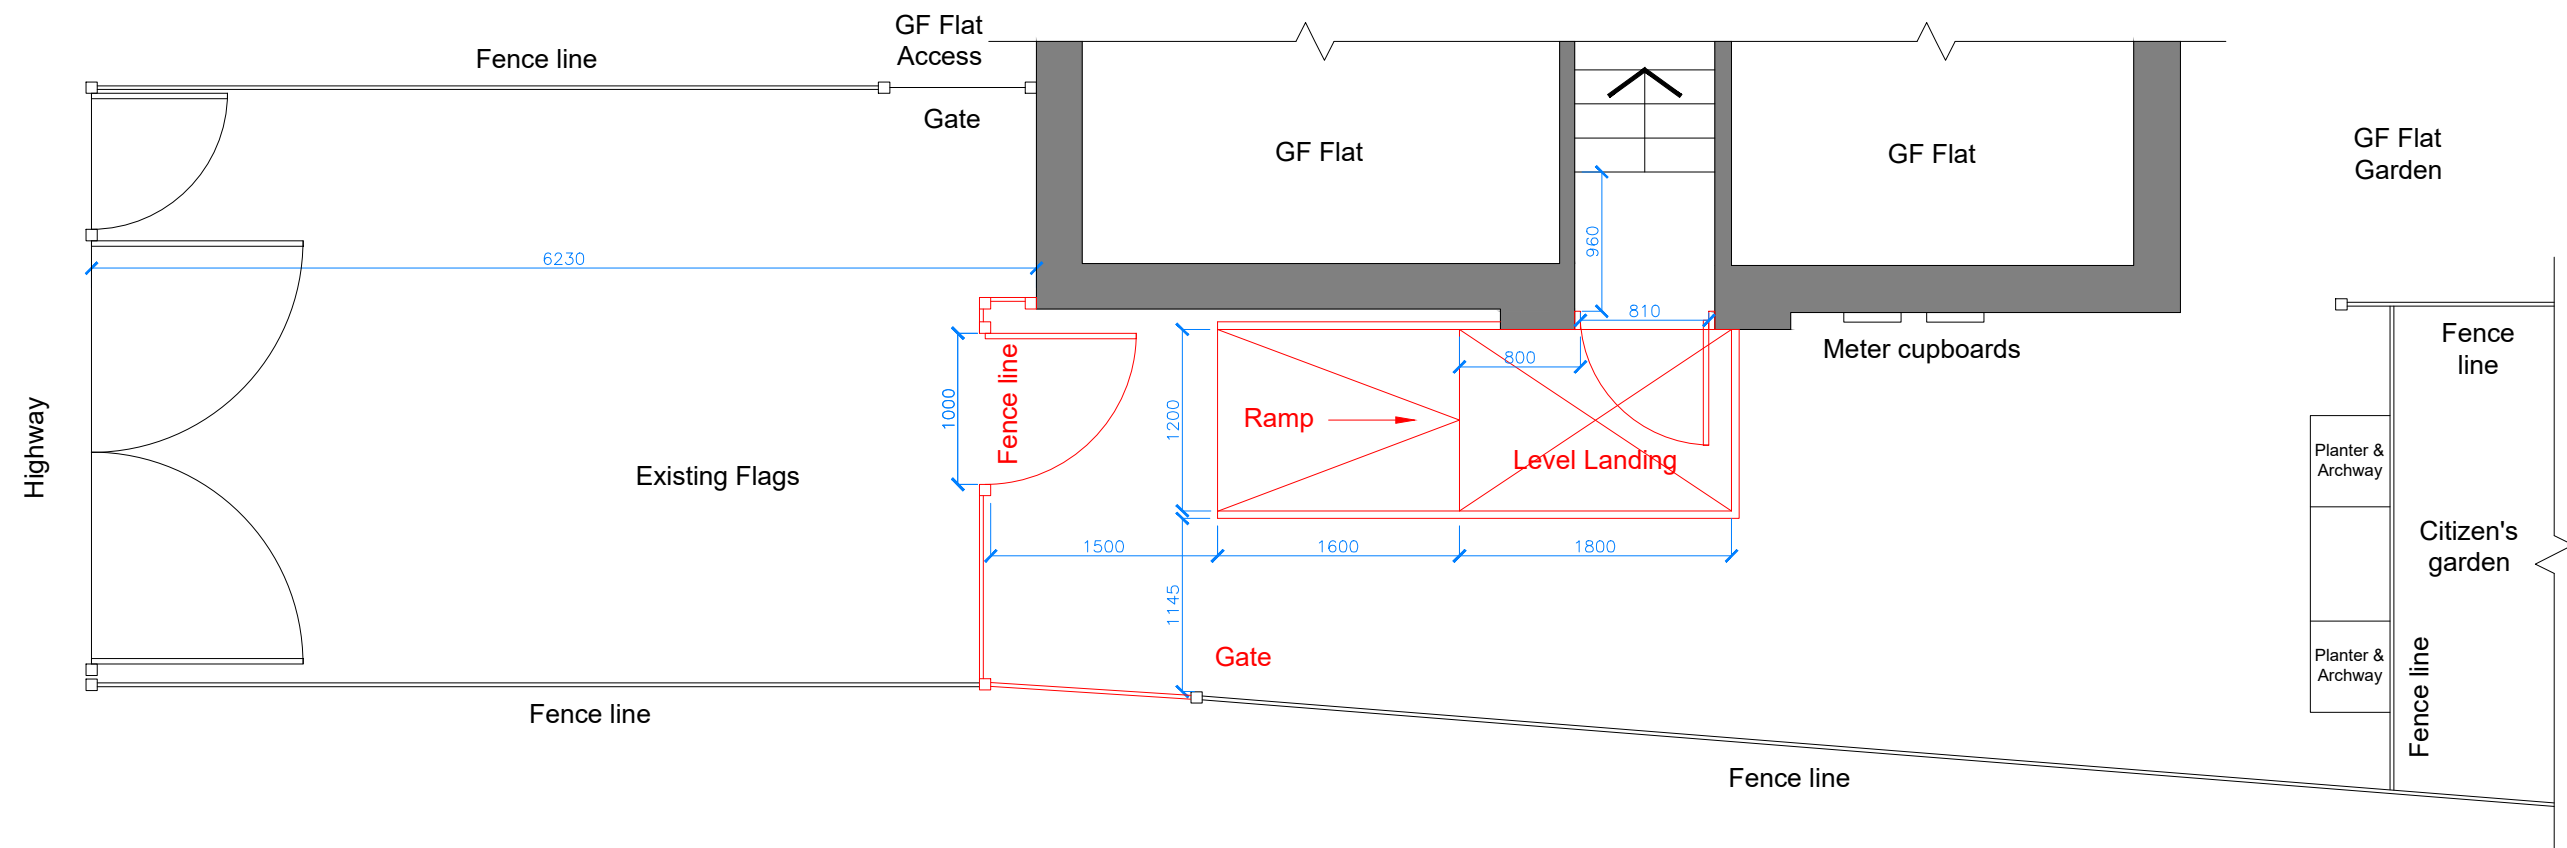

Elevation Detail A-A

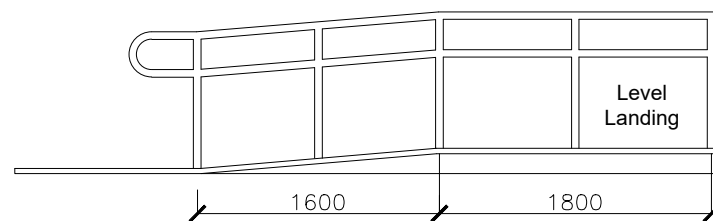

A	AMENDED TO LATEST COMMENTS	26.07.23	AU	AU
REV	DESCRIPTION	DATE	BY	CHK
Project:				
15 Bredbury Road, Manchester				
Drawing Title:				
Proposed Plan				
Drawing No.:				
M4-227-002				
Scale @ A3	Revision:	Status:	Drawn By:	Date:
1:50	A	Proposal	AU	03/02/23