
Rev	Revision Notes
P1	i109 - Planning for Access Way

MHCP- 10A- V1- ZZ- DR- A- 0001- P1

N

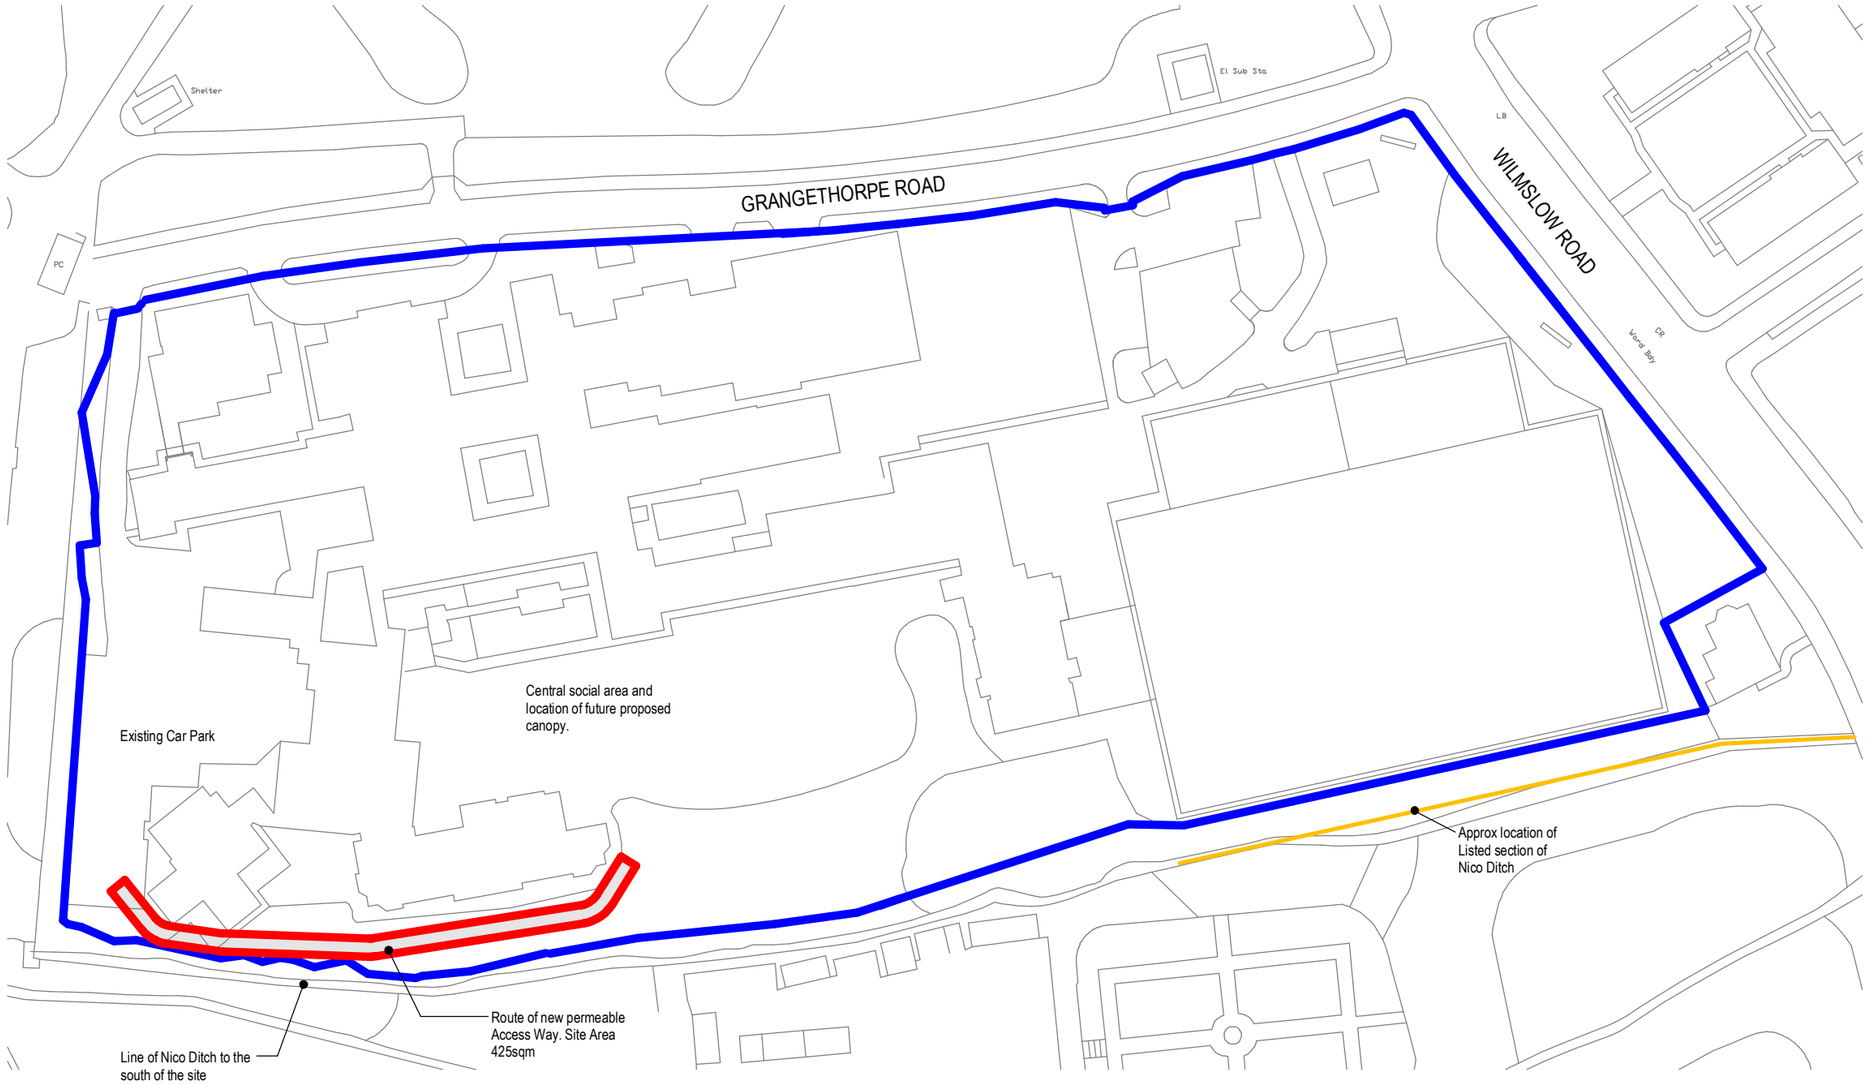

Site Address:
Manchester High School for Girls
Grangethorpe Road
Manchester
M14 6HS

Client: MHSG
Project: New Access Way
Job No.: 1307
Date : 18/7/2023
BIM Model : MHCP-10A-WS
QA: ADS AP
Scale : 1 : 1250@A3
Drawing: **Location Plan**
Rev notes: i109 - Planning for Access Way

MHCP-10A- V1- ZZ- DR- A- **0001**-P1

1 Location Plan
1 : 1250

Scale 1:1250

0 20 50 100 200

10architect. unit 16, 12 hilton street, manchester, m1 1jf

This drawing is copyright. Do not scale dimensions from this drawing "if in doubt ask". This drawing is to be read in conjunction with all other relevant drawings and specifications. All discrepancies on this drawing are to be reported to the architect. Do not modify any element of this drawing. Use drawing only for purpose(s) issued.