



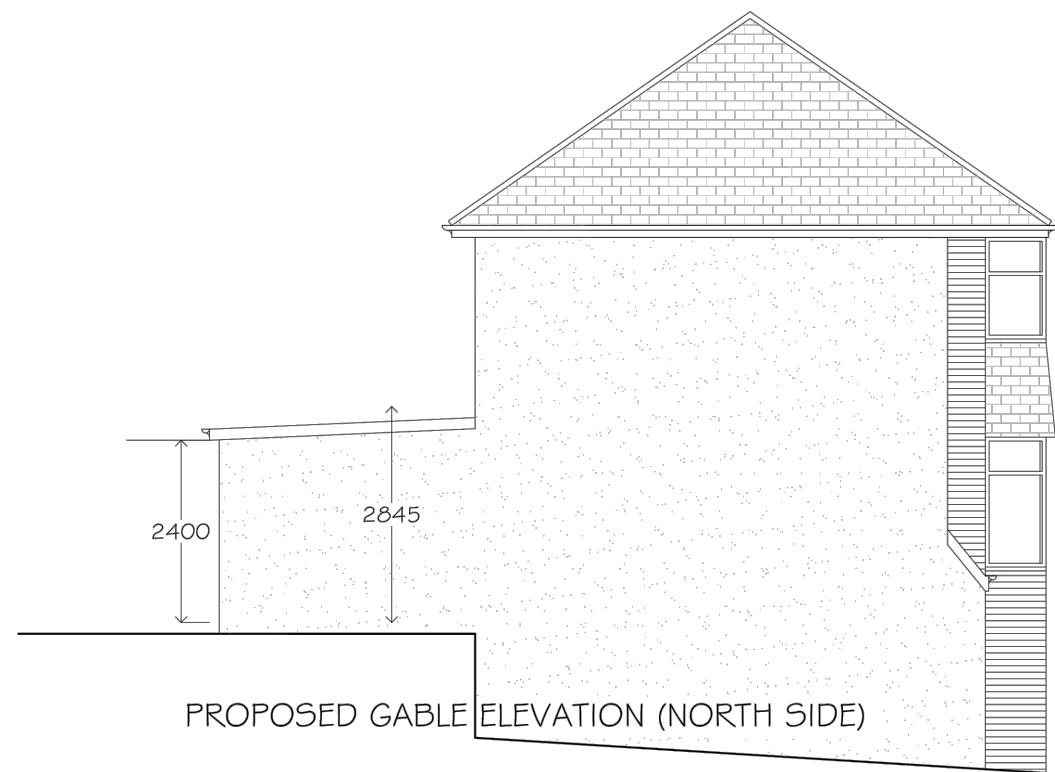

- ELEVATION
- Left
- EXISTING
- 1 : 100 (IN A3)

existing approved (ref : 116731/FH/2017)

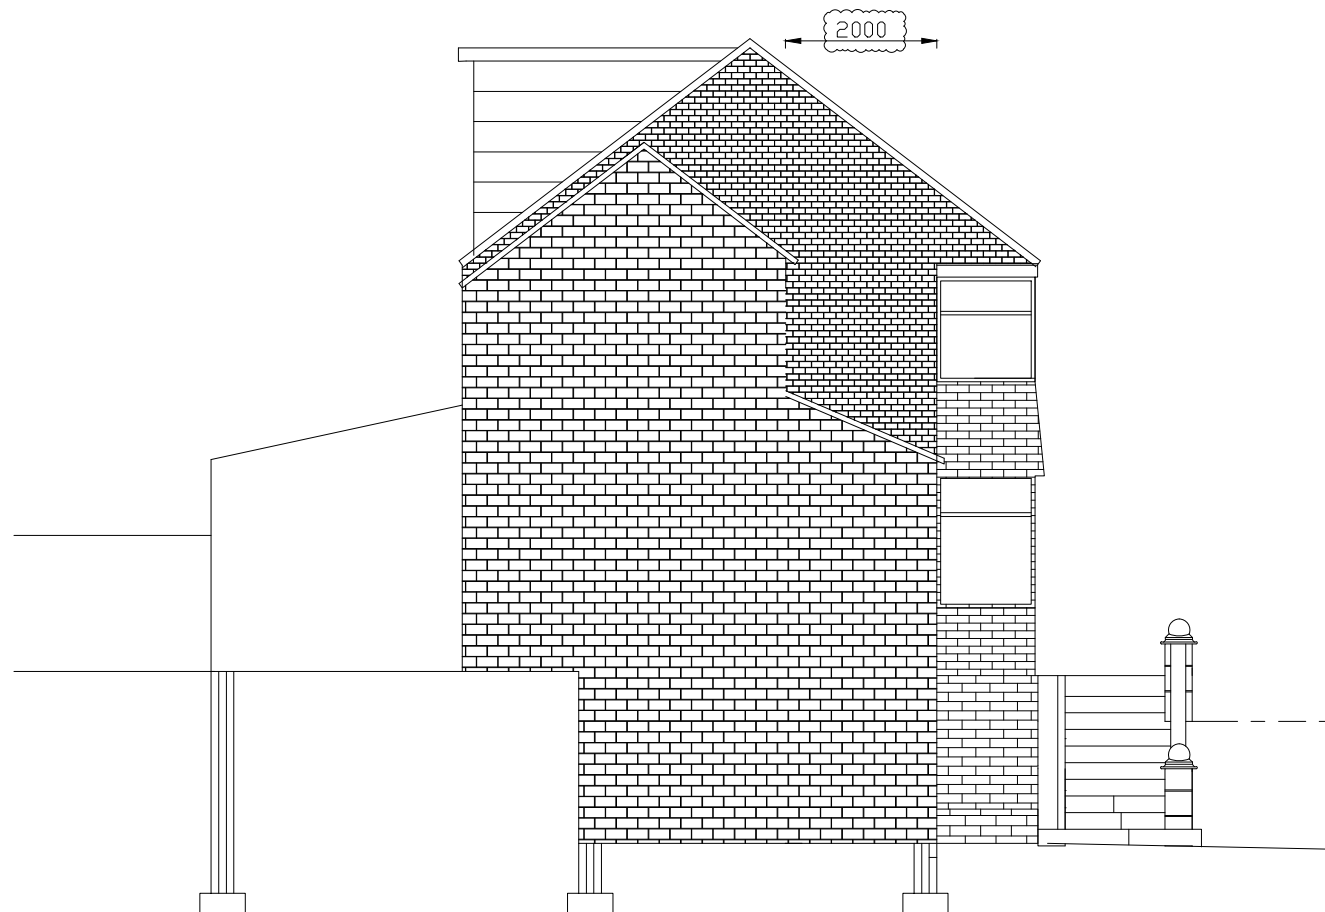

- ELEVATION
- Left
- PROPOSED
- 1 : 100 (IN A3)

NOTE :

REMARK :

- 1.) NO unauthorized copying / reproduction permitted without expressed written permission.
- 2.) The contractor shall check all dimensions and level on site before commencement of work.
- 3.) No dimension to be scaled off this drawing.

LEGEND :

CLIENT :

PROJECT TITLE :
926 Rochdale Road,
Blackley, Manchester
M9 7EP

DRAWING TITLE :
ELEVATION

DRAWN gw
CHKD GARY
SCALE AS SHOWN

rev	date	description
00	23 mar 2022	layout
01	01 Aug 2022	layout
02	04 Nov 2022	porch
03	14 Feb 2023	roof
04	06 Jun 2023	set back
05	09 Jun 2023	set back
06	13 Jun 2023	set back
07	15 June 2023	porch

Revision / Version

DWG PP-CA-008 00

JOB NO

GW GARYWONG WORKSHOP LIMITED

GW GARYWONG WORKSHOP LIMITED

GW GARYWONG WORKSHOP LIMITED

GW GARYWONG WORKSHOP LIMITED