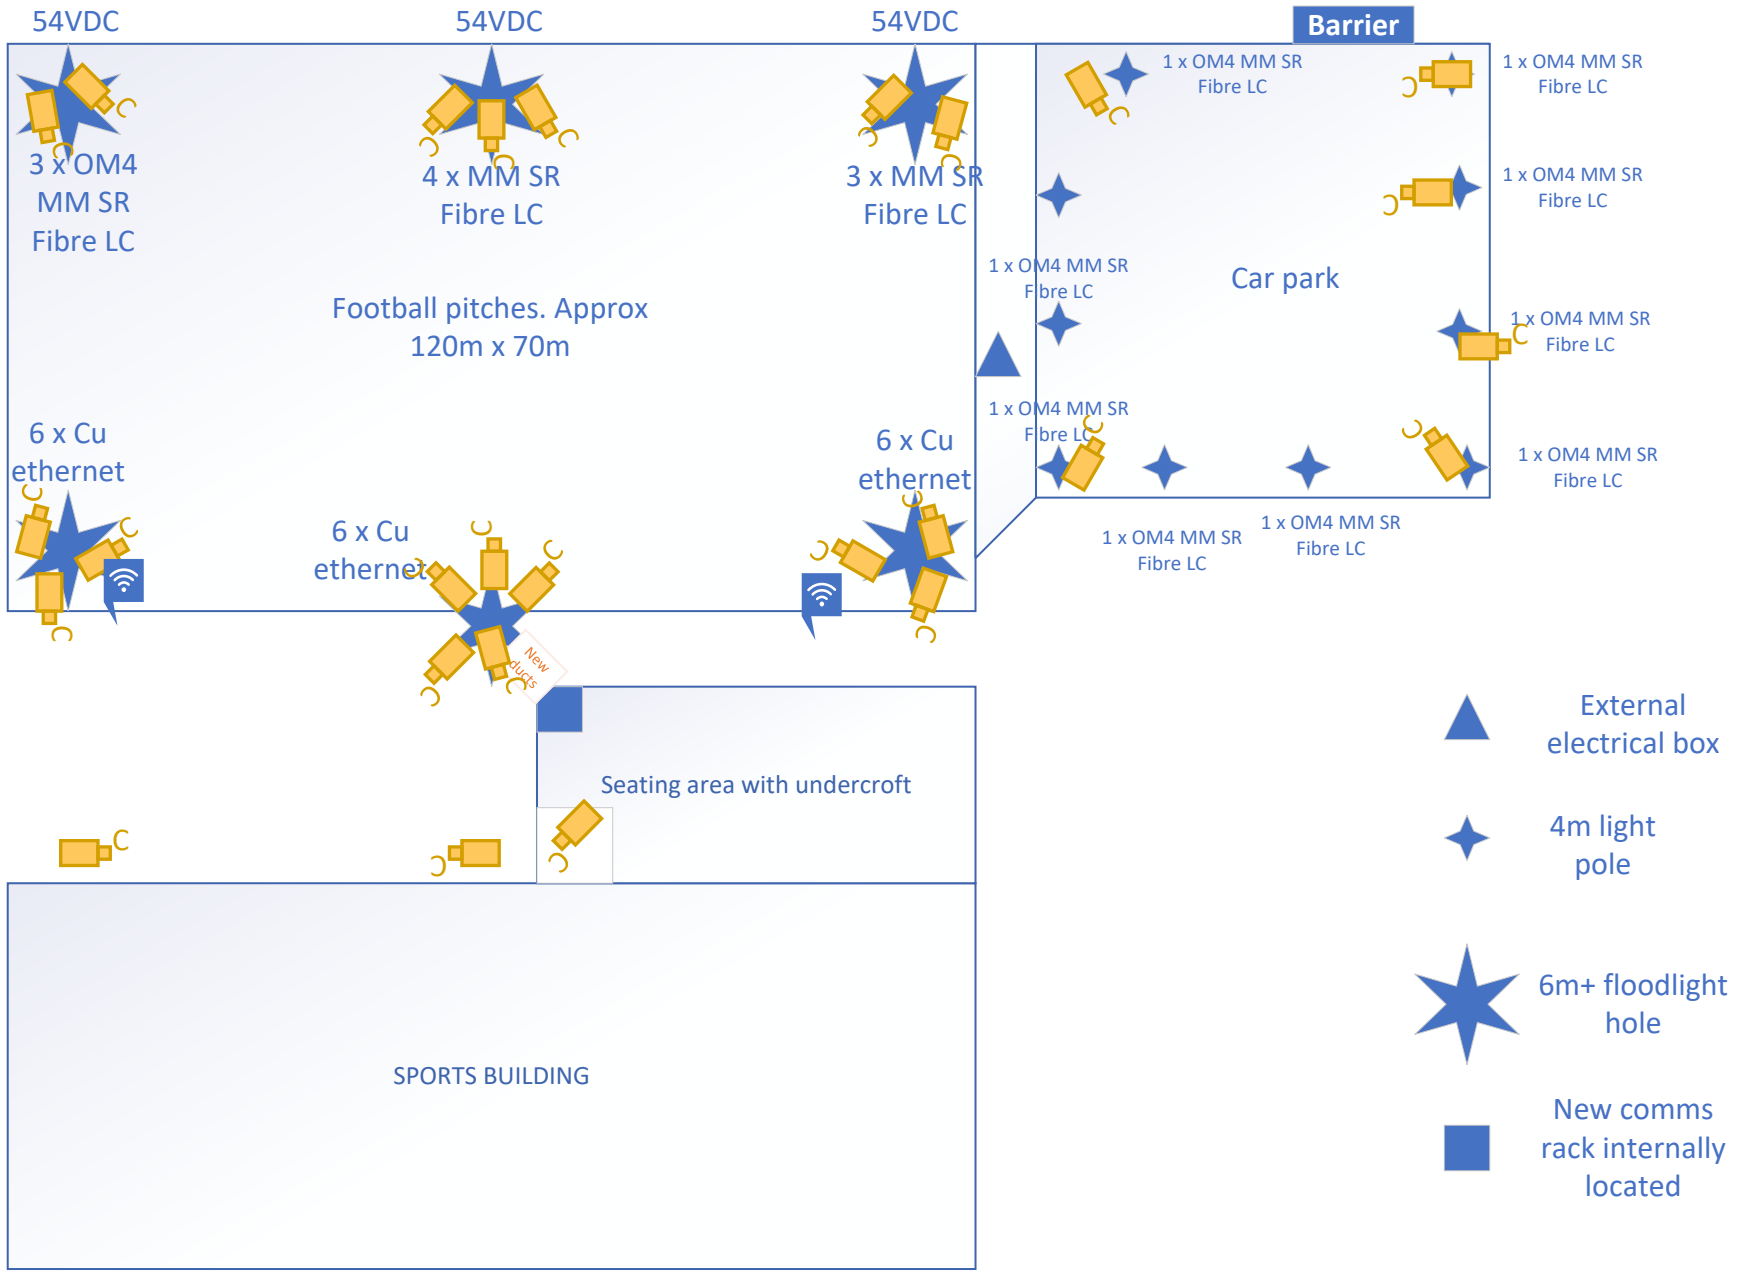
54VDC
54VDC
54VDC
Barrier
3 x OM4 MM SR Fibre LC
4 x MM SR Fibre LC
3 x MM SR Fibre LC
1 x OM4 MM SR Fibre LC
1 x OM4 MM SR Fibre LC
1 x OM4 MM SR Fibre LC
1 x OM4 MM SR Fibre LC
Car park
1 x OM4 MM SR Fibre LC
1 x OM4 MM SR Fibre LC
1 x OM4 MM SR Fibre LC
1 x OM4 MM SR Fibre LC
1 x OM4 MM SR Fibre LC
Football pitches. Approx 120m x 70m
6 x Cu ethernet
6 x Cu ethernet
6 x Cu ethernet
New ducts
Seating area with undercroft
SPORTS BUILDING
External electrical box
4m light pole
6m+ floodlight hole
New comms rack internally located