



Do not scale off this drawing. All dimensions to be checked on site prior to manufacture and construction. This drawing is the property of Just-H Architects and should not be reproduced without permission. All discrepancies to be brought to the attention of the architect immediately. This drawing is to be read in conjunction with the specification / bill of quantities and related drawings.

REVISION

A FIRST ISSUE

12/05.23

JG

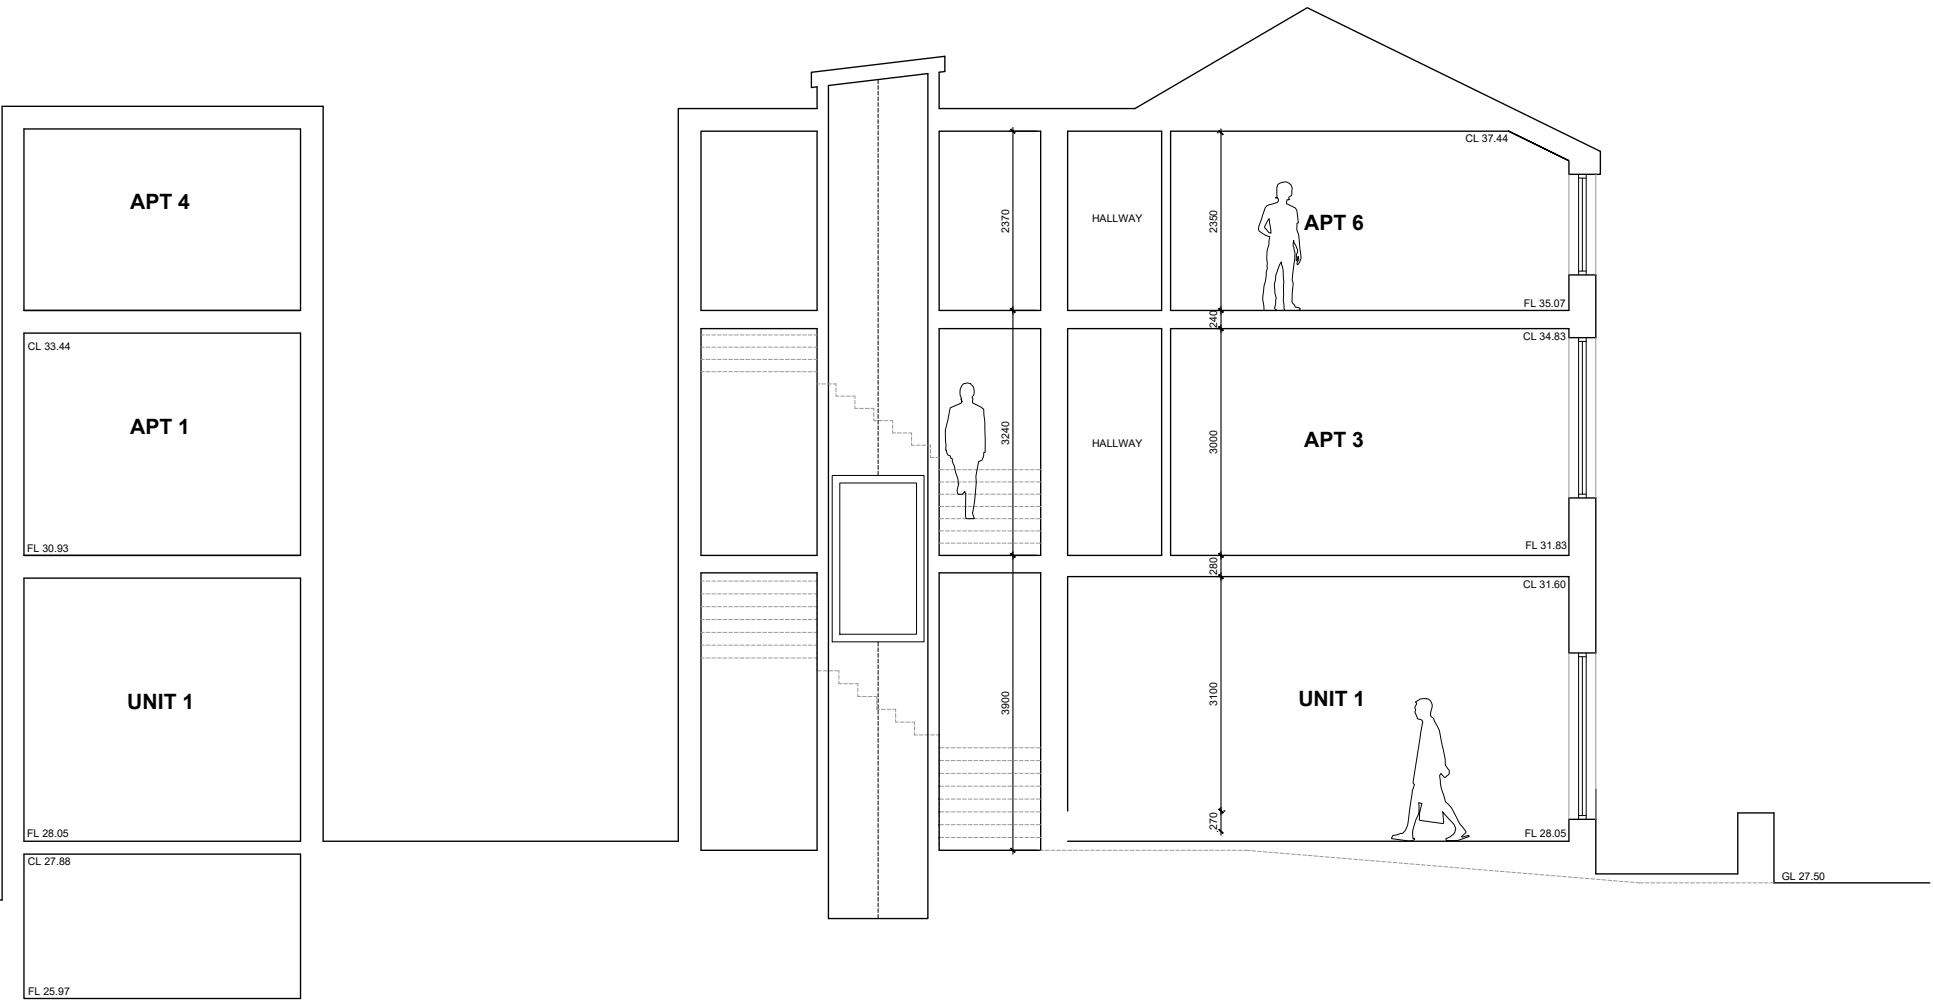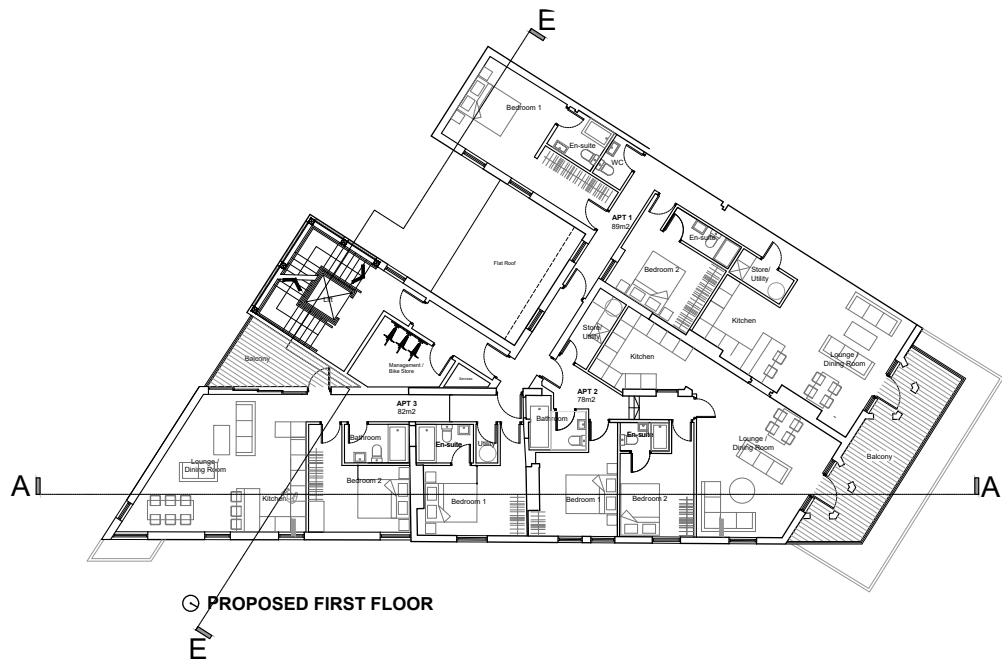

SECTION E-E

VEDANTA & PARTNERS	client
577 -579 WILBRAHAM ROAD CHORLTON, M21 9AH	project
PROPOSED SECTION EE	title
VP.01	job No.
AX.02	dwg No.
1:100 @ A3	scale
JG	drawn

Just H
Architects

46 Manchester Road
Chorlton
Manchester
M21 9PH
0161 237 5500
info@justharchitects.co.uk