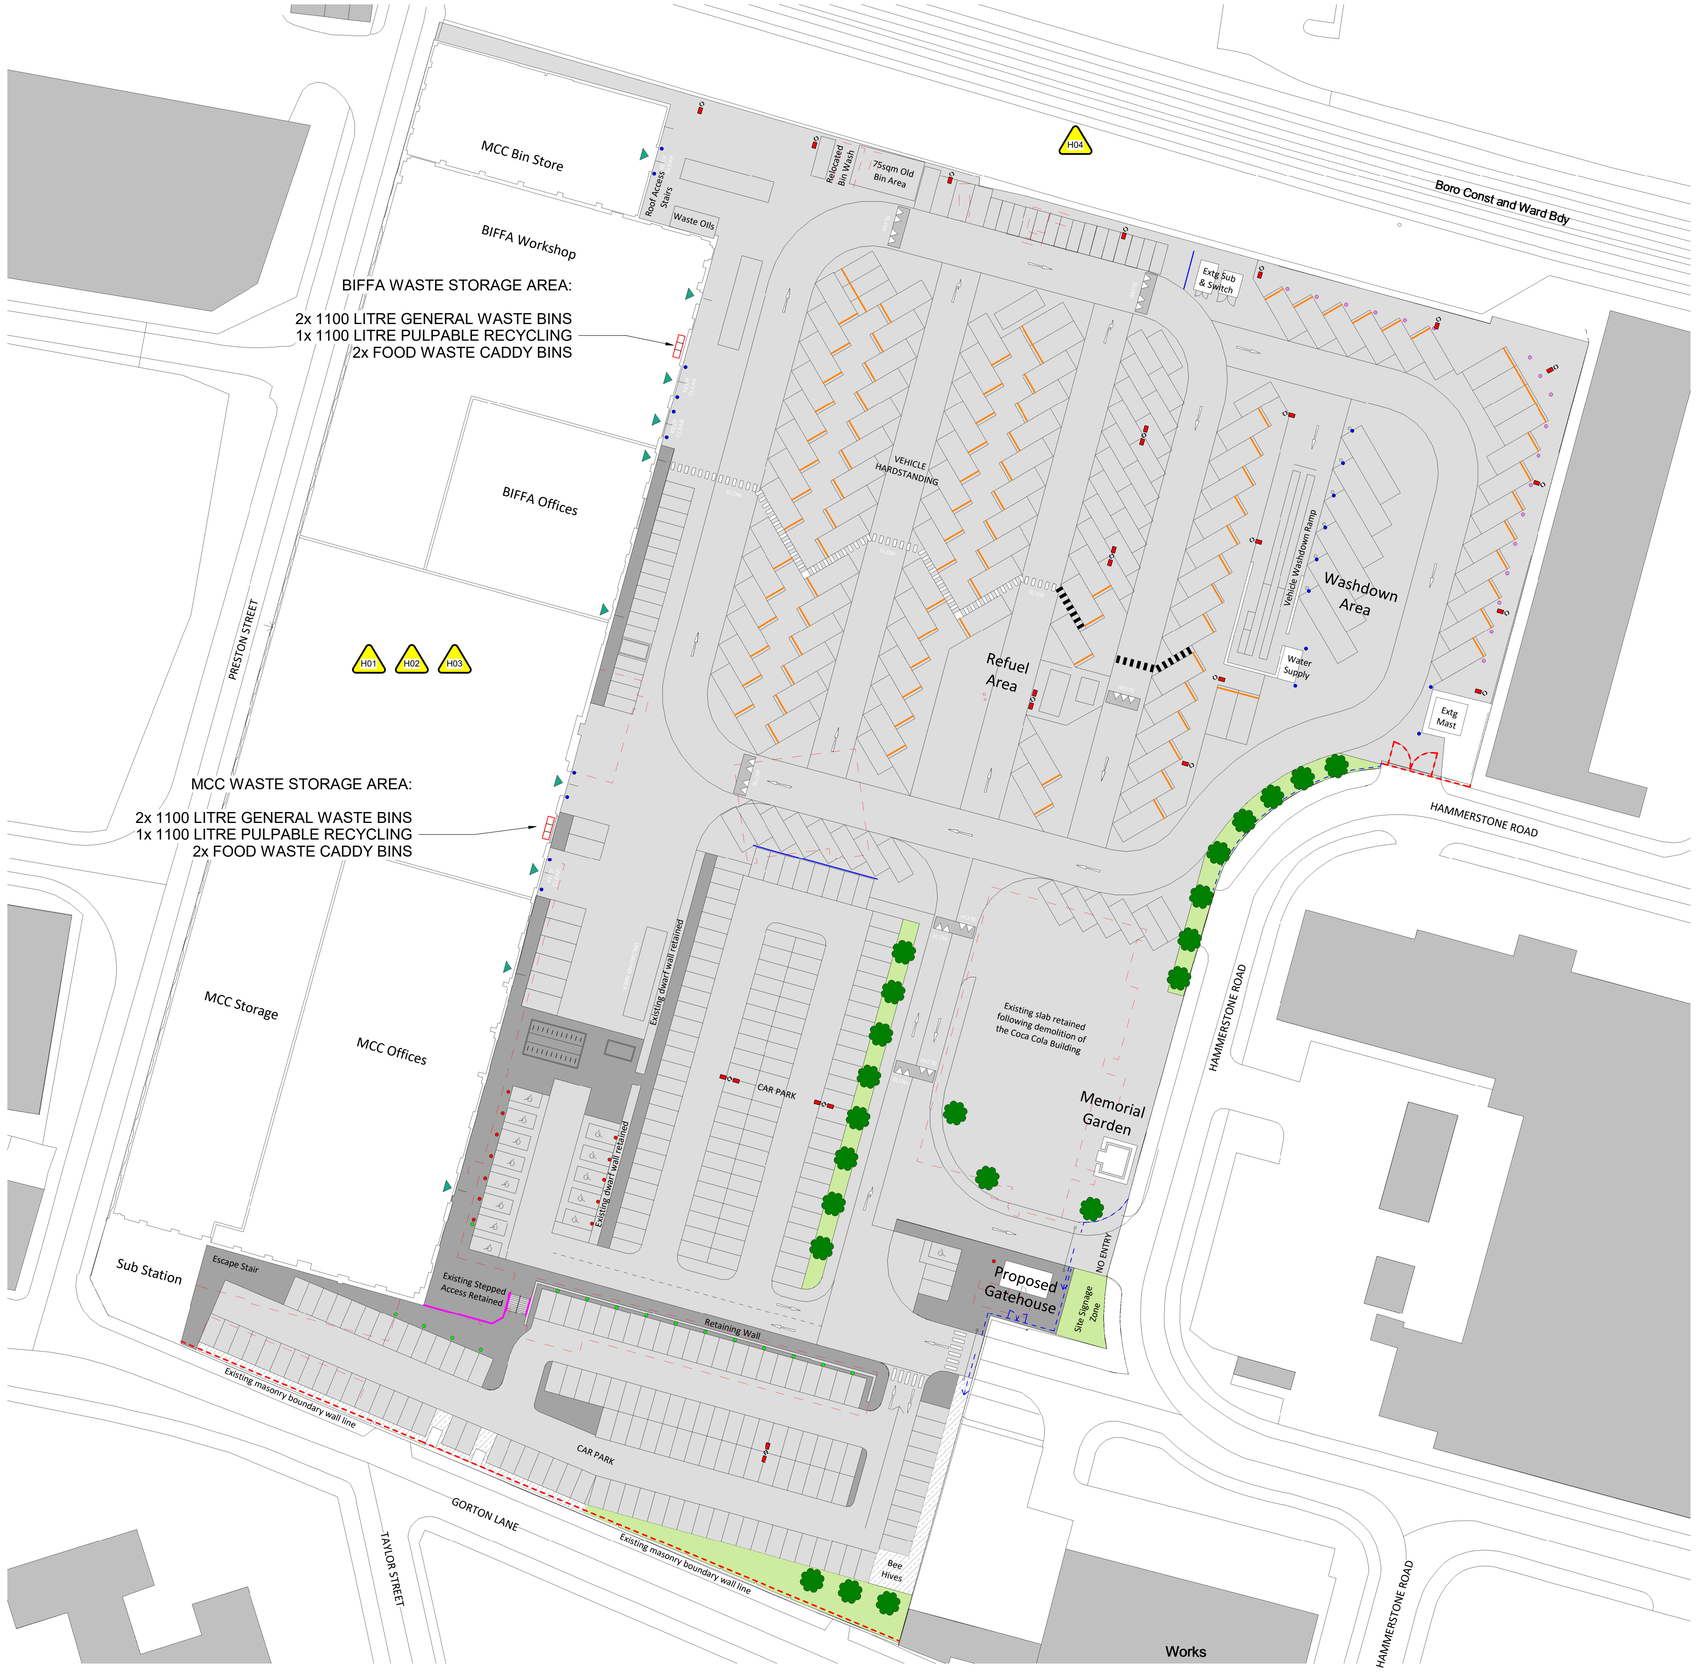


0 10m 25m
1:500

N

General Notes

Do not scale from this drawing. Only work to written dimensions.

All site dimensions shall be verified by the Contractor on site prior to commencing any works.

This drawing is the property of Fletcher-Rae (UK) Limited (t/a Fletcher-Rae) and copyright is reserved by them. The drawing is not to be copied or disclosed by or to any unauthorised persons without the prior written consent of Fletcher-Rae (UK) Limited.

MORGAN SINDALL

Hazard Identification

ref	hazard	date
H01	Falls from height	17.11.21
H02	Existing asbestos roof sheeting	17.11.21
H03	Existing lead based paint to structure	17.11.21
H04	Works in proximity to the railway	17.11.21
H05	Rooflights are non-fragile but not trafficable	17.11.21

Rev.	Description	Date	ISS	APP
C02	Drawing updated to reflect proposed alternate external layout option 1 HRD-FRA-00-XX-SK-A-90-9006	2023.07.07	AT	AT
C01	First Issue	2021.05.21	AS	AT

Scale 1 : 500 @ A1
Status PD - Published Document (Construction)
Drawn By AS
Checked By AT
Date 2021.05.21

Client:
Morgan Sindall

Project:
18021 Hammerstone Road Manchester

Sheet Name:
Proposed Bin Stores

Project No. Orig. Zone Level Type Role Cls Dwg No. Rev
HRD-FRA-00-XX-DR-A-90-0211 **C02**

fletcher|rae
Architects | Master Planners | Designers
Level 12, Tower 12, 18-22 Bridge Street, Manchester, M3 3BZ
t +44 (0) 161 242 1140
f +44 (0) 161 242 1141
w www.fletcher-rae.com
e info@fletcher-rae.com