


1 Key Elevation - Newton St- Existing
Scale: 1:125

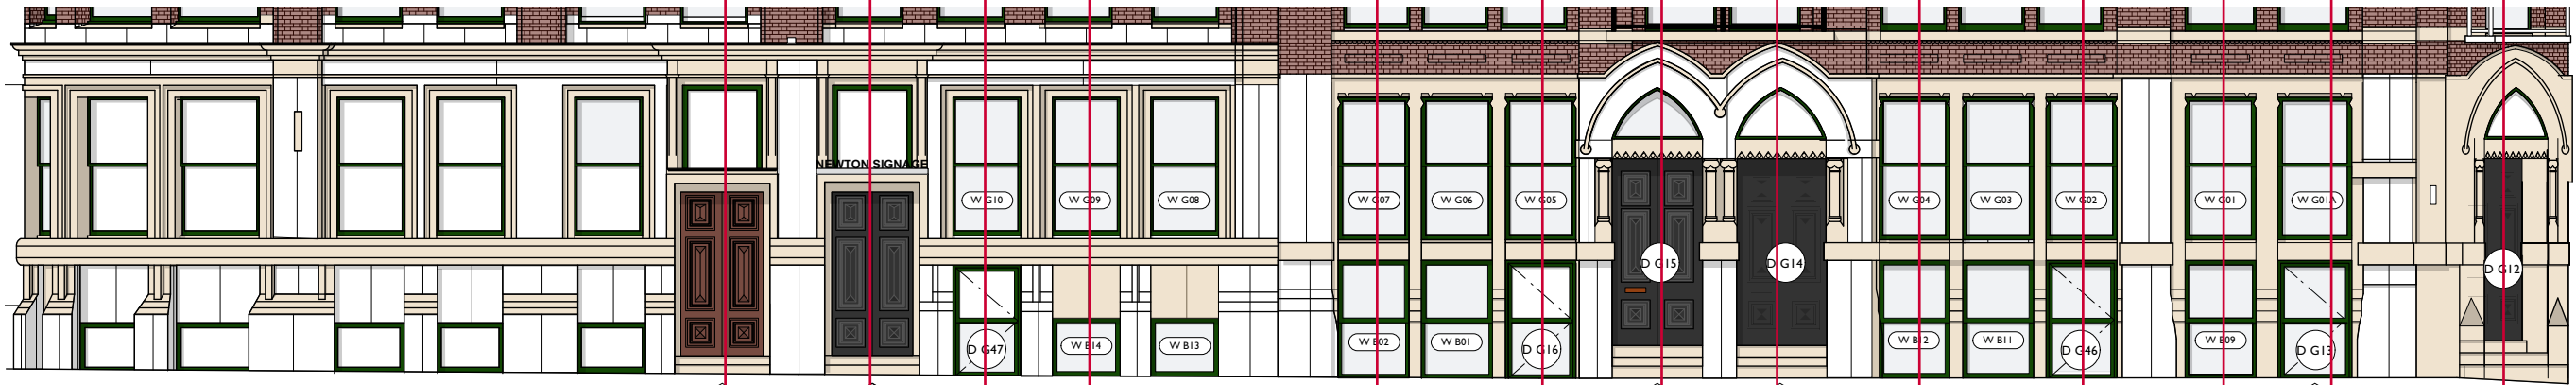

2 Key Elevation - Newton St-Proposed
Scale: 1:125

465 464 463/4 462 461 463/4 464 460 461 463/4 461 463/4 460

DO NOT SCALE FROM THIS DRAWING
DIMENSIONS TO BE CHECKED ON SITE

All dimensions to be checked
on site prior to any
commencing work.

Rev	Note	DRN	CHK

8-16 Newton Street	
Newton Street Facade - Detail Drawing Locations	
scheme	1665
drwg no.	T(466)
revision	
scale	Varies @ A3
date first drawn	Jul 23
drawn	RD
SK sketch E existing P proposed T tender C construction FI final issue	
www.ateliermb.co.uk	
t 0161 236 0051	
e architect@ateliermb.co.uk	