


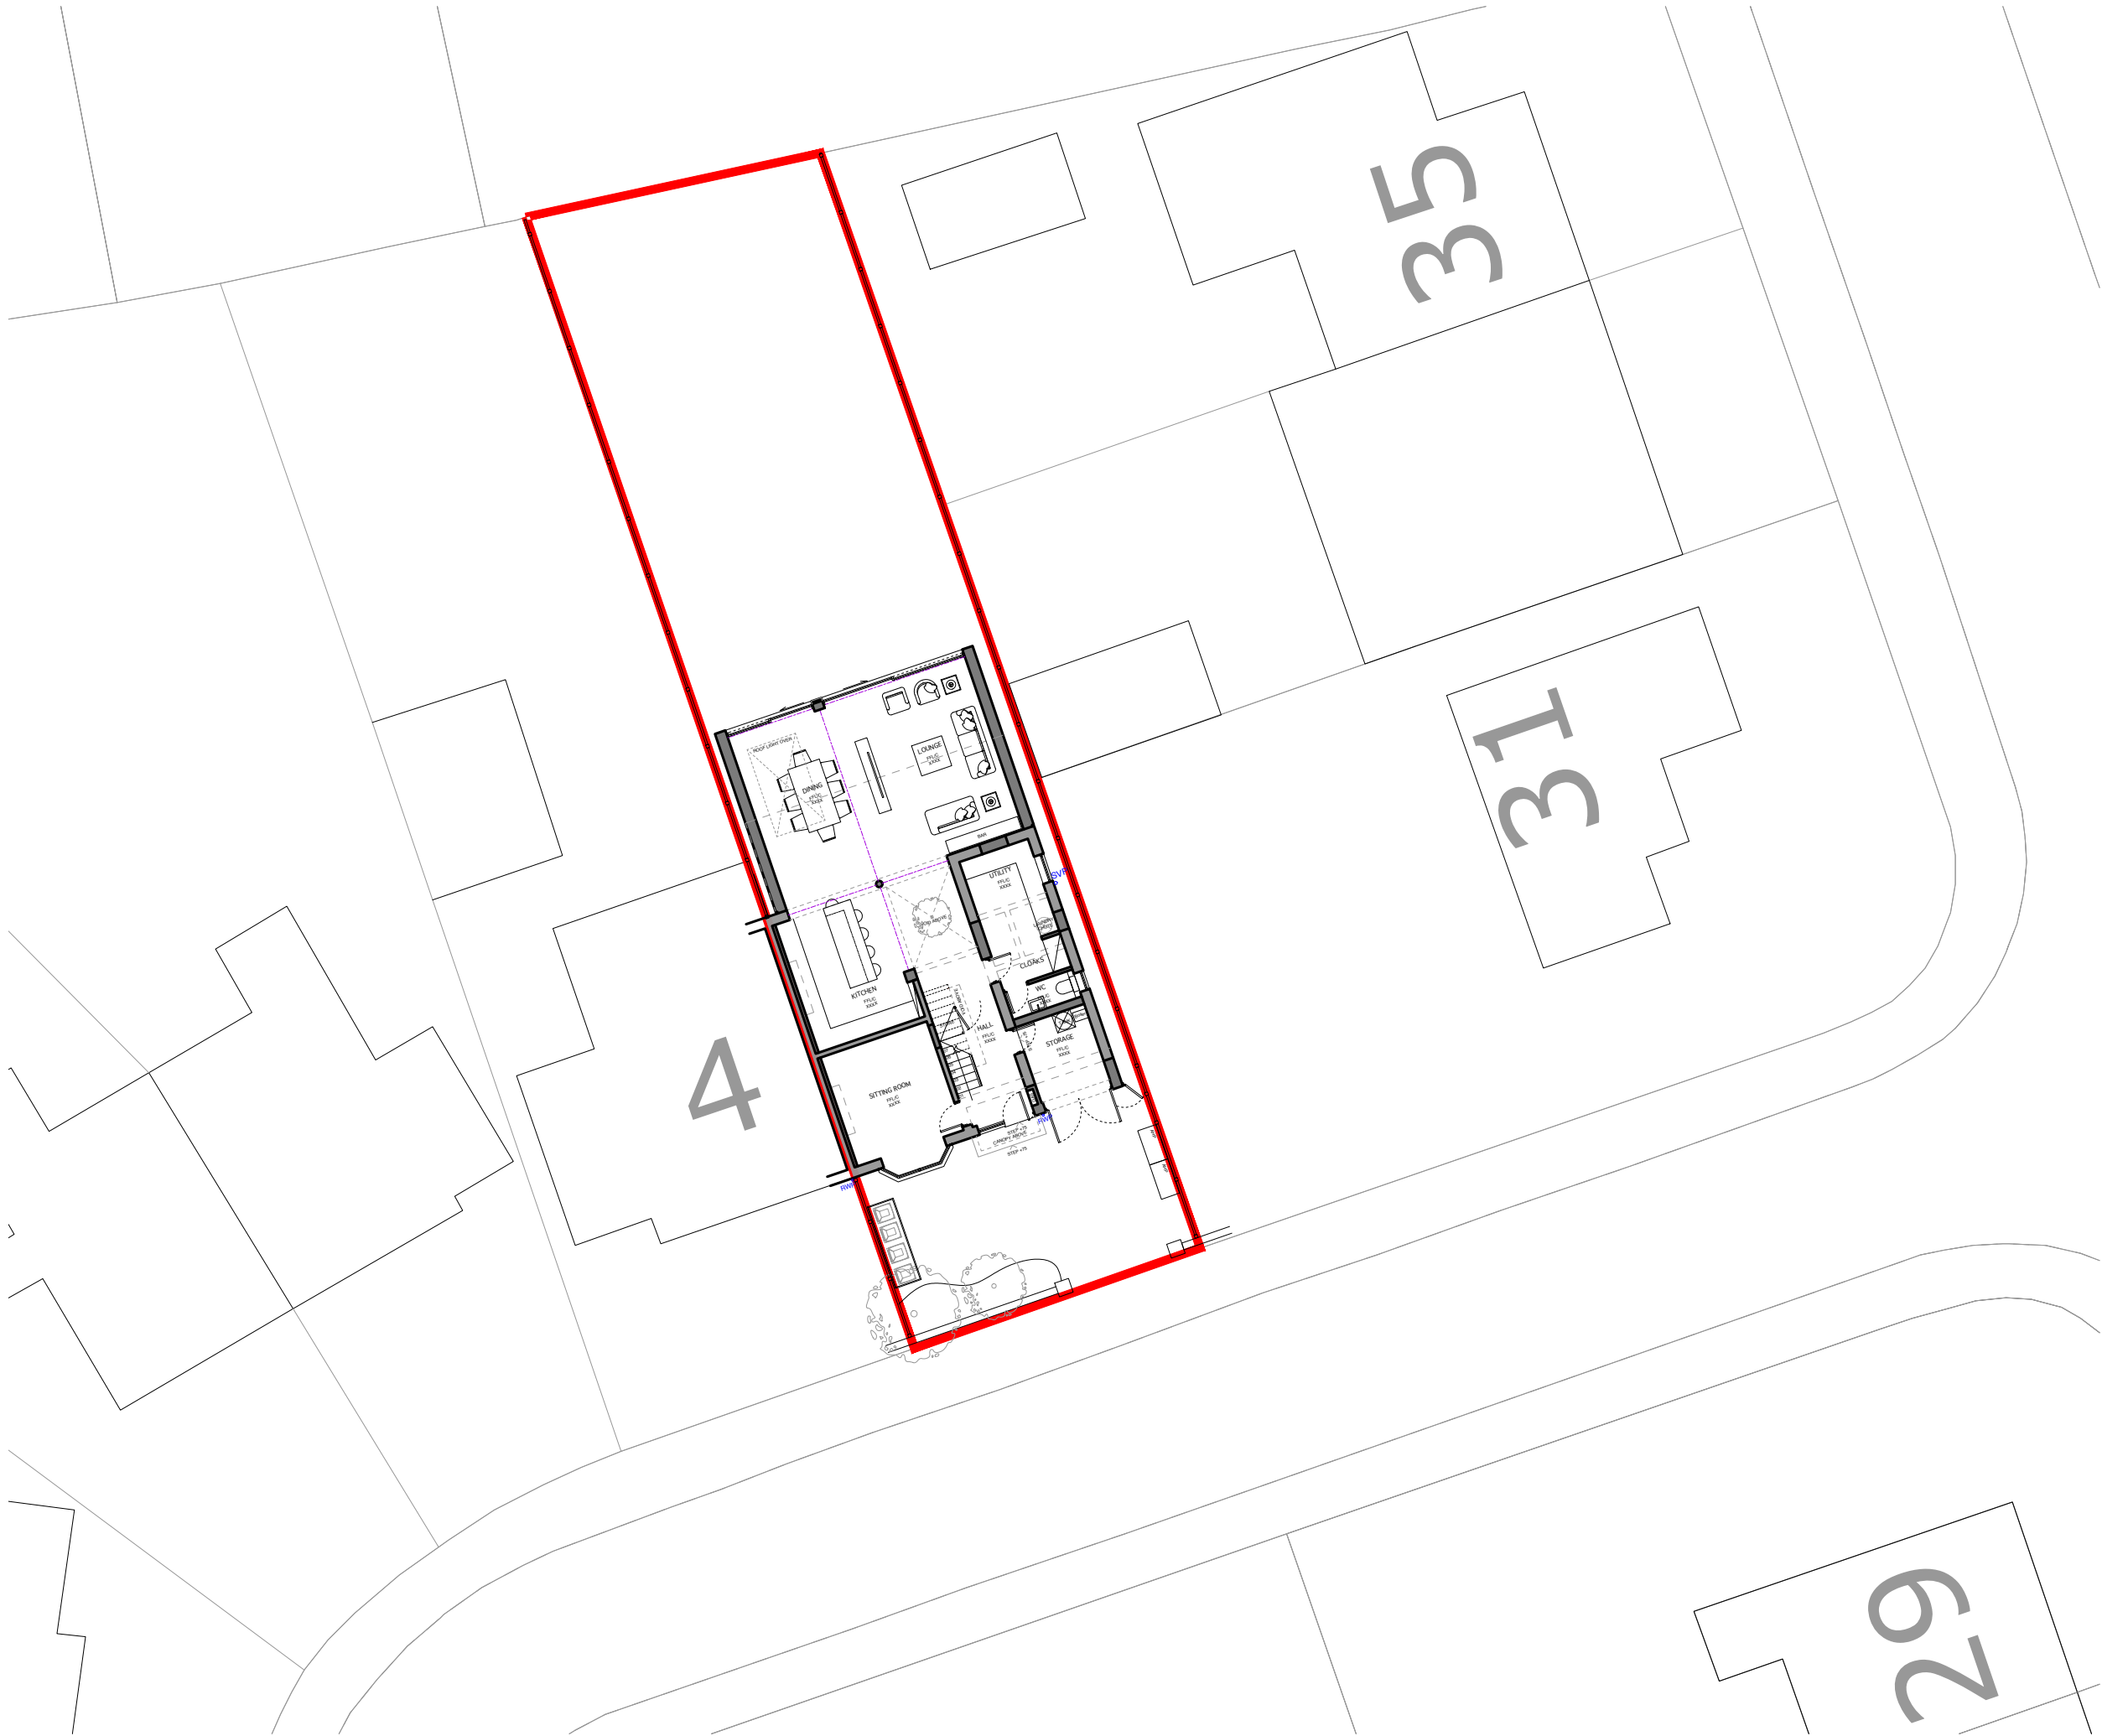

TITLE		
PROPOSED SITE PLAN		
DWG.NO.		
2285 - PL - PR - 001		
SCALE	1:200 @ A3	
ISSUE	PLANNING	
DATE	03-06-2023	
REVISION	JOB NO.	
01	2285	
NOTES		
Rev	Date	Description
00	20.06.23	Issued to Client for Approval
01	01.08.23	Issued to PLANNING
CLIENT	Mr & Mrs Graham	
ADDRESS	2 Redland Crescent, Chorlton-Cum-Hardy, Manchester, M21 8DL	
PROJECT DESCRIPTION	Proposed part single storey part two storey rear extension, proposed garage/front porch extension	
PROJECT ADDRESS	2 Redland Crescent, Chorlton-Cum-Hardy, Manchester, M21 8DL	
BUTTERFIELD ARCHITECTURE ARCHITECTURE \ INTERIORS \ PROJECT MANAGEMENT		
W \ WWW.BUTTERFIELD ARCHITECTURE.CO.UK E \ INFO@BUTTERFIELDARCHITECTURE.CO.UK M \ +44 (0) 7779302856 102 ROSENEATH ROAD, URMSTON, MANCHESTER, M41 5AZ		
© COPYRIGHT This drawing is protected by copyright, it may not be reproduced in any form or by any means for any purpose, without gaining written permission from Butterfield Architecture NOTES This drawing is to be read in conjunction with all relevant Butterfield Architecture, Structural Engineer's, Service Engineer's, and Subcontractor drawings. Review all drawings and report any discrepancies to Butterfield Architecture prior to consulting. All structural walls to be confirmed by SE / Contractor on site. Do not scale from this drawing for the purposes of construction, pricing or ordering. All dimensions and levels including any abutment to existing structures to be checked on site prior to commencement. All dimensions in millimetres unless stated otherwise. Work from figured dimensions only. No deviation from details shown on this drawing is allowed without Butterfield Architecture's prior permission in writing. All work is to be carried out in accordance with British Standard Codes of Practice, Statutory requirements and the Contract Documents.		
02m4m6m8m10m		