




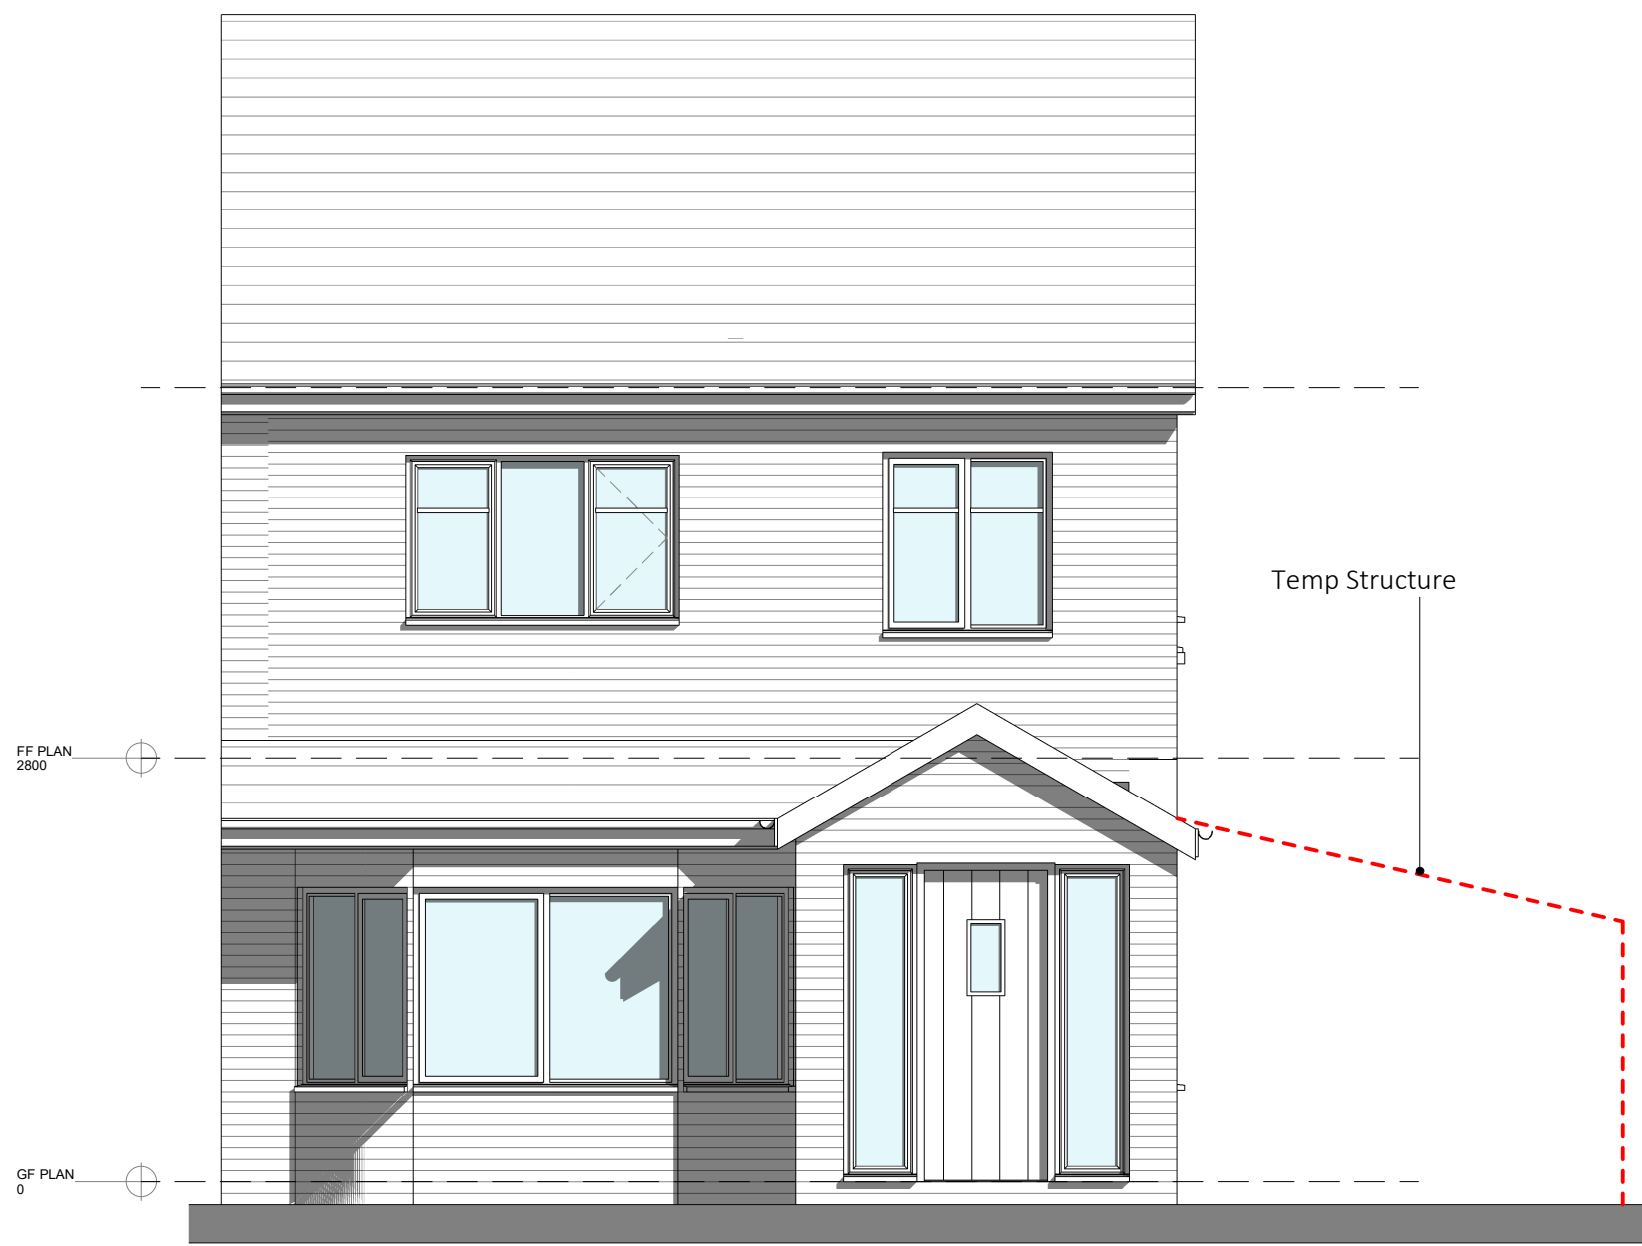


Existing Front Elevation
1 : 50

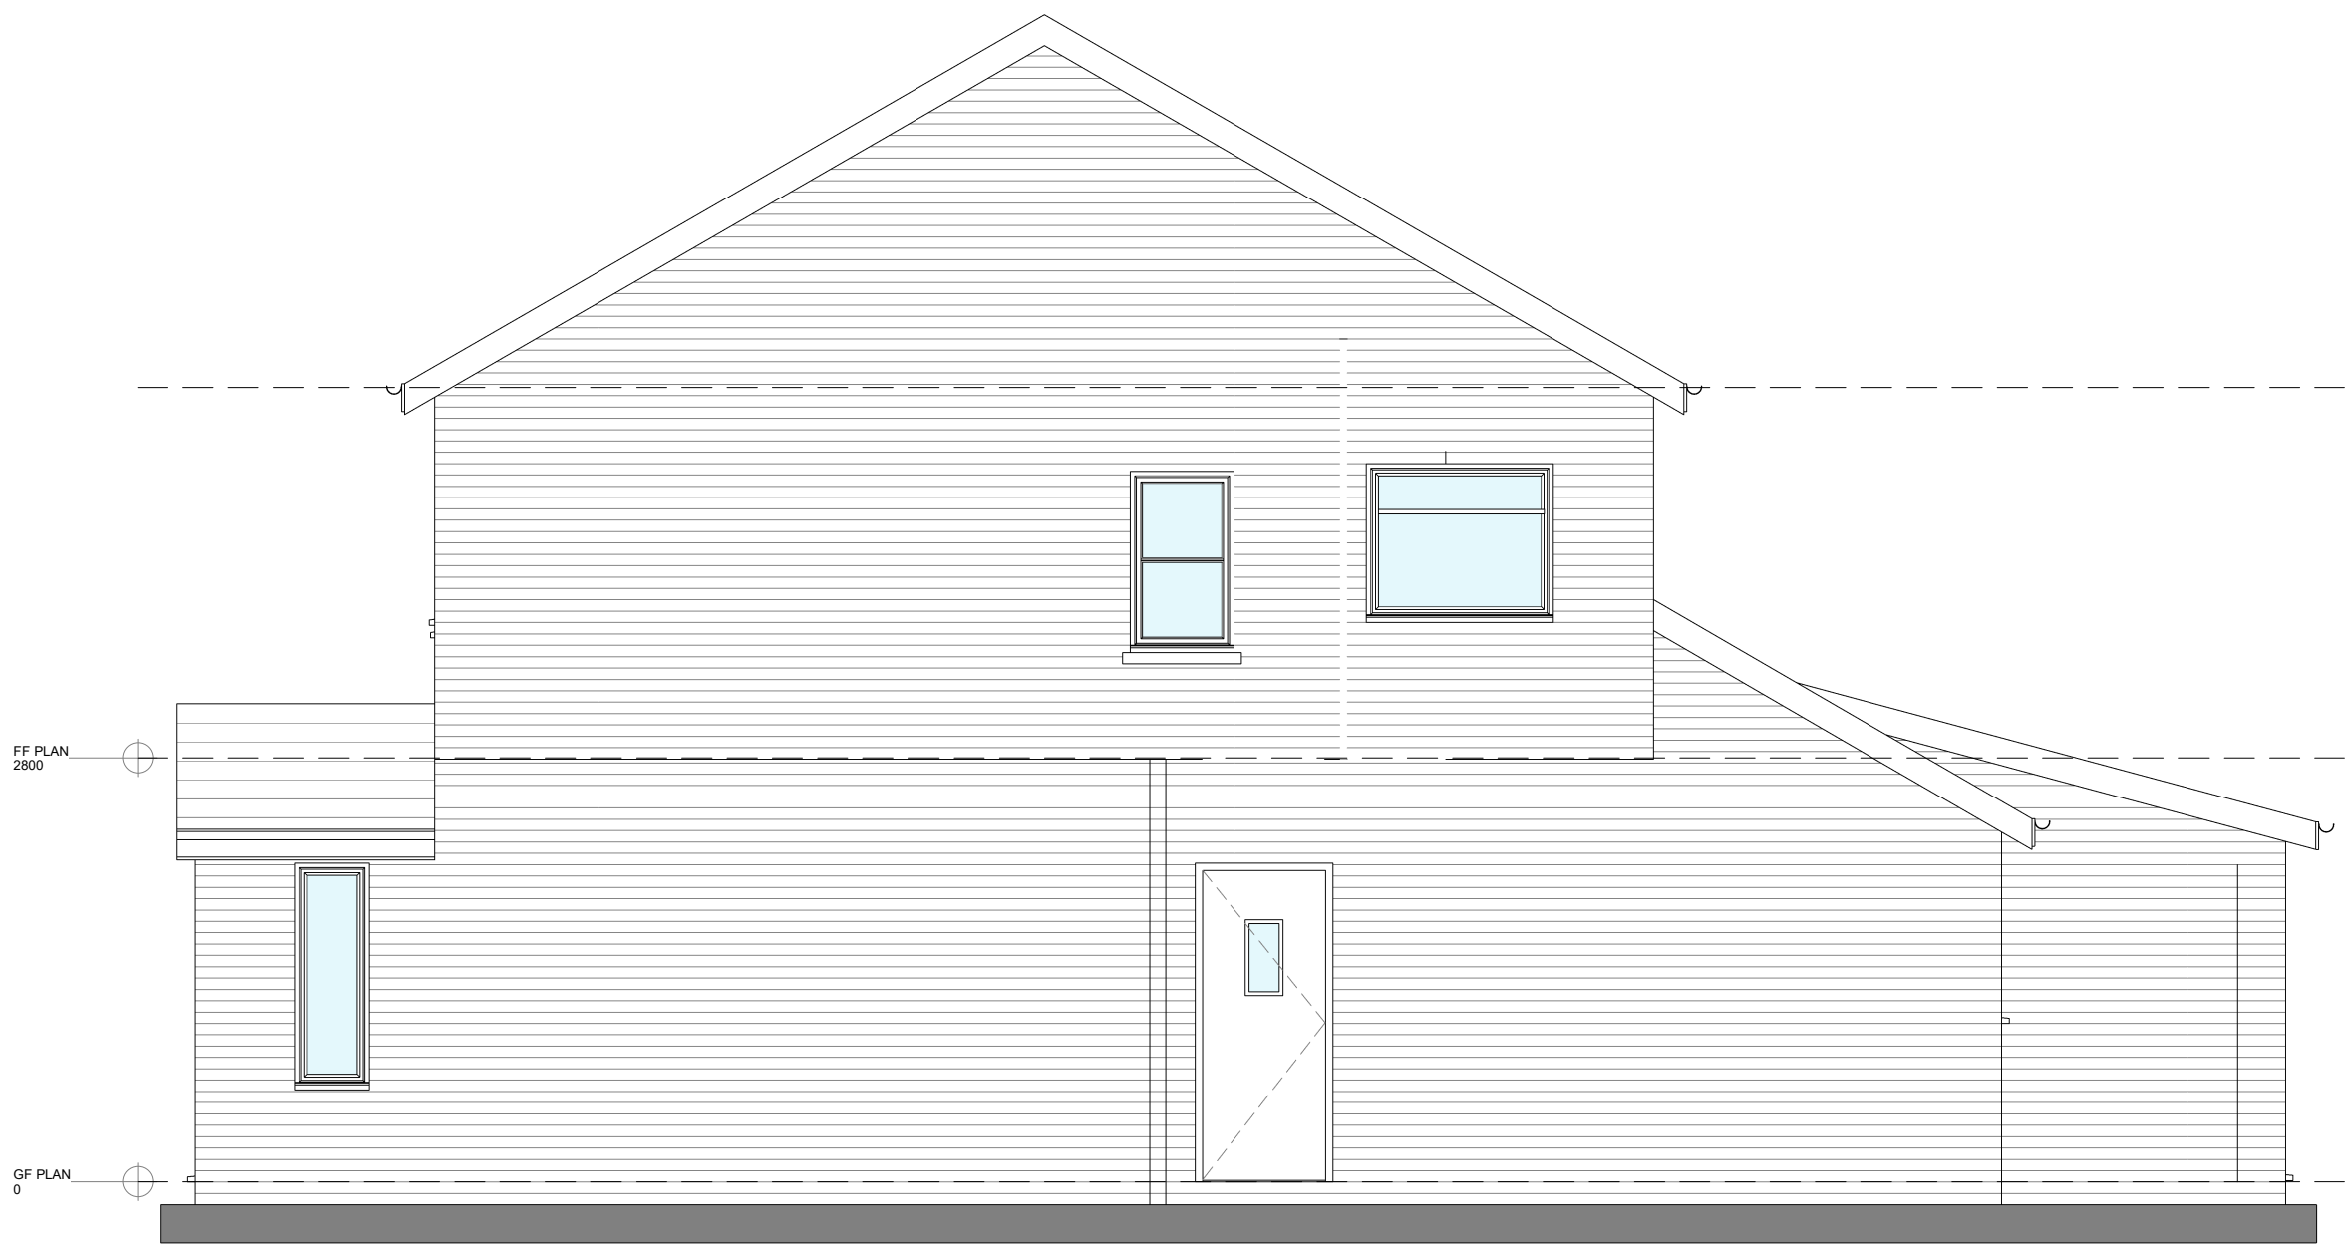


Existing Side Elevation 1.
1 : 50

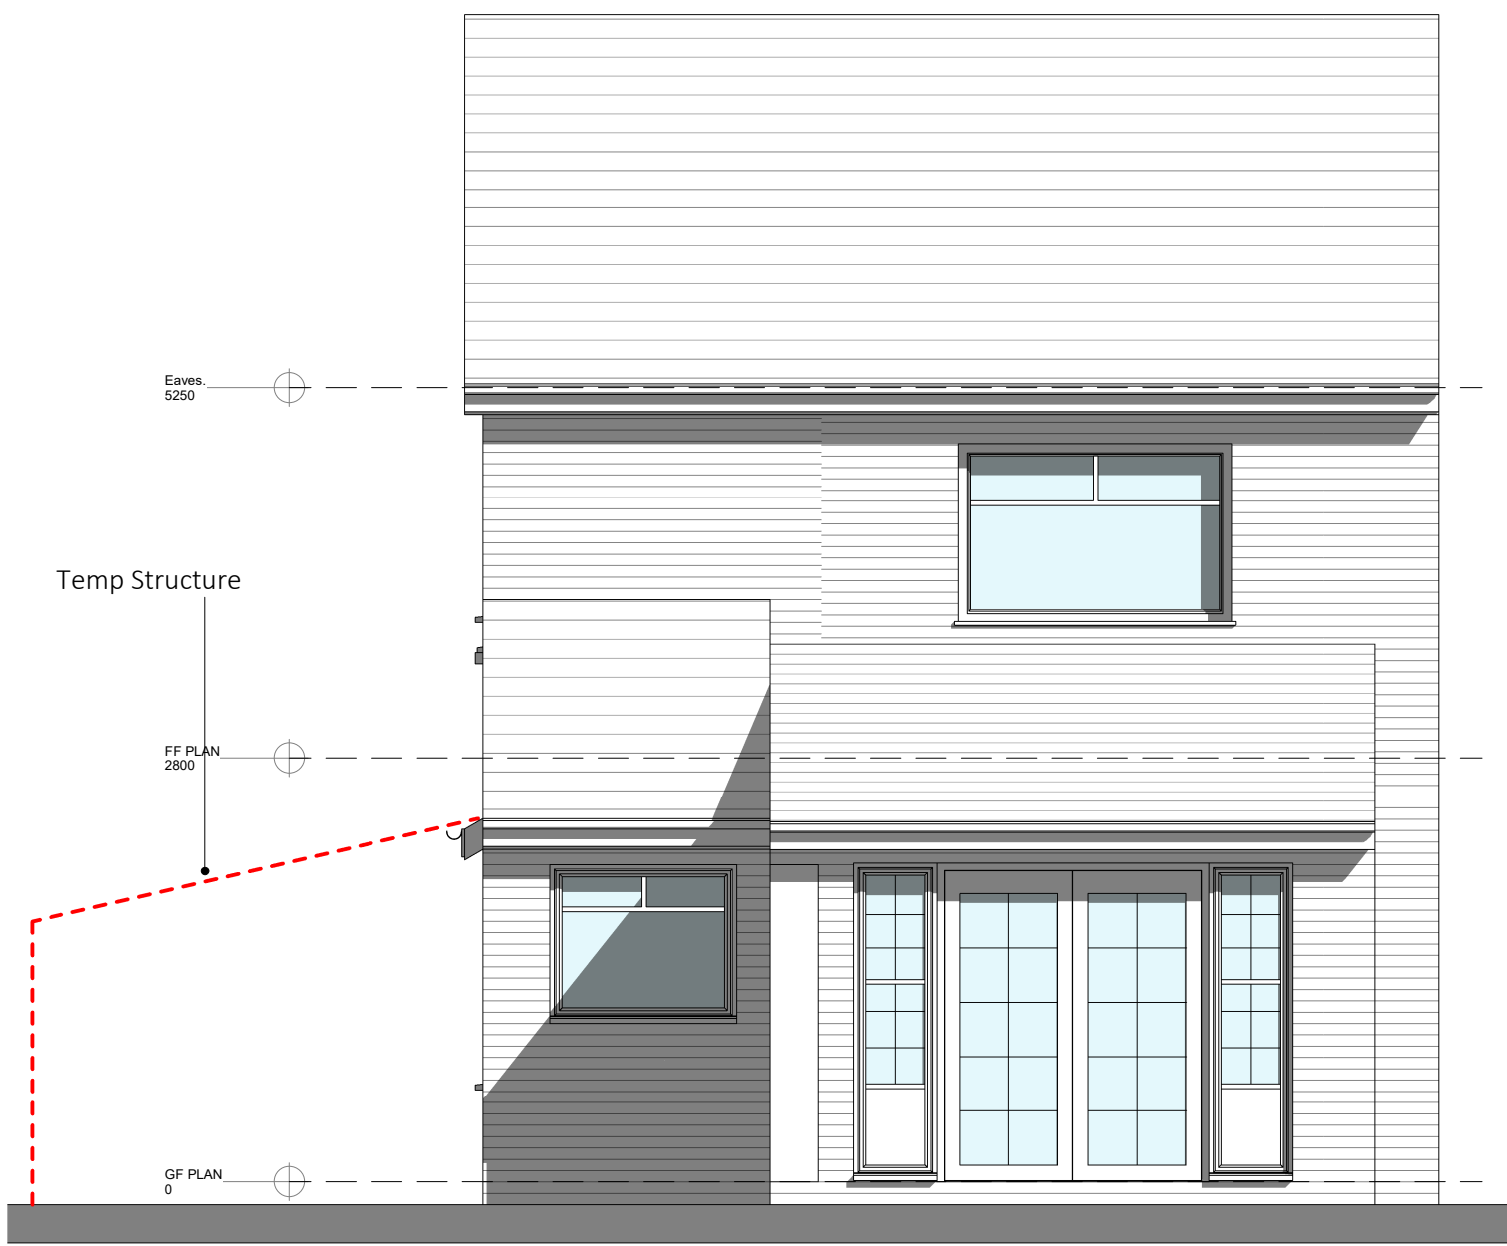


Existing Rear Elevation
1 : 50

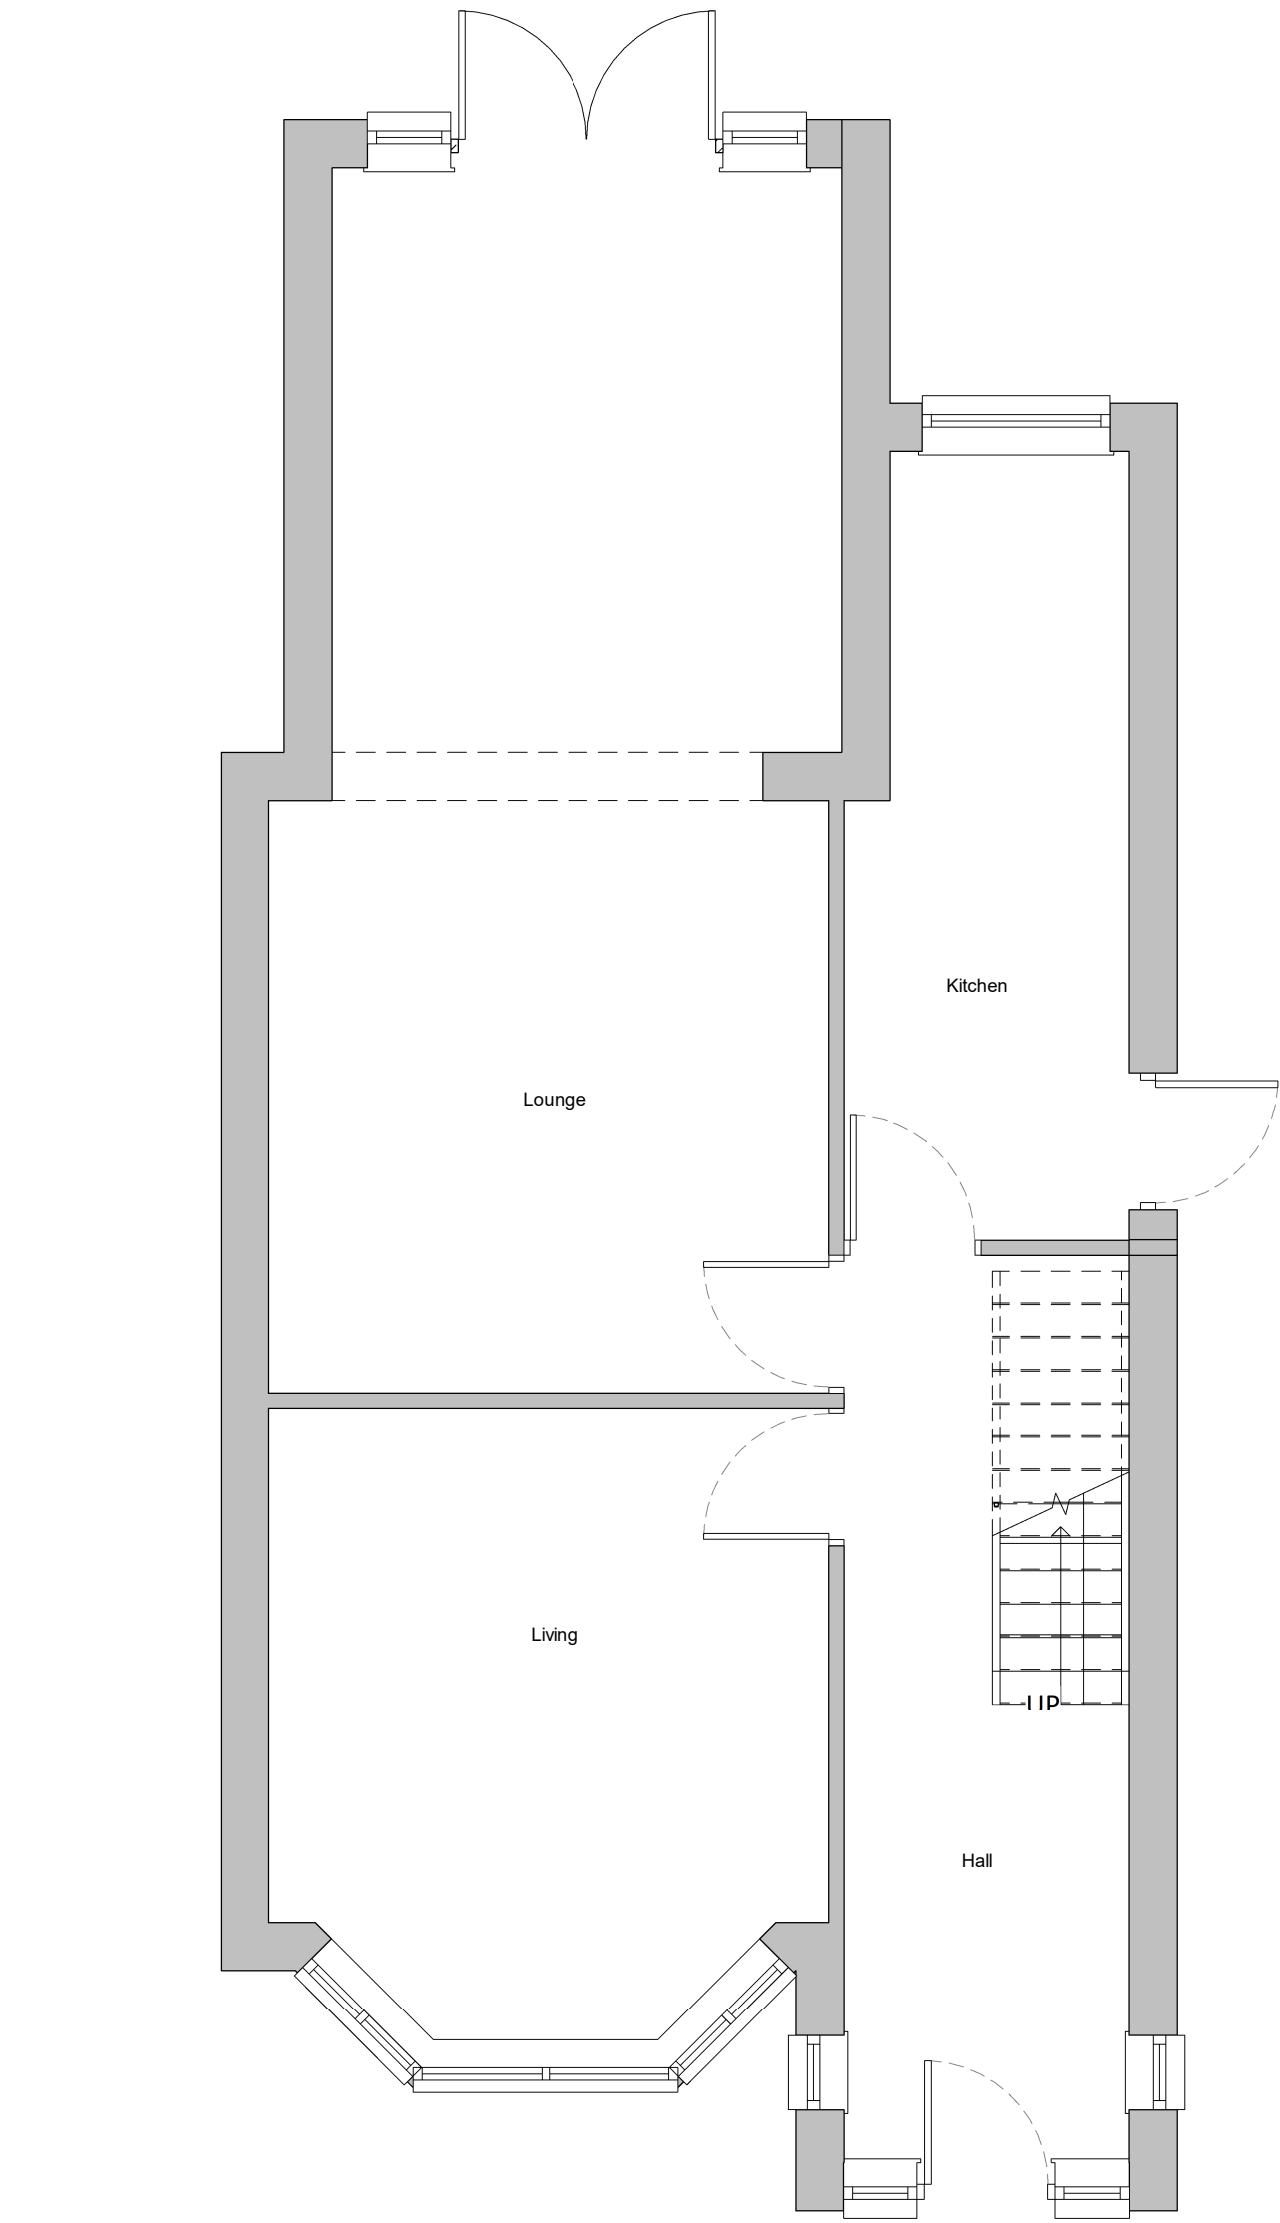


Existing Ground Floor Plan
1 : 50

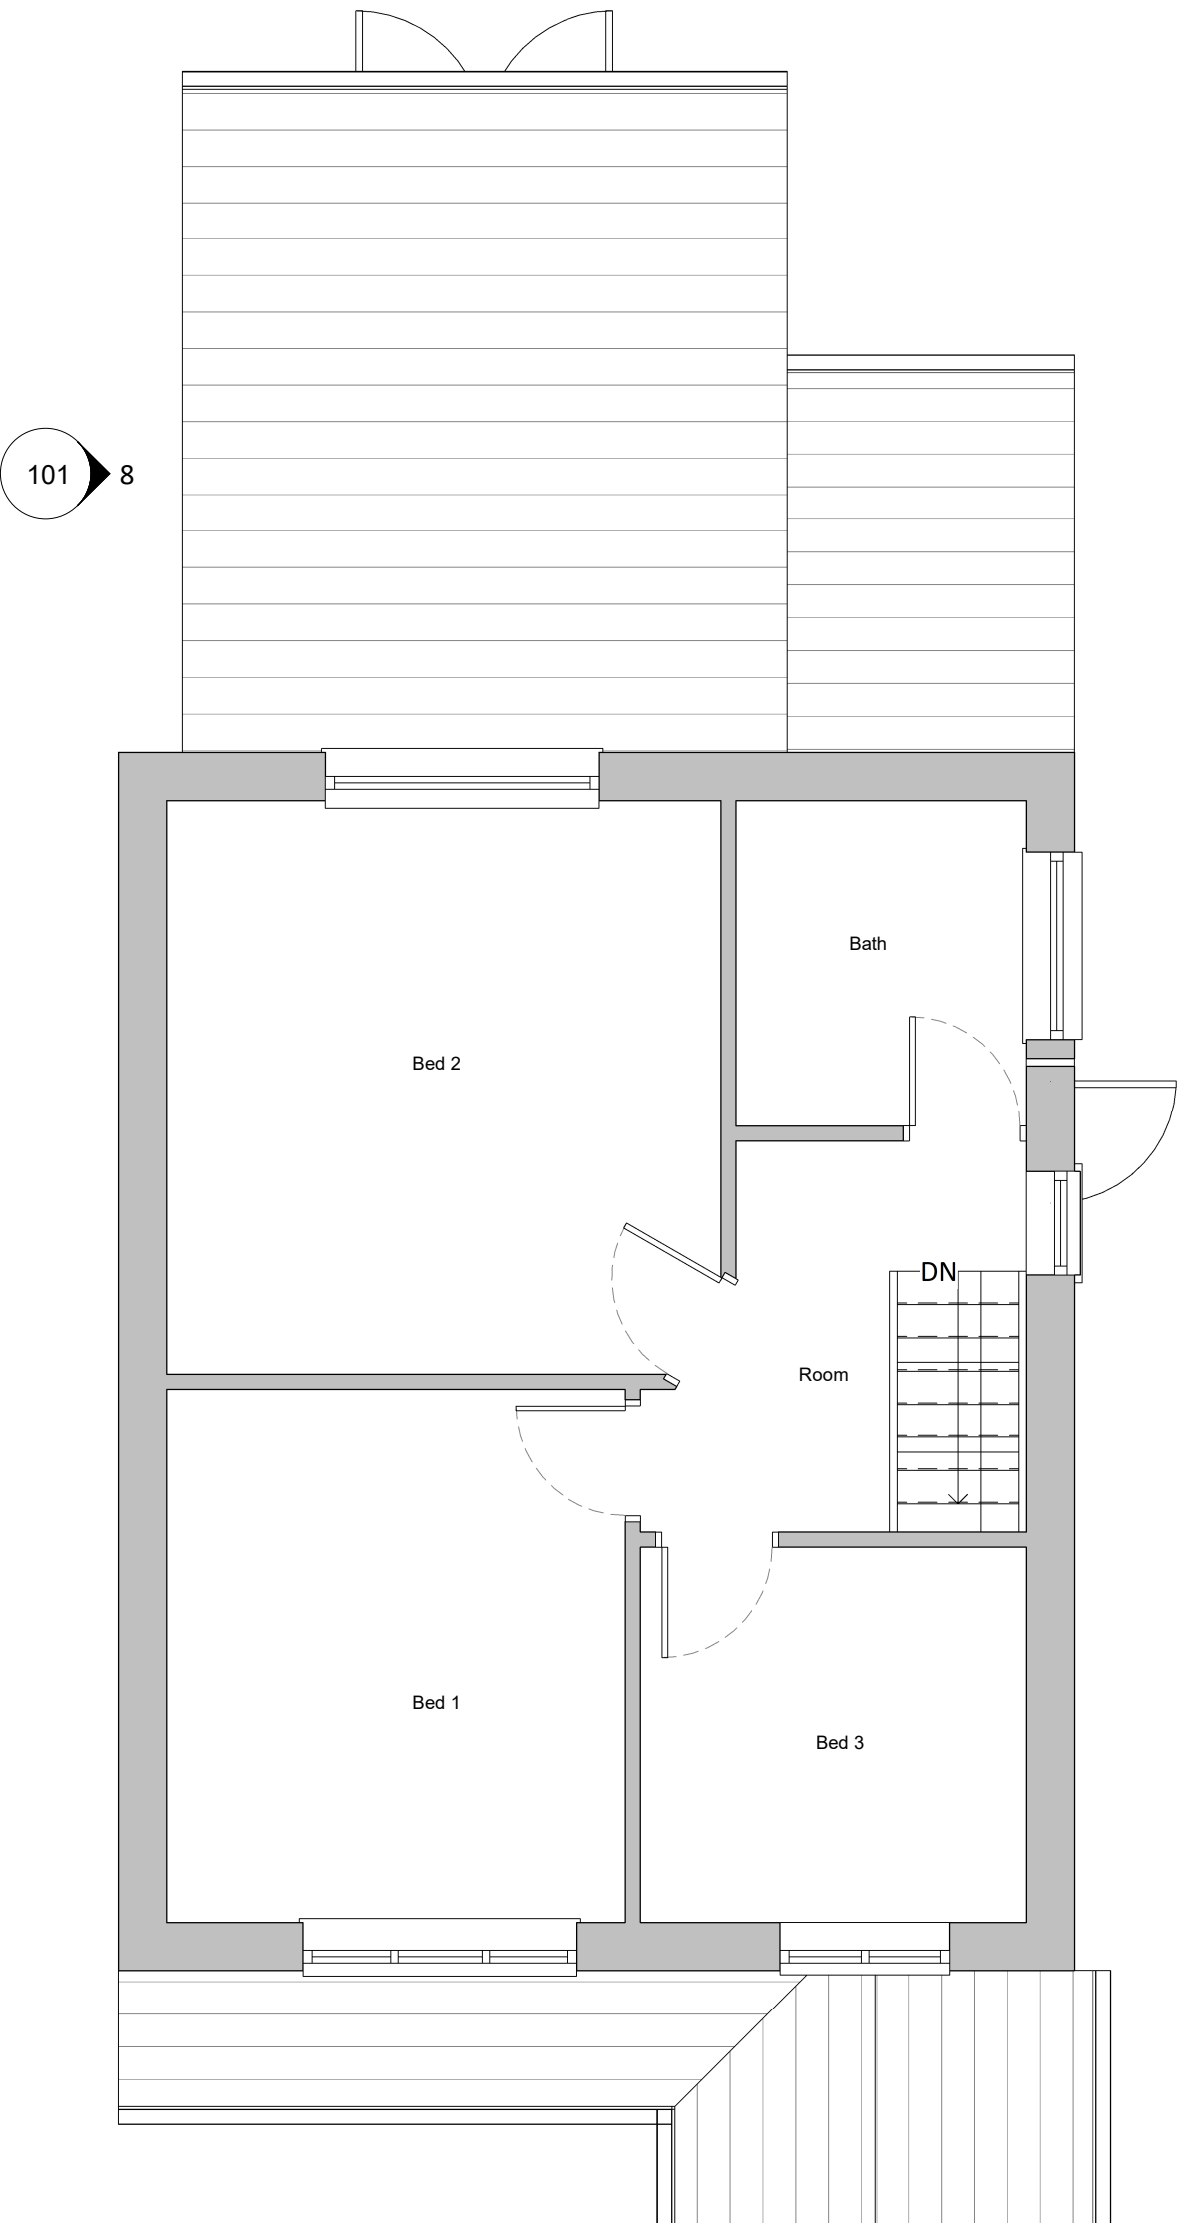


Proposed First Floor Plan
1 : 50

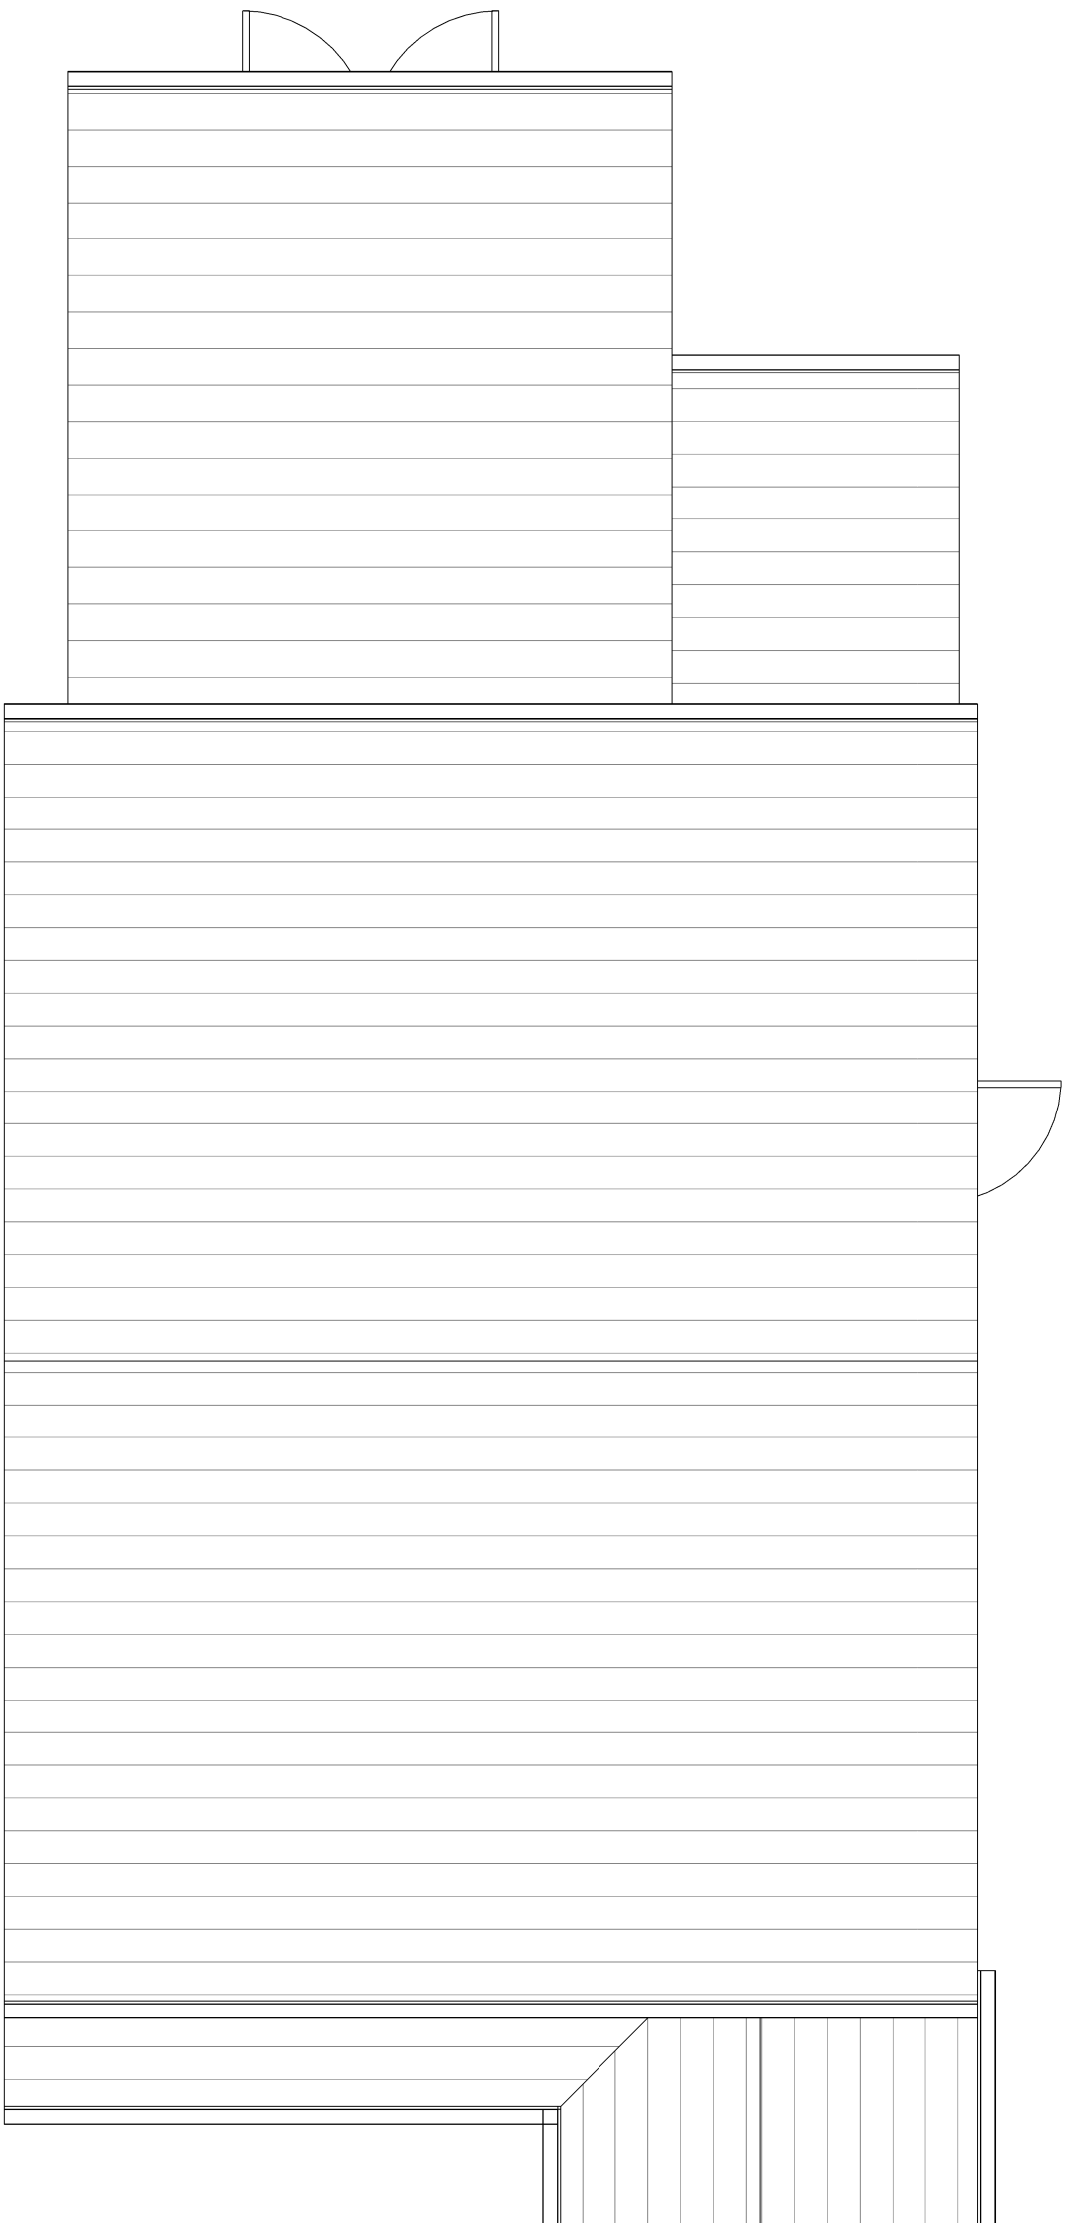

Existing Roof Plan
1 : 50

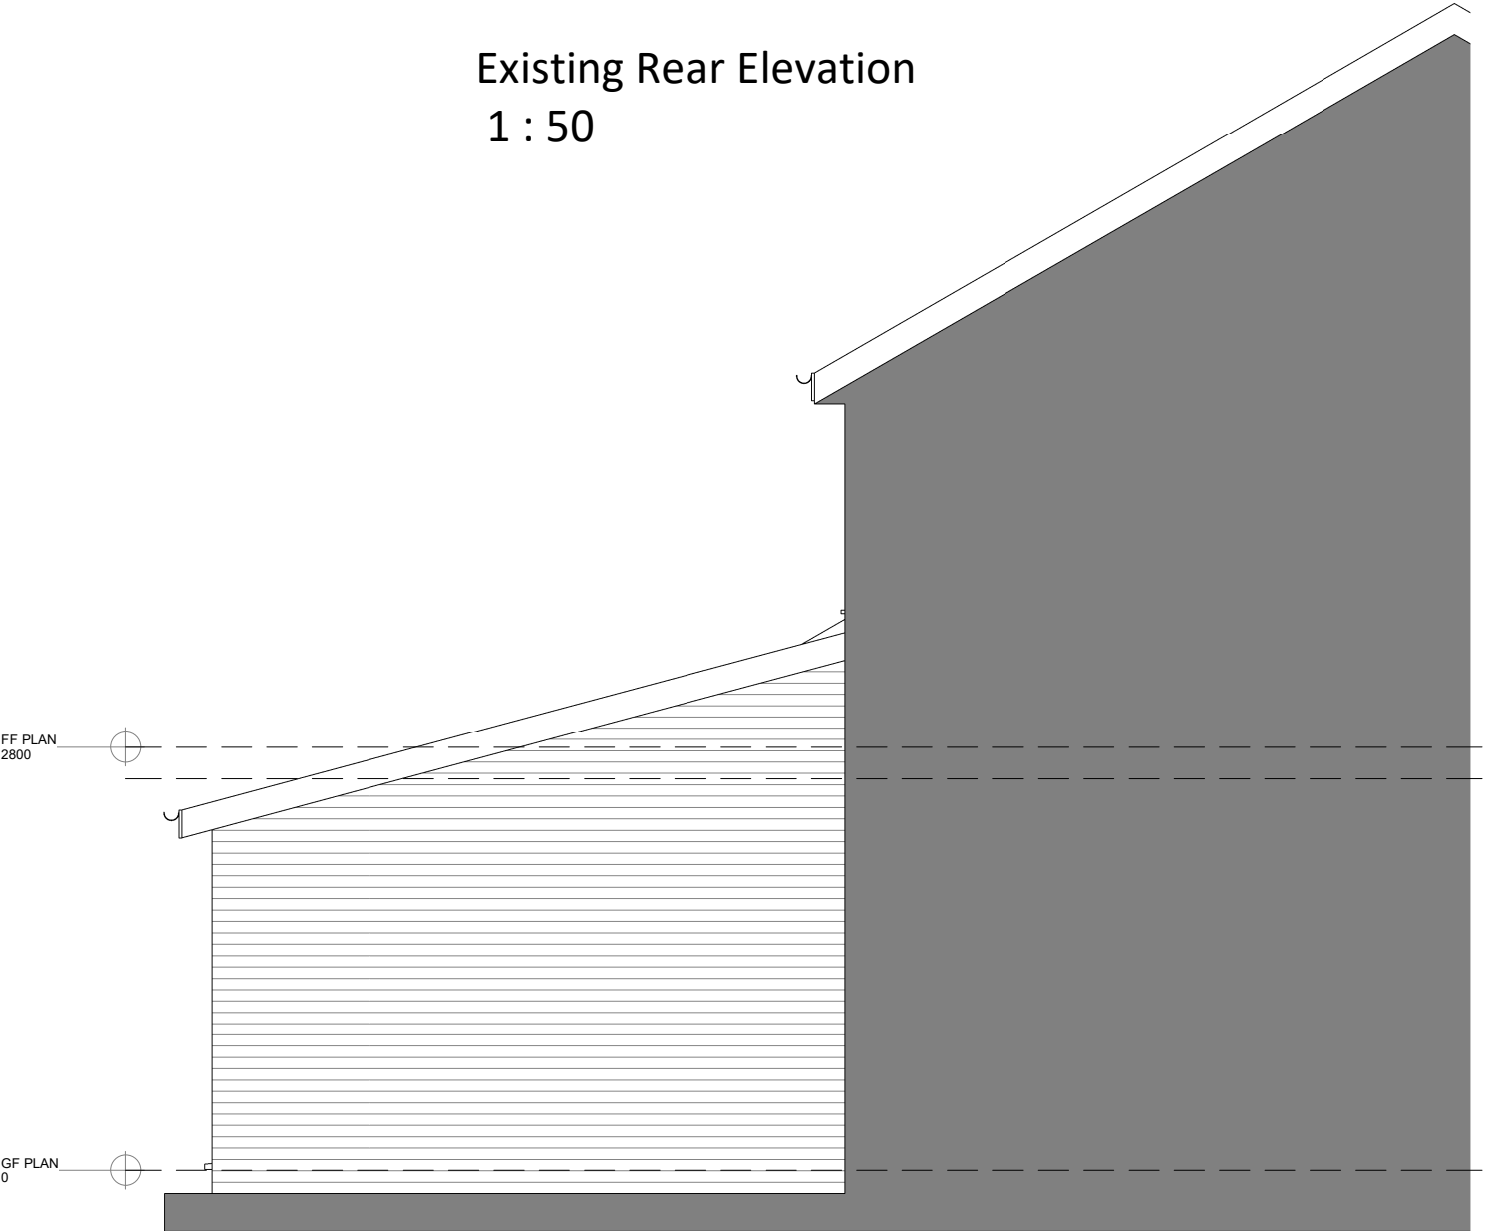

Proposed Side Elevation 2
1 : 50

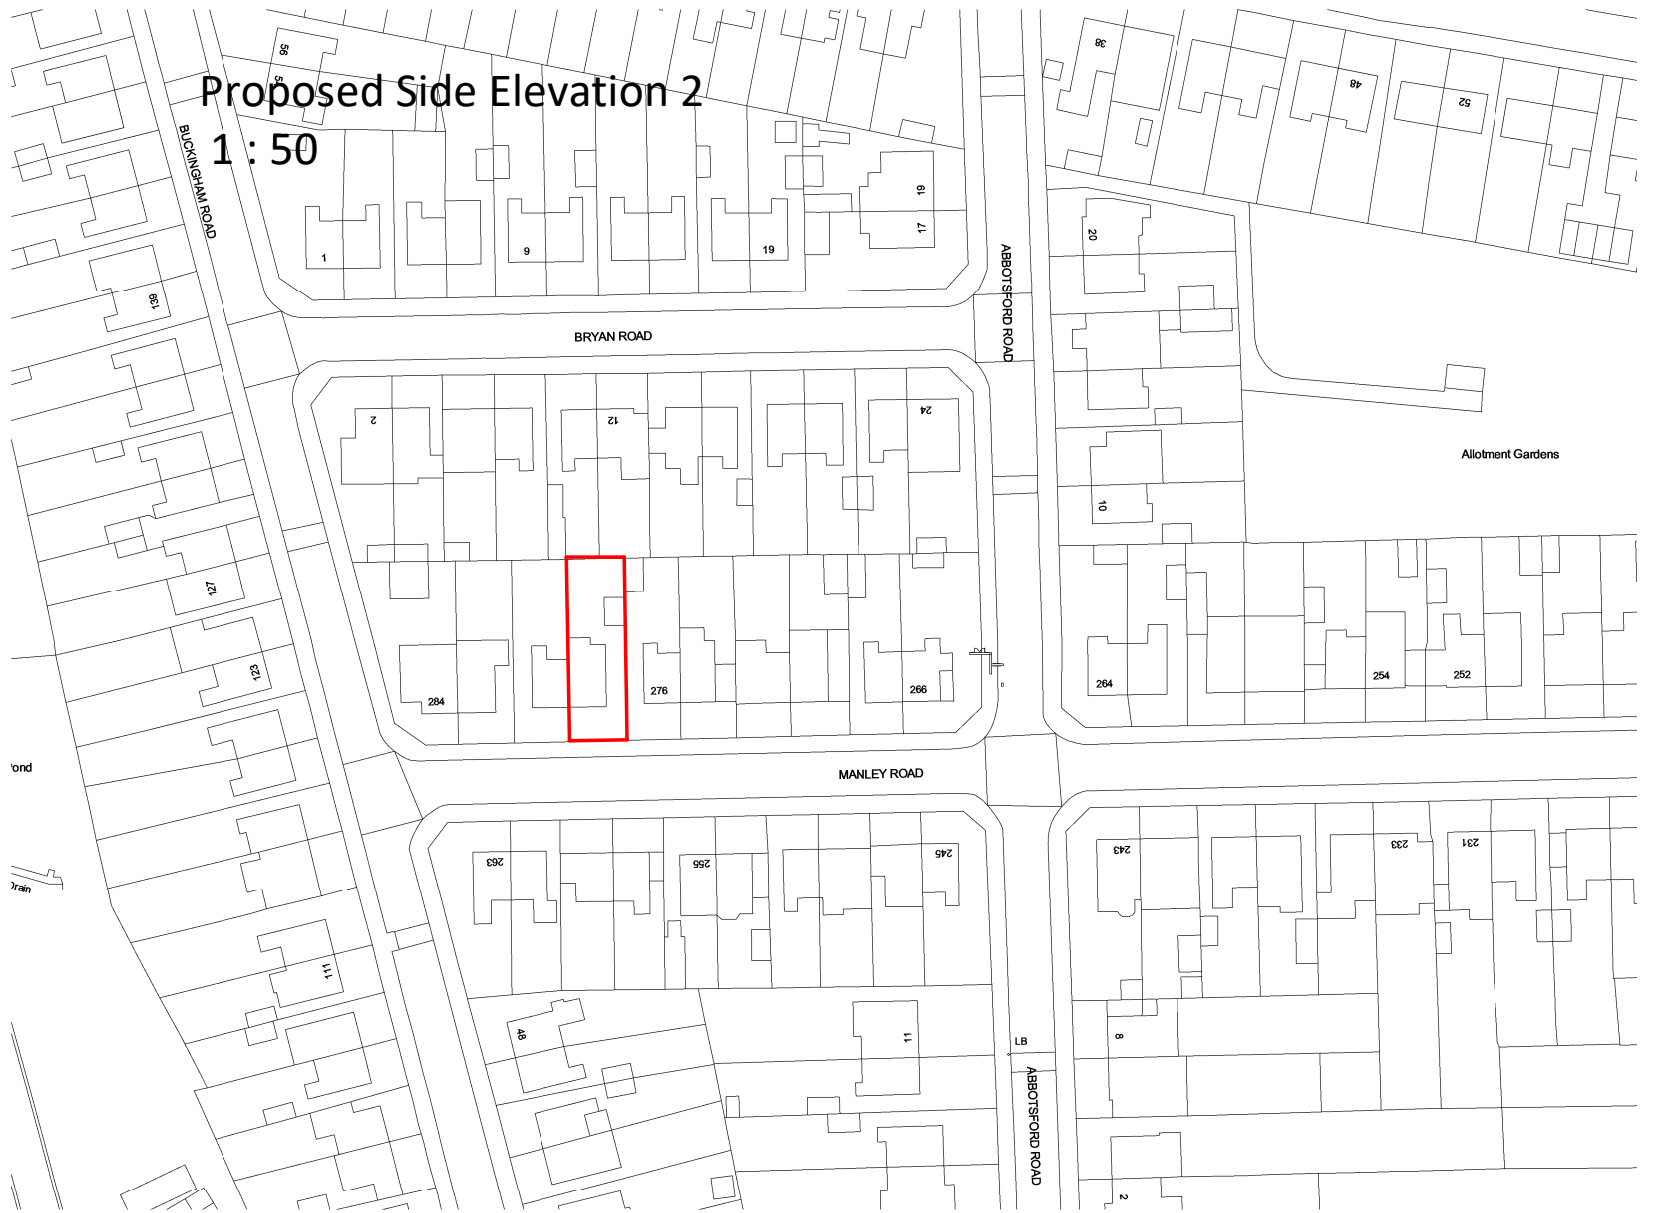

Site Location Plan
1 : 1250