


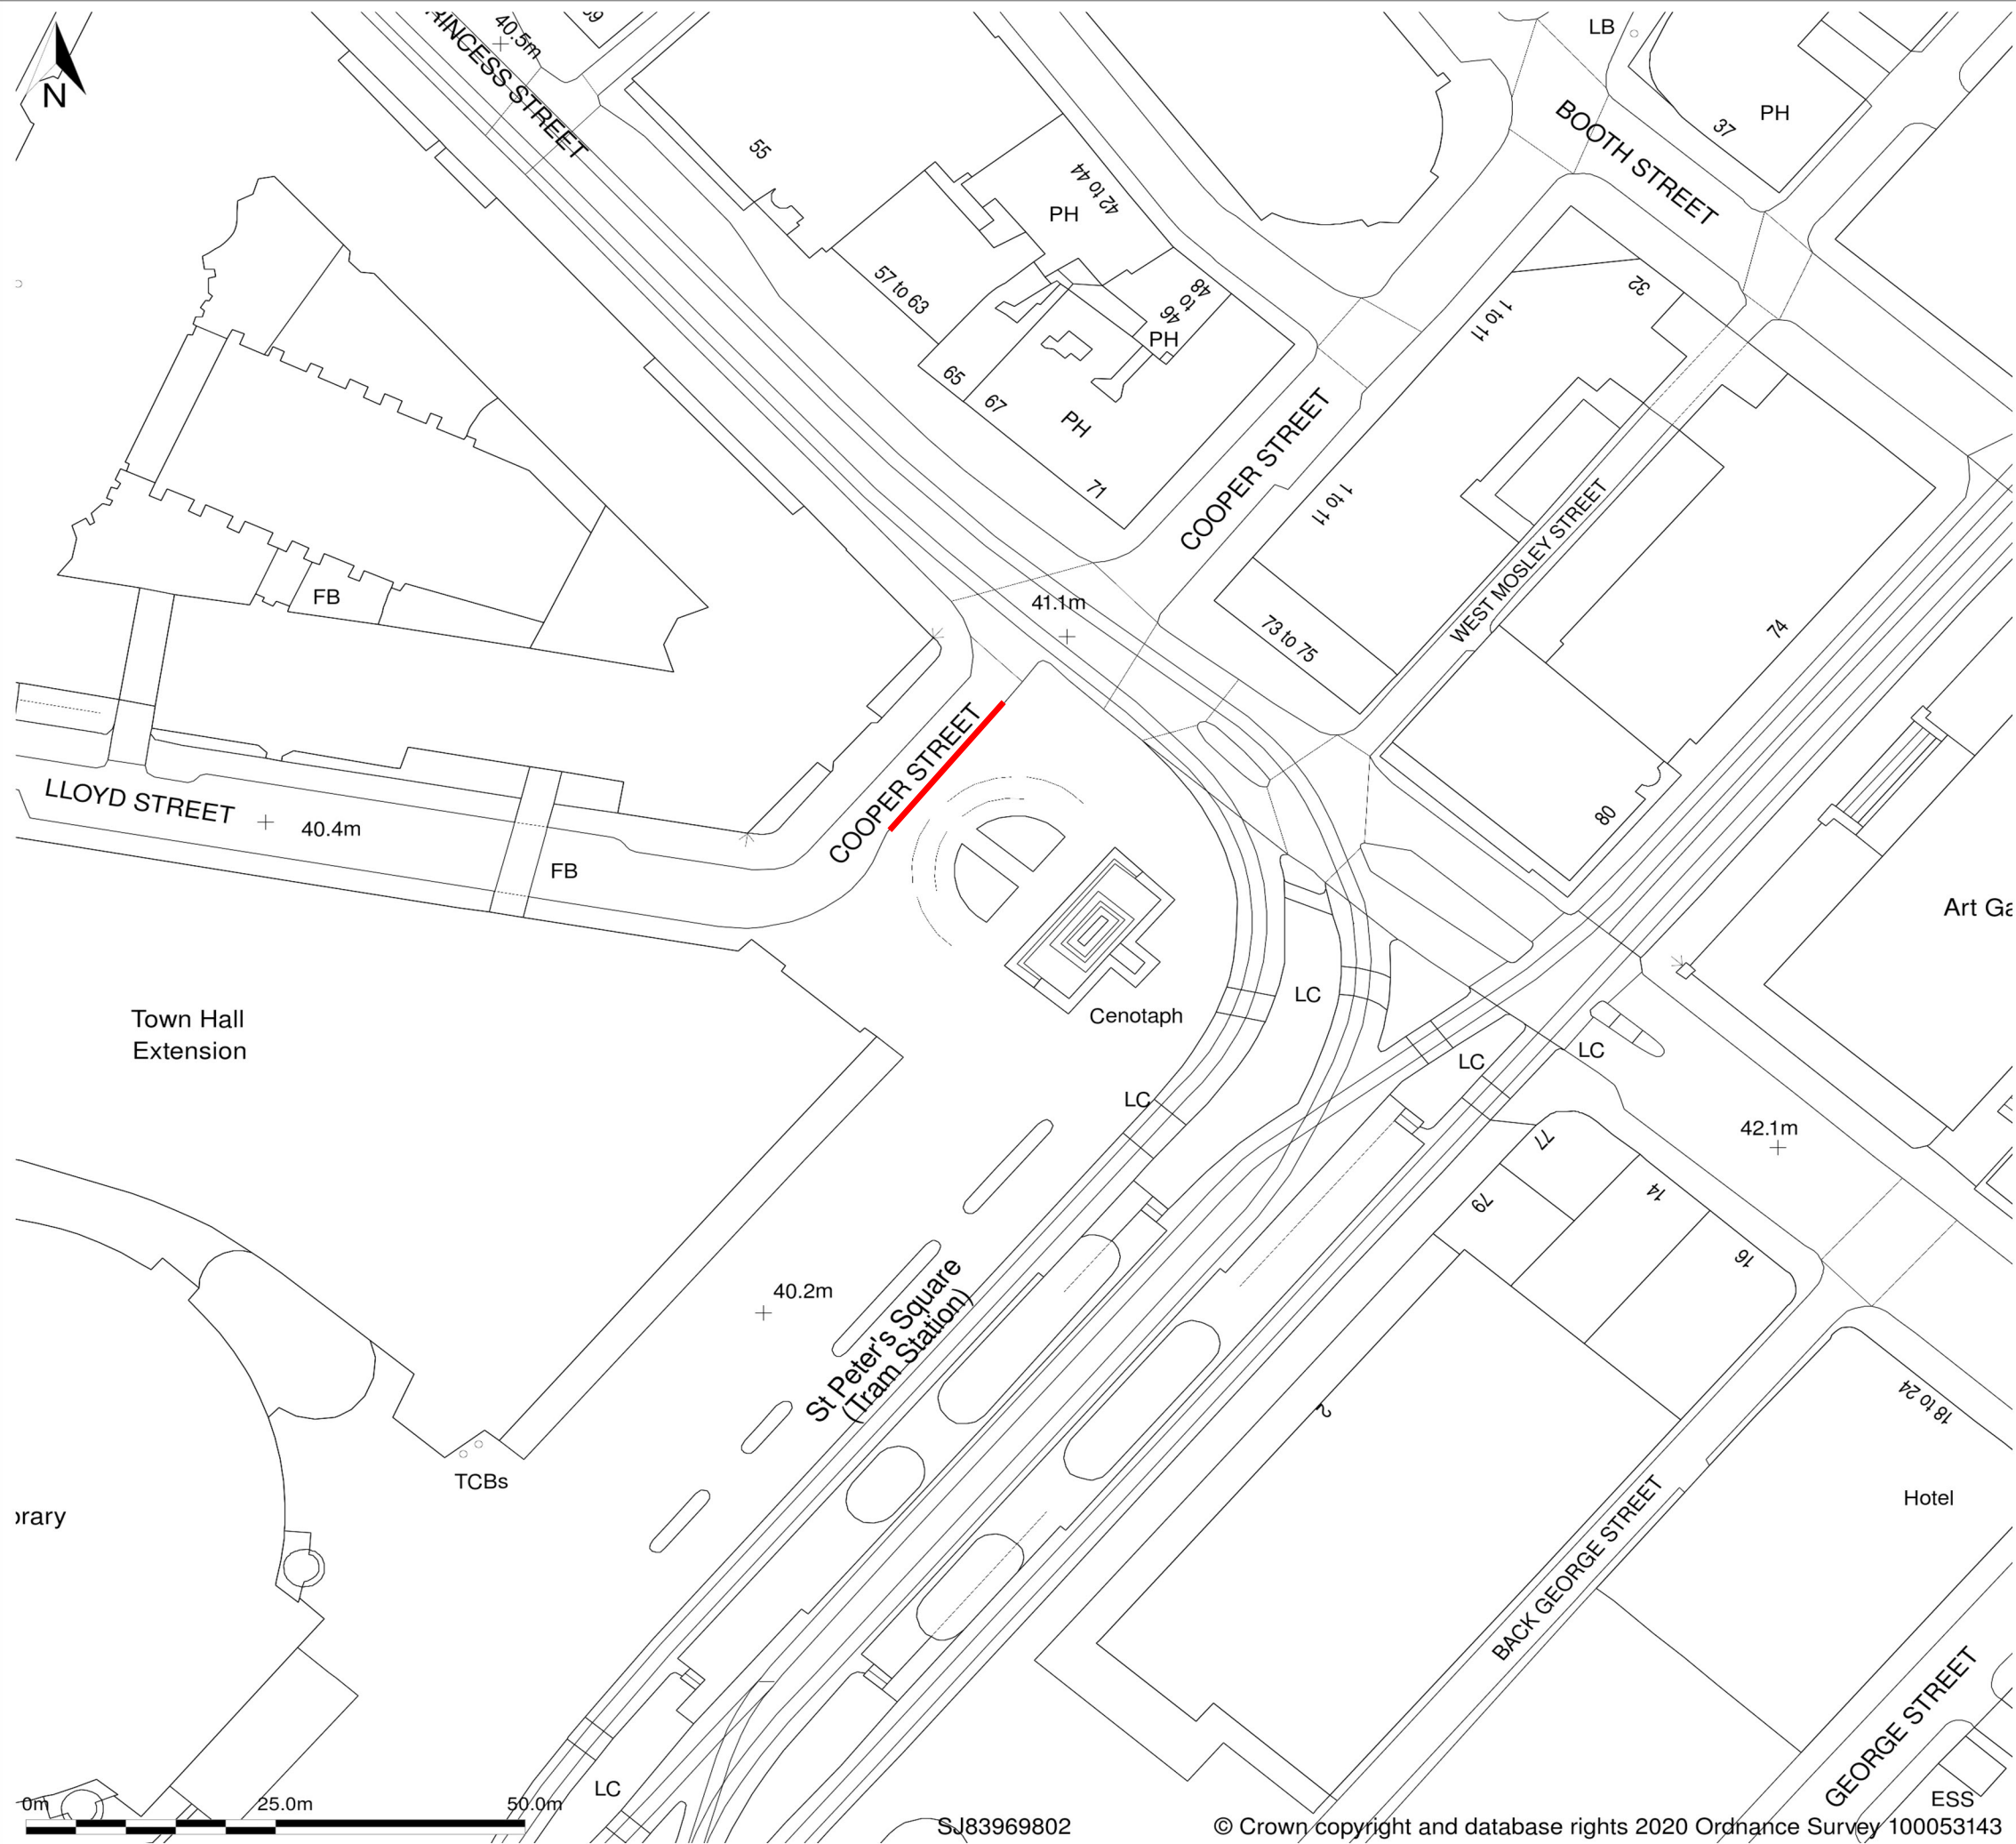

LOCATION Our Town Hall Restoration Project Manchester Town Hall St Peters Square Manchester M2 4EG	
GEO. COORDINATES X:383956 & Y:398041 LAT:53.478845 & LONG:-2.243213	
DRAWING NO. MECO 0003 LP	
TITLE Location Plan	
NOTES Scale 1:1250 — Location	
DATE 26.06.2023	
PROJECT NATIONAL BANNERS	
PRODUCED BY JPA	