


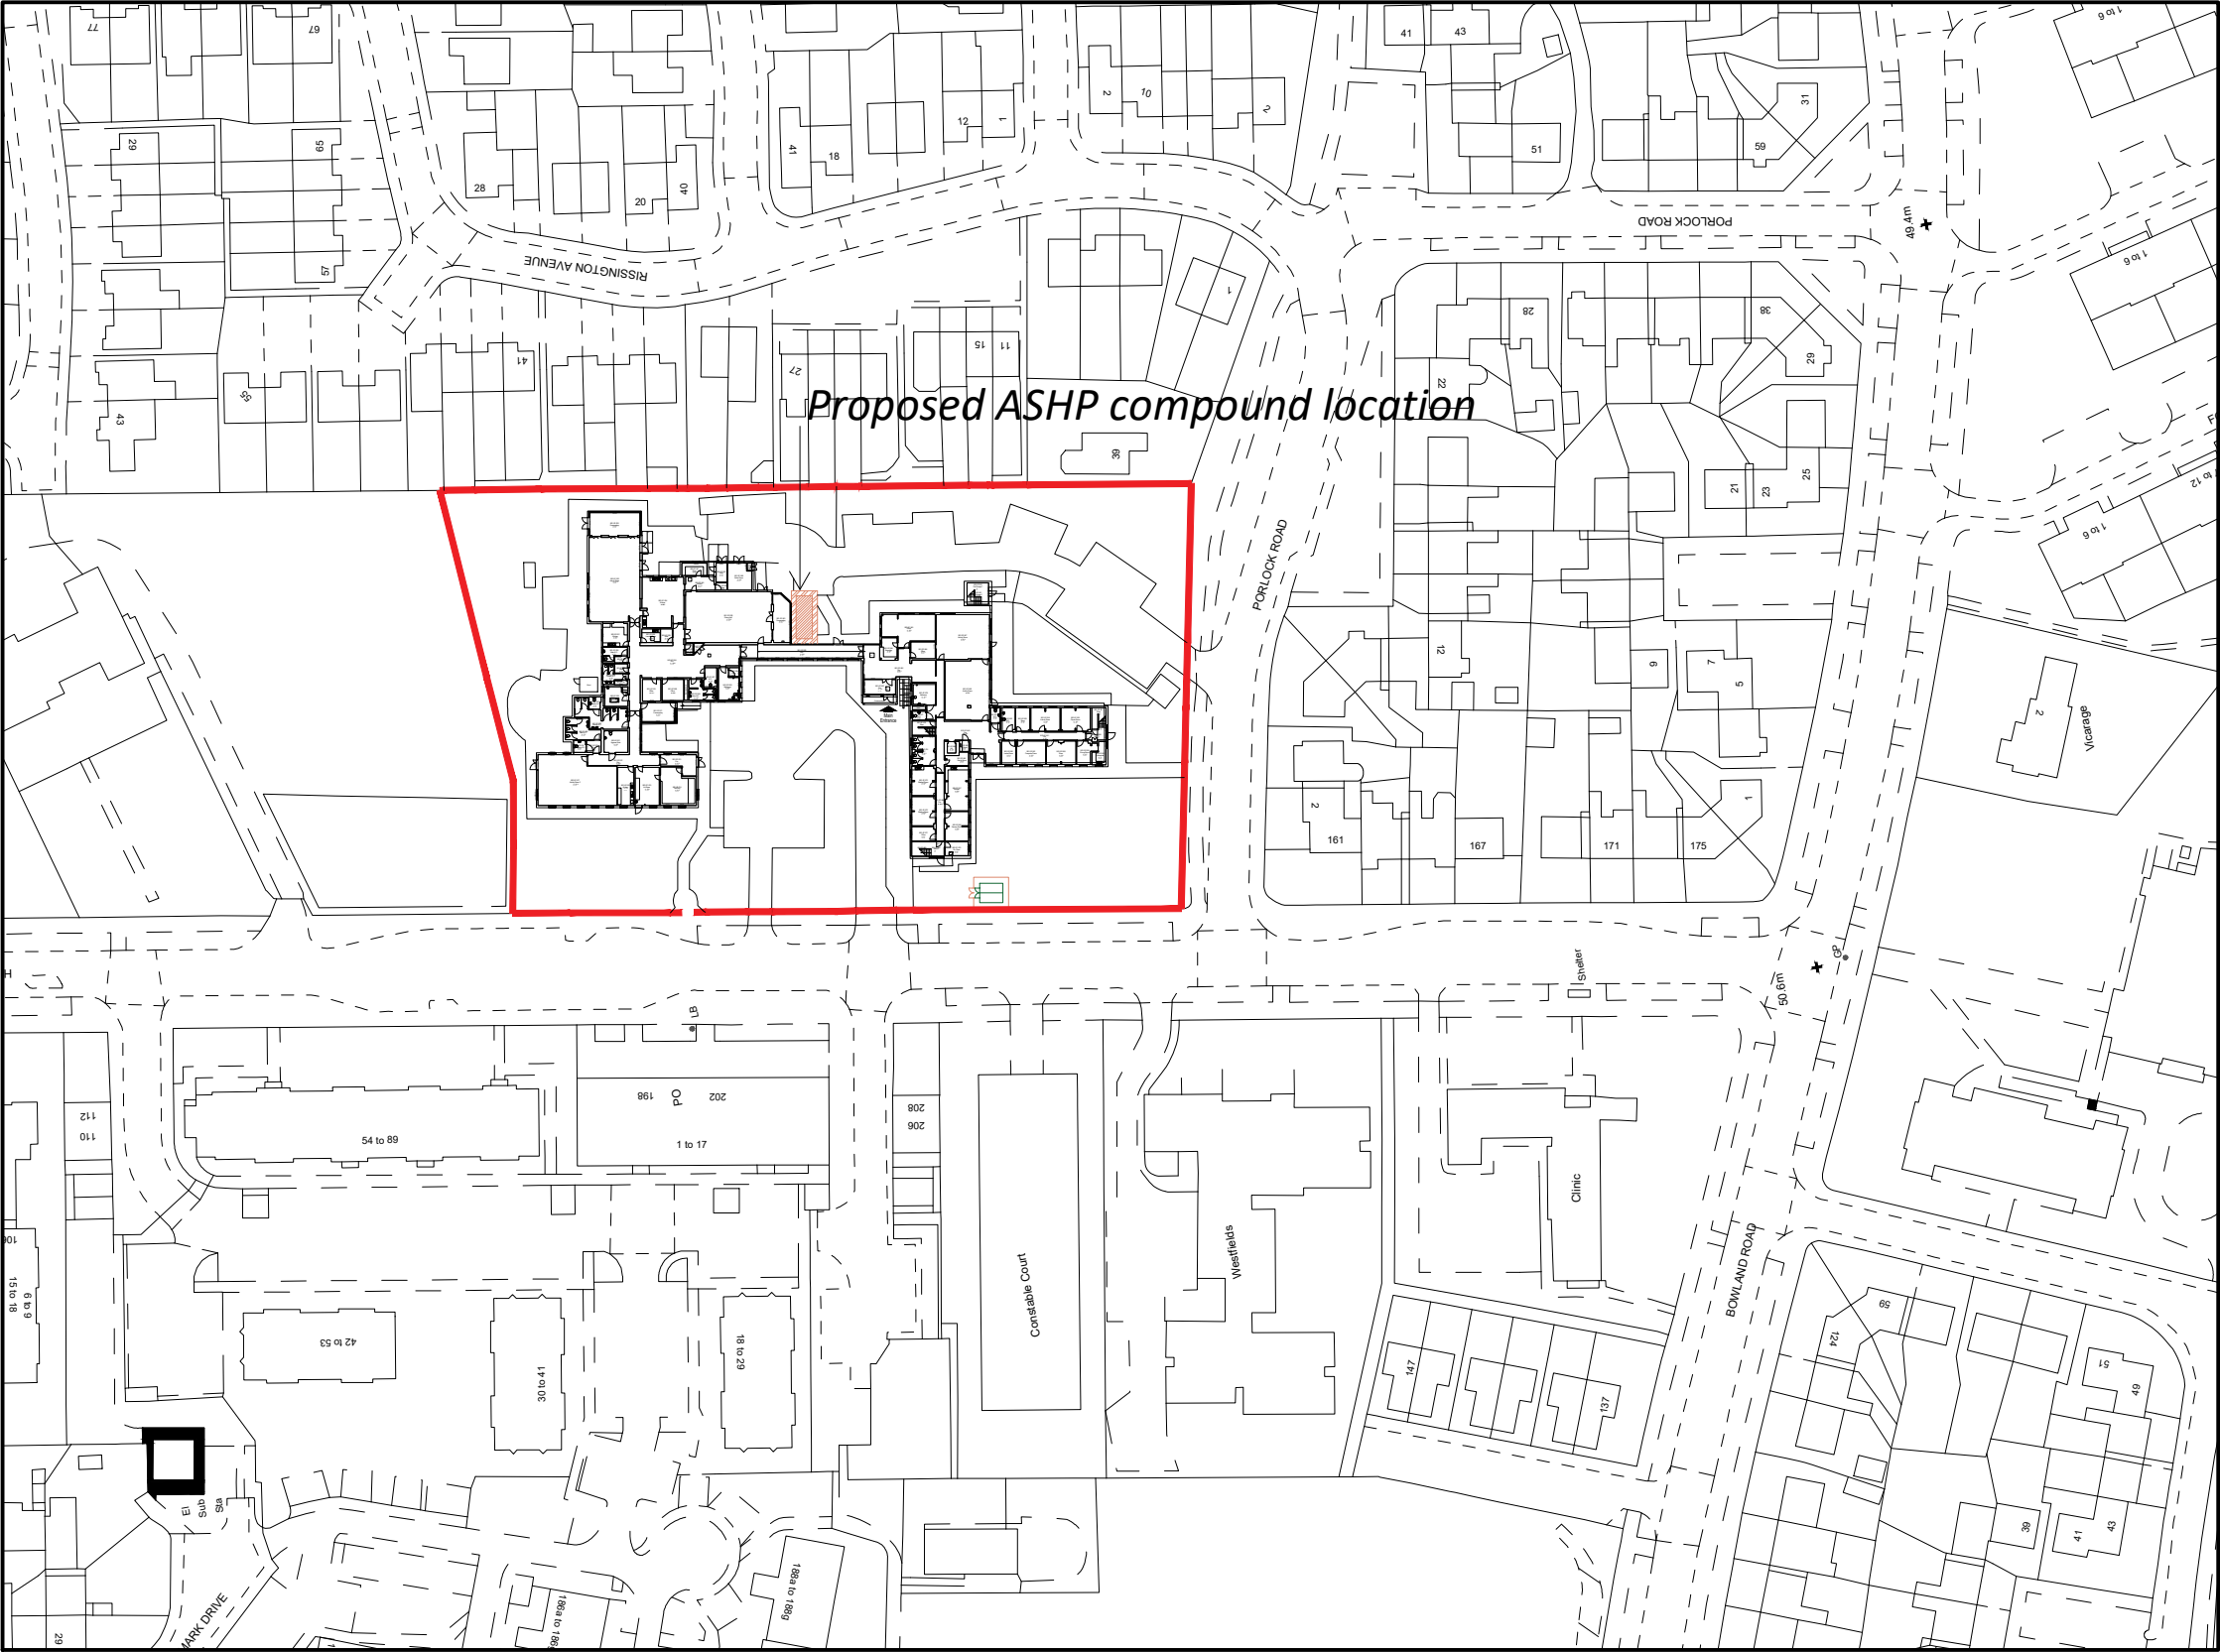

Notes:

Copyright: All rights reserved. This drawing must not be reproduced without permission from AA Projects Ltd. Do not scale off this drawing. All dimensions are to be checked on site by contractor / sub contractor. Any discrepancies to be reported to AA Projects Ltd.

A	06/06/2023	Updated the location of ASHP compound	JB	RS
Rev	Date	Revision notes	By	Check

L2 Pilkington Court
Sinclair Way
Prescot Business Park
Prescot
Liverpool
L34 1QG
Tel: 0151 430 2340

Office Locations
Birmingham, Leeds, Liverpool, London,
Manchester, Oxford, Rugby, Newcastle
www.aaprojects.co.uk

Client Equans MCC	Drawing Title Hall Lane Resource Centre Location Plan			
Project Title PSDS Hall Lane Resource Centre	Drawn LK	Date 06/06/2023		
	Checked MW	Date 06/06/2023		
DWG No. 19972-HLC-000	Scale 1:1250	Revision	A	