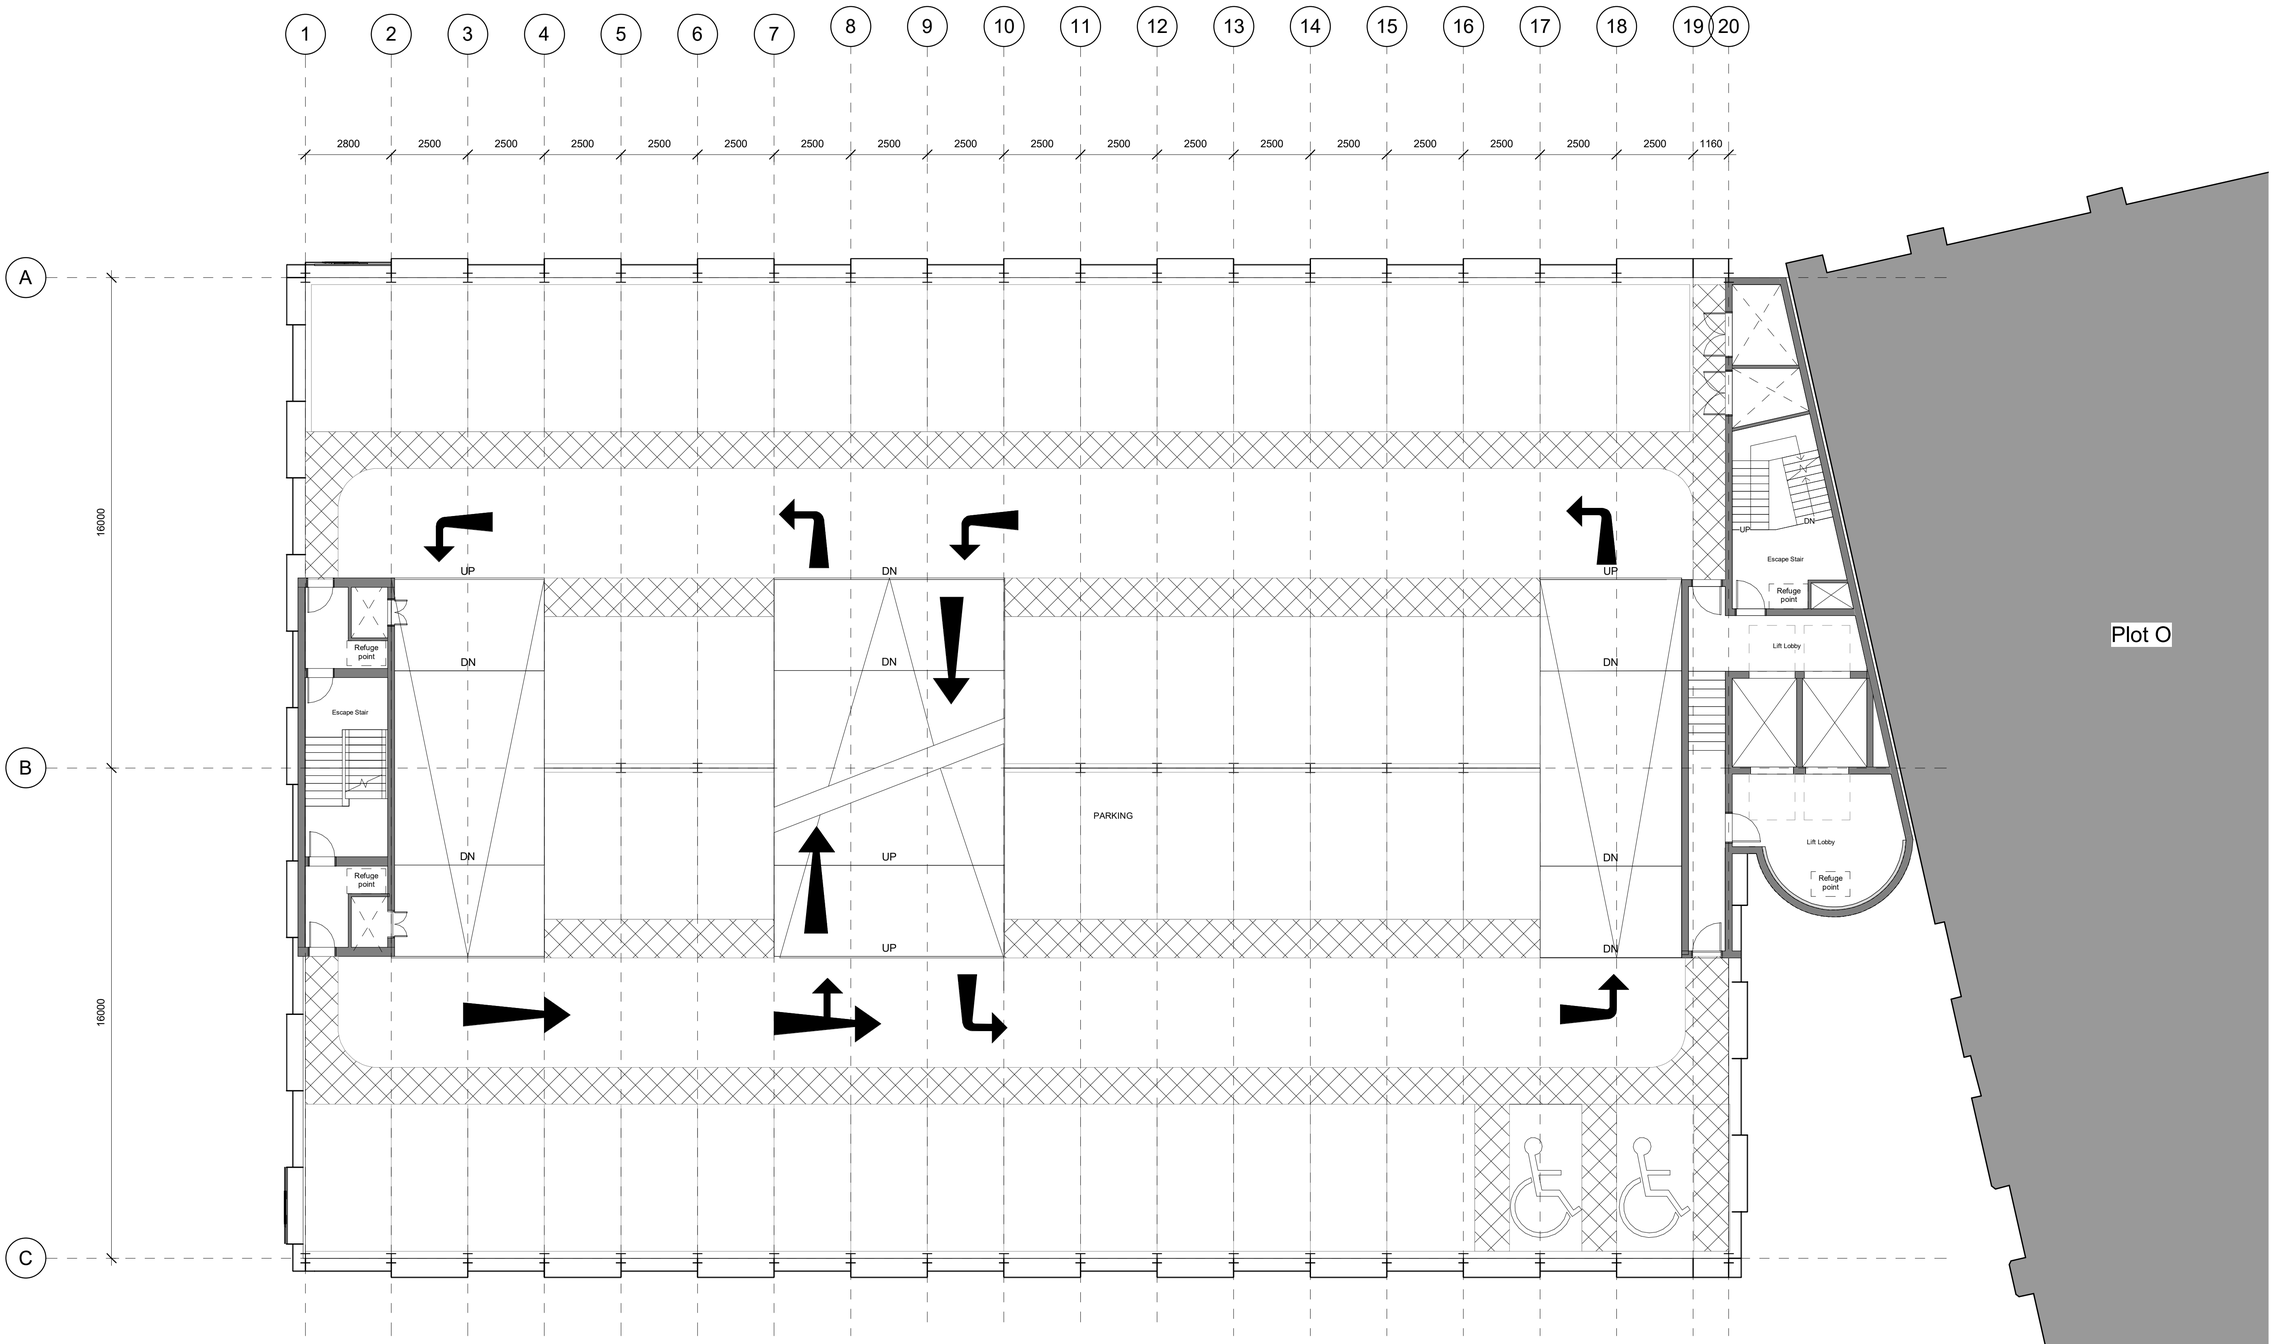

NN_Level 05

1 : 100

General Notes

No implied licence exists. This drawing should not be used to cast-date areas for rent or sale purposes.
Do not scale this drawing for construction purposes. All dimensions to be checked on site by the contractor and such dimensions to be their responsibility.
All work must comply with relevant British Standards and Building Regulations requirements. Drawing errors and omissions to be reported to the architect.

Notes

Structure in abeyance

Rev	Date	Reason for Issue	CH
P3	16.06.23	Planning Addendum	
P2	18.12.19	P2	
P1	24.09.19	P1	

Keyplan

Scale Bar
0 5m
@ 1:100

Studio Egret West
3 Brewhouse Yard
London, EC1V 4JQ
hello@egretwest.com
+44 (0) 20 7549 1730

Client
Mayfield
Medlock Ltd

Project
0439 Mayfield Car Park

Drawing Title
Proposed Floor Plan
Proposed - Level 05

Project Number	Status
0439	Planning
Scale at A1	**Date**
As indicated	09/04/20
Drawn by	**Checked by**
TM	JC

Drawing Number	Revision
0439-SEW-ZZ-05-DR-A-001105	P3