



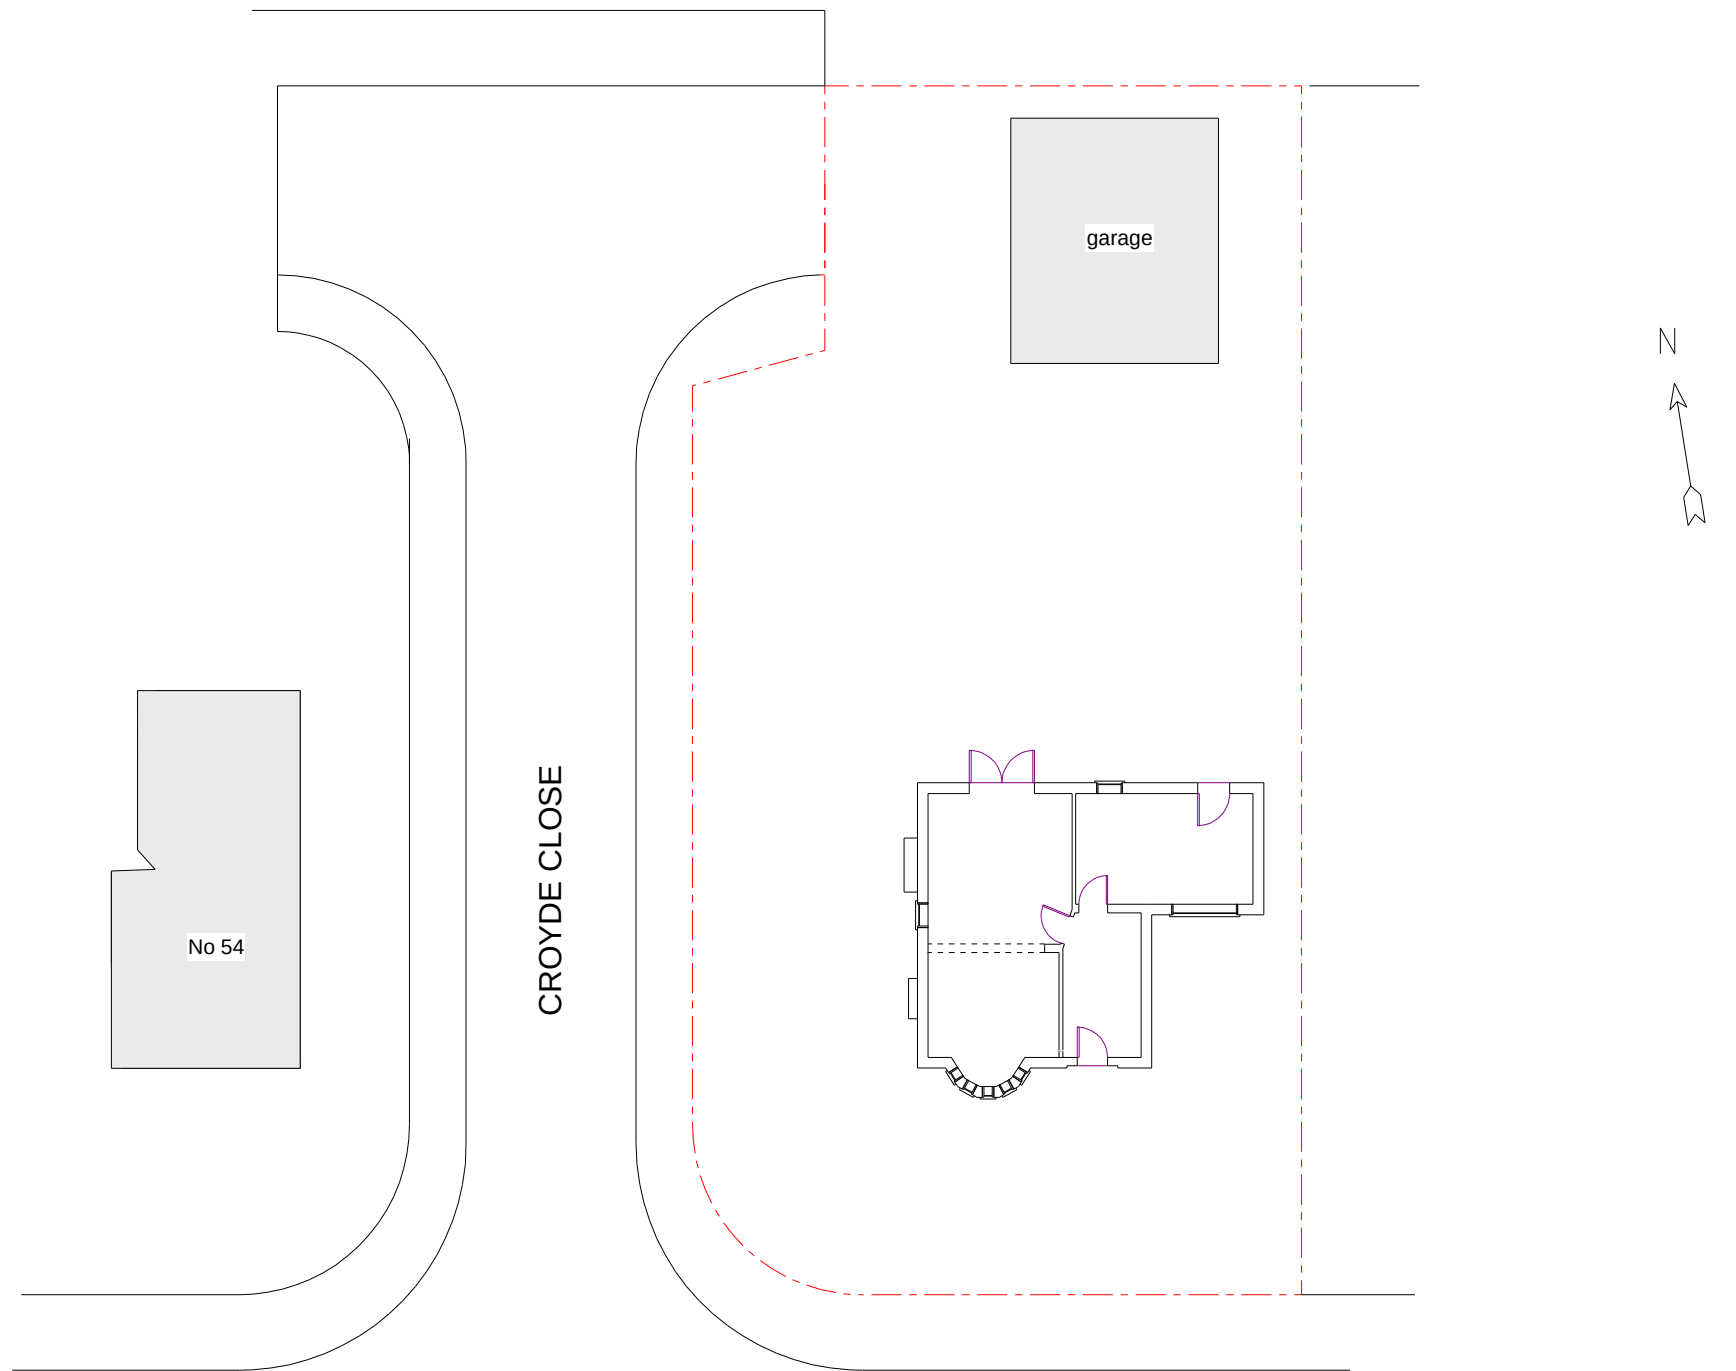

RINGWAY ROAD


Scale: metres 0 1.0 2.0 3.0 4.0 5.0 6.0

50 RINGWAY ROAD
MOSS NOOK
MANCHESTER M22 5NF
dwg no.: 1144/1 scale: 1/200@A4
drawn by: gff date: 05.04.22
SITE PLAN AS EXISTING

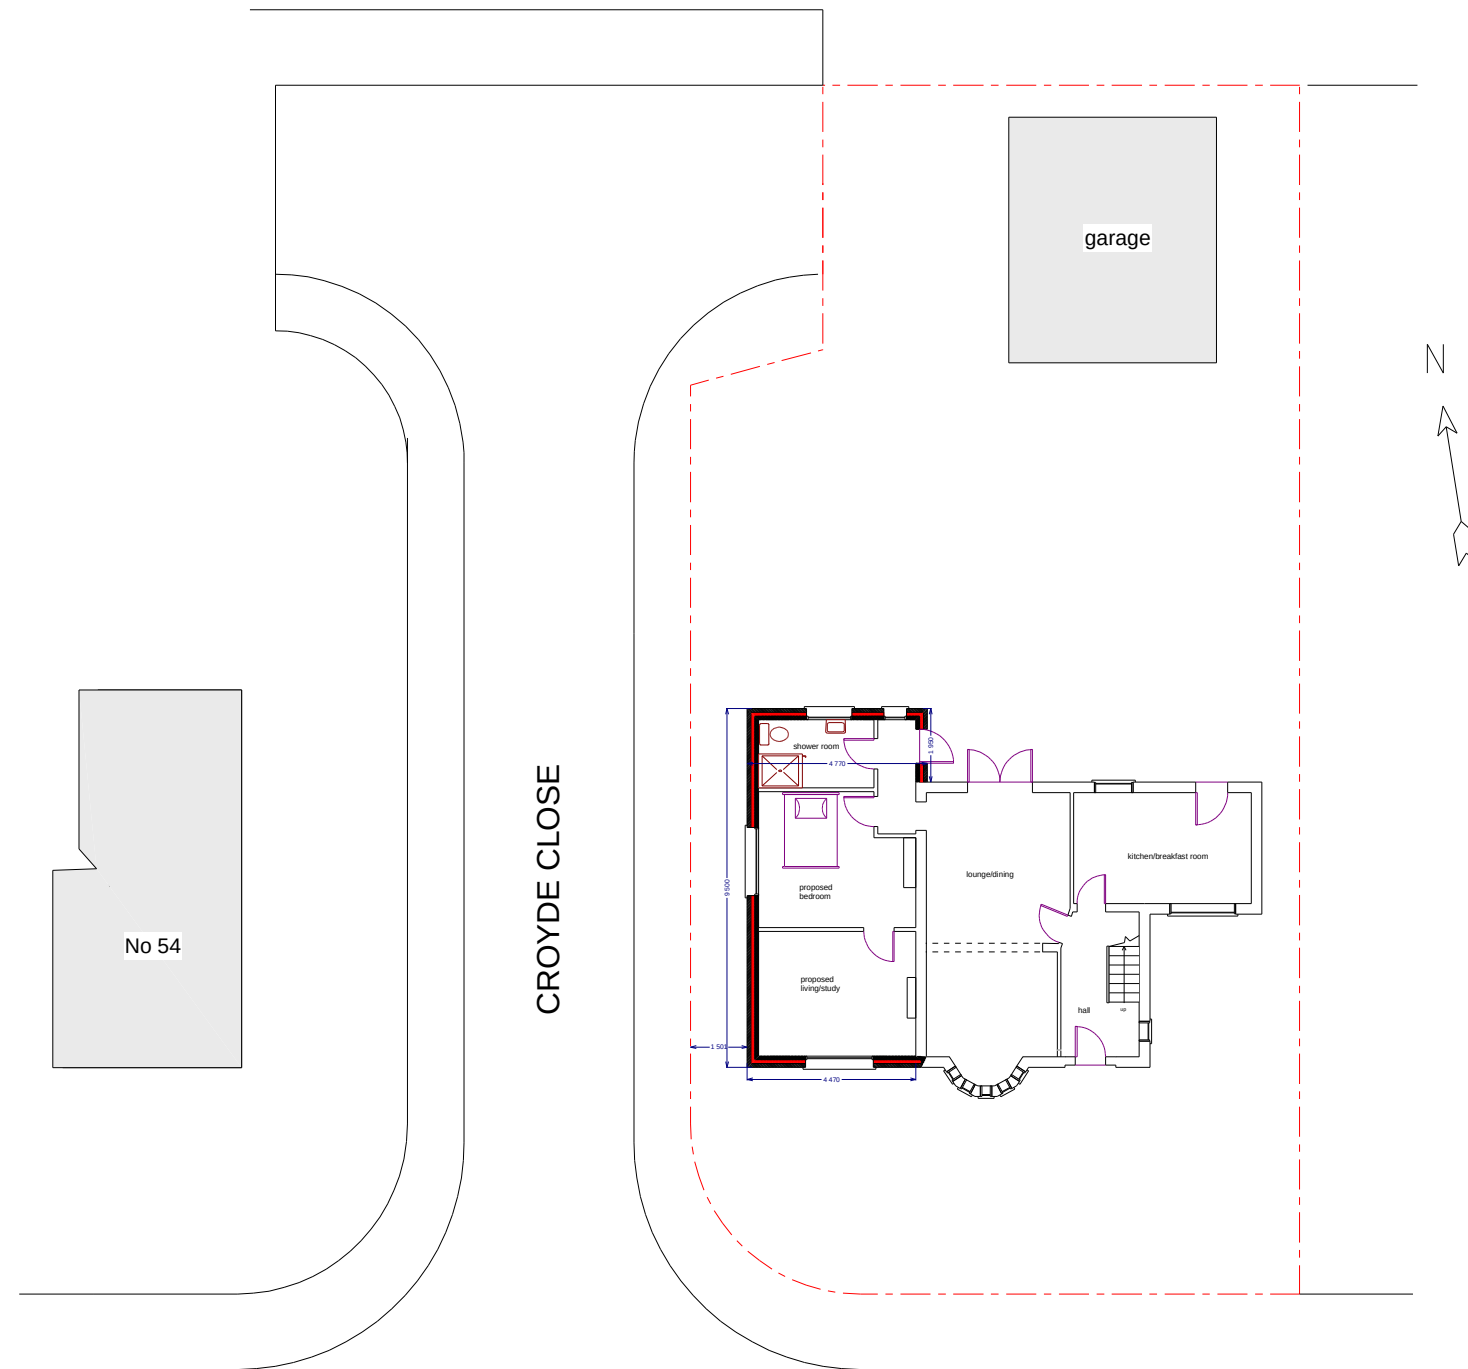


Rev A: Revised proposal gff 05.06.23

50 RINGWAY ROAD
MOSS NOOK
MANCHESTER M22 5NF
dwg no.:1144/2A scale: 1/200@A4
drawn by: gff date: 02.06.22
SITE PLAN AS PROPOSED

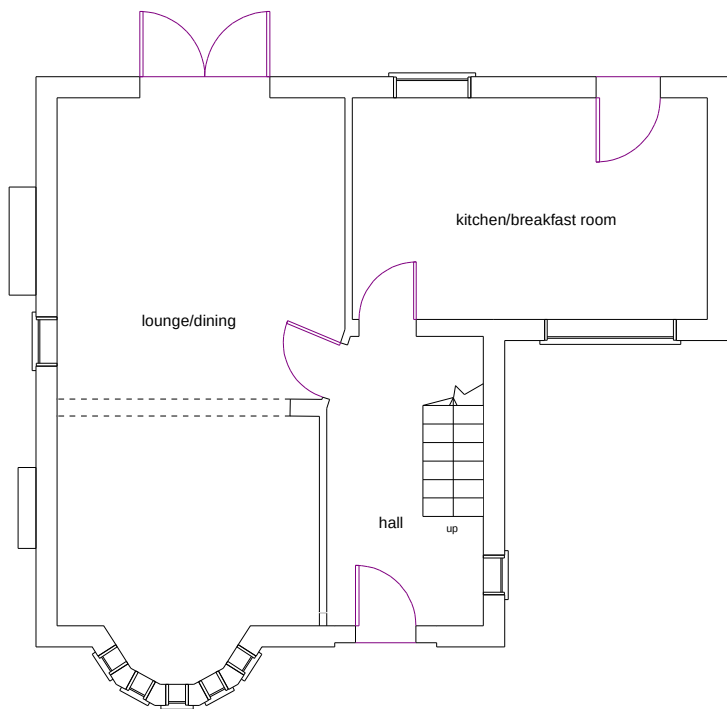

GROUND FLOOR PLAN AS EXISTING

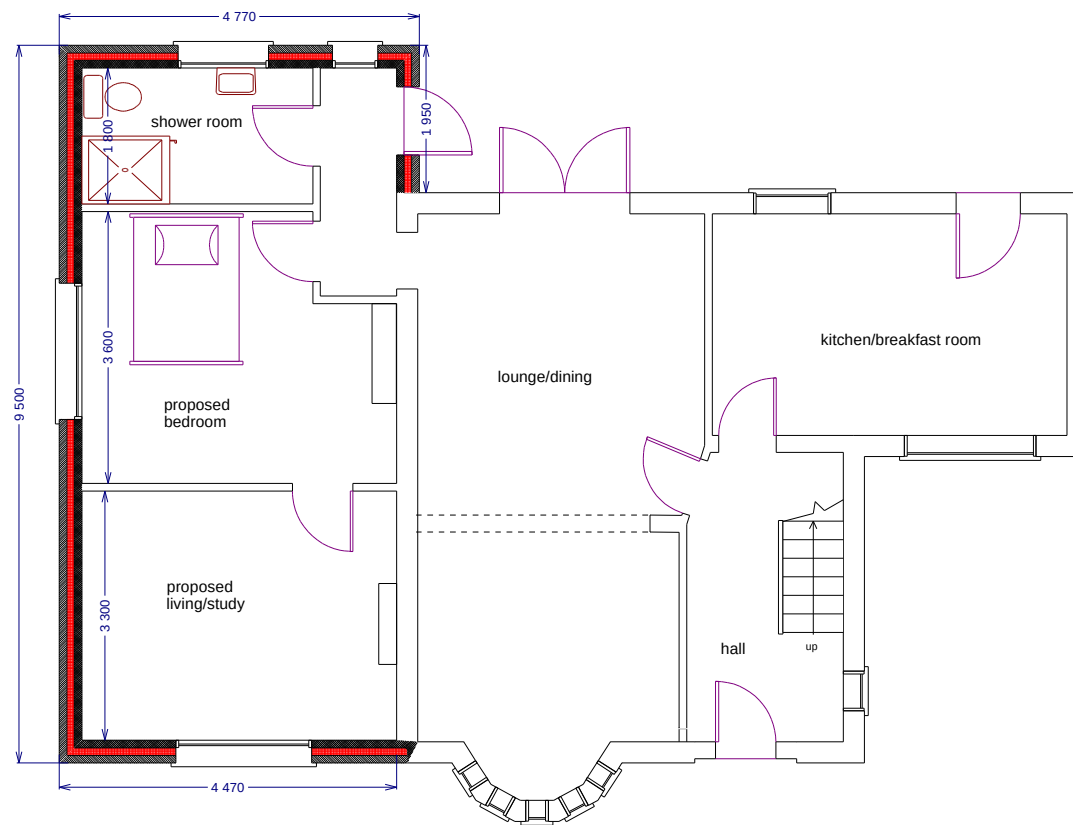

GROUND FLOOR PLAN AS PROPOSED




Rev A: Revised proposals gff 05.06.23

50 RINGWAY ROAD
MOSS NOOK
MANCHESTER M22 5NF
dwg no.:1144/3A scale: 1/100@A4
drawn by: gff date: 02.06.22
GROUND FLOOR PLAN



FRONT ELEVATION

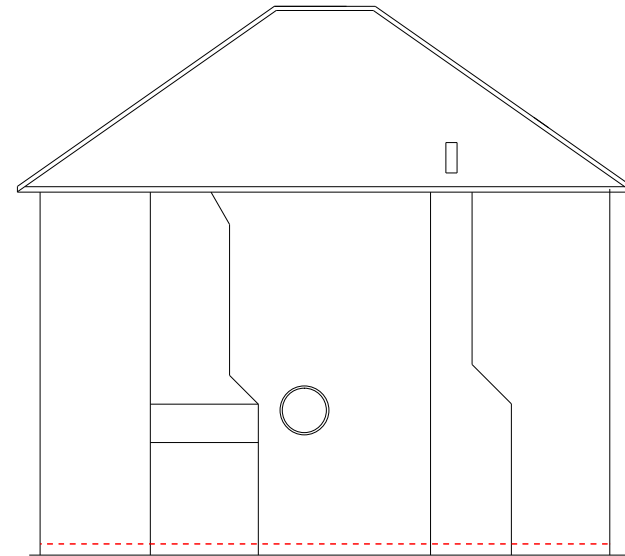


WEST SIDE ELEVATION




REAR ELEVATION

Scale: metres 


50 RINGWAY ROAD
MOSS NOOK
MANCHESTER M22 5NF
dwg no.:1144/6 scale: 1/100@A4
drawn by: gff date: 28.02.23
ELEVATIONS AS EXISTING

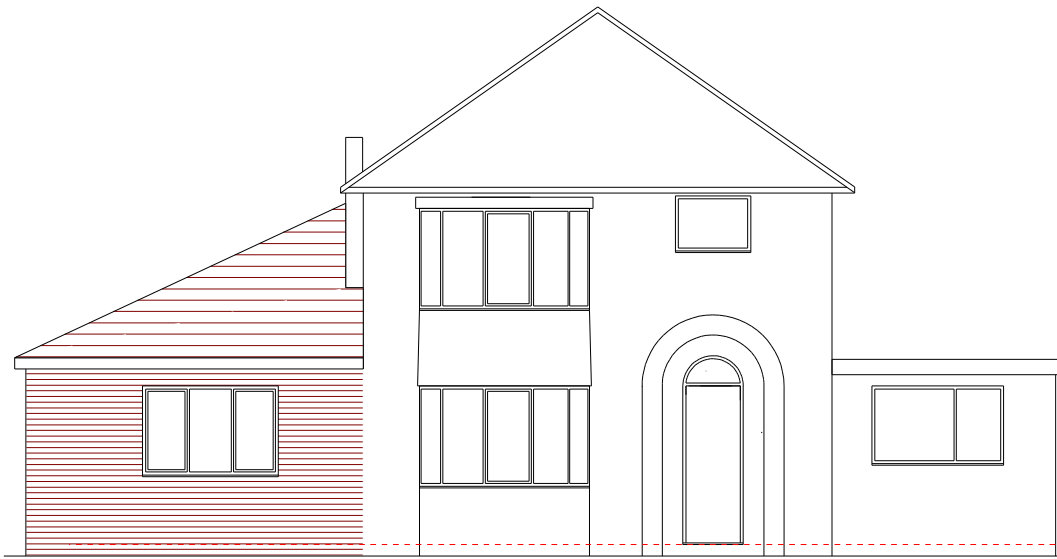


FRONT ELEVATION

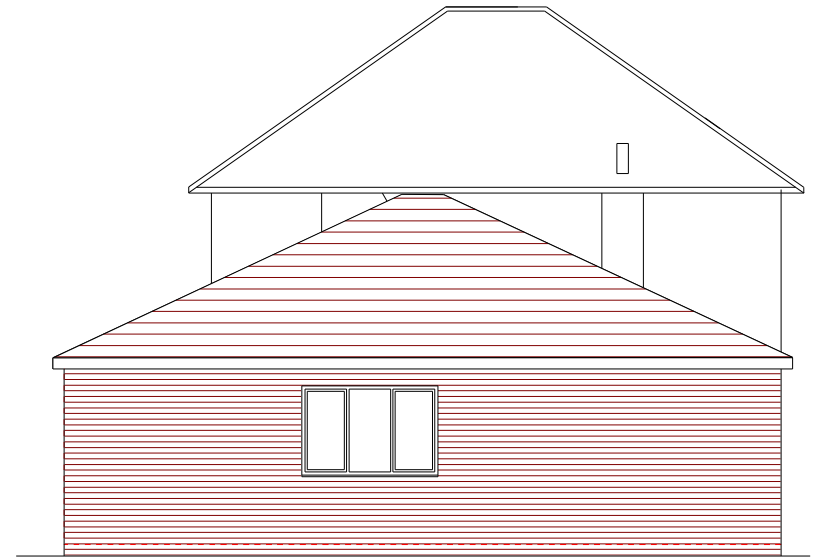

WEST SIDE ELEVATION

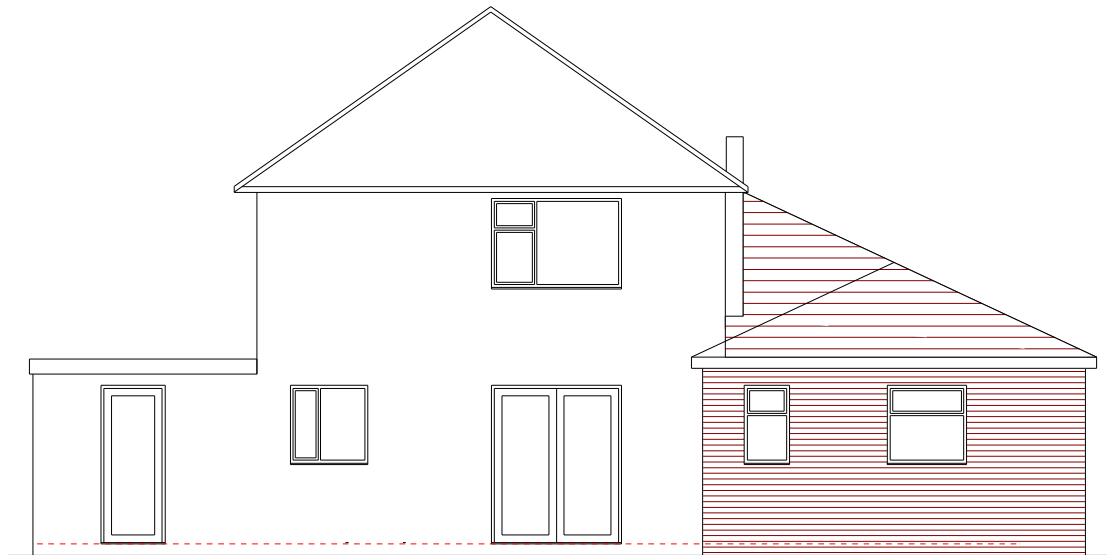

REAR ELEVATION

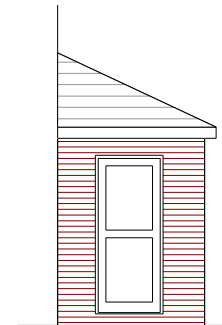

PART EAST SIDE ELEVATION

Rev A: revised elevations gff 05.06.23



Scale: metres

50 RINGWAY ROAD
MOSS NOOK
MANCHESTER M22 5NF
drwg no.:1144/5A scale: 1/100@A4
drawn by: gff date: 28.02.23
ELEVATIONS AS PROPOSED