



Tib Street Elevation - Proposed
1:100 at A1


Short Street Elevation - Proposed
1:100 at A1

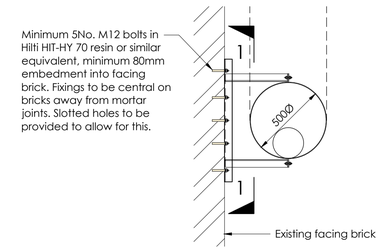


Fixing Detail 01
(Scale 1:20 at A1)

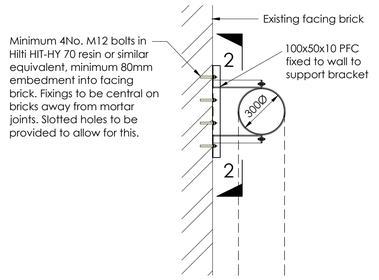


Fixing Detail 02
(Scale 1:20 at A1)

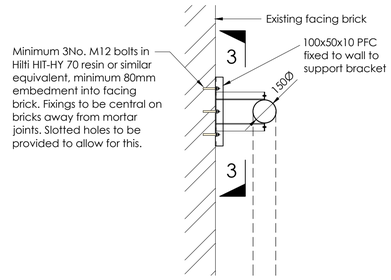


Fixing Detail 03
(Scale 1:20 at A1)

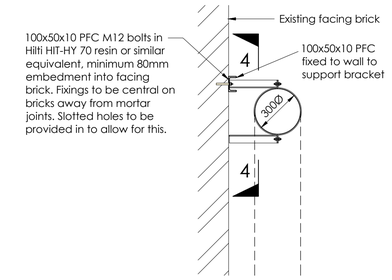


Fixing Detail 04
(Scale 1:20 at A1)

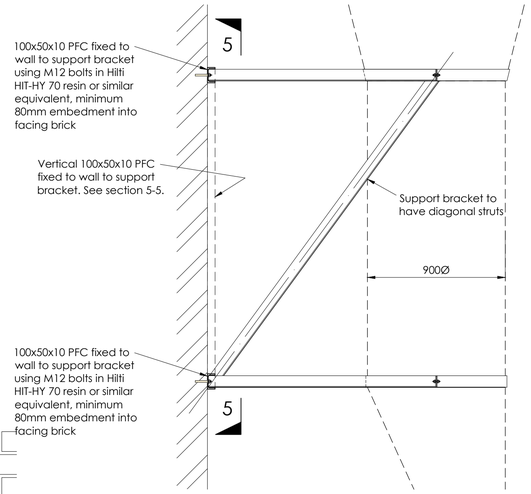


Fixing Detail 05
(Scale 1:20 at A1)

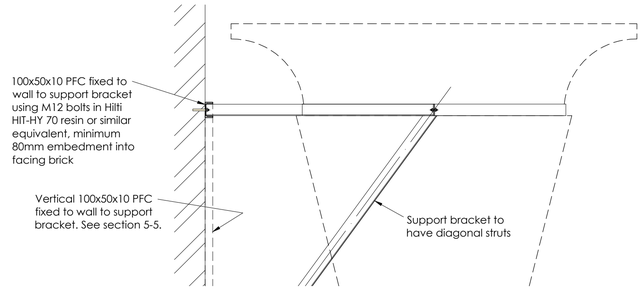


Fixing Detail 06
(Scale 1:20 at A1)

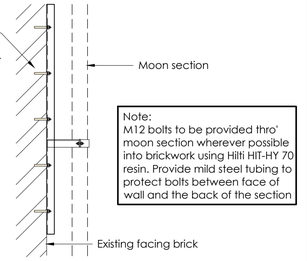


Fixing Detail 07
(Scale 1:20 at A1)

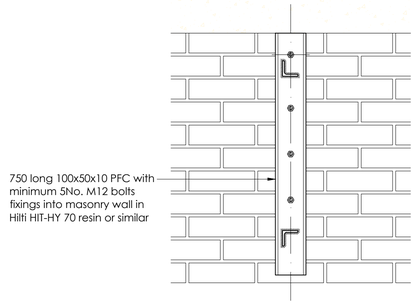


Section 1-1
(Scale 1:10 at A1)

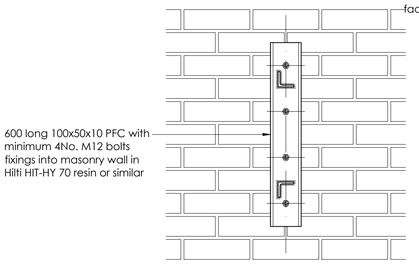


Section 2-2
(Scale 1:10 at A1)

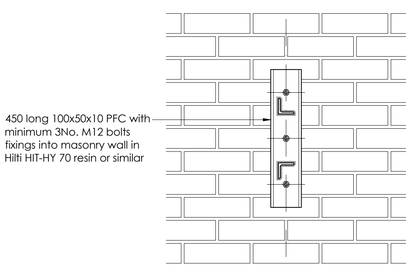

Section 3-3
(Scale 1:10 at A1)

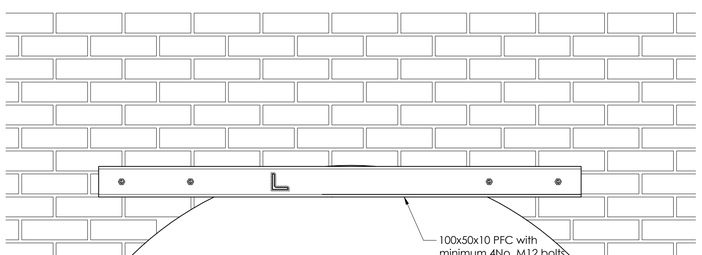

Section 4-4
(Scale 1:10 at A1)

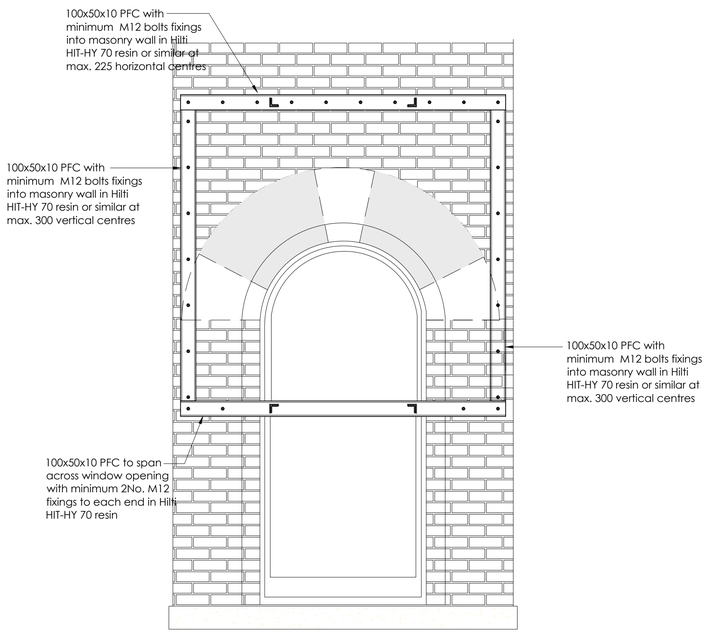

Section 5-5
(Scale 1:20 at A1)

Rev	Detail	By	Auth	Date

Revisions

DW Consulting Engineers LLP

Marsland House, Marsland Road
Sale, Cheshire, M33 3AQ

Tel: 0161 969 4144
web www.dwllp.com

Client: **bruntwood**

Project: Tib Street Horn Installation onto Aflecks Palace

Drawing Title: Fixing Details to Existing Brick Facade

Drawing Status: preliminary

Project No.	Discipline	Drawing No.
DW1490	S	03

Scale	Sheet Size	Revision
1:100 1:20 1:10	A1	

Date	Drawn	Checked	Auth
Dec'17			

© This drawing may not be copied without prior written permission

DWG INFO: Z:_DW LLP\DW LLP JOBS\DW1490 TIB ST HORN\DW1490-S-01-C 03