


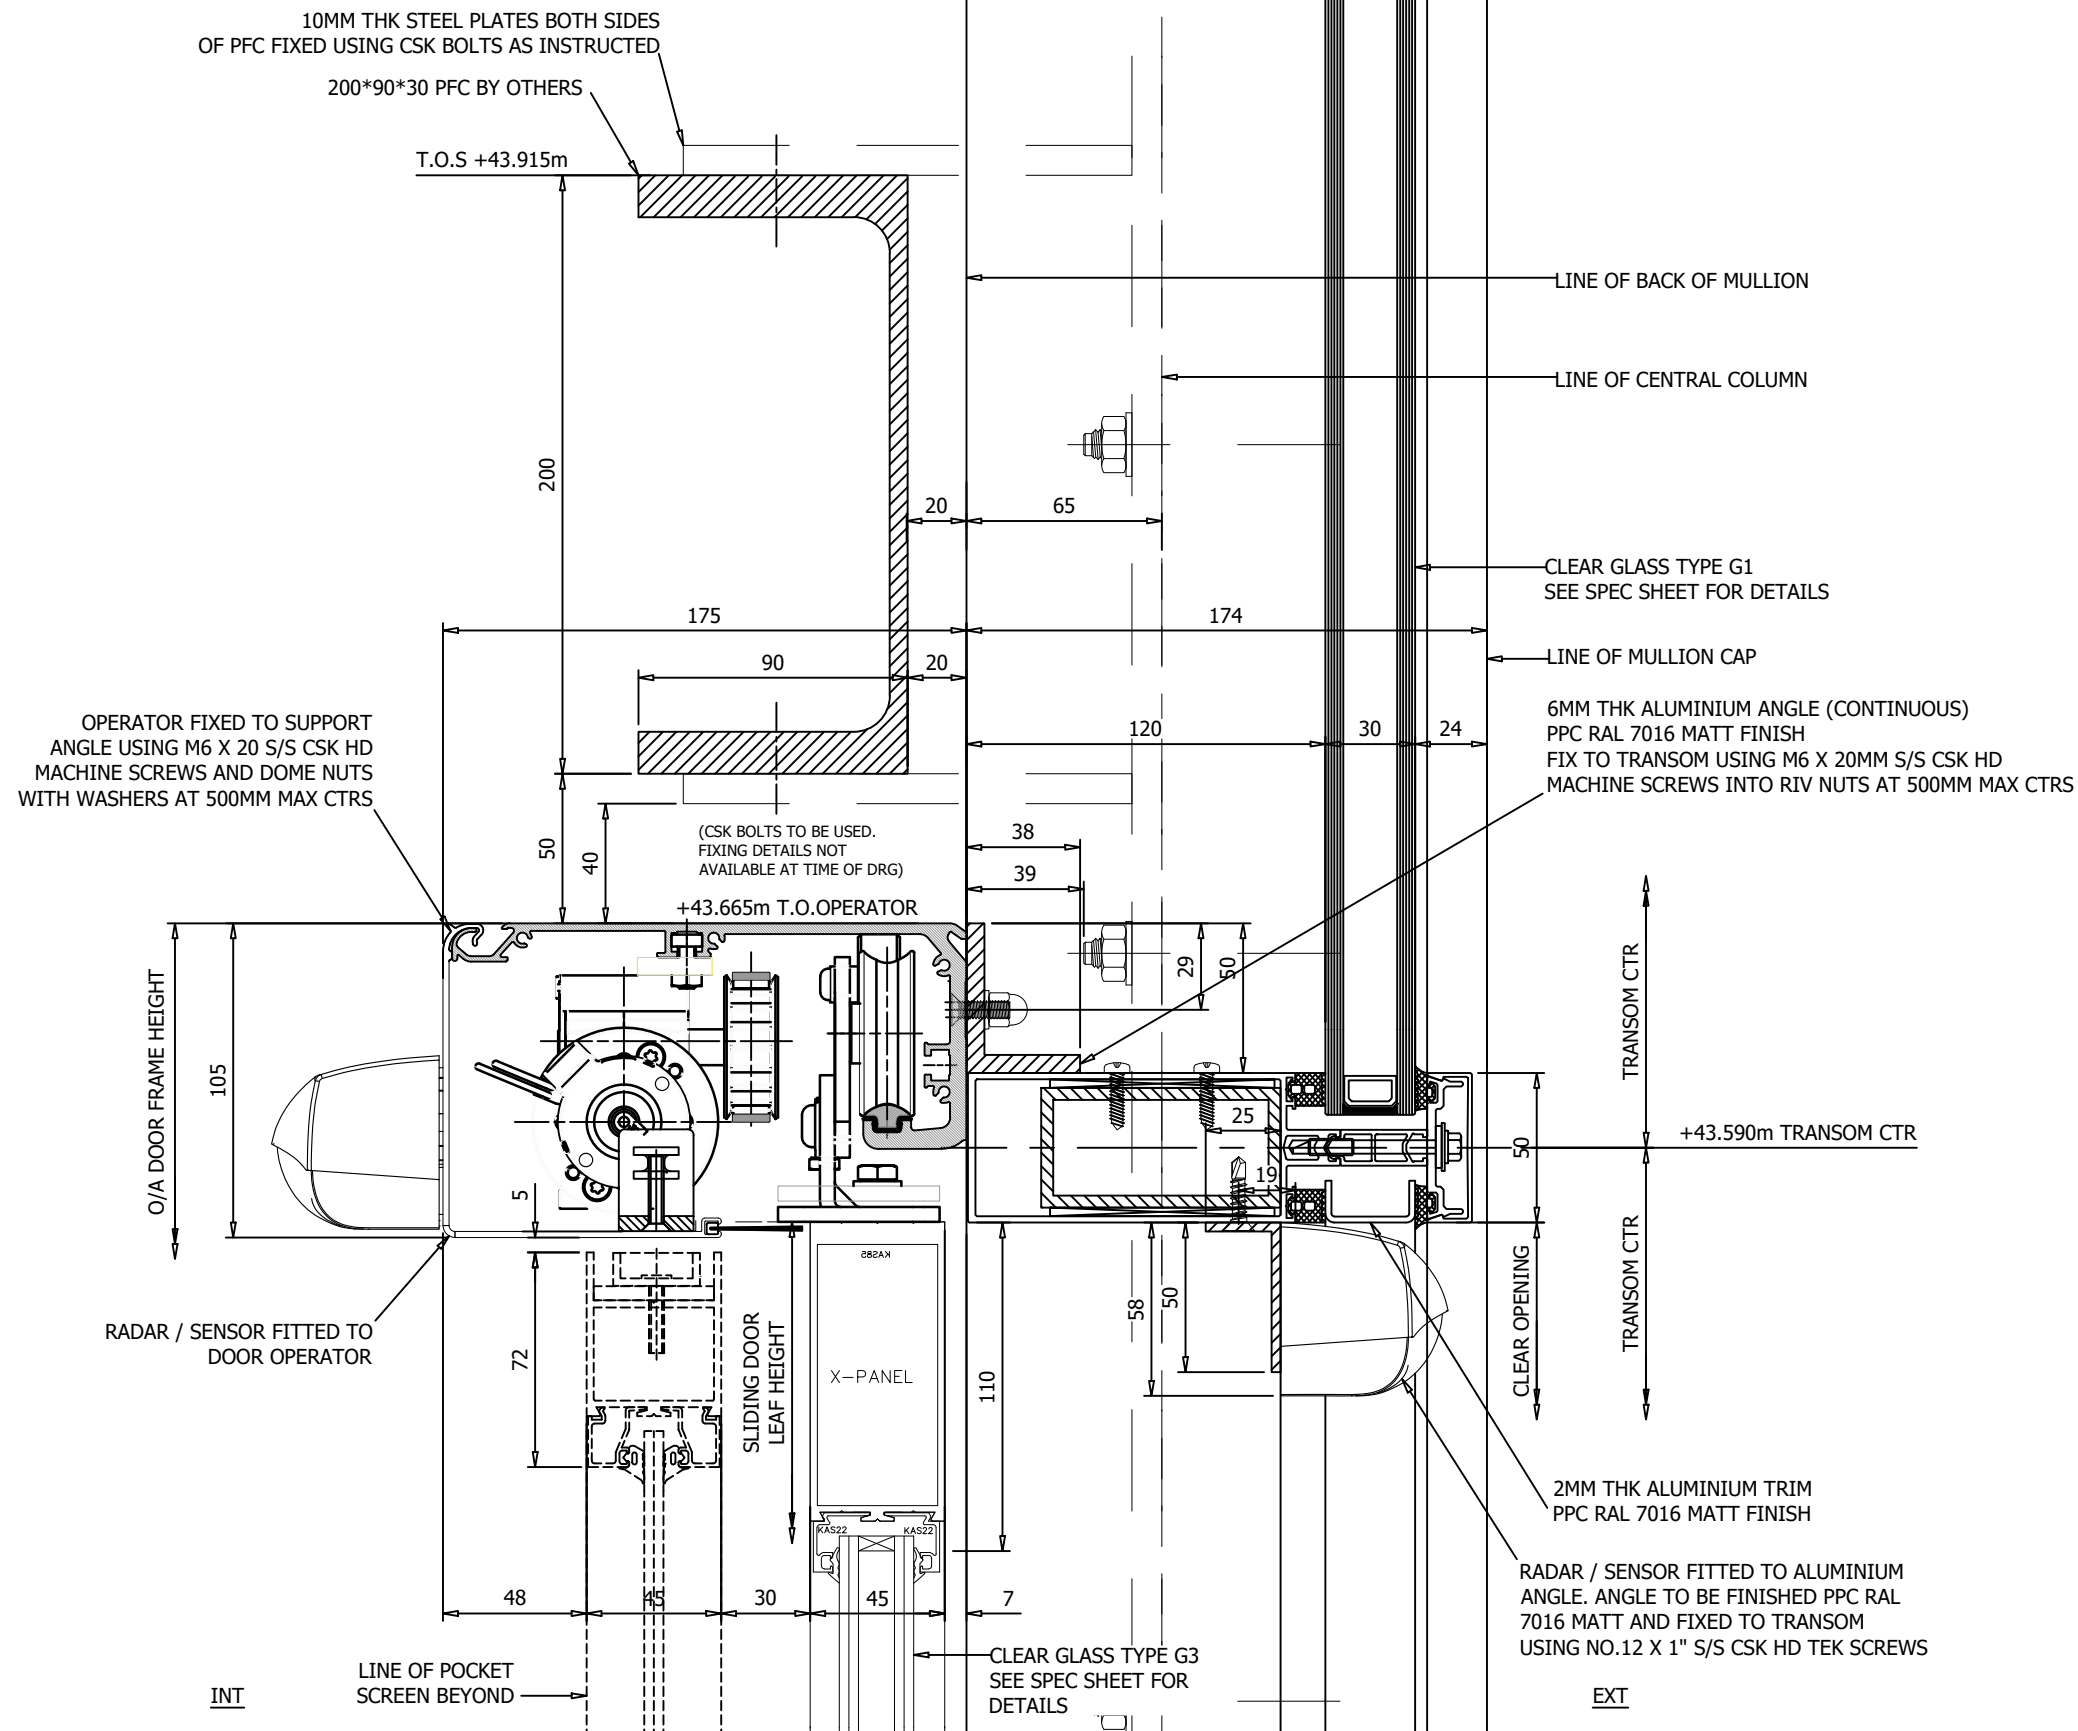

REVISIONS				NOTES	Client:	Drawn:		H-K-L Specialists Ltd Common Road, Huthwaite, Notts, NG17 2JT tel: 01623 550357 hello@hklspecialists.co.uk
					Project:	Date:		
CHKD				DRAWING ISSUED FOR : CONSTRUCTION	Princess Street, Manchester	20/09/22		
02	20/10/22	JP	CONSTRUCTION ISSUE		Site:	Design Check:	CAD Ref:	THIS DRAWING REMAINS THE PROPERTY OF J.P SPECIALIST GLAZING DESIGN LIMITED AND MAY NOT BE COPIED, REPRODUCED OR IT'S CONTENTS DIVULGED WITHOUT PRIOR WRITTEN CONSENT FROM HKL SPECIALISTS LIMITED.
CHKD					Manchester	JP	HKL/JN223/PSM/MASTERFILE	
01	13/10/22	JP	REVISED TO COMMENTS & SURVEY		Title:		Scales:	
CHKD			ISSUED FOR FINAL APPROVAL		Window Ref WP.0.03 / WP.0.04		1:2.5 @ A3	
00	20.09.22	JP	ISSUED FOR APPROVAL		SLIDING DOOR HEAD DETAIL		Project/Drawing No.: JN223-HKL-4007	Revision: 02
CHKD								