


Copyright Hawkins\Brown Architects  
No implied licence exists. This drawing should not be used to calculate areas for the purposes of valuation. Do not scale this drawing. All Dimensions to be checked on the site by the contractor and such dimensions to be their responsibility. All work must comply with relevant British Standards and Building Regulations requirements. Drawing errors and omissions to be reported to the architect. To be read in conjunction with Architect's specification and other consultant information.

| Rev | Description                                       | Date     |
|-----|---------------------------------------------------|----------|
| P1  | Initial Issue                                     | 16/09/22 |
| P2  | Updates to finish depth and angle to ramp upstand | 30/09/22 |
| P3  | Issued for Stage 4 - Tender                       | 21/10/22 |
| P4  | Bird slope amended according to MCC comments      | 19/05/23 |

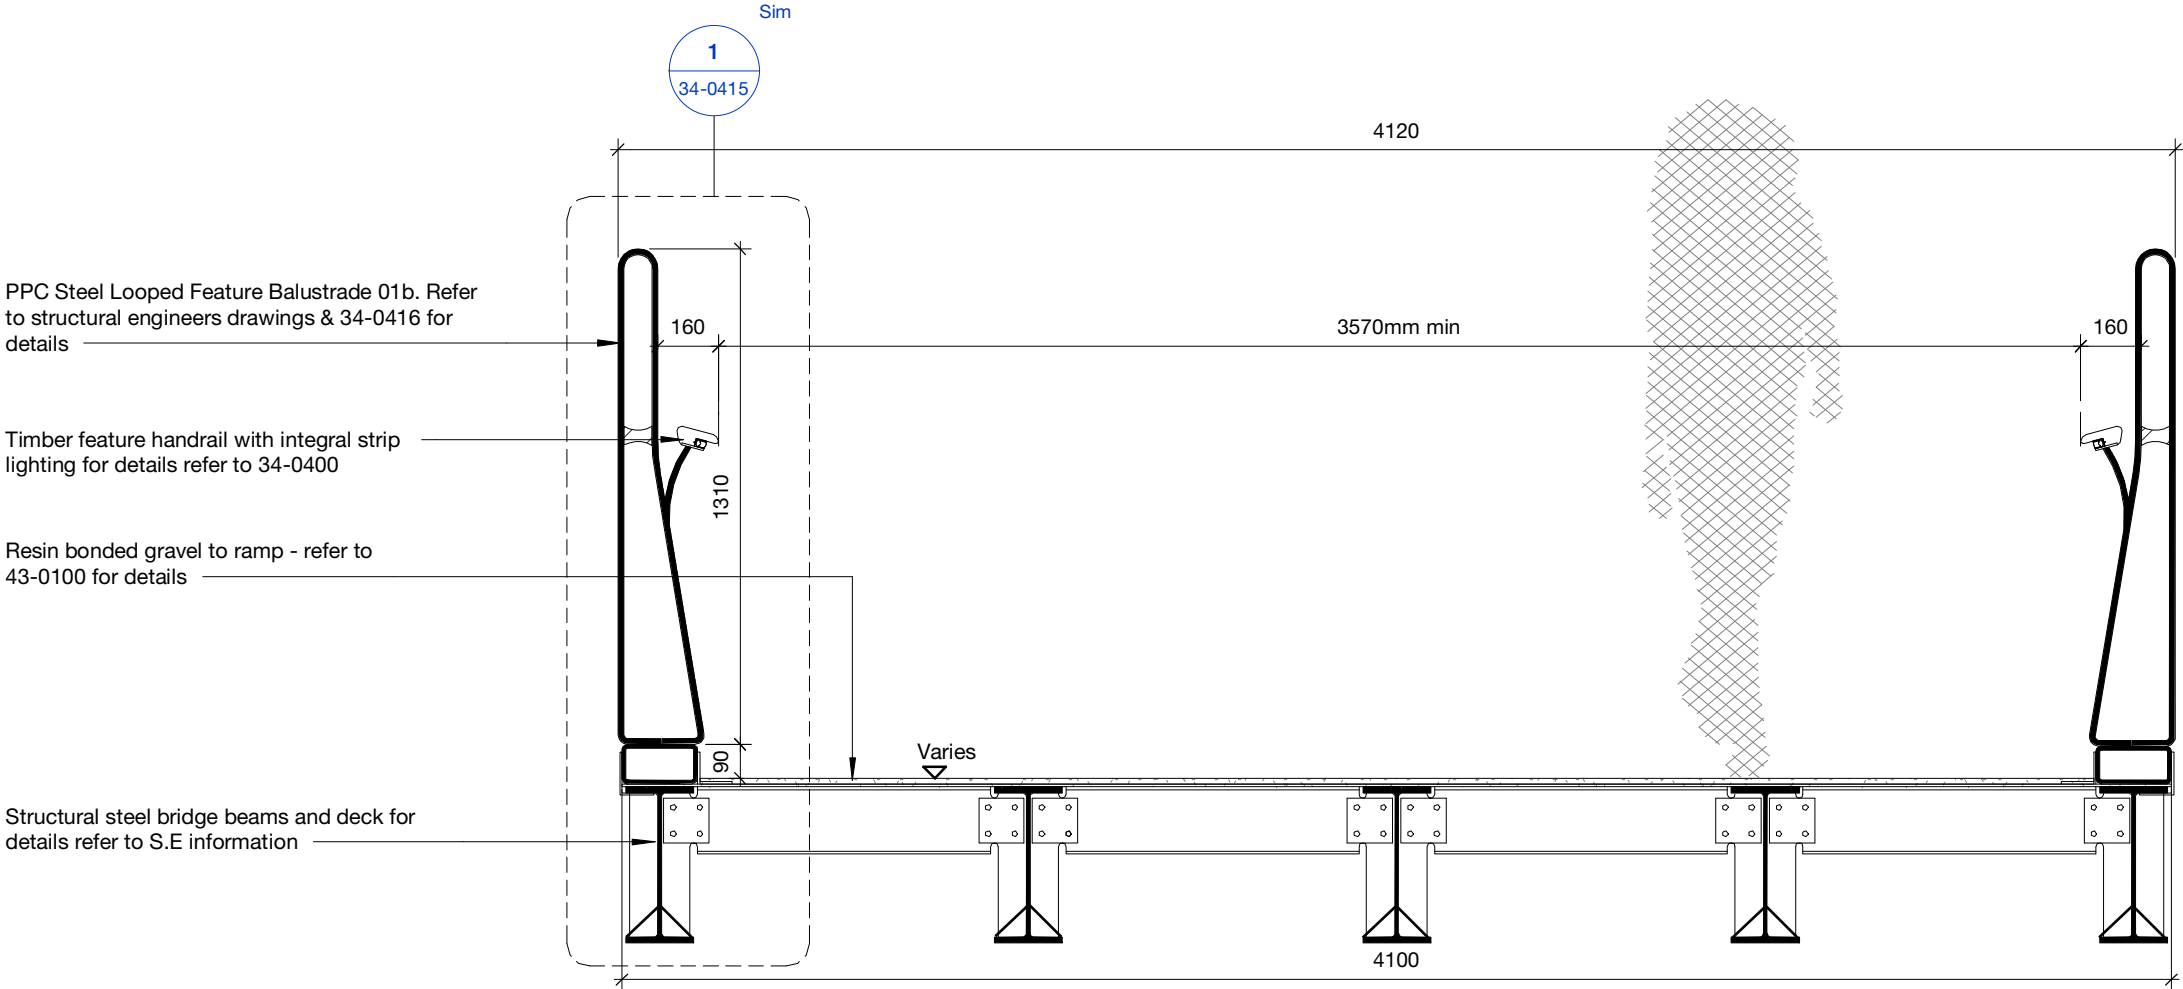

PPC Steel Looped Feature Balustrade 01b. Refer to structural engineers drawings & 34-0416 for details

Timber feature handrail with integral strip lighting for details refer to 34-0400

Resin bonded gravel to ramp - refer to 43-0100 for details

Structural steel bridge beams and deck for details refer to S.E information

# Balustrade 01b to Bridge typical section

1 : 20

3C Tariff Street  
Manchester M1 2FF

mail@hawkinsbrown.com  
hawkinsbrown.com

**Hawkins\Brown**

Project  
Islington Cycle Bridge  
Lock No.3  
Ashton Canal  
Manchester

Drawing  
Balustrade Detail 01b - Cross section of proposed Feature balustrade design to bridge

|                                           |              |                                     |
|-------------------------------------------|--------------|-------------------------------------|
| Scale<br>1 : 20 @ A3                      |              | Date<br>09/16/22                    |
| Drawn By<br>JK                            |              | Checked By<br>SB                    |
| Job Number<br>210131                      | Status<br>S2 | Purpose of Issue<br>For information |
| Drawing No.<br>ICB-HBA-00-00-DR-A-34-0411 |              | Rev<br>P4                           |