


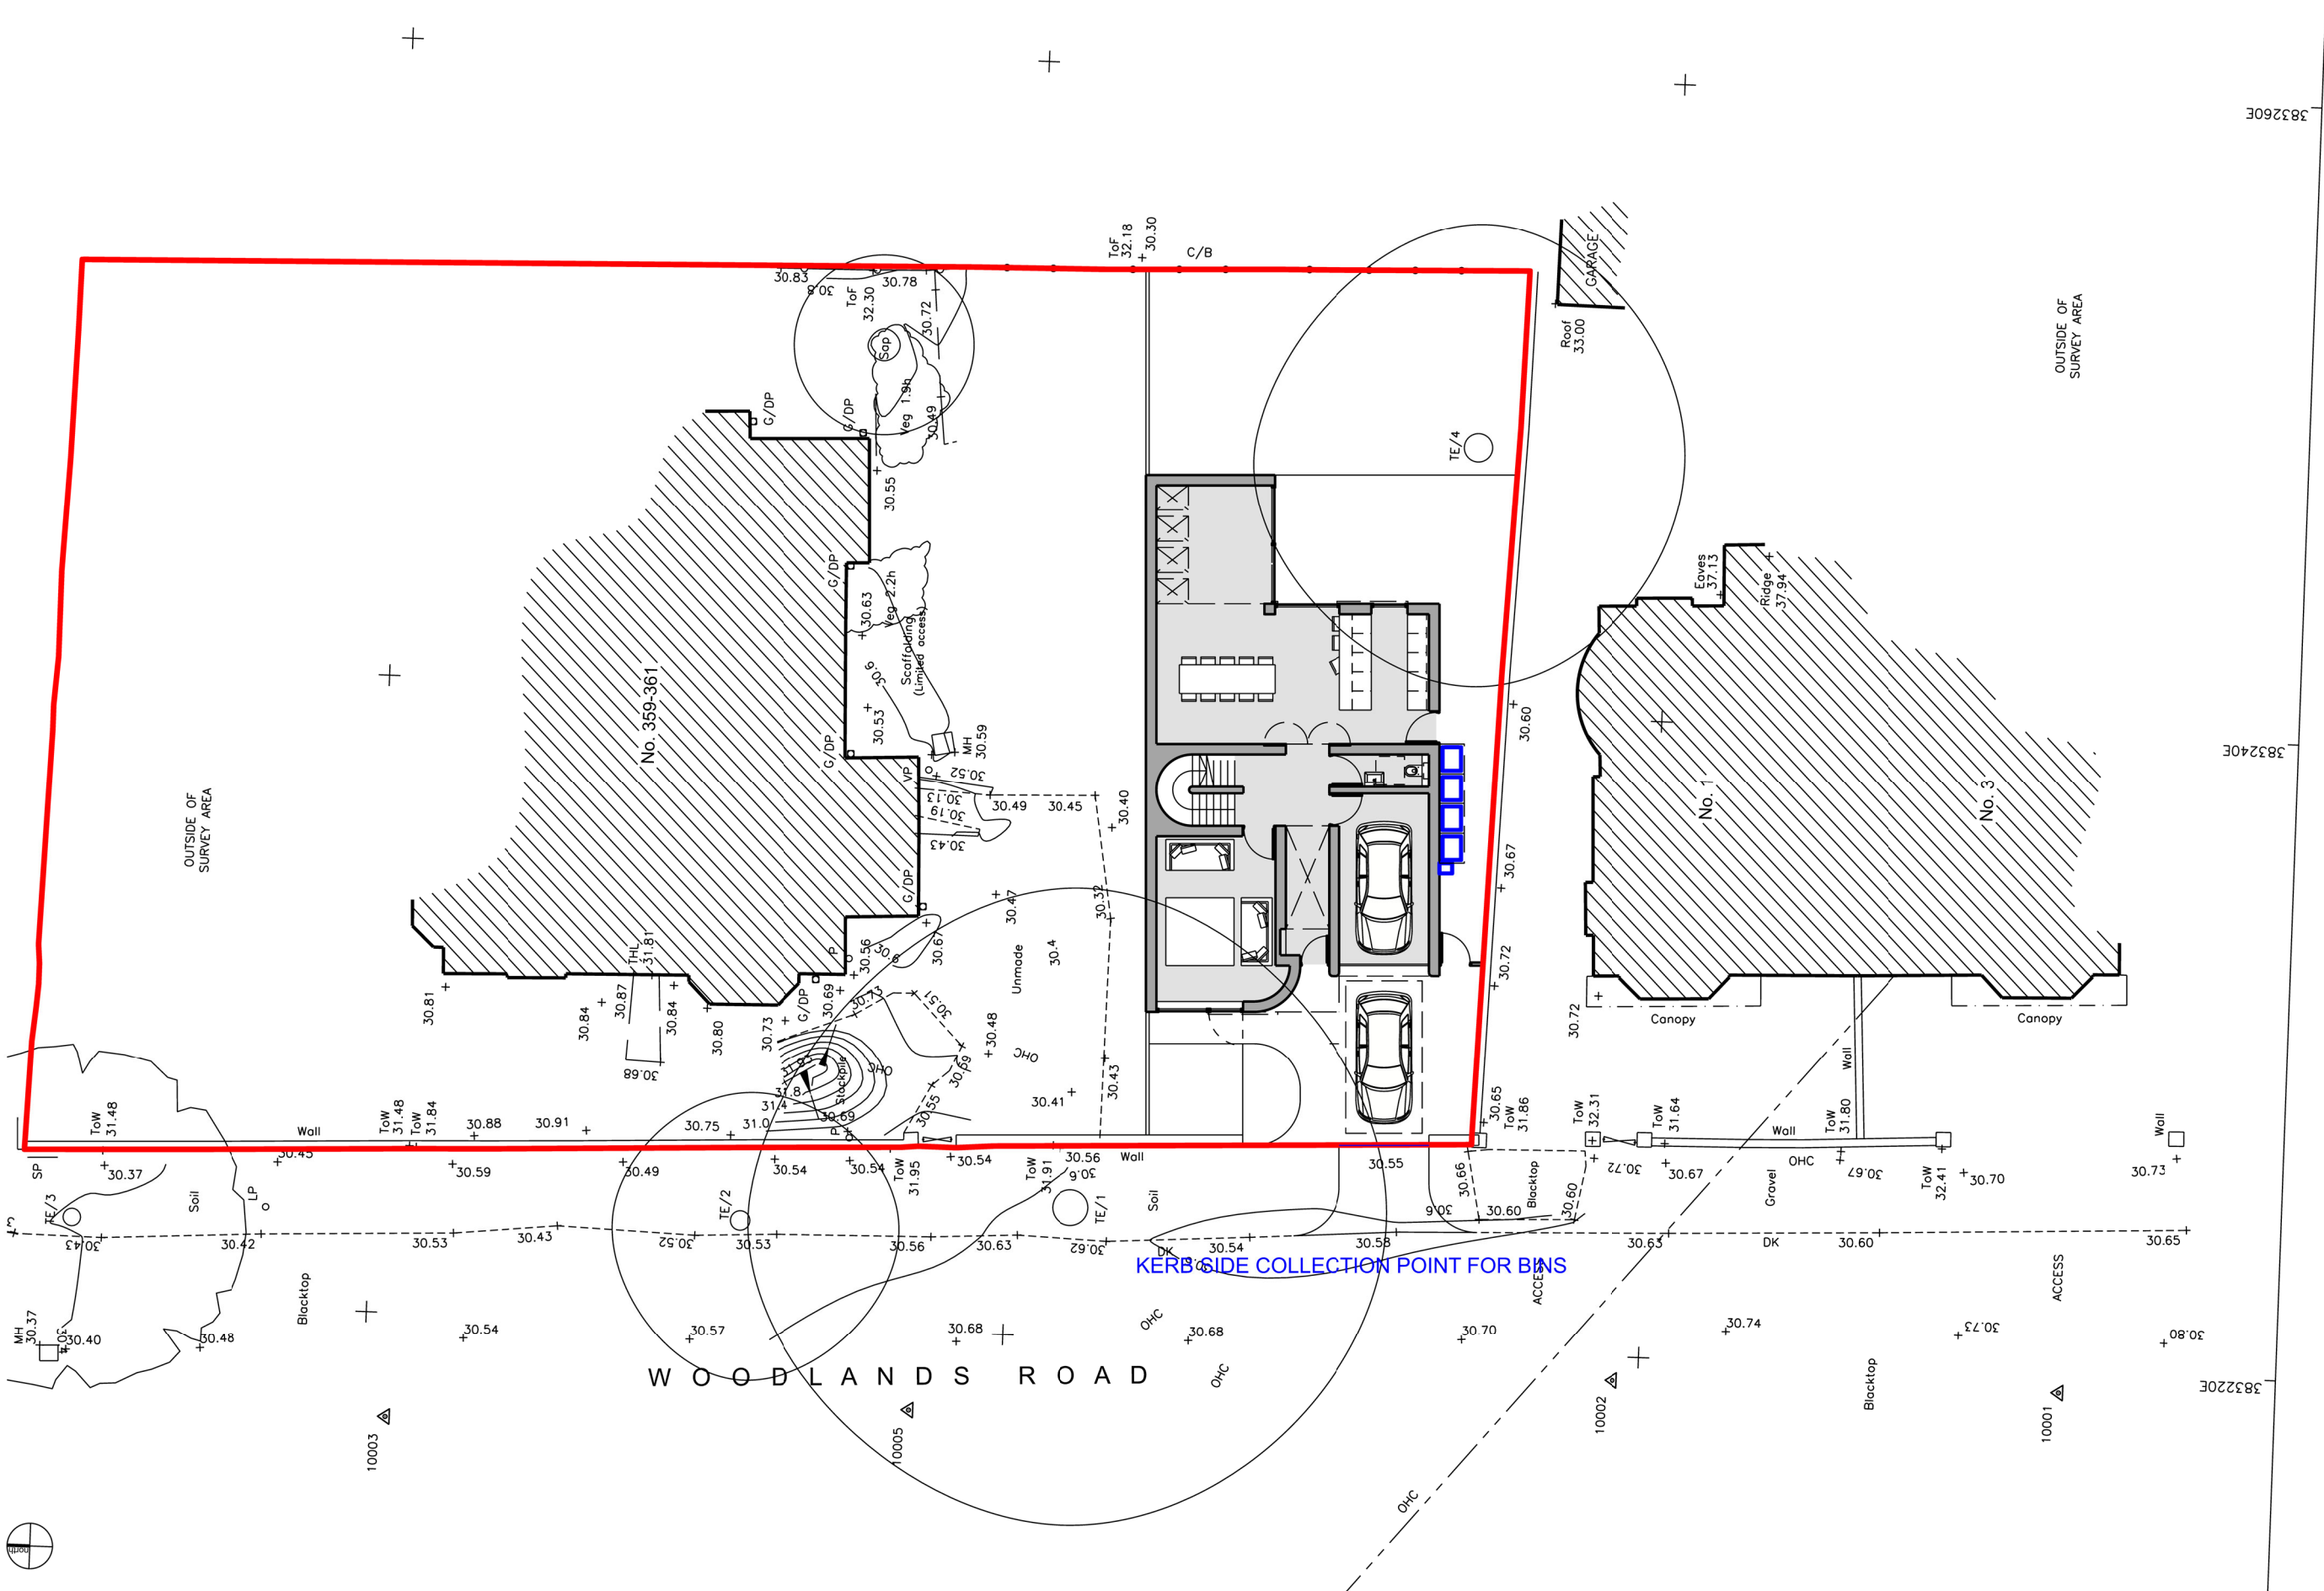

edmunds architects ltd
www.edmundsarchitects.com

Notes

- Site Boundary (1,257 m2)
- Porposed location of bins
4no. x 240 ltr wheeled bins and 1no. x 23 ltr caddy

Do not scale from this drawing
This drawing is the copyright of edmunds architect ltd
All dimensions to be checked on site by contractor
Contractor to report any dimensional discrepancies,
errors or omissions prior to works commencing on site

Rev.	Date	Drawn	Description
P2	28.06.2023	AE	Issued for Planning
P3	22.09.2023	AE	MCC comments incorporated

Project
WOODLANDS ROAD
Client
AIRSHACK PROJECTS 359
Scale
1:200 @ A3
Status
FOR PLANNING
Drawing no. / Title
0079_al(05)051_P3

edmunds architects

PROPOSED WASTE MANAGEMENT
STRATEGY