
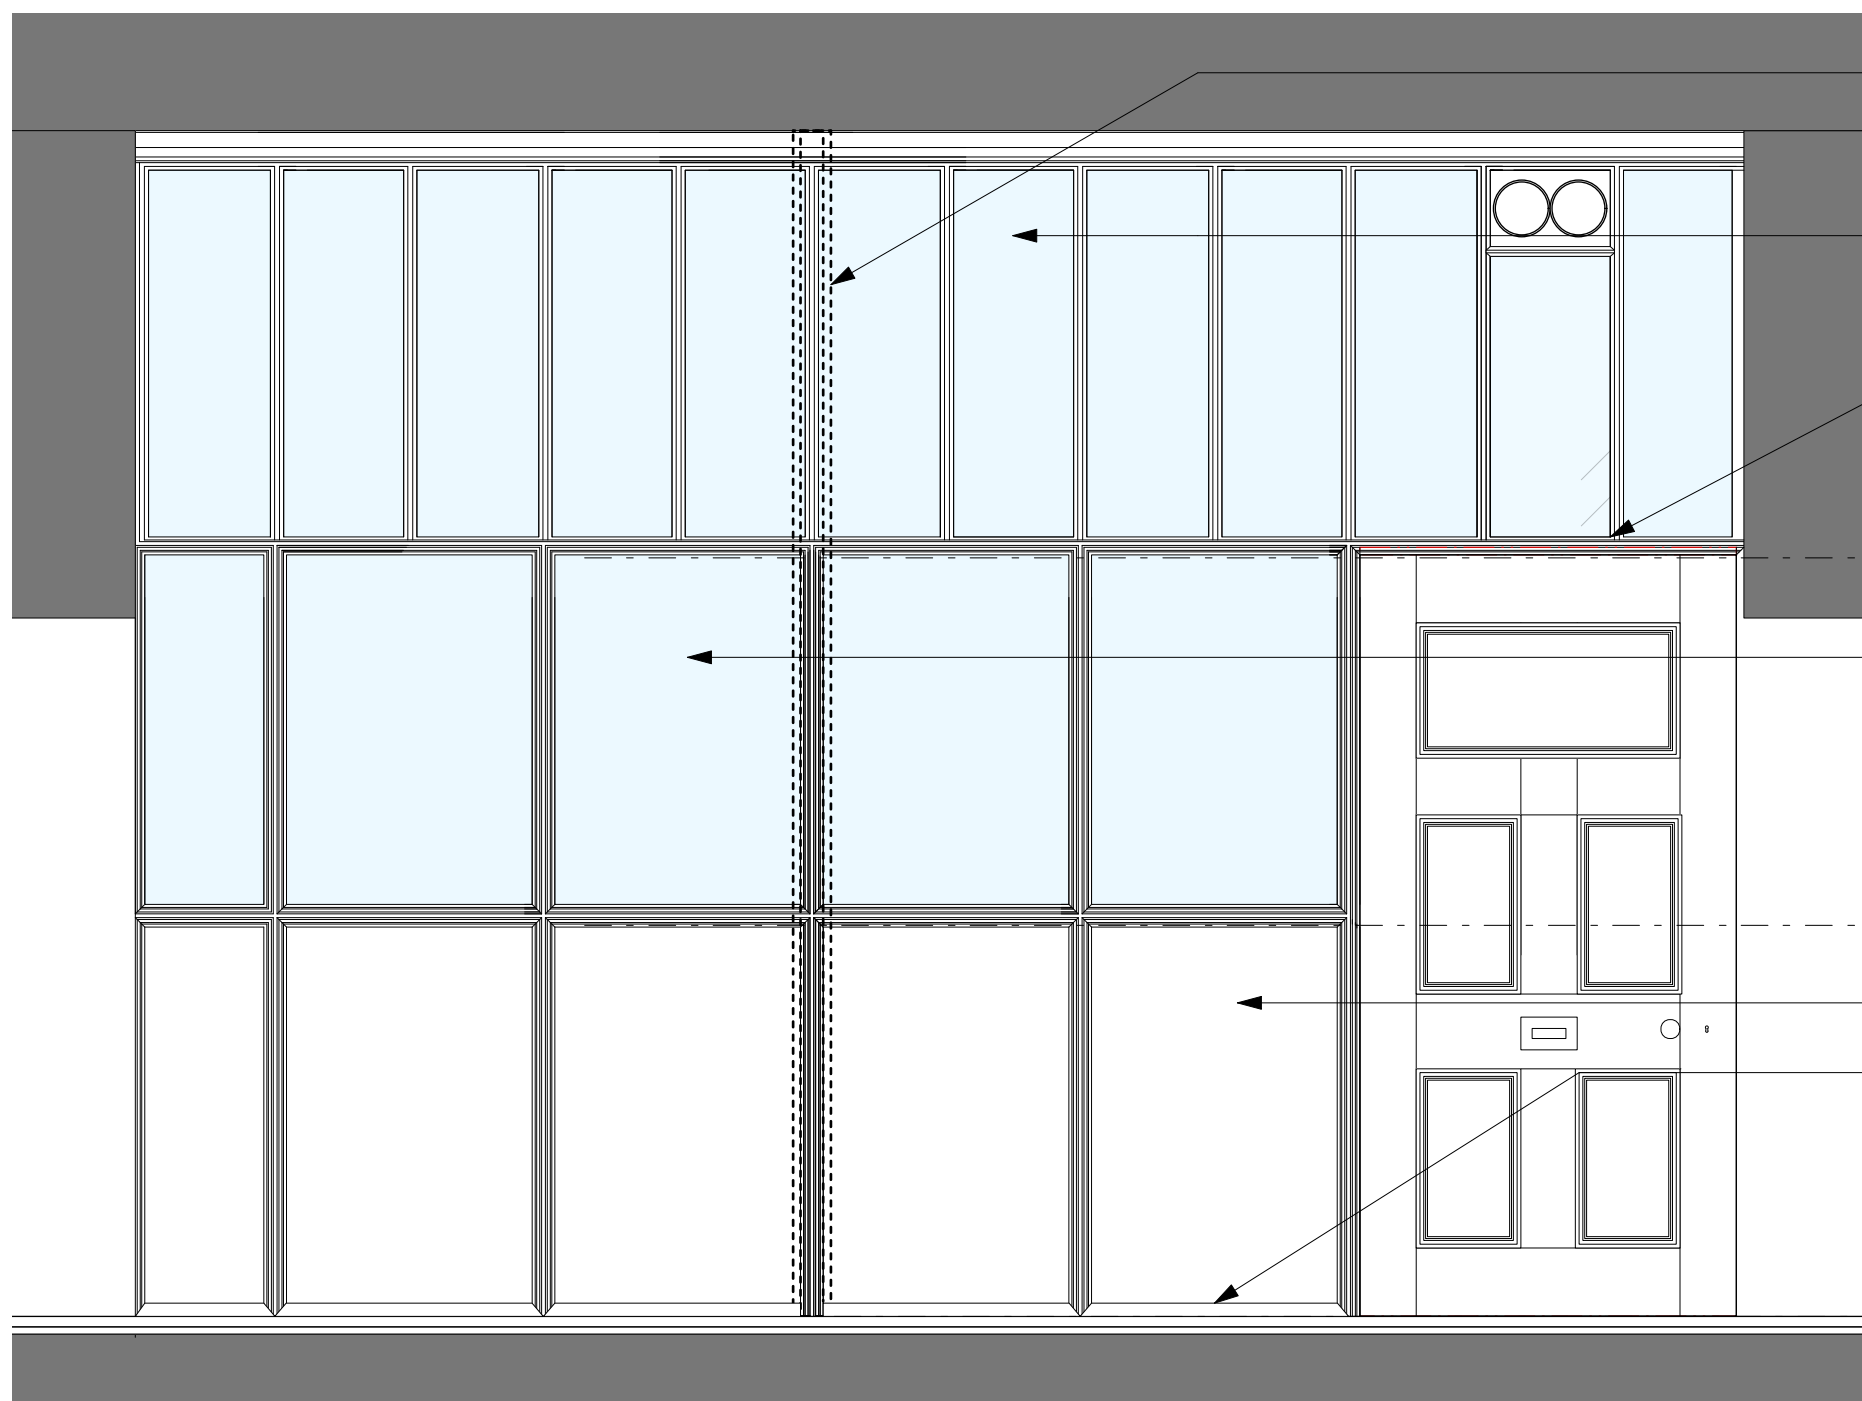


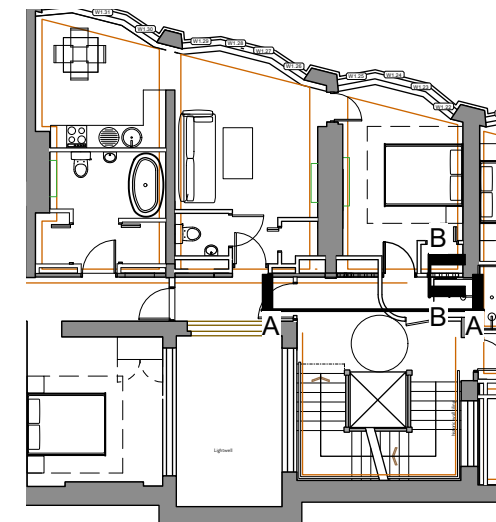

New partition to form shower enclosure - position shown dotted.

Indicative high level ducted air route. Glass panel replaced with painted plywood, and new simple transom inserted below.

Existing panelled door cut down to suit raised floor. Nominal 20mm each from top rail and bottom rail.

▽ Approx 2100mm

Existing glass panelling to be retained and backlit within apartments. See drawing 400.

▽ Approx 1035mm

Existing tongue and groove panels.

New skirting to match new floor level - simple profile to match historical size. Original skirting retained beneath new floor.

Proposed flooring. See P(410) for details

▽ Proposed FFL 35mm

A 16/08/2023 Ducting relocated RG

Rev Note DRN CHK

St Margarets, Manchester
For Charlotte Street Estates

Panelled Wall Elevation -
Upper Floor Lobby

scheme	I 907
dwg no.	P(404)
revision	A

scale	A500@21/25
date first drawn	Sept 2022
drawn	HKW

SK sketch E existing P proposed T tender C construction FI final issue

www.ateliermb.co.uk
t 0161 236 0051
e architect@ateliermb.co.uk

Typical Sectional Elevation A (upper floors)
Scale: 1:20