


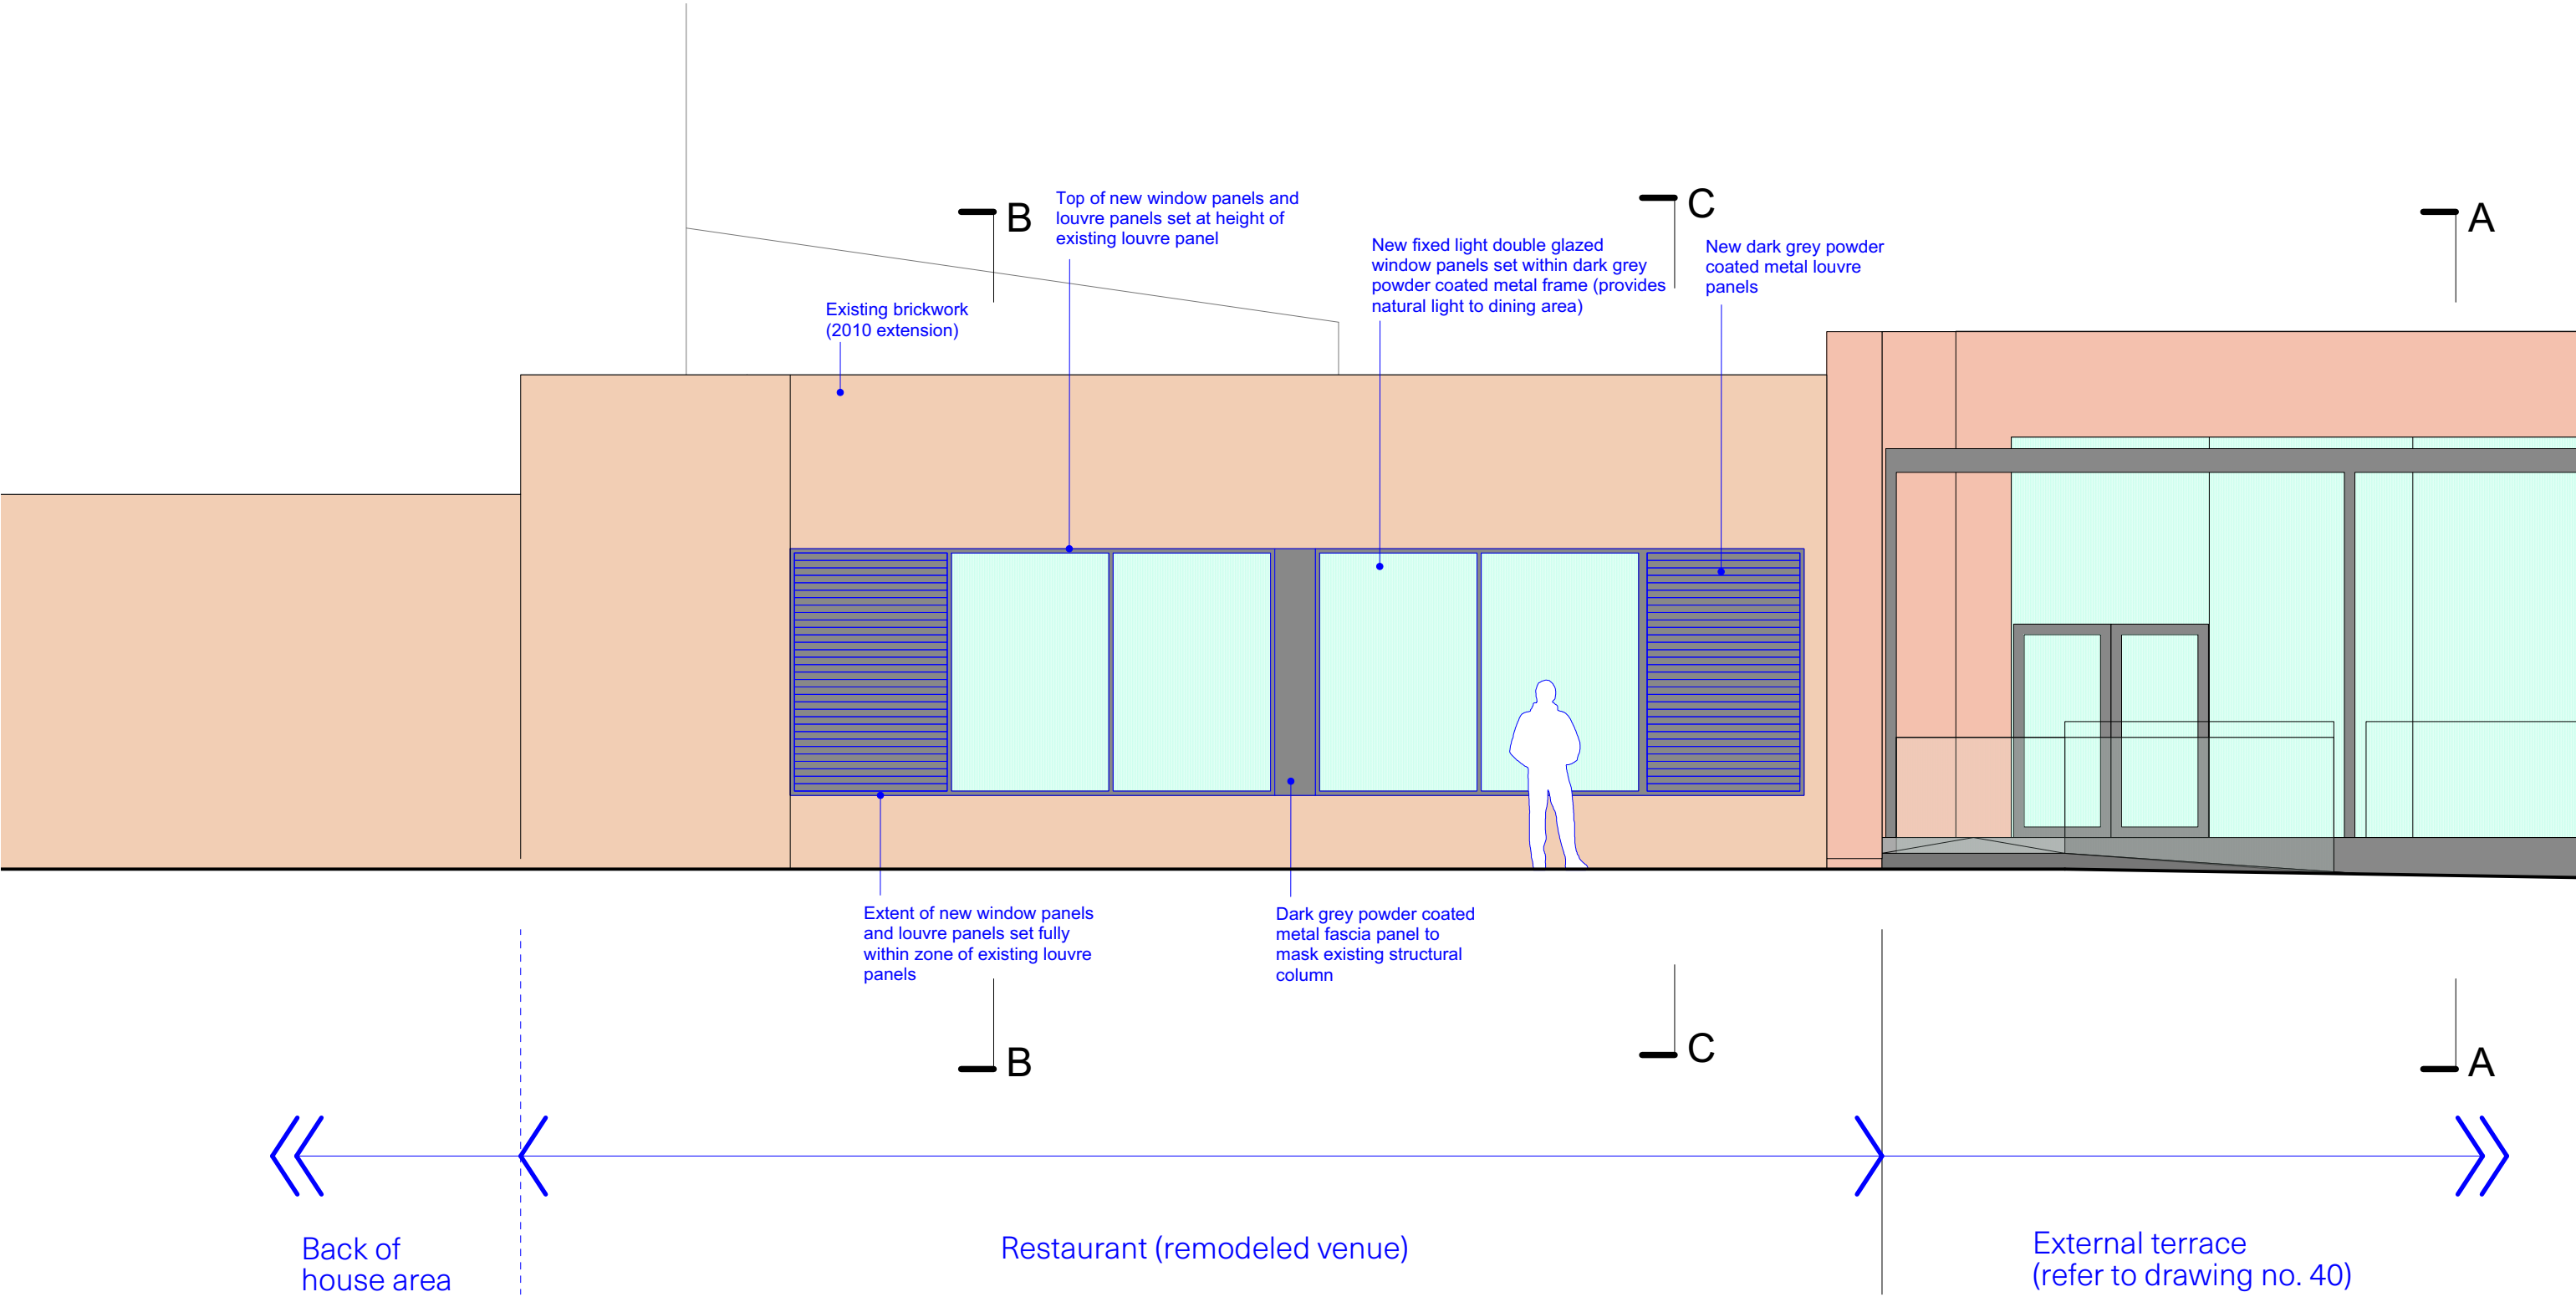

Rev A: Section cut lines added

All dimensions are to be checked on site, any discrepancies are to be reported to the Architect before work commences. Do not scale from this drawing. This drawing is to be read in conjunction with all relevant consultants and specialists drawings / documents, any discrepancies are to be reported to the Architect before the affected work commences. All structural components shown are indicative only. Details & calculations of structural members are to be provided by the Structural Engineer.	0m1m2m	UNA	Up North Architects Up North Architects Ltd, Holyoake house, Hanover Street, Manchester M4 4AH Company No. 10437056 Tel: 0161 237 1871 E-MAIL: mail@upnortharchitects.com	Project, location Manchester Central - Cobden Rooms	Client Manchester Central			Drawing Title Proposed detail elevation to new SE window	
			RIBA Workstage 3 Planning	Job No. M869	Drawing no. 42	Revision A	Scale 1:60 @ A3	Date 13-07-23	
			Drawing purpose Planning						