


LOCATION PLAN

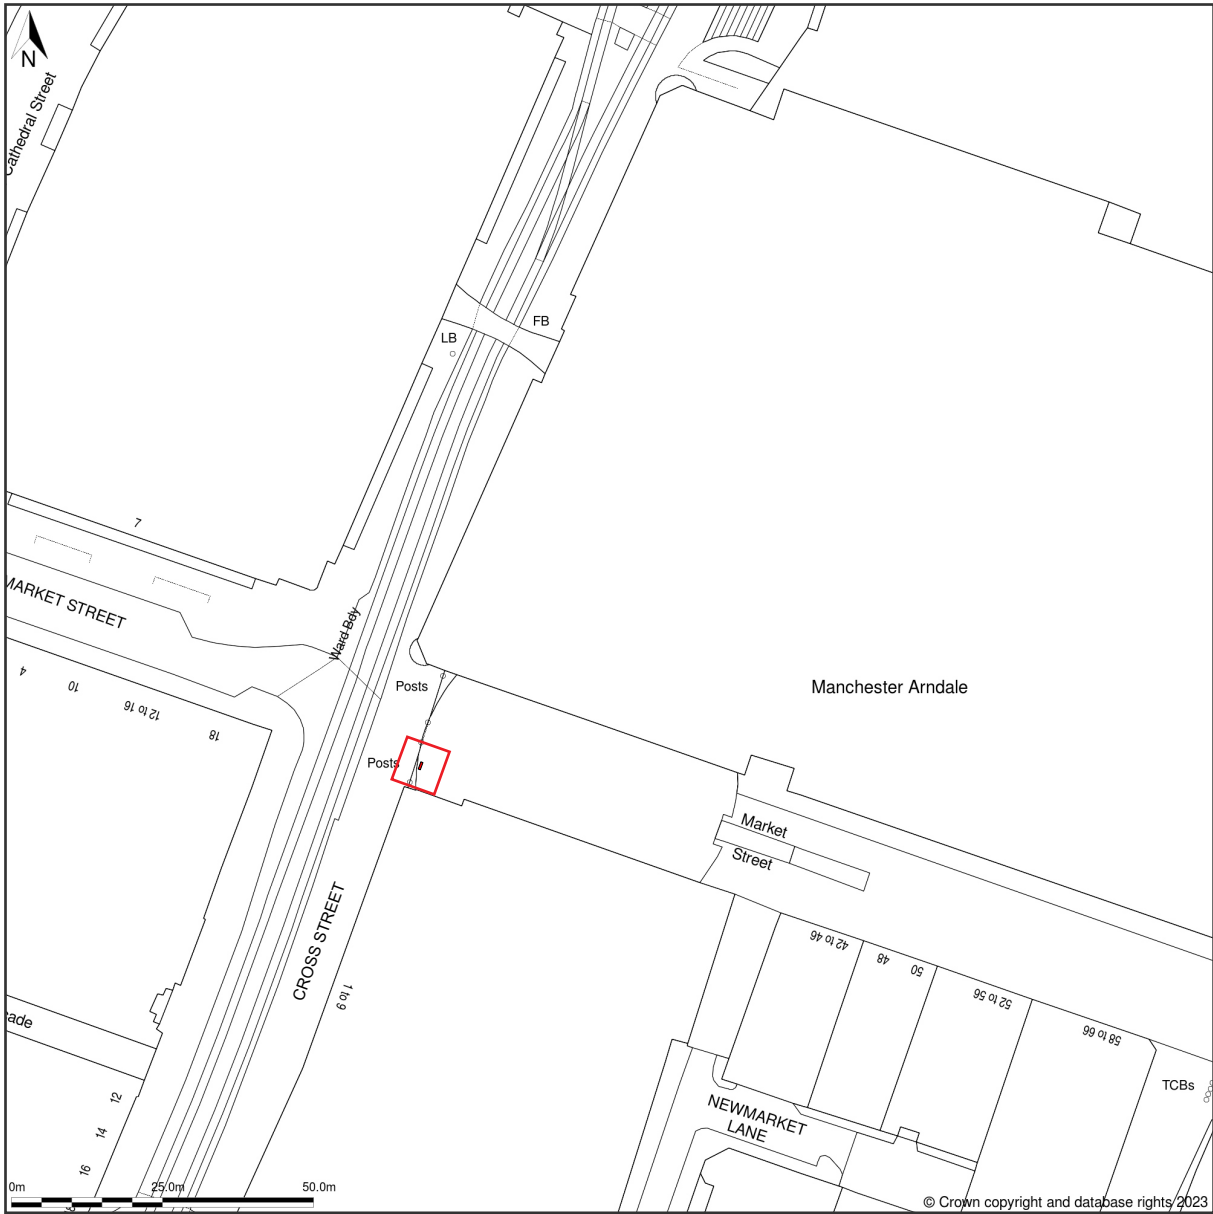

Location Plan shows area bounded by: 383868.36, 398419.14 384868.36, 398619.14 (ata scale of 1:1250), OS Grid Ref: SJ83969851. The representation of a road, track or path is no evidence of a right of way. The representation of features as lines is no evidence of a property boundary.

Produced on 22nd Jun 2023 from the Ordnance Survey National Geographic Database and incorporating surveyed revision available at this date. Reproduction in whole or part is prohibited without the prior permission of Ordnance Survey. © Crown copyright 2023. Supplied by www.buyaplan.co.uk a licensed Ordnance Survey partner (100053143). Unique plan reference: #00829422-9967BC.

Ordnance Survey and the OS Symbol are registered trademarks of Ordnance Survey, the national mapping agency of Great Britain. Buy A Plan® logo, pdf design and the www.buyaplan.co.uk website are Copyright © Passinc Ltd 2023.

- Proposed D6 Loop Digital Display
- Site Location

	Site: Market St, West junction Cross St M1 1PB	Proposal: Proposed D6 Loop Digital Display	Dwg: Location Plan	Date: 27/06/2023	Dwg. No: PY4530-004A	Scale 1:1250@A3
--	--	--	--	--	--	--