




SIGNAGE LOCATION 1 ELEVATION AT 1:50
"BEYER HOUSE"



SIGNAGE LOCATION 2 ELEVATION AT 1:50
"132-136 WENLOCK WAY"

REVISION	DATE	DESCRIPTION
A	13.09.23	PLANNING ISSUE
B	21.09.23	SECTION DETAILS ADDED

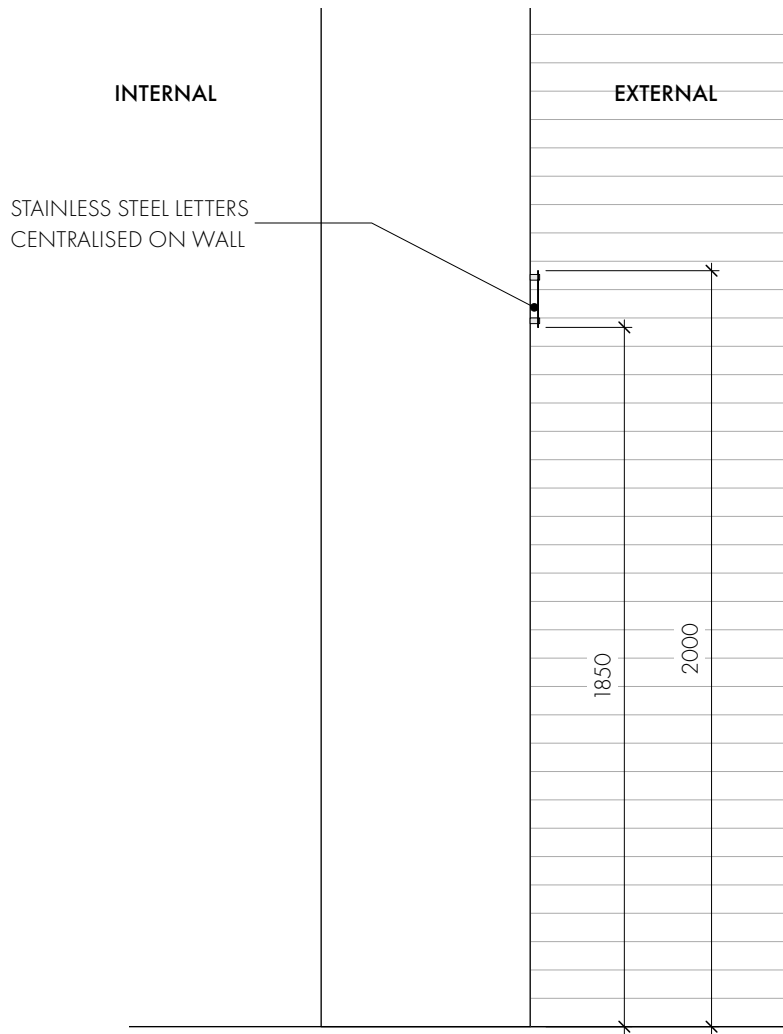


TYPICAL SECTION THROUGH SIGNAGE SECTION AT 1:20



SIGNAGE LOCATION 3 ELEVATION AT 1:50
"ROBERTSON HOUSE"



SIGNAGE LOCATION 4 ELEVATION AT 1:50
"GARRATT HOUSE"

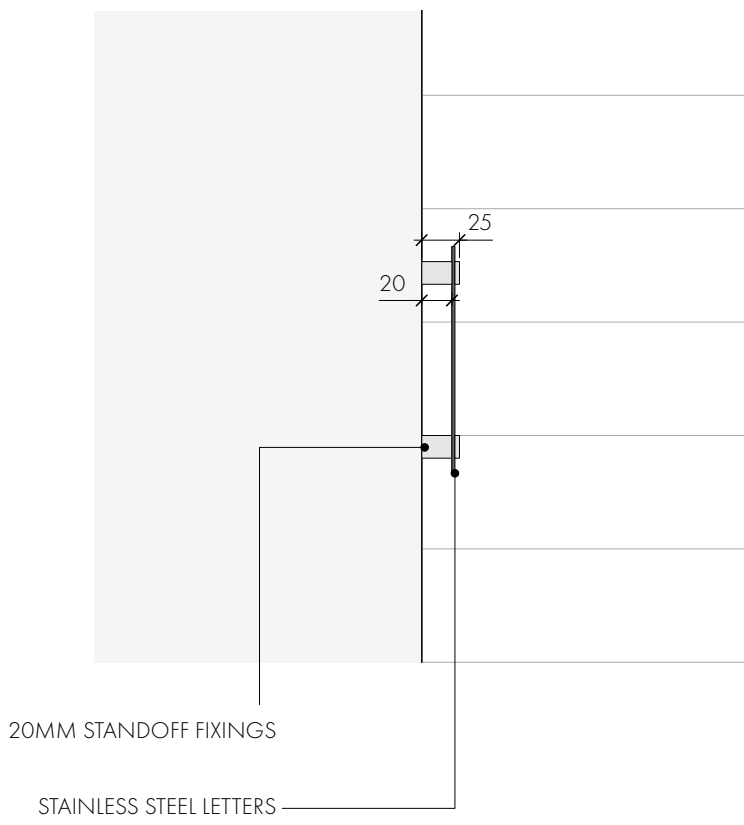

TYPICAL DETAIL THROUGH SIGNAGE SECTION AT 1:5

OMIArchitects

31 Blackfriars Road, Salford, Manchester, M3 7AQ
+44(0)161 832 3242 / info@omiarchitects.com / www.omiarchitects.com

PROJECT	GORTON LANE, MANCHESTER			
DRAWING	SIGNAGE LOCATION ELEVATIONS			
DATE	SEPT 23	DRAWN BY	HK	SCALE 1:50 @ A1
JOB NO.	1405	DWG. NO.	8790-OMI-XX-00-PL-A-1901	