


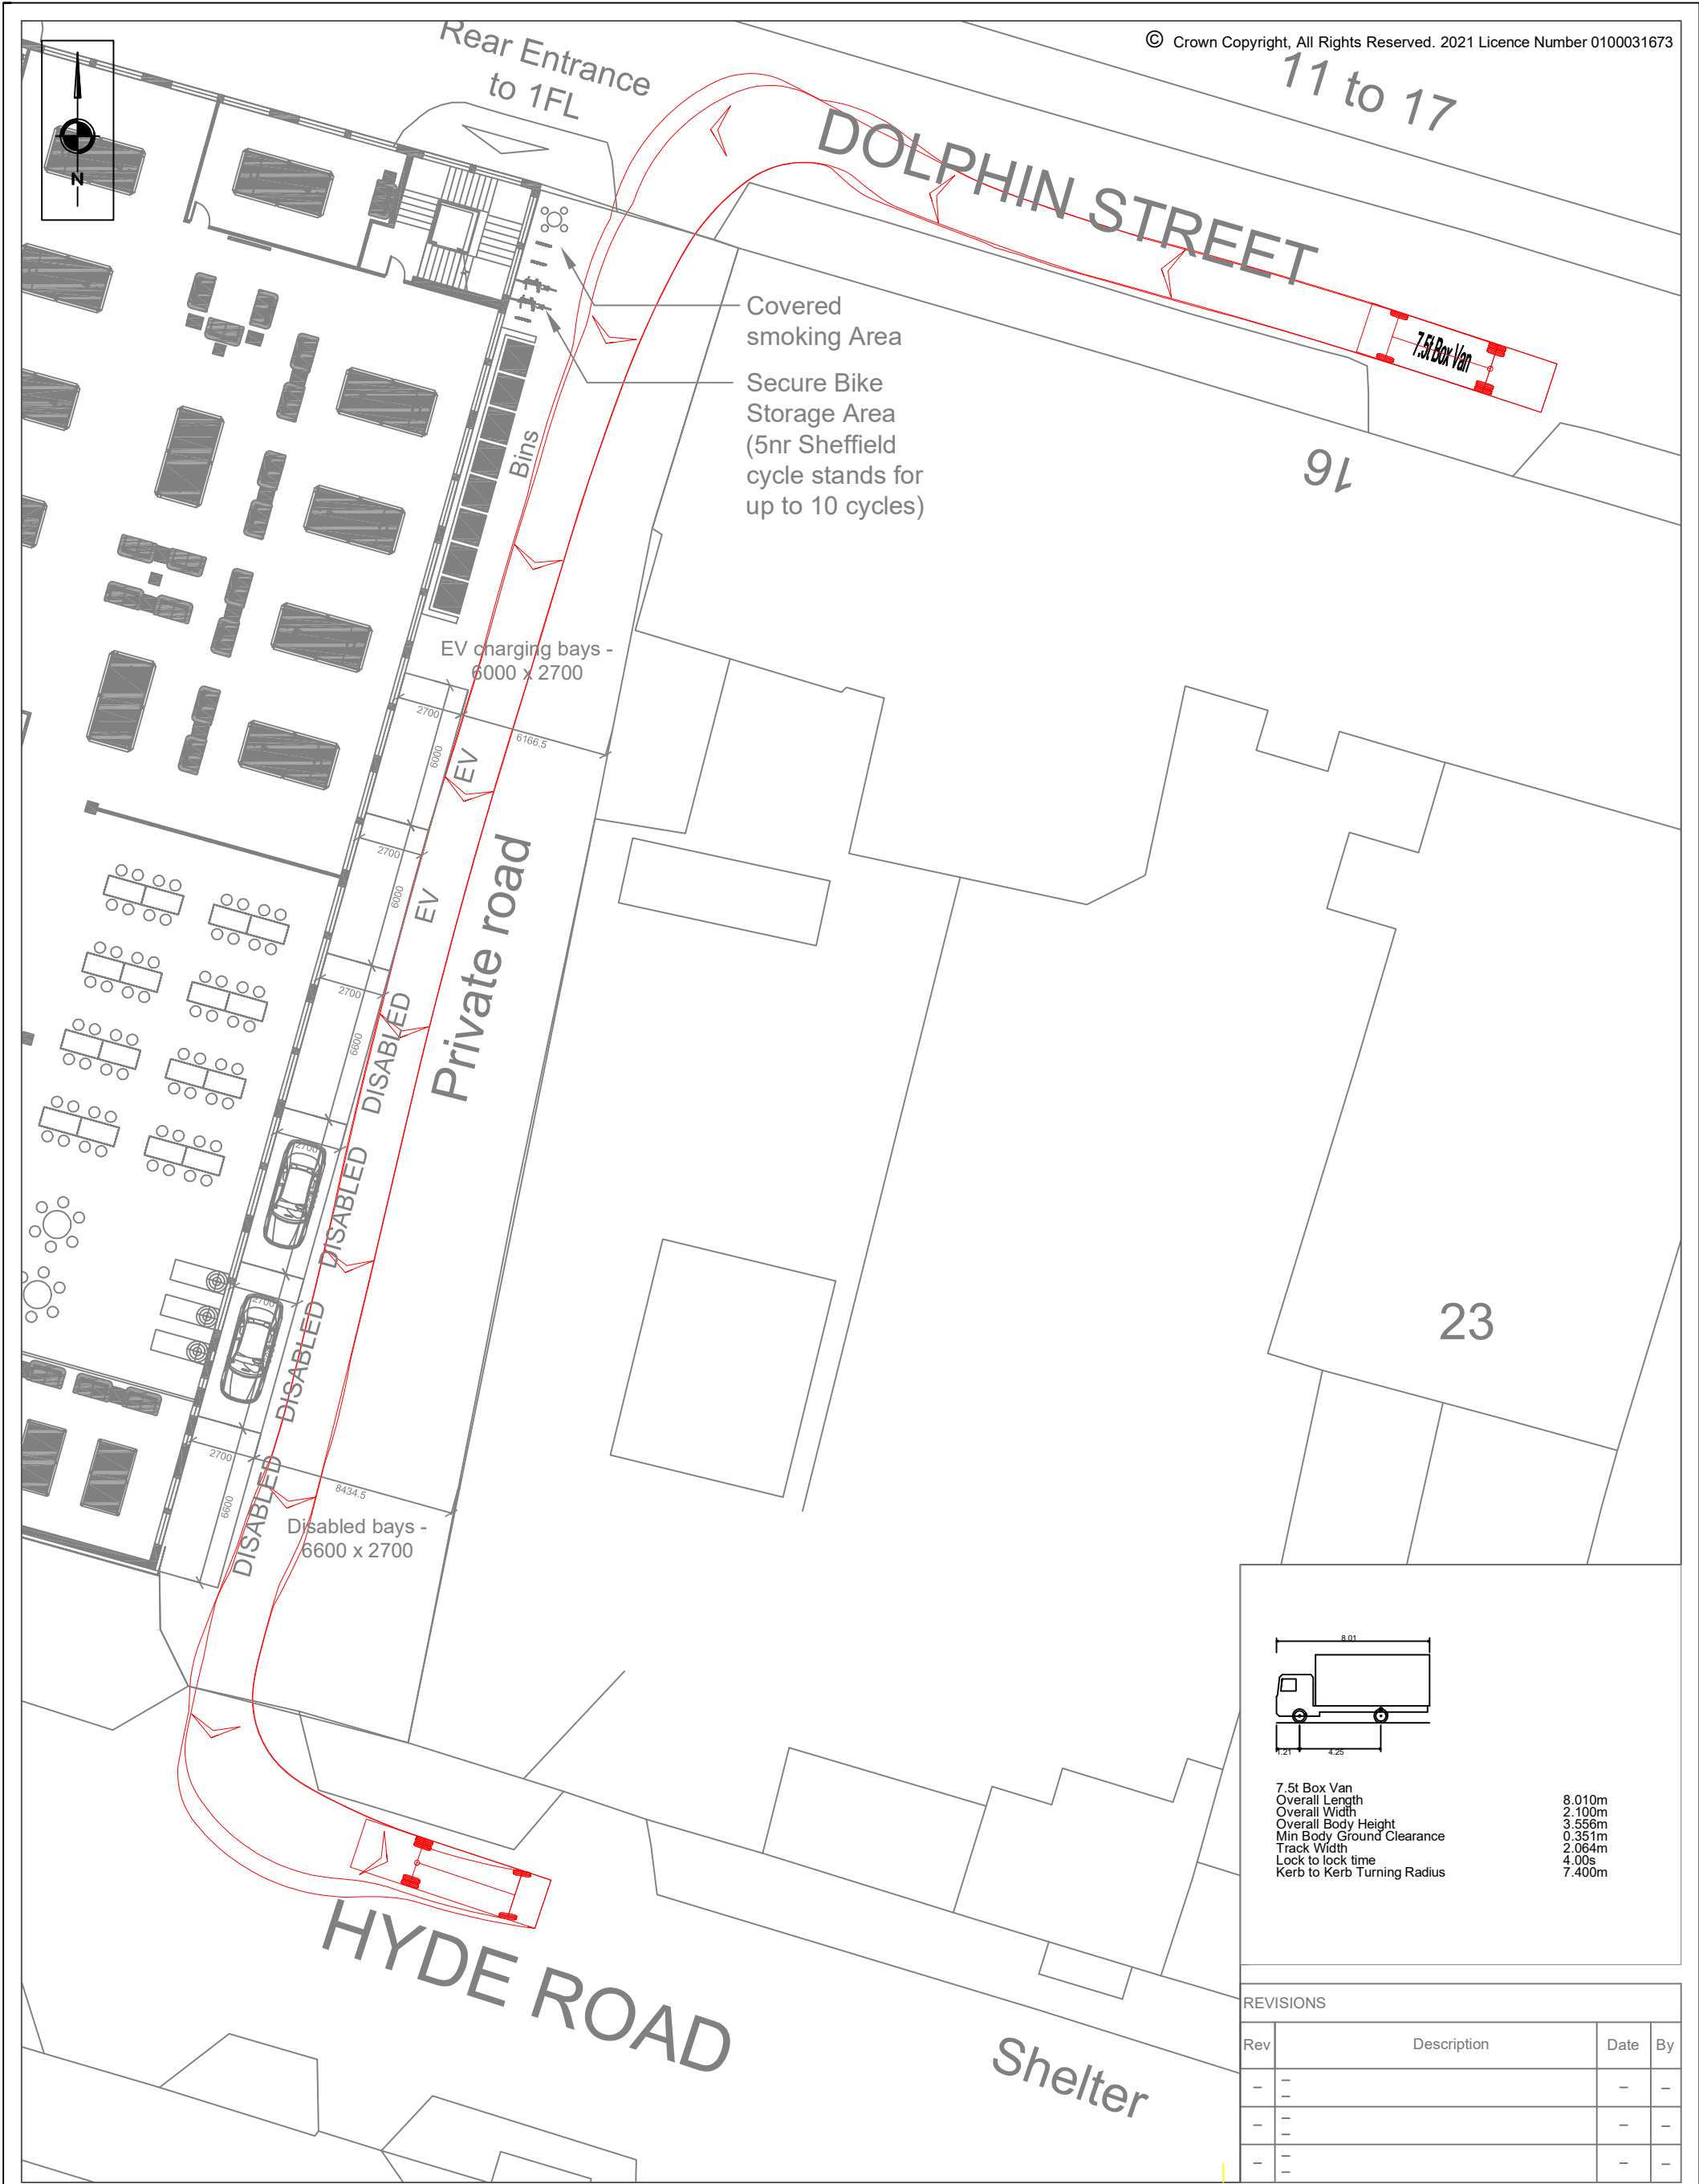

SCP Transportation Planning : Infrastructure Design Colwyn Chambers, 19 York Street, Manchester, M2 3BA, Tel 0161 832 4400, www.scptransport.co.uk, Email info@scptransport.co.uk	Client TTS TRADING LTD	Drawing Title SWEPT PATH ANALYSIS	Scale 1:250 @ A3	By AM	Drawing No. SCP/220457/ATR01
	Project Title 3-9 HYDE ROAD, ARDWICK		Date 05.05.2023	Checked MD	
			Approved/Unapproved -	Status PLANNING	Revision -