
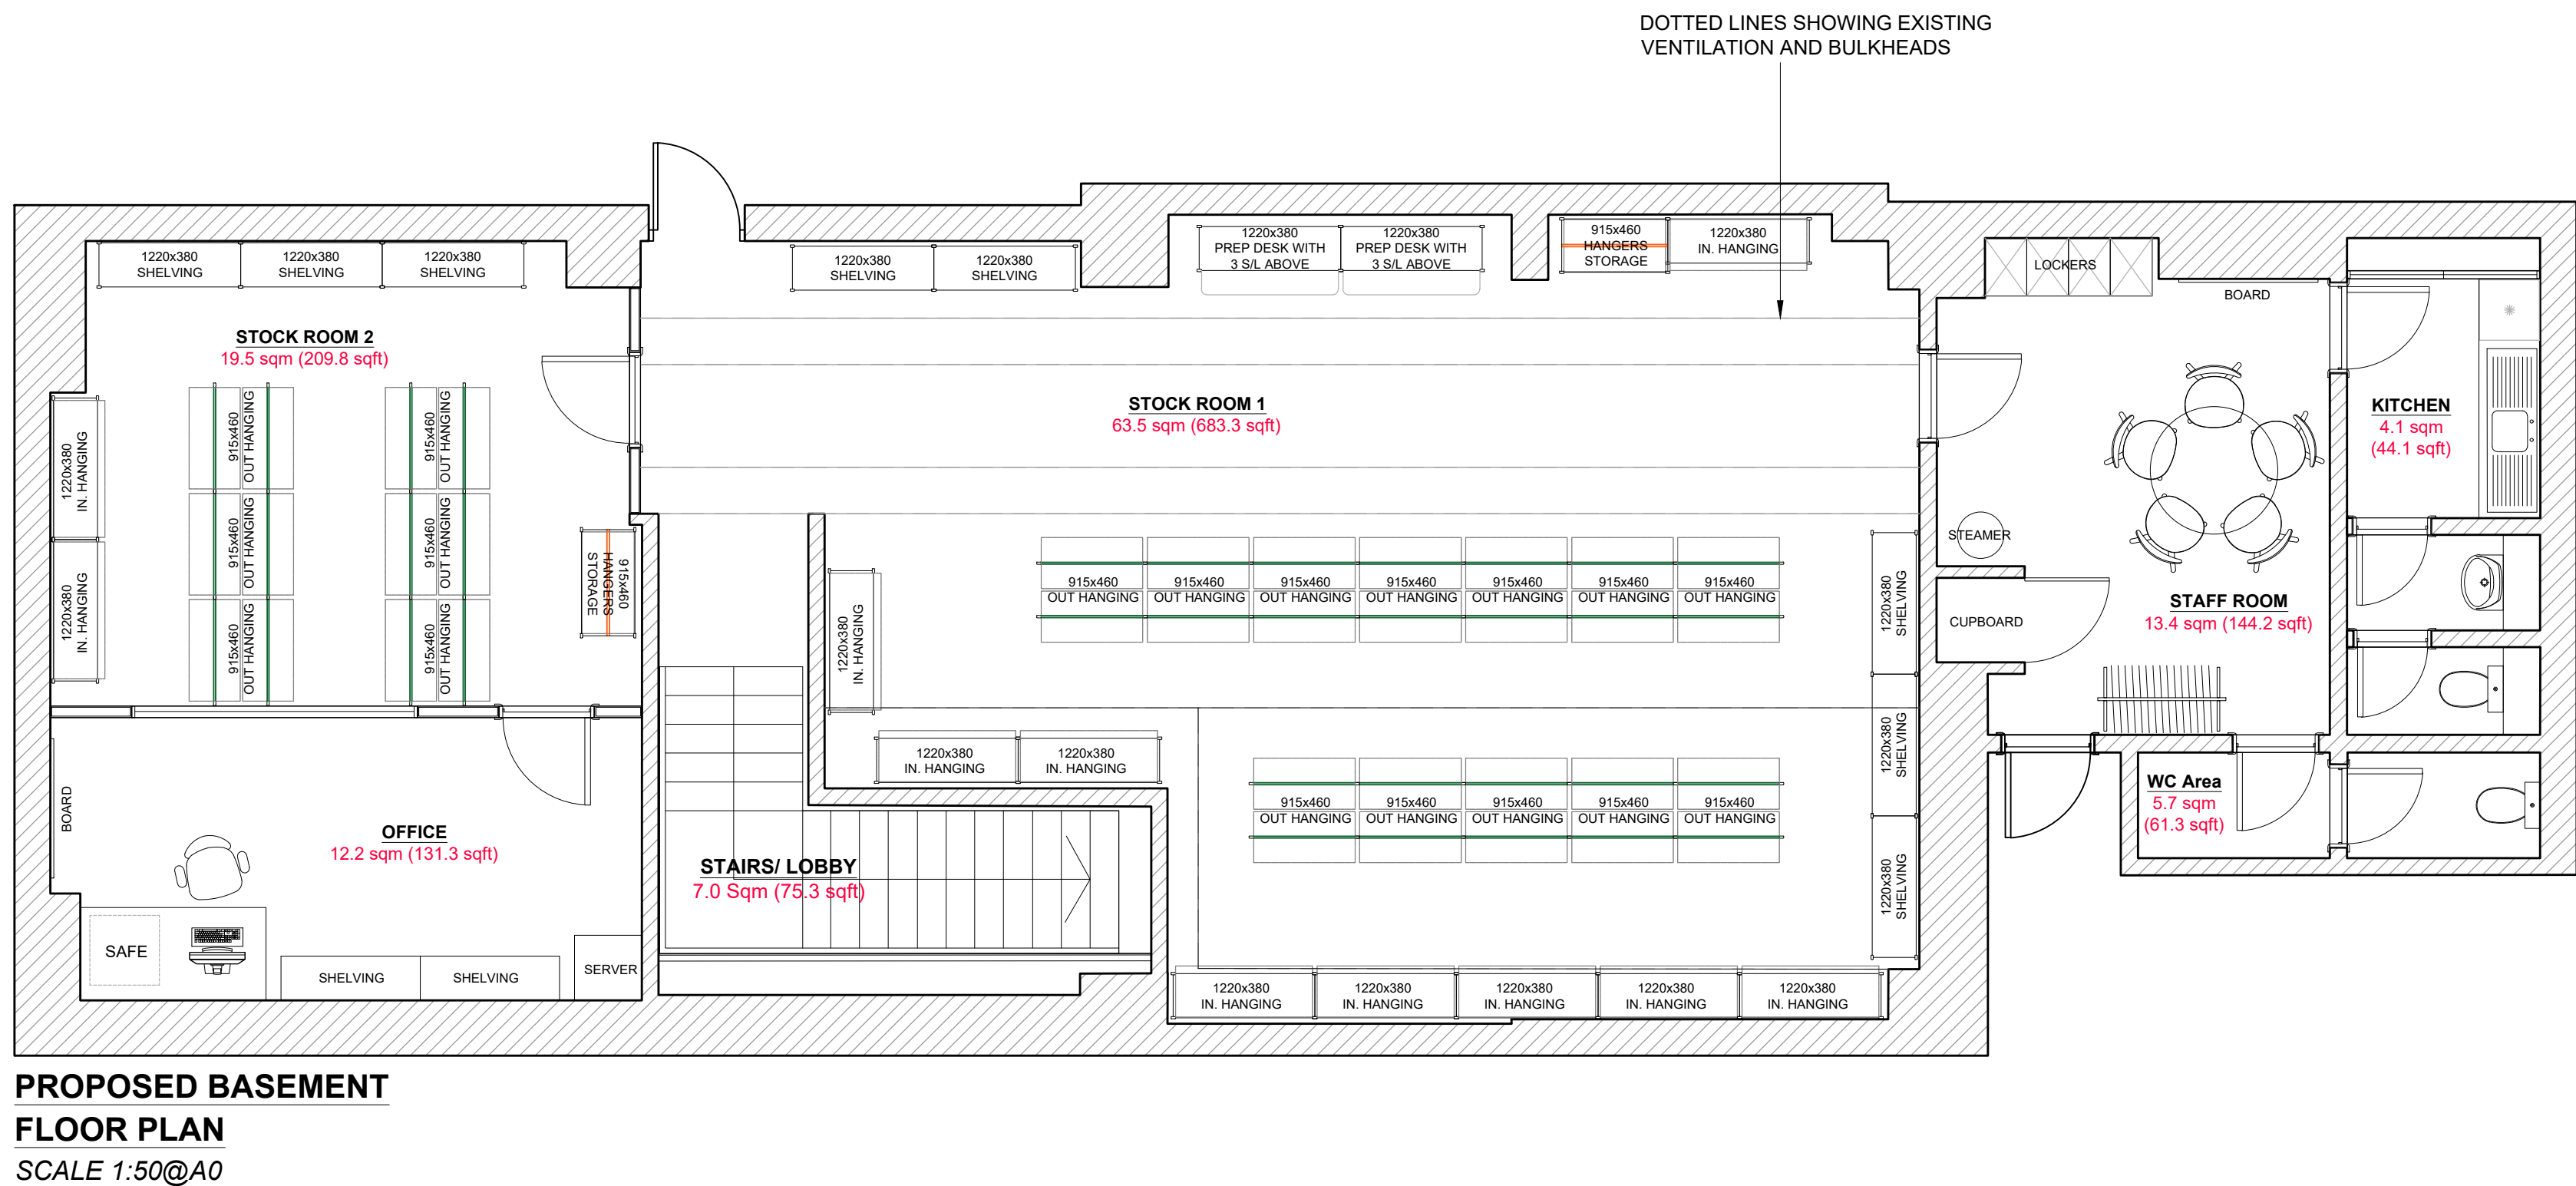


NOTE:
ALL DIMENSIONS TO BE CHECKED ON
SITE PRIOR TO CONSTRUCTION.
DO NOT SCALE FROM THIS DRAWING.

PERIMETER SYSTEMS AND ALL FIXTURES
TO BE ADEQUATELY FIXED TO WALLS
AND FLOOR

ALL MIRRORS TO BE MECHANICALLY FIXED

ALL MATERIALS TO AGREED SAMPLE

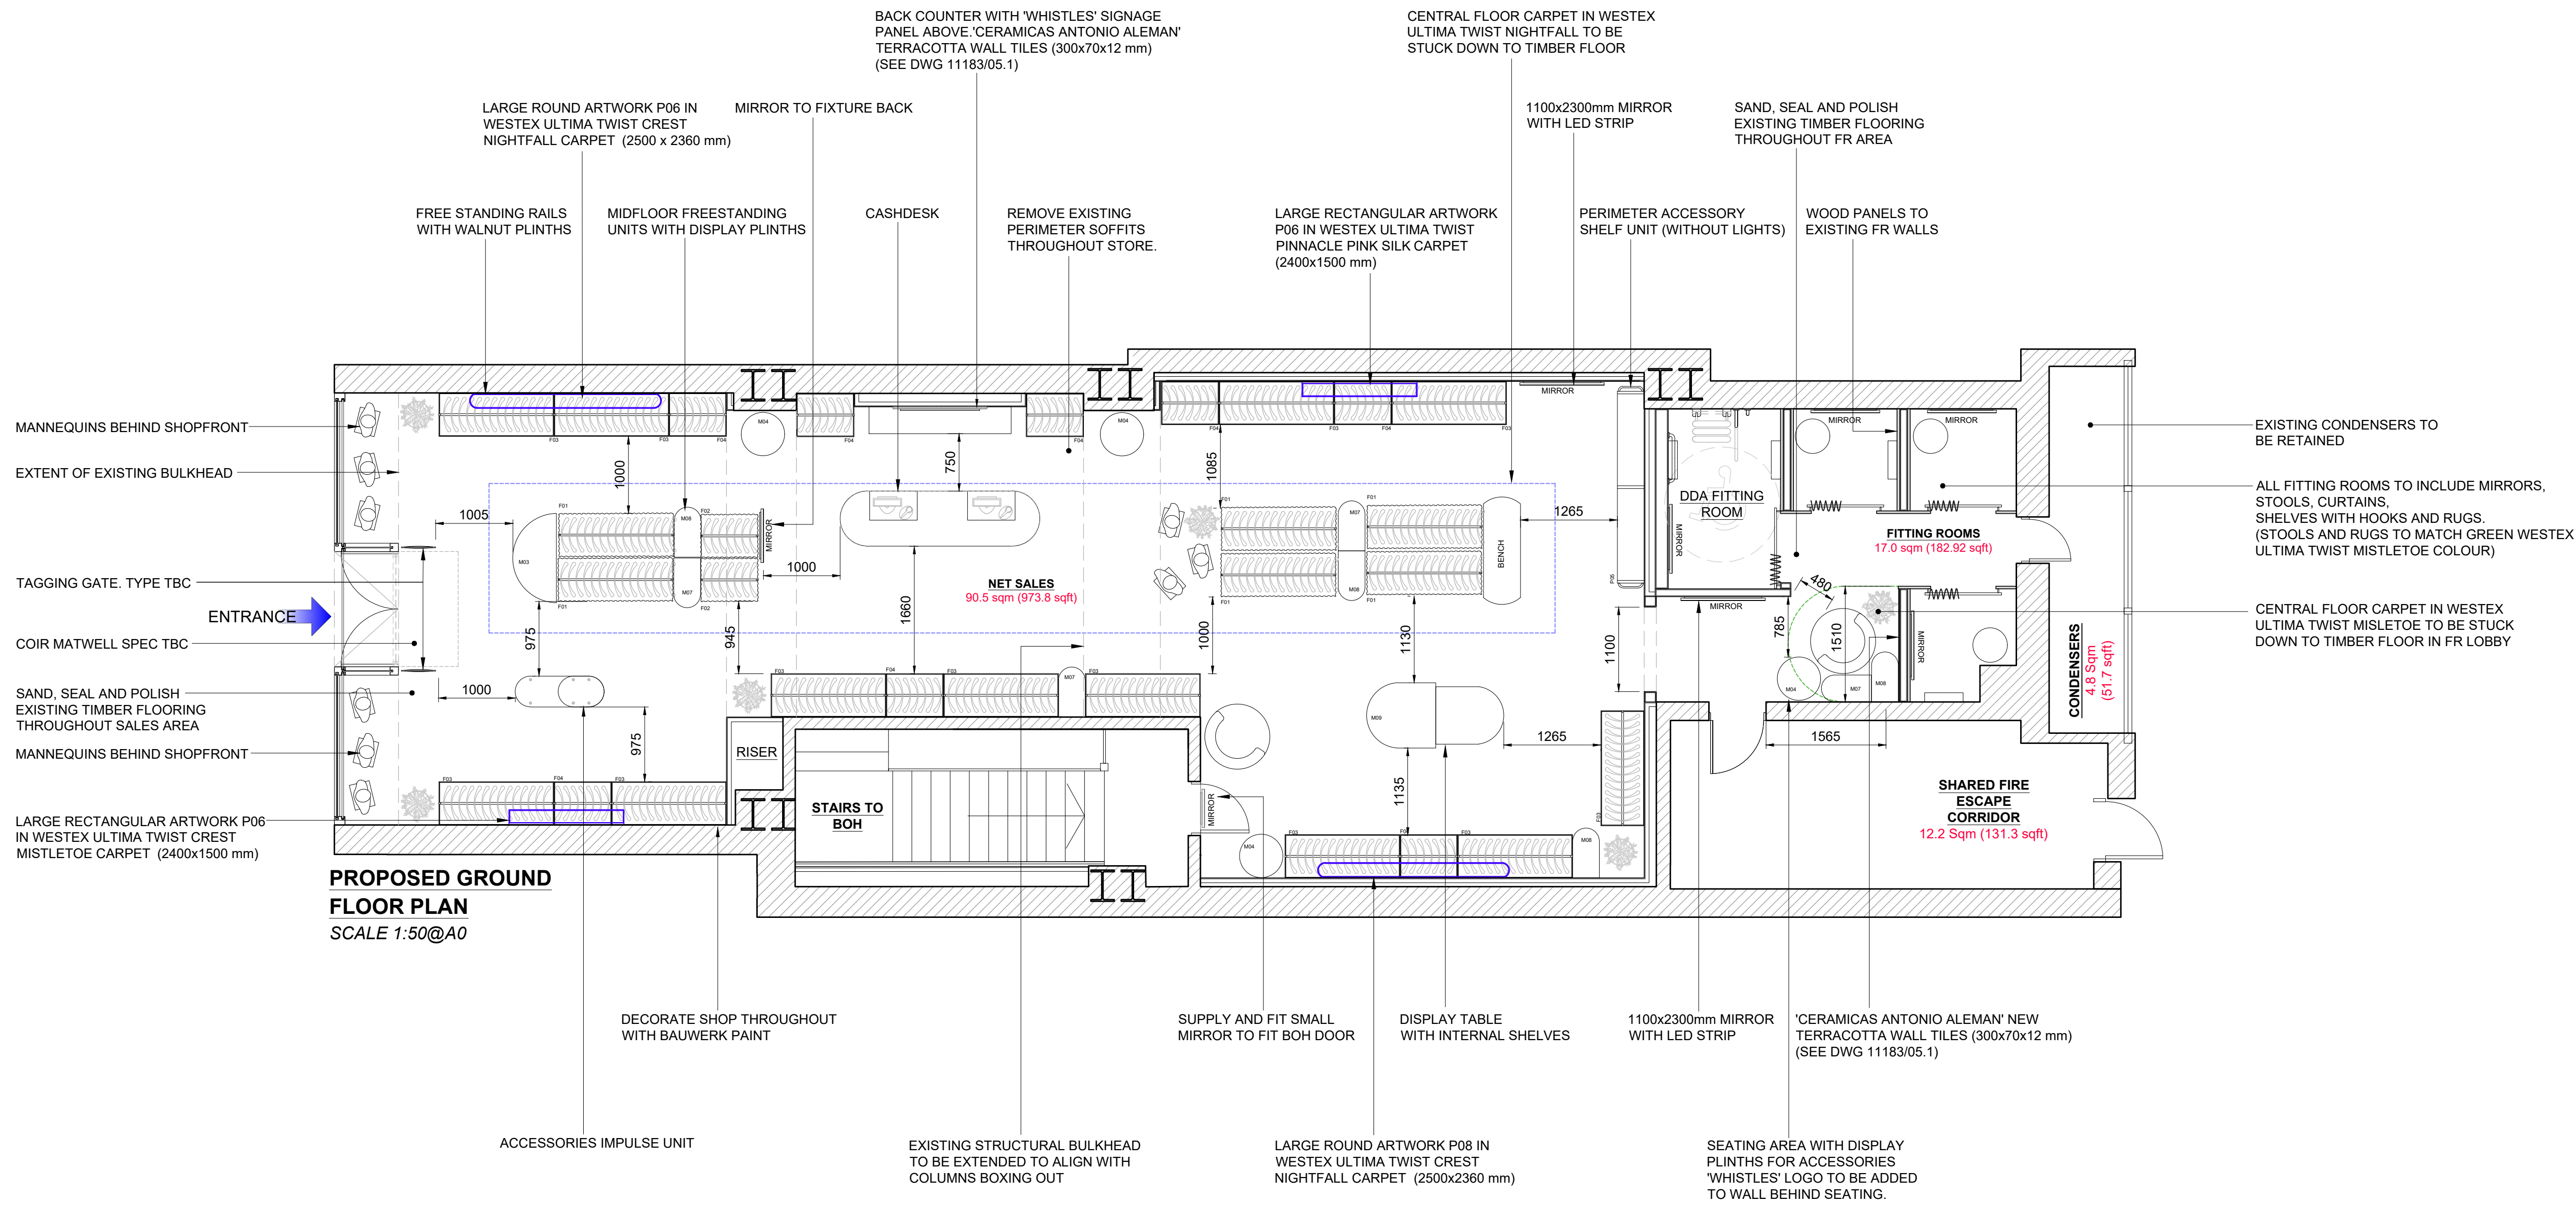

General notes:

FURNITURE AND MIRRORS			
Ref.	DESCRIPTION	QTY	LNR
	ACCESSORIES DISPLAY/IMPULSE UNIT	1	N/A
	BENCH	1	N/A
	1100mm MATTER MIRROR WITH LED STRIP	2	N/A

CASH DESK AND BACKCOUNTER			
Ref.	DESCRIPTION	QTY	LNR
	NEW CASHDESK (2 TILL) IN SMOKE BLUE FORBO LINOLEUM AND WALNUT COUNTER TOP	1	N/A
	NEW BACKCOUNTER UNIT IN SMOKE BLUE FORBO LINOLEUM AND WALNUT COUNTER TOP	1	N/A
	MATTER 'WHISTLES' SIGN BEHIND CASHDESK	1	N/A

FITTING ROOMS			
Ref.	DESCRIPTION	QTY	LNR
	STONE RUG COLLECTION	5	N/A
	SOHO HOME ROLLAND ARMCHAIR	2	N/A
	SOHO HOME TETBURY STOOL	4	N/A
	MATTER FITTING ROOM MIRROR	4	N/A
	FITTING ROOM SHELF WITH HOOKS SPEC TBC	4	N/A

ART PIECES			
Ref.	DESCRIPTION	QTY	LNR
P06	2400x1500mm RECTANGLE ART PIECE IN WESTEX PINNACLE PINK SILK	1	N/A
P06	2400x1500mm RECTANGLE ART PIECE IN WESTEX CREST MISTLETOE	1	N/A
P07	2500x2360mm CIRCLE ART PIECE IN WESTEX CREST NIGHTFALL	2	N/A

PLINTHS			
Ref.	DESCRIPTION	QTY	LNR
M03	BLUE (FORBO FURNITURE VINYL) HALF CIRCLE PLINTH 150mm HIGH	1	N/A
M04	GREEN (FORBO FURNITURE VINYL) CIRCLE PLINTH 300mm HIGH	4	N/A
M05	TERRACOTTA CURVED PLINTH AT 150mm HIGH	-	-
M06	TERRACOTTA CURVED PLINTH AT 50mm HIGH	-	-
M07	LIGHT GREY CURVED PLINTH	4	N/A
M08	BLUE CURVED PLINTH	4	N/A
M09	DISPLAY TABLE WITH SHELVES INTERNALLY	1	N/A

FREESTANDING MIDFLOOR UNITS			
Ref.	DESCRIPTION	QTY	LNR
F01	1500mm FREESTANDING RAIL WITH JESOMITE PLINTH (150mm HEIGHT)	6	9.0 m
F02	750mm FREESTANDING RAIL WITH JESOMITE PLINTH (150mm HEIGHT)	2	1.50 m
F03	1500mm FREESTANDING RAIL WITH WALNUT PLINTH	12	18.0 m
F04	750mm FREESTANDING RAIL WITH WALNUT PLINTH	8	6.0 m
P05	2500mm WIDTH PERIMETER ACCESSORY SHELF UNIT (3% OF SHELVES)	1	7.5 m

TOTAL LINEAR 42.00 LM

TOTAL LINEAR 42.00 LM / 137.76 LFT

D	EXISTING STRUCTURAL COLUMNS	15/08/2023
	ADDED: PLAN ALTERED	
	LINEAR TABLE UPDATED	
C	GA PLAN UPDATED	04/07/2023
	LINEAR TABLE UPDATED	
B	GA PLAN UPDATED	04/07/2023
	LINEAR TABLE UPDATED	
A	LAYOUT AND LINEAR TABLE	19/06/2023
	UPDATED	
Rev.	Description	Date:

blass
DESIGN LLP
1 BEDFORD MEWS • LONDON • N2 9DF
0208 444 8244 • studio@blass.co.uk • www.blass.co.uk
Client: WHISTLES


Project: 28 KING STREET
MANCHESTER
M2 6AY
Title: PROPOSED
GENEAL ARRANGEMENT PLAN
Scale: 1:50 @ A0 Date: 05/07/2023

Drawn: AL DWG No: 11183/02D
This drawing is the property of Blass Design LLP and is not to be copied, reproduced, retained or disclosed to any unauthorised person either wholly or in part without prior consent. Do not scale from this drawing. Use all figured dimensions only. All figured dimensions to be checked on site prior to construction. All discrepancies, errors and omissions to be reported to the designer or project manager prior to construction. Layout and dimensions of existing building to be checked on site. All structural details to be verified by structural consultants before fabrication. If in doubt ask.

Drawing No. 11183/02D

AREA TABLE - WHISTLES Manchester King Street

	Ground Floor		% of Net Sales	% of Gross
	sq.ft	sq.m.		
Total NET sales	974.2	90.50	100	35
Fitting Rooms	182.9	17		7
Condensers	51.6	4.8		2
Fire Escape Corridor	131.3	12.2		5
Stock Room 1	683.3	63.5		25
Stock Room 2	209.8	19.5		8
WC Area	61.3	5.7		2
Office	131.3	12.2		5
Staff Room	144.2	13.4		5
Stairs/ Lobby	75.3	7		3
Kitchen	44.1	4.10		2
Void/Walls	57.0	5.3		2
Gross Area	2746.0	255.20		100

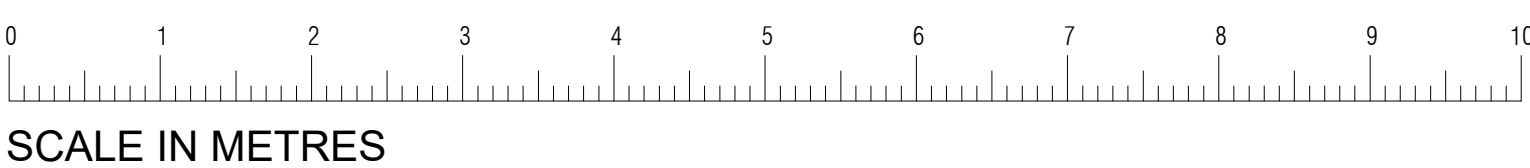

SCALE IN METRES