



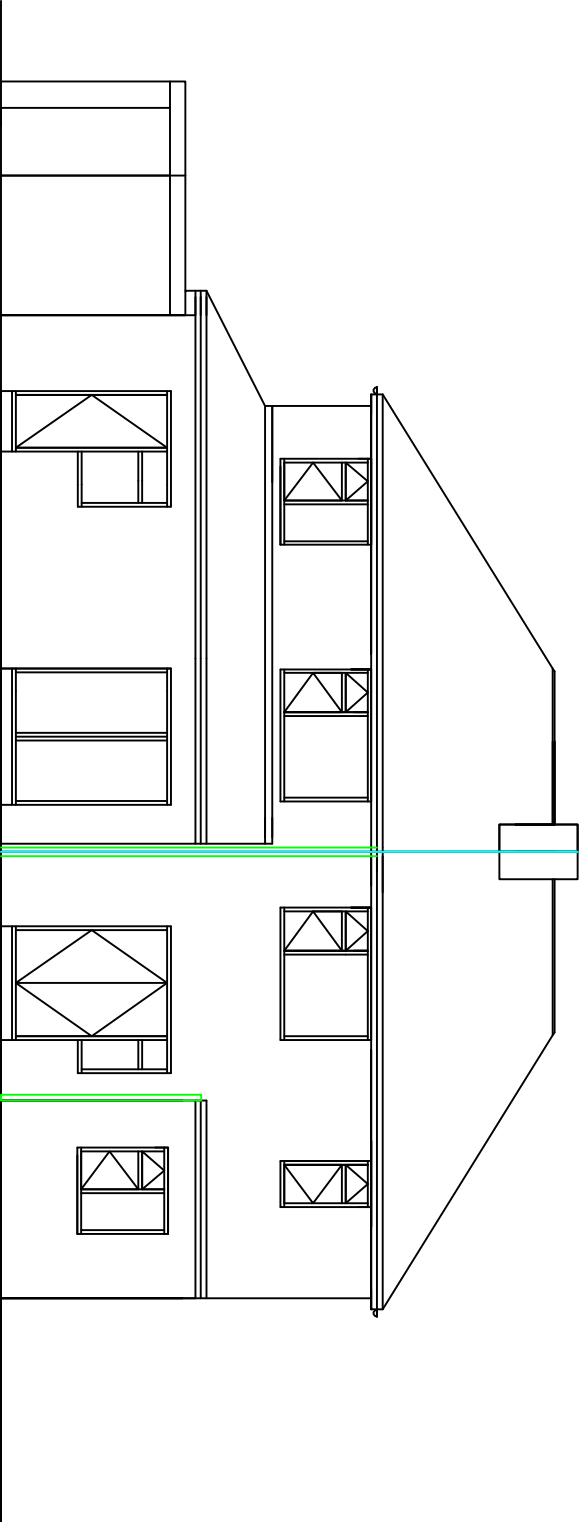

EXISTING REAR VIEW
1 : 100

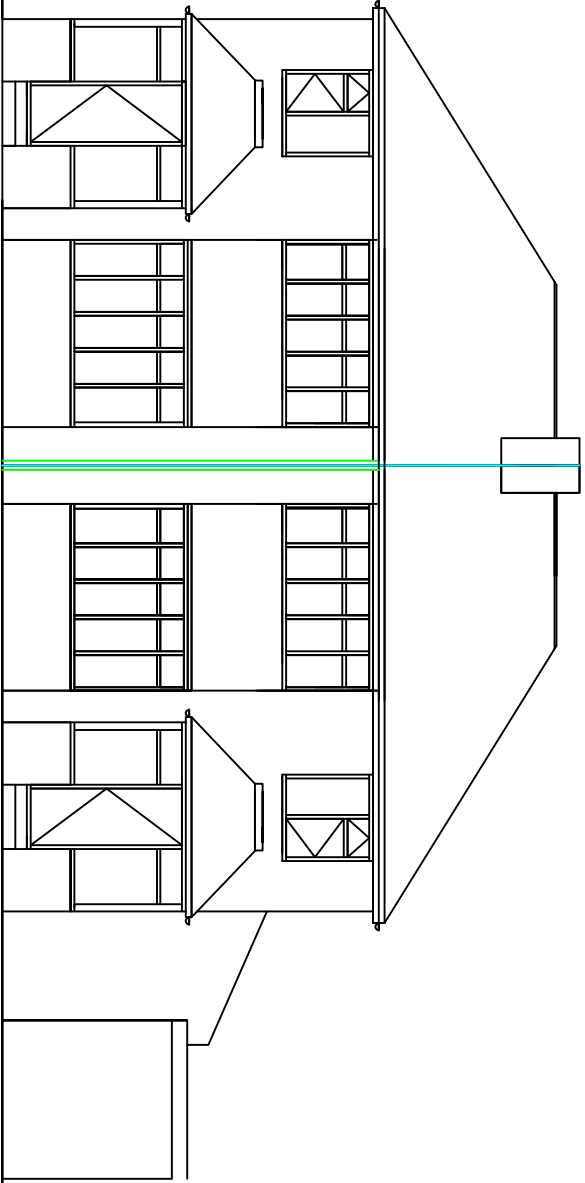

EXISTING FRONT VIEW
1 : 100

PLEASE DO NOT SCALE OF THIS DRAWING TAKE ALL DIMENSIONS ON SITE (builders Note) Do not start any works until all the approvals have been obtained. Any discrepancy to be reported tp Plans Drawn as soon as possible.		project: MANCHESTER CITY COUNCIL PLANNING & BUILDING CONTROL APPLICATION	
client: ABDULHAMMED SARWAR 9 AND 11, PARK CRESCENT, VICTORIA PARK, MANCHESTER M14 5RE, TEL 077734514933		date: AUGUST 2023	
scheme PROPOSED SIDE AND REAR DOUBLE EXTENSIONS REAR DORMER LOFT CONVERSION RAISED GABLE INTERNAL ALTERATIONS DETACHED HOME OFFICE		drawn: DRW	
plans drawn tel.no 07952934281 email Ba.winterbottom@aol.com www.plansdrawn.org		project no. PC01	drwg. no. 102A
		A3 paper	