


18 MOORLAND ROAD. M20 6BD.

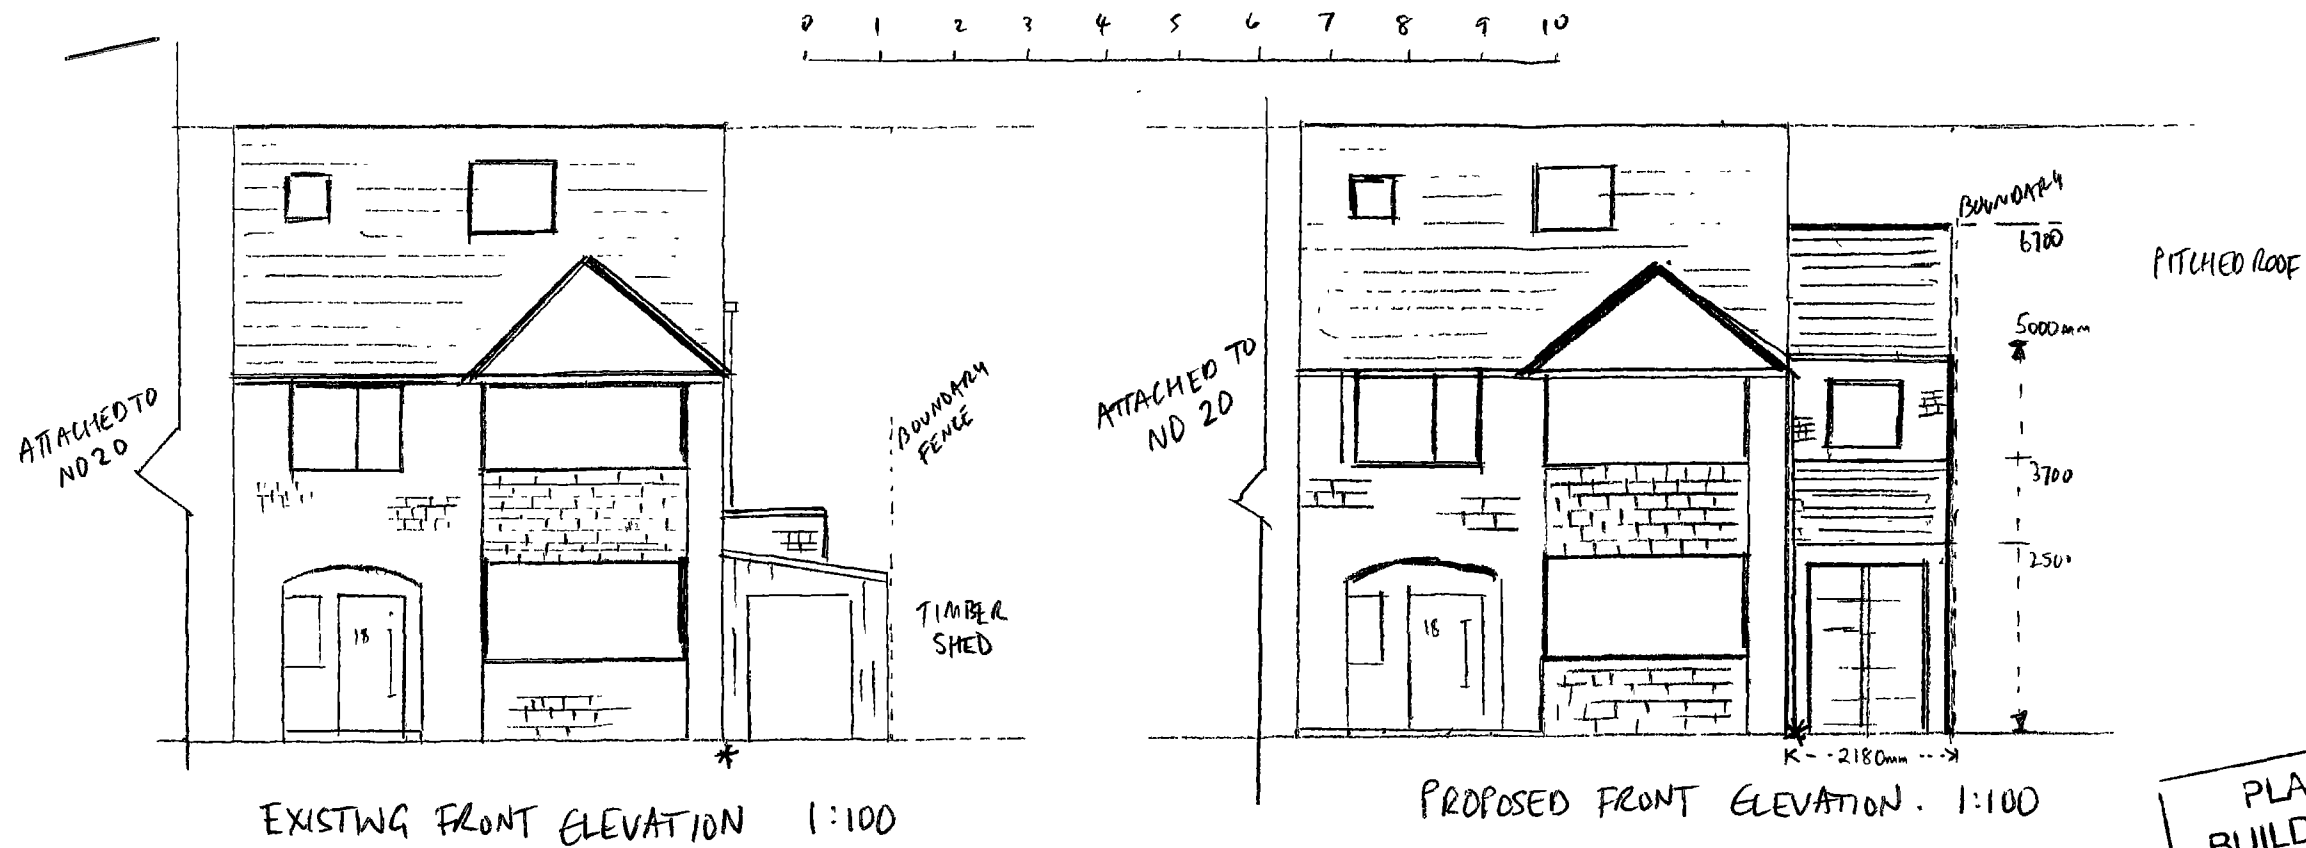


SIDE
TWO STOREY EXTENSION
GARAGE AND DRESSING
ROOM

1ST FLOOR SET BACK 1500mm

PLANNING AND
BUILDING CONTROL
31 MAY 2023

INTERNAL WALLS - CONCRETE
BLOCKWORK

EXTERNAL WALLS - FACING
BRICKS

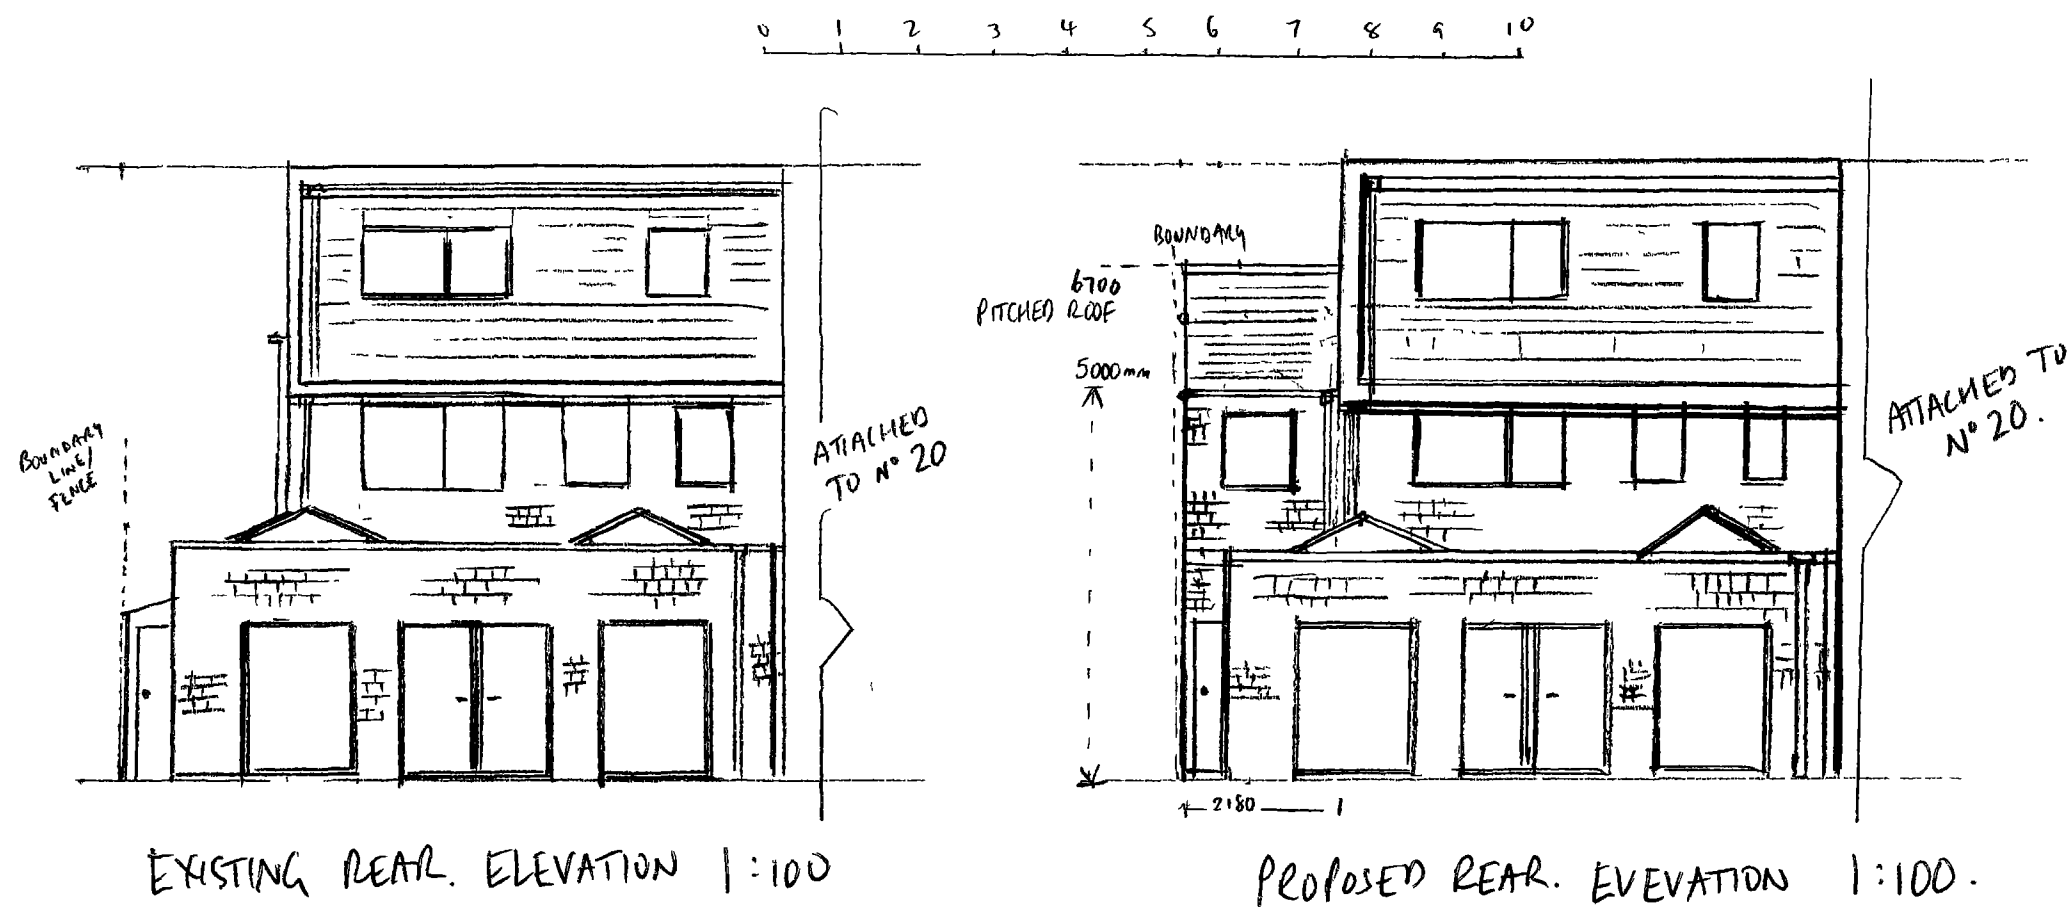

IRON BOUNDARY FENCE TO REMAIN.
NO. 16.

APRIL 2023

Client:
Mrs Tayeba Jaleel


Project:
18 MOORLAND ROAD
MANCHESTER M20 6BD.

DRAWING. 1/5
1:100 scale. © A3

MATERIALS · ROOF - MATCHING TILES.
WINDOWS - PVC DG.
WALLS - BROWN MIX COMMONS.

DRAINS * TO REMAIN IN
CURRENT LOCATION
PITCH ROOF


TWO STOREY SIDE EXTENSION GARAGE AND DRESSING ROOM.

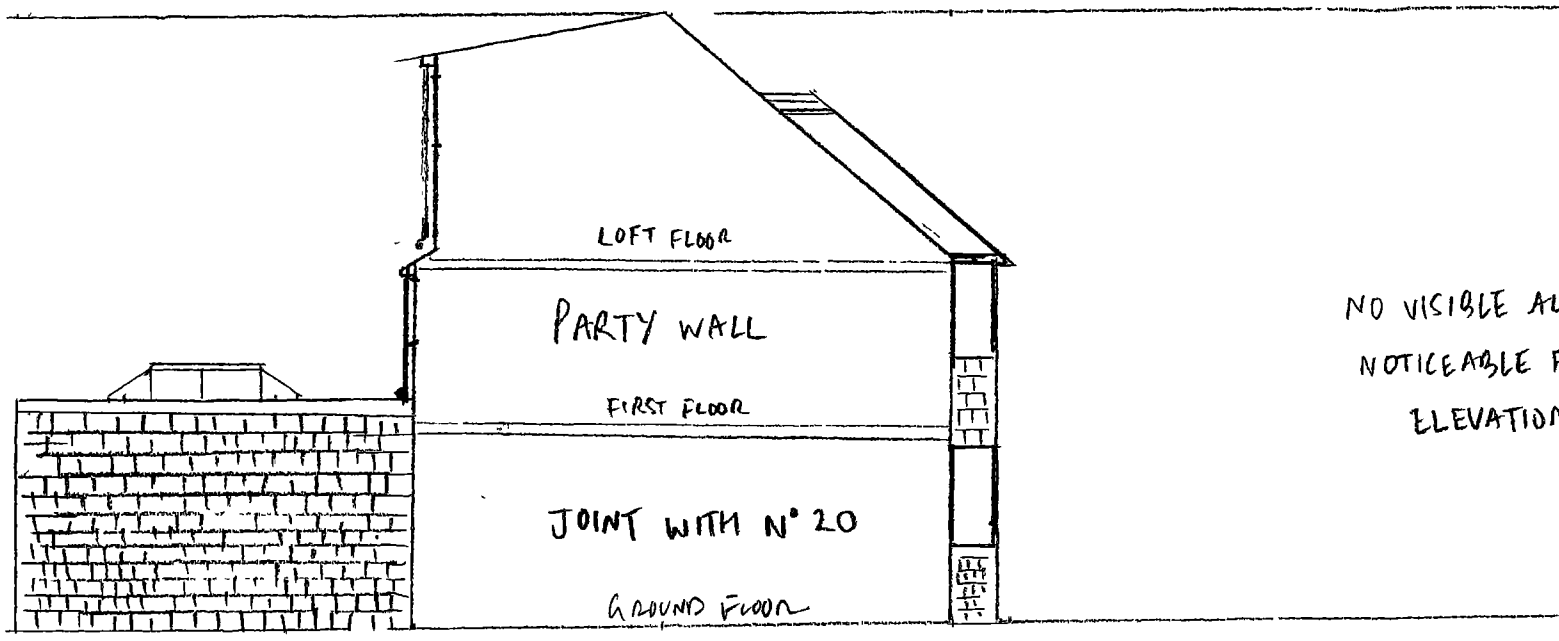

NO VISIBLE ALTERATIONS
NOTICEABLE FROM PROPOSED
ELEVATION


INTERNAL WALLS - CONCRETE BLOCKWORK
EXTERNAL WALLS - FACING BRICKS
ROOF PITCHED. MATCHING TILES
EXISTING

EXISTING. SIDE ELEVATION. 1:100.

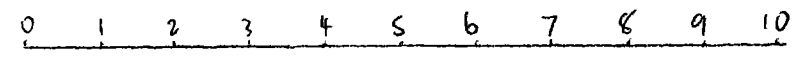

IRON BOUNDARY FENCE TO REMAIN.
N° 16.

PLANNING AND
BUILDING CONTROL
31 MAY 2023

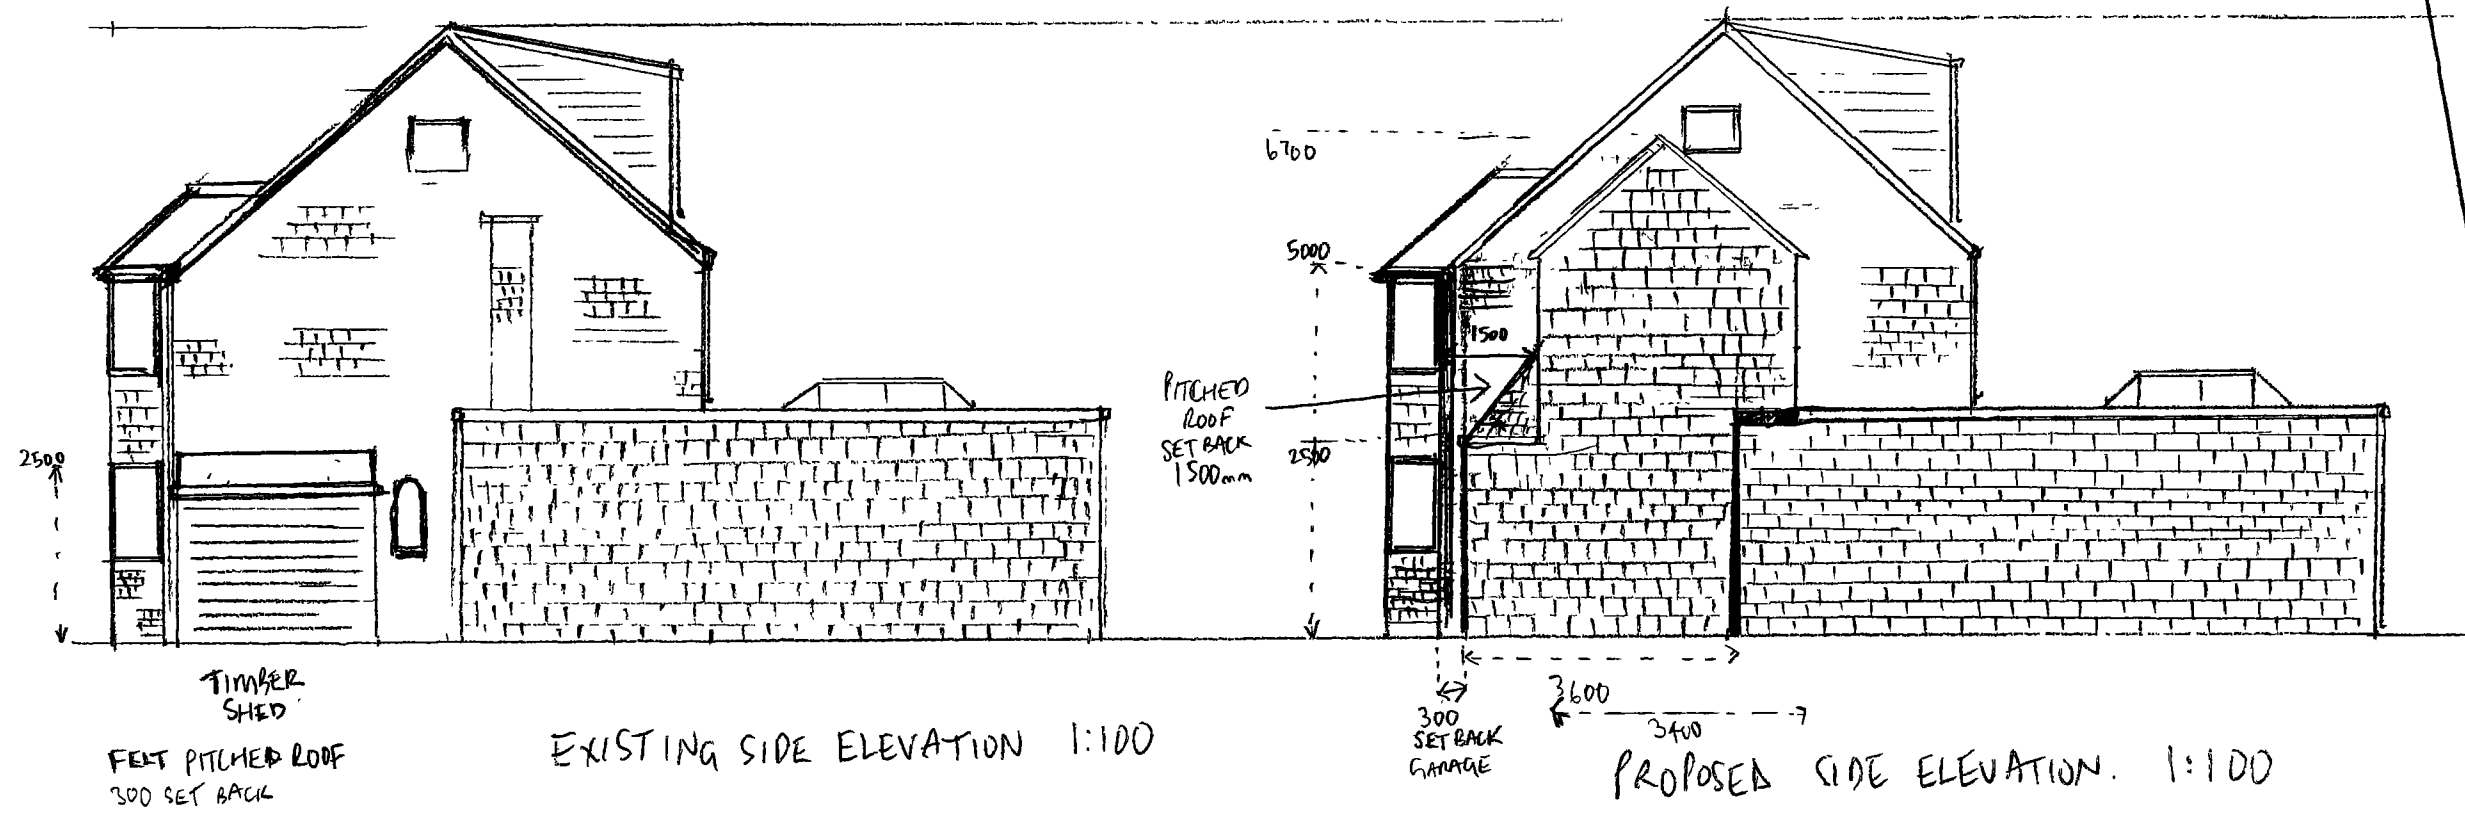

MATERIALS :
ROOF - MATCHING TILES
WALLS - BROWN MIX COMMONS
WINDOWS - PVC DG
DRAINS - REMAIN IN CURRENT LOCATION.

APRIL 2023
CLIENT -
MRS TAYEB AJAMEL
PROJECT
18 MOORLAND ROAD
MANCHESTER M206BD
DRAWING 2/5
1:100 Scale
© A3

TWO STOREY SIDE EXTENSION.
GARAGE AND PRESSING ROOM.

PLANNING AND
BUILDING CONTROL
31 MAY 2023

INTERNAL WALLS · CONCRETE BLOCKWORK
EXTERNAL WALLS · FACING BRICK.

IRON BOUNDARY FENCE TO
REMAIN. N° 16.

APRIL 2023


CLIENT:
MRS TAYERA JAEEL.

PROJECT:
18 MOORLAND ROAD
MANCHESTER M20 6BD


DRAWING. 3/5

1:100 Scale - Q/A3

0 1 2 3 4 5 6 7 8 9 10

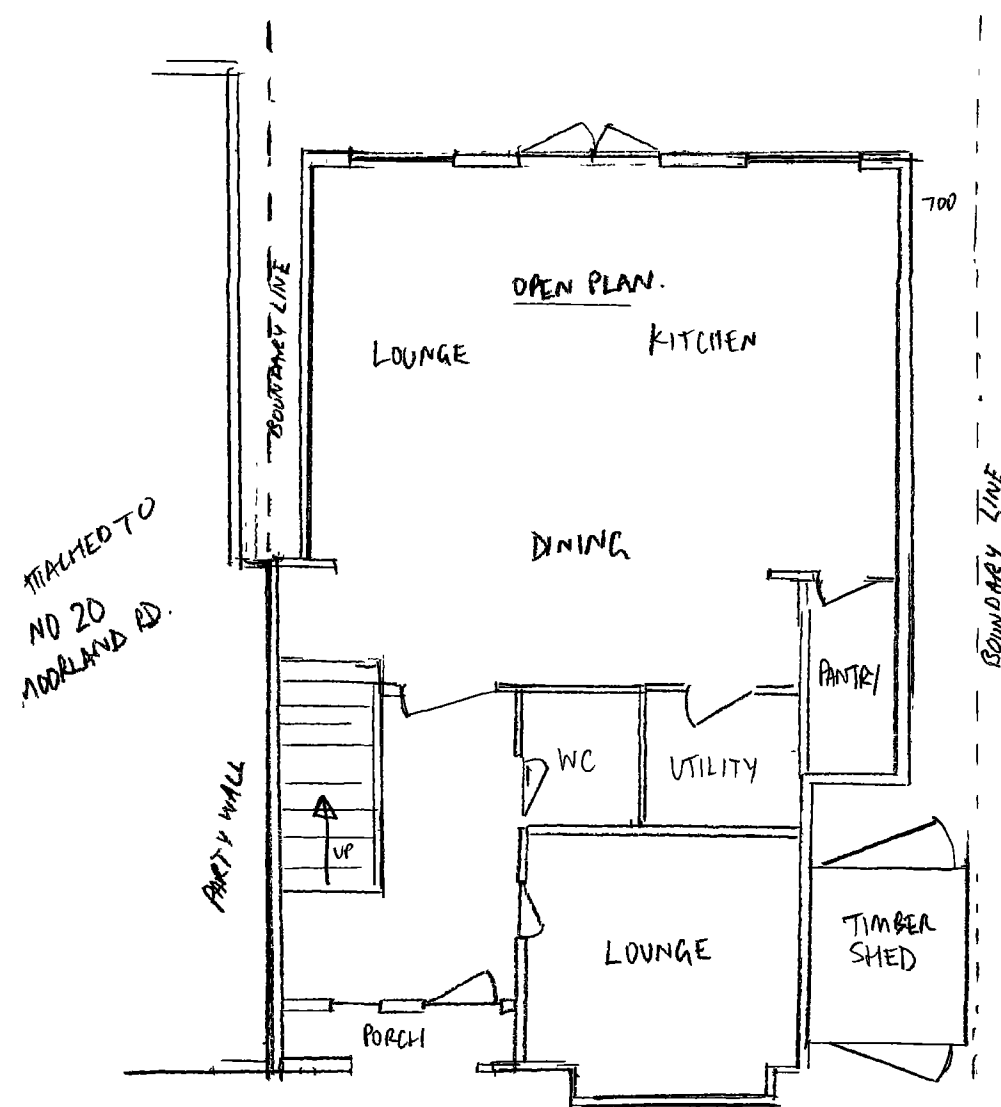

EXISTING GROUND FLOOR PLAN
1:100

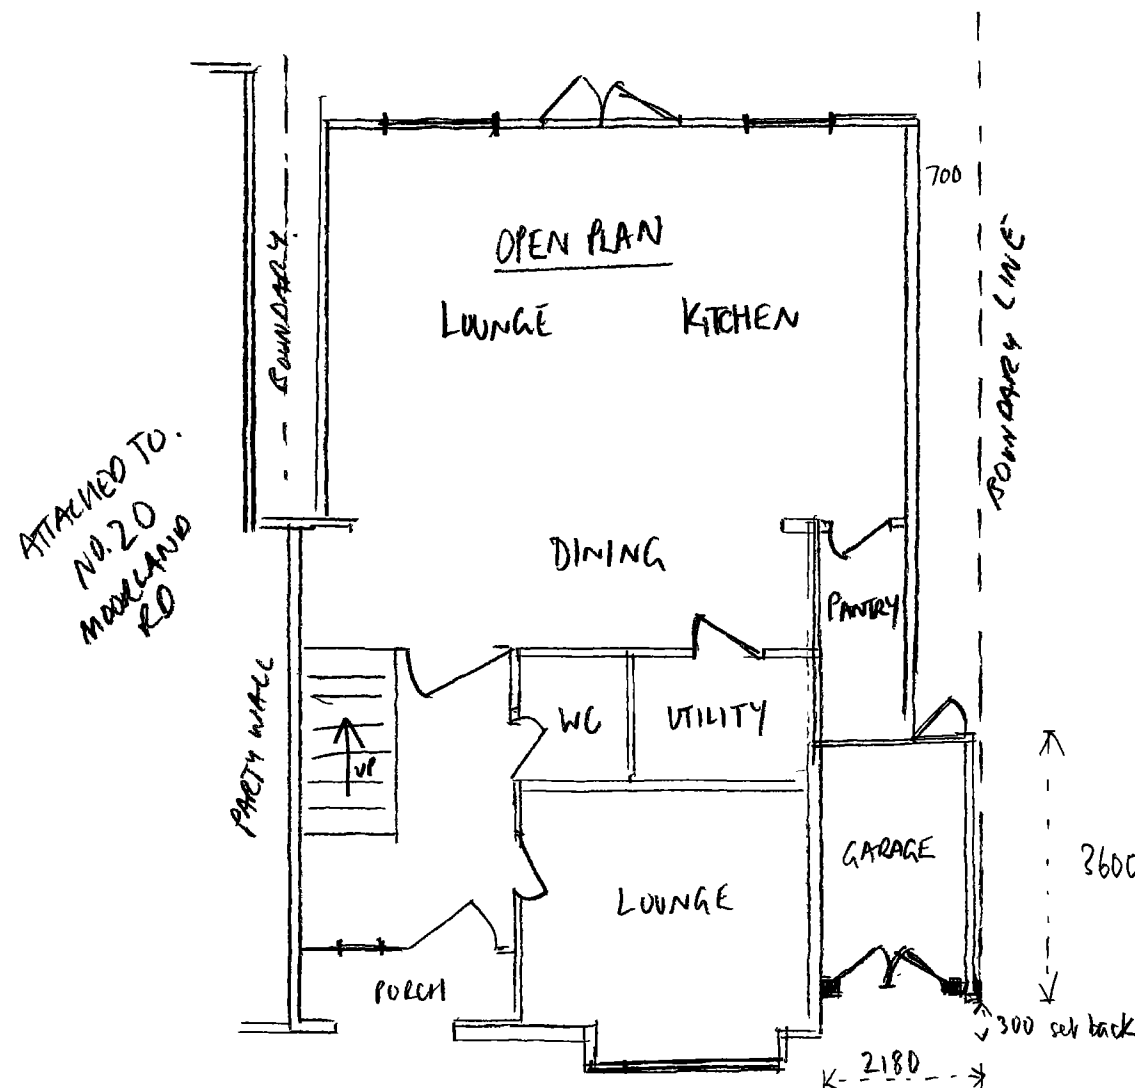


PROPOSED GROUND FLOOR PLAN
1:100


TWO STOREY SIDE EXTENSION.
GARAGE AND DRESSING
ROOM.

PLANNING AND
BUILDING CONTROL
31 MAY 2023

IRON BOUNDARY FENCE TO
REMAIN
Nº 16.

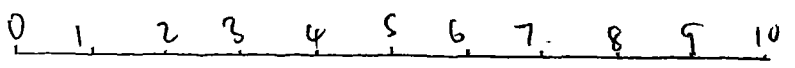


ATTACHED TO
Nº 20
MOORLAND
ROAD

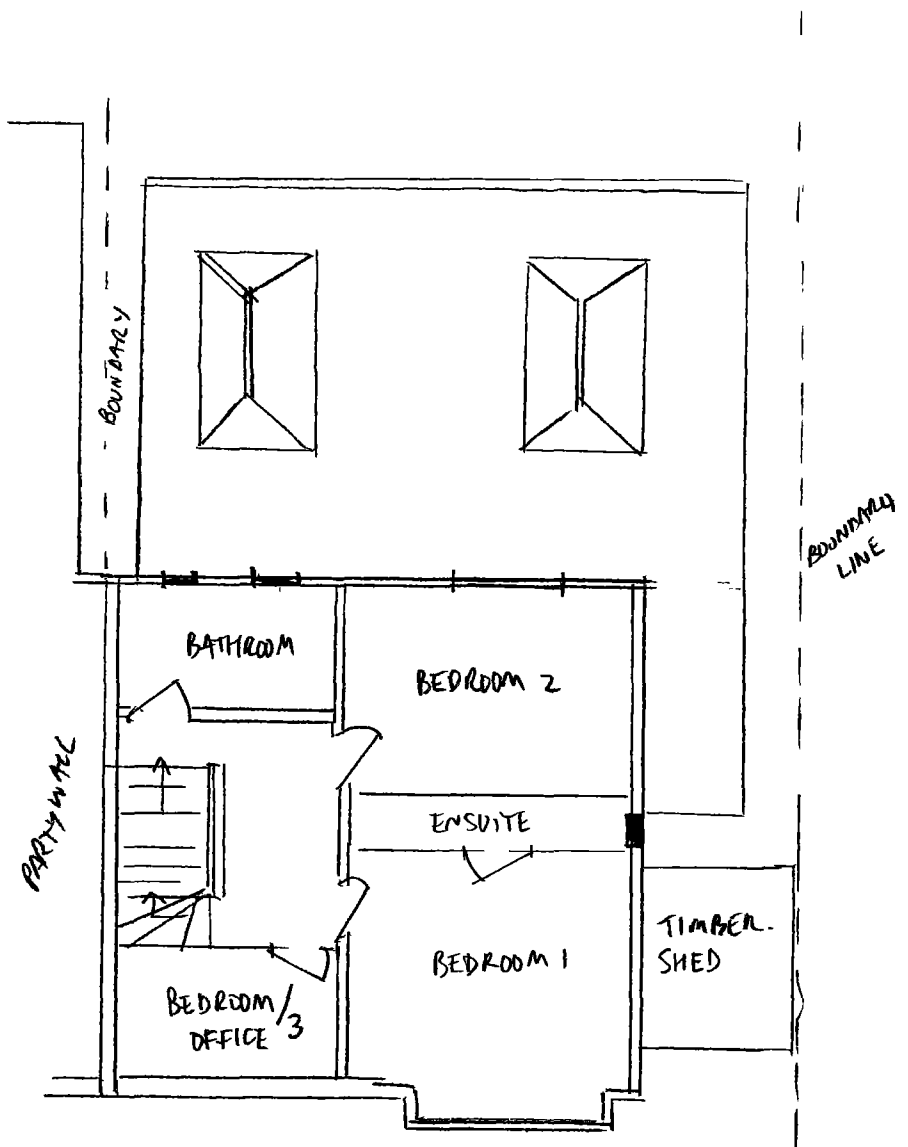

EXISTING 1st FLOOR. PLAN 1:100.

ATTACHED TO
Nº 20
MOORLAND
ROAD

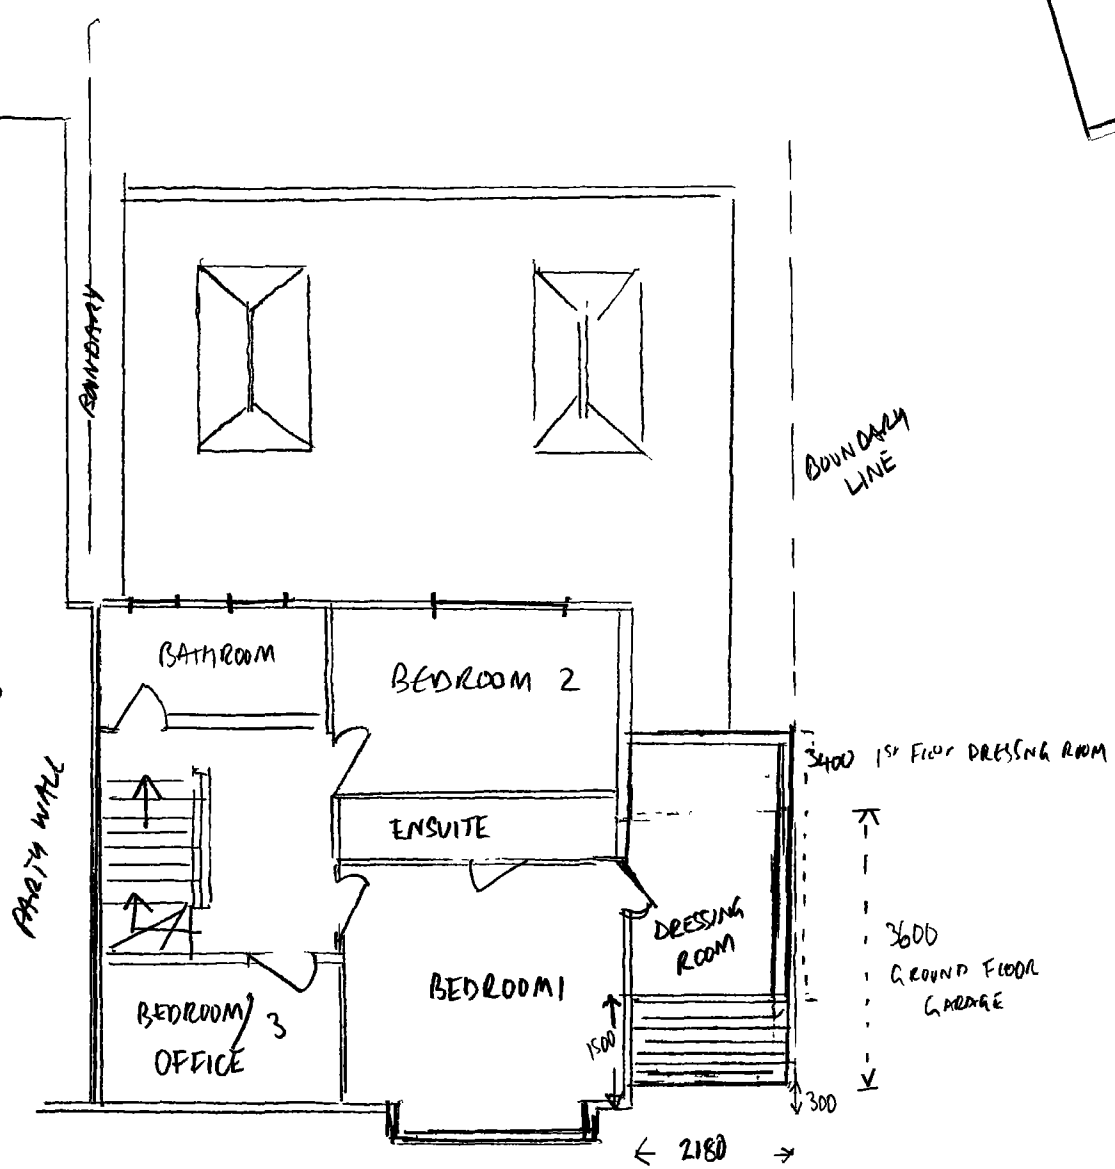

PROPOSED 1st FLOOR PLAN 1:100.

APRIL 2023

CLIENT
MRS TANERA JALEEL.
PROJECT:
18 MOORLAND ROAD.
MANCHESTER M20 6BD
DRAWING. 4/5
1:100 Scale. @A3

TWO STOREY SIDE EXTENSION GARAGE AND DRESSING ROOM.

MATERIALS

INT. WALLS : CONCRETE BLOCKWORK.
EXT. WALLS : FACING BRICK.
ROOF : MATCHING TILES.

PLANNING AND
BUILDING CONTROL
31 MAY 2023

IRON BOUNDARY FENCE
TO REMAIN N°16

DORMER EXISTS AND
IS NOT PART OF THIS
PLANNING APPLICATION



APRIL 2023

CLIENT:
MRS TAYERA JALEEL


PROJECT:
18 MOORLAND ROAD
MANCHESTER M20 6BD

DRAWING: 5/5

1:100 Scale.

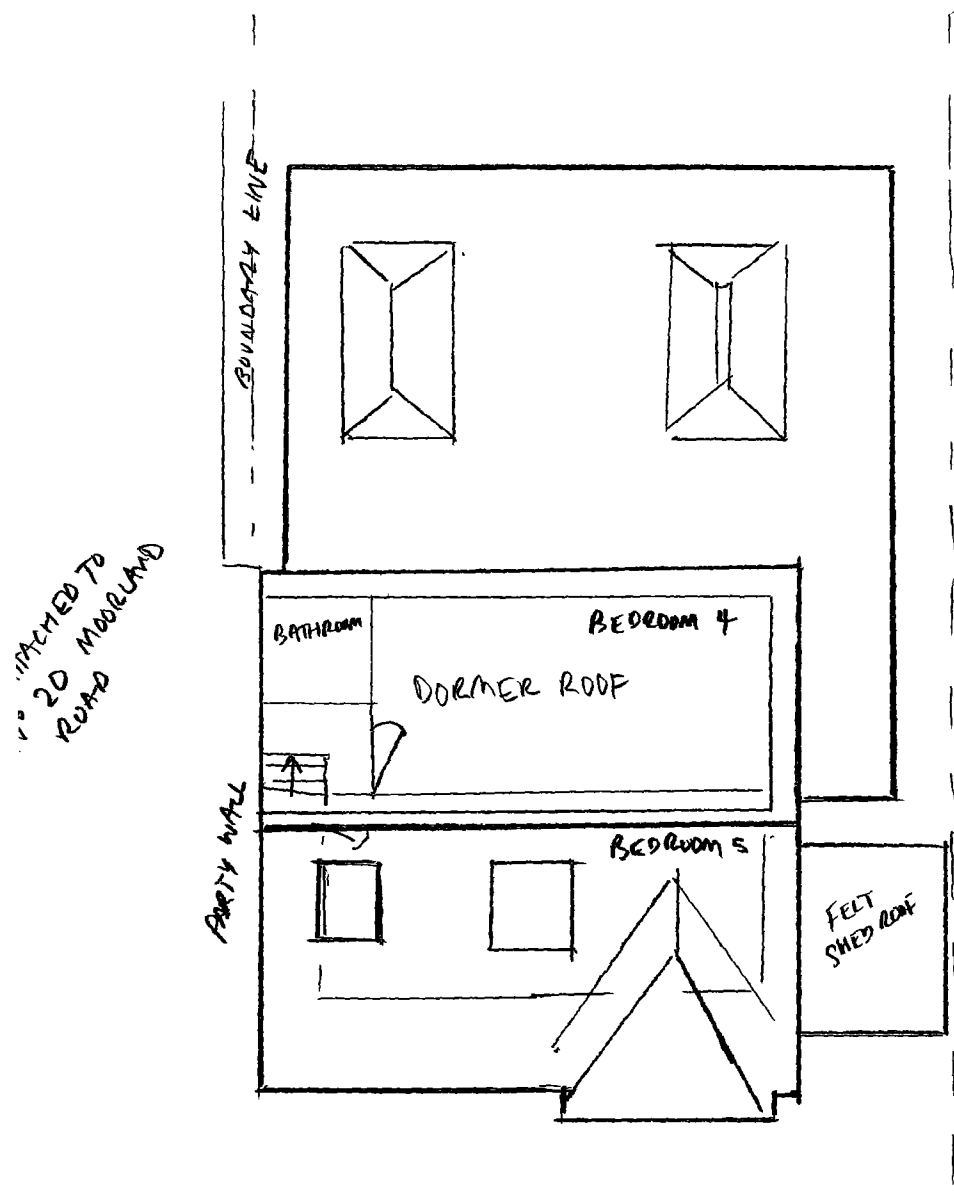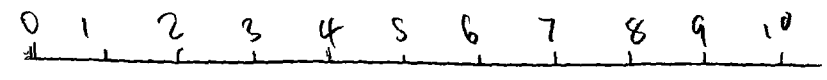

EXISTING 2ND FLOOR PLAN 1:100

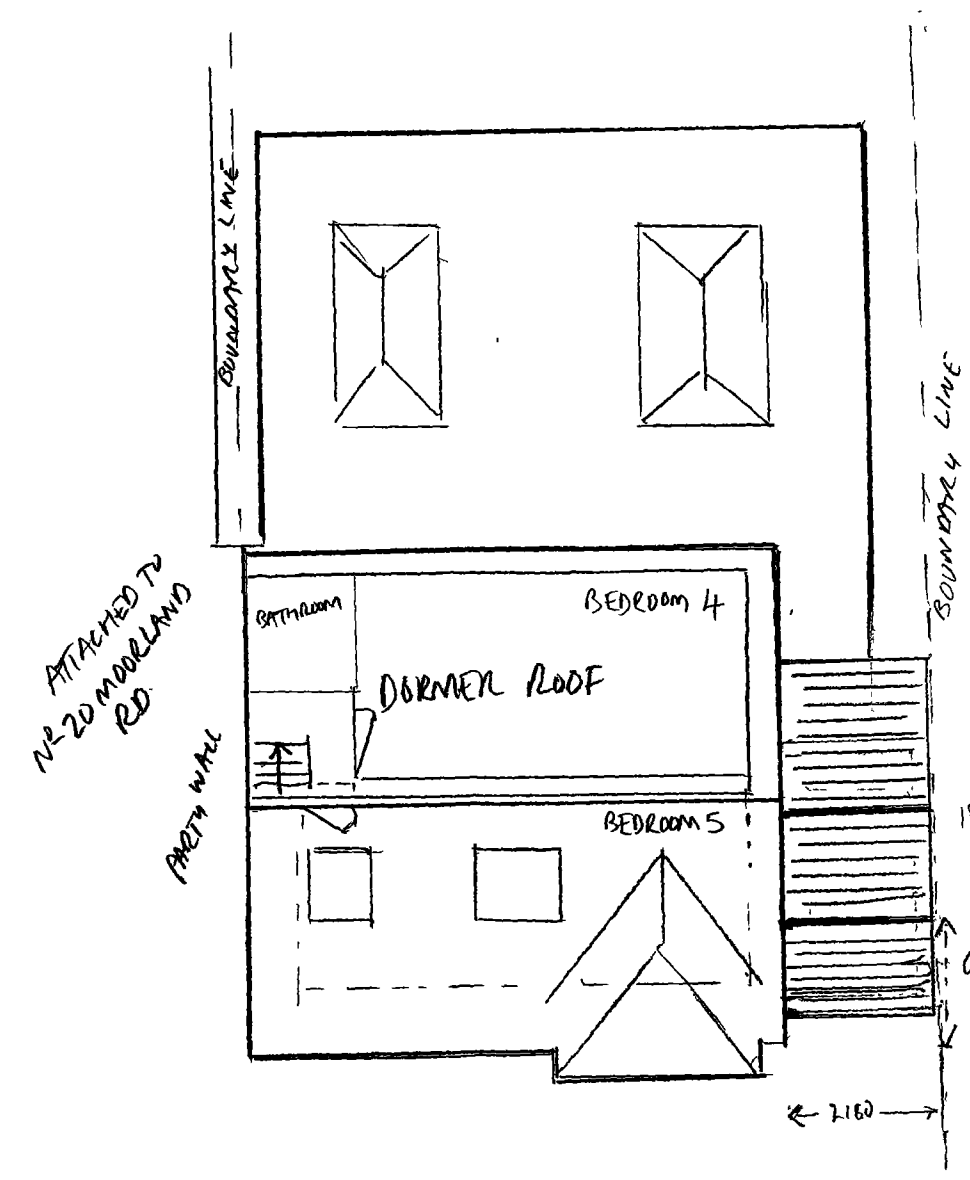

PROPOSED 2ND FLOOR PLAN 1:100.

1ST FLOOR PITCHED ROOF
GROUND FLOOR PITCHED ROOF
SET BACK 1500

2160