



DETAIL i
Location Plan @ 1:100

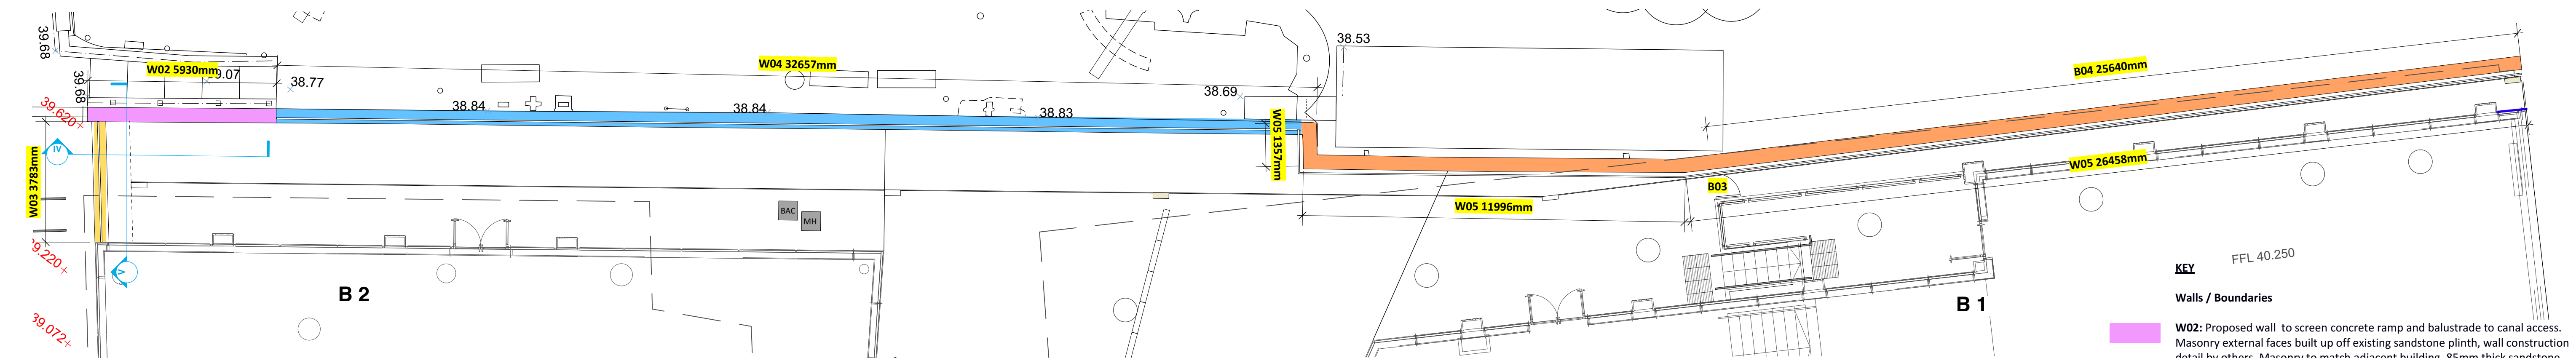


WALL W02 Elevation @ 1:20
WALL W03 Section @ 1:20

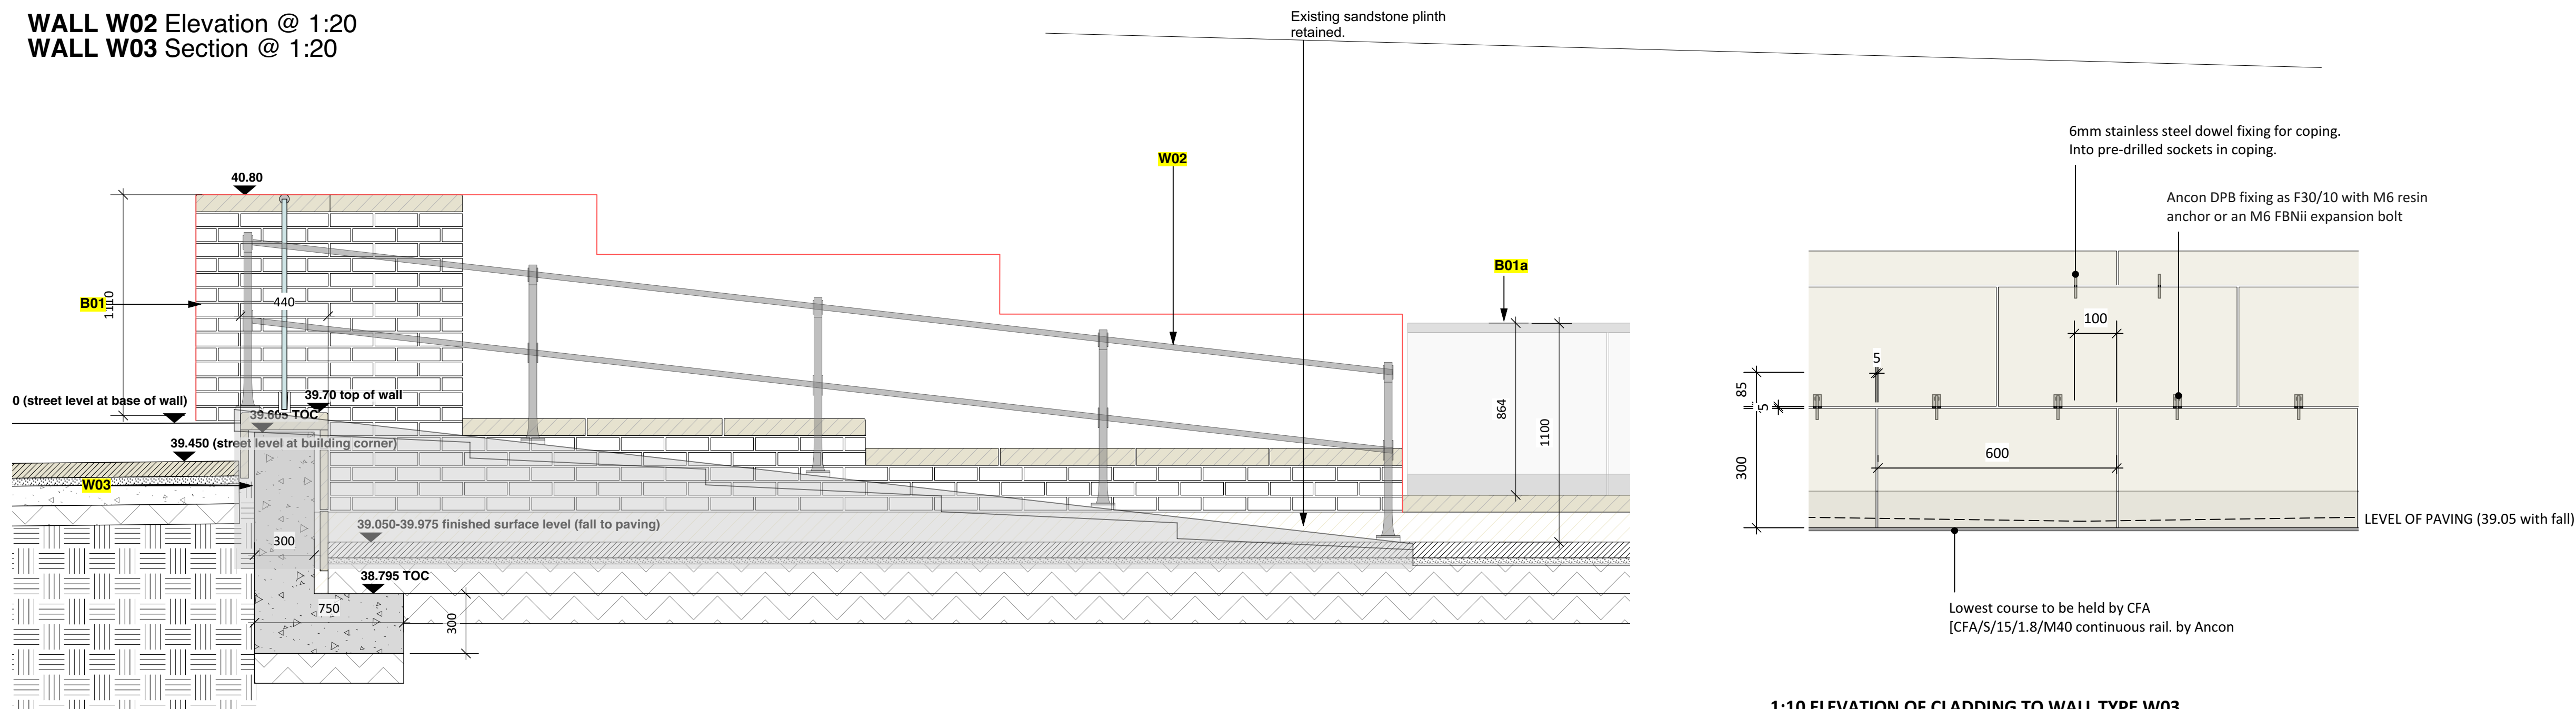


1:10 ELEVATION OF CLADDING TO WALL TYPE W03
Stone required:
18 full 600 x 300mm cladding slabs. 2 no. slabs to be cut as required for course ends.
15 full coping units 700 x 400* x 85mm thick (single weather)

No allowance made for breakages or slabs not up to specification
* Contractor to confirm width of wall as 400mm following review of construction method over existing sandstone block plinth at base.


WALL W03 Elevation @ 1:20
WALL W02 Section @ 1:20

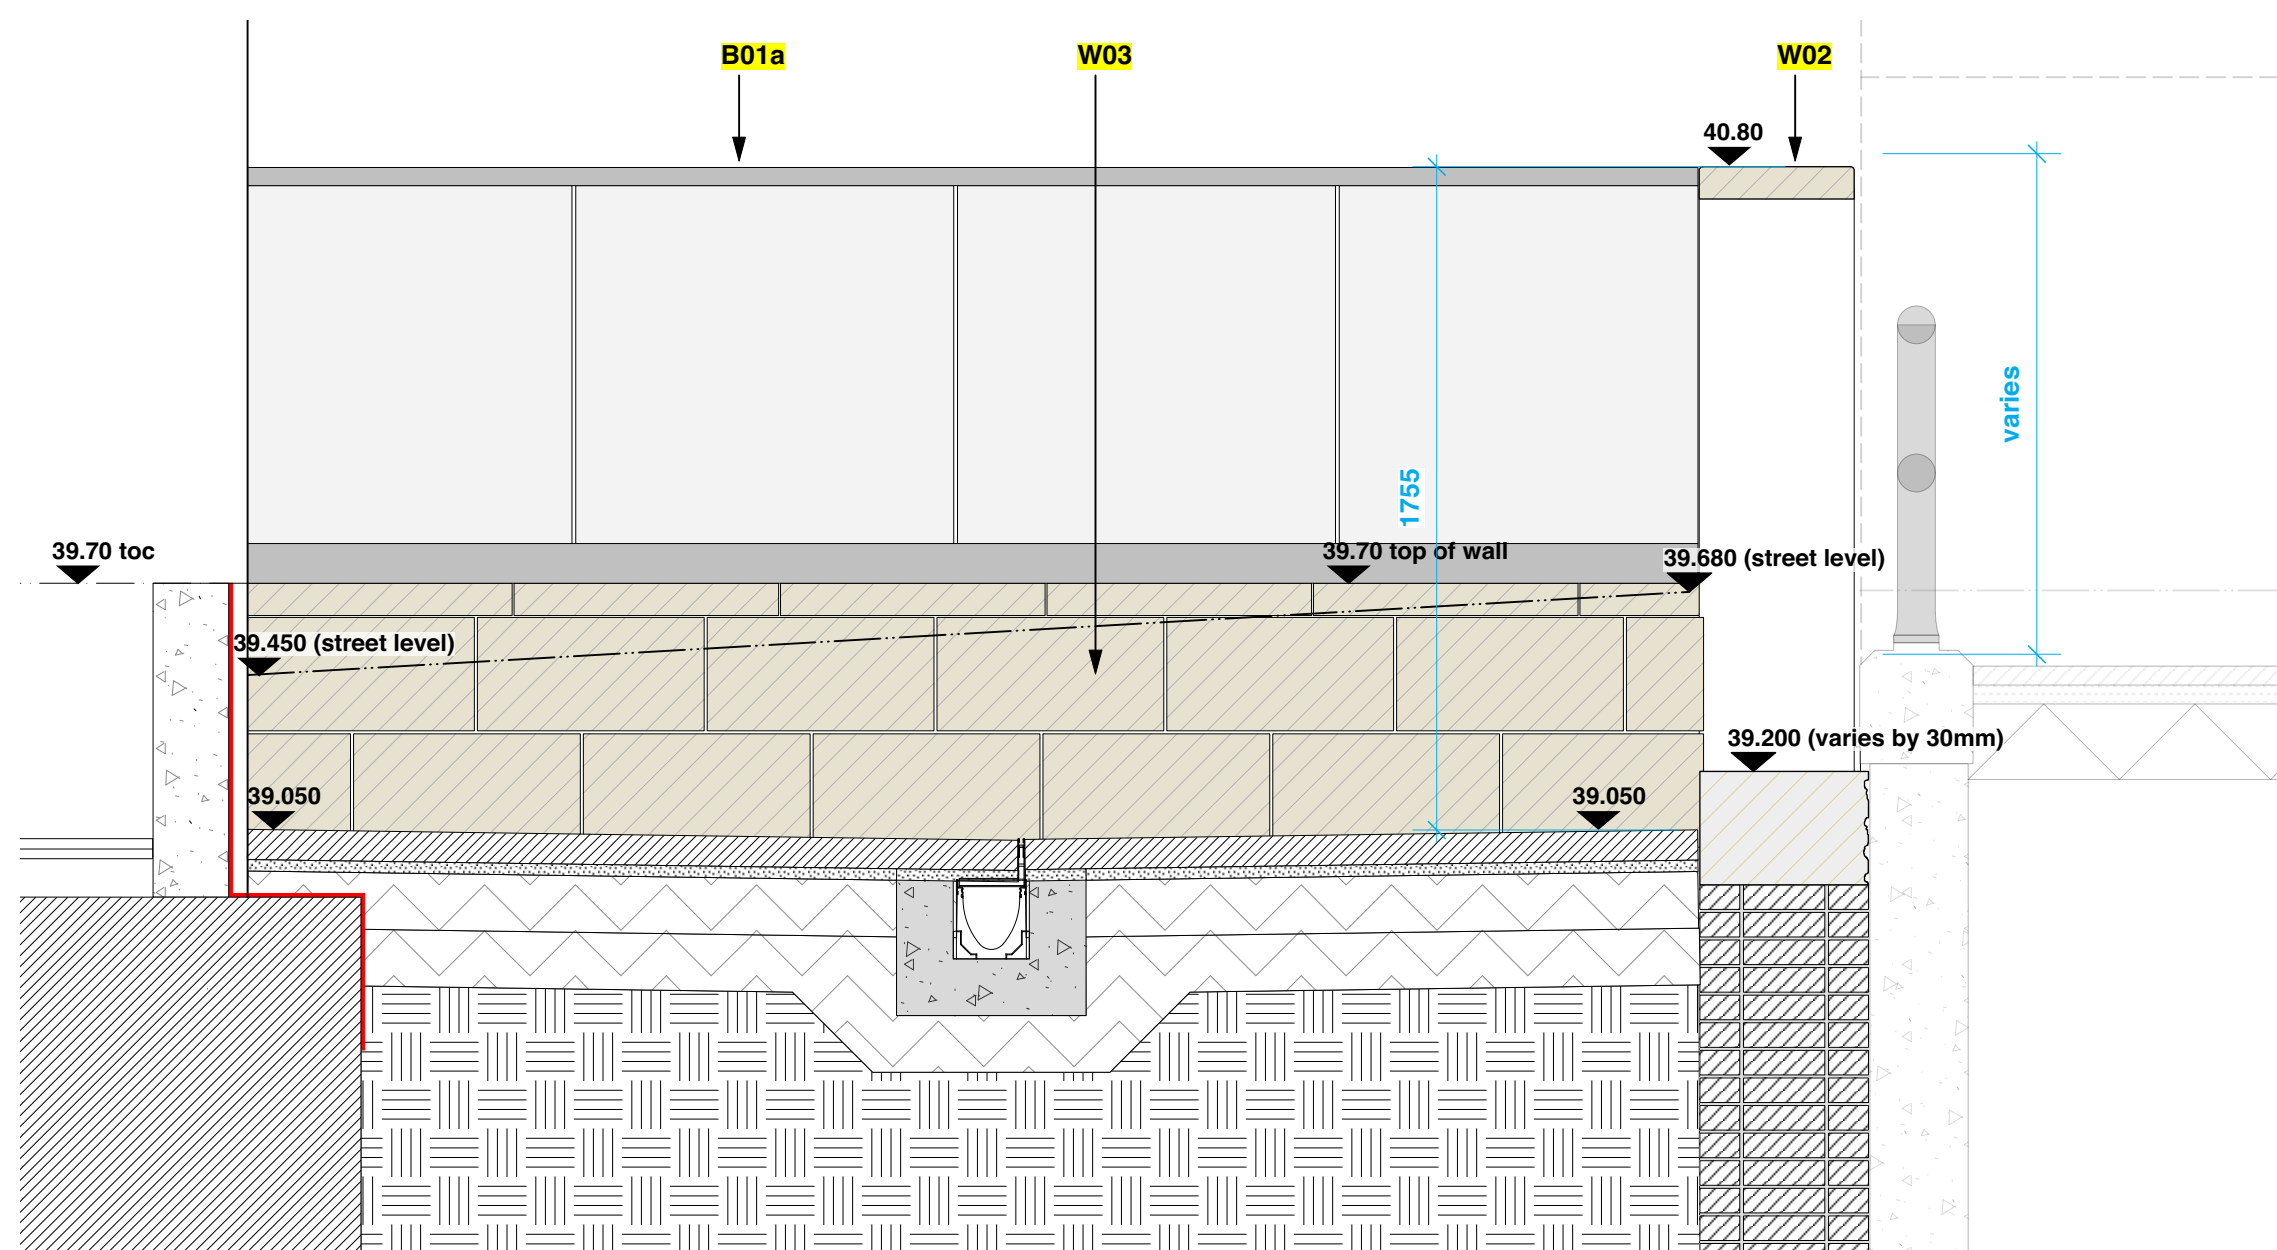

WALL / W04 Section @ 1:20

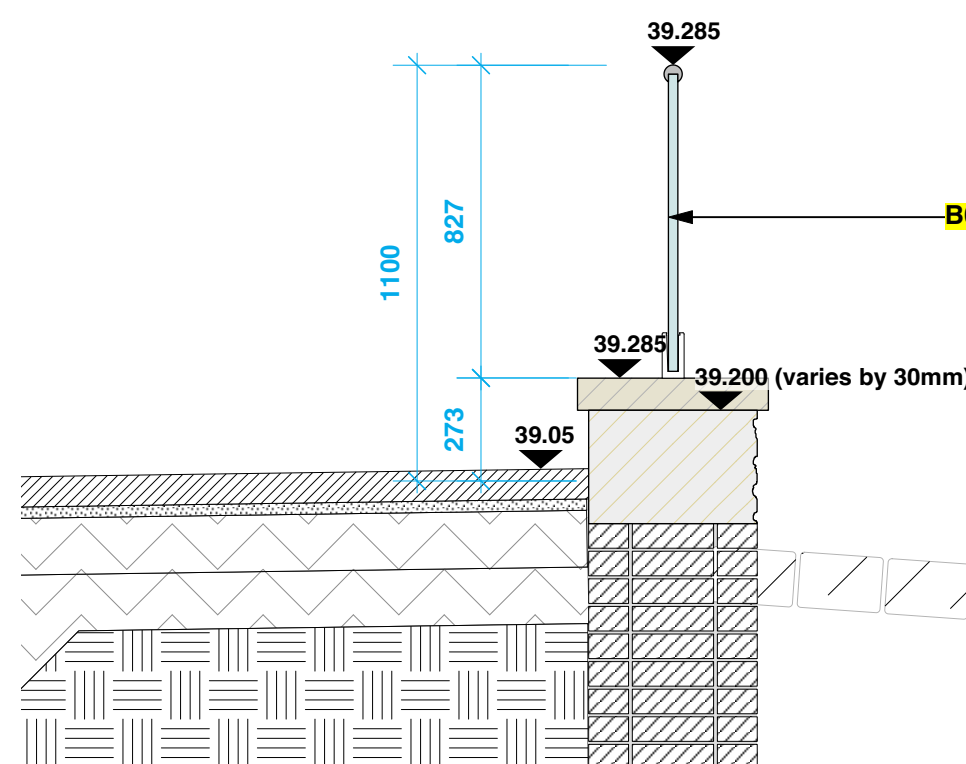

WALL / W05 Section @ 1:20

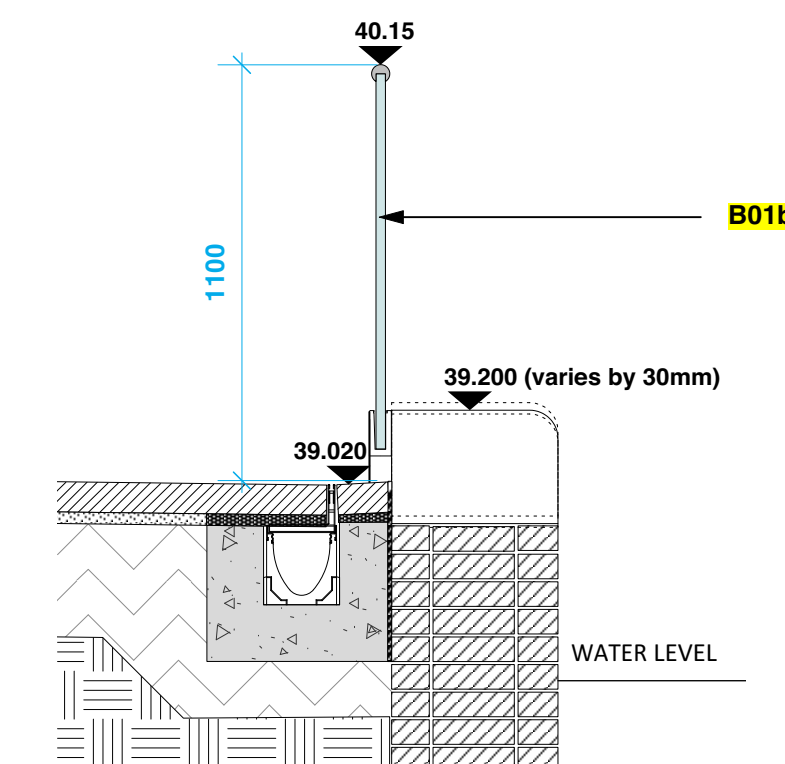

C10	RD	2021-04-14	Final Construction issue
C9	RD	2020-08-07	W04 coping width clarified
C8	RD	2020-02-27	Specification notes corrected. Gate NBS added.
C7	RD	2020-02-03	Cladding detail added
C6	RD	2019-08-27	Wall construction and terrace paving amended
C5	RD	2019-05-03	Updated in line with cladding detail on 0436
C4	RD	2019-05-15	Docking added to sections. Retaining wall added as ROC detail. Terrace slab as ROC detail.
C3	RD	2019-05-02	Balustrade specification reverted to Stage 4 proposal.
C2	RD	2019-02-26	Balustrade specification amended
C1	RD	2018-02-08	Update to W03 positionand height. Masonry note added to W02. Fixing strategy for balustrade confirmed
T3	SB	2017-07-14	Updates following stage 4 co-ordination. LP drawing ref's updated. Additional detail to wall construction and cladding sizes. W04 revised to stepped elevation
T2	SB	2017-05-26	Project title & numbering system revised to LL convention
T1	SB	2017-05-12	For stage 4 issue
-	SB	2017-03-31	Draft detail. For stage 4 interim issue

© All information contained within this document remains copyright of Landscape Projects Ltd. and shall not be reproduced without prior consent.

(1) Do not scale from drawings - use written dimensions only. (2) All dimensions are in millimeters unless noted. (3) All dimensions shall be verified on site before proceeding with the work. (4) Landscape Projects shall be notified of any discrepancies. (5) Engineer to specify all sub-bases. Any below ground construction is indicative.

Project Title				Drawing Title			
Manchester New Square Manchester				Details: Canal walls / glass balustrade			
Drawn Date		Drawn	Checked				
2017-03-24		SB	NCS				
Scale		Status		Revision			
varies @ A1		Final		C10			
Drawing No.							
252194		LPP	95	SW	L201	DET	L 0430