


MOJO

Planning Drawings - Rev E

1A Cavendish Road - Didsbury

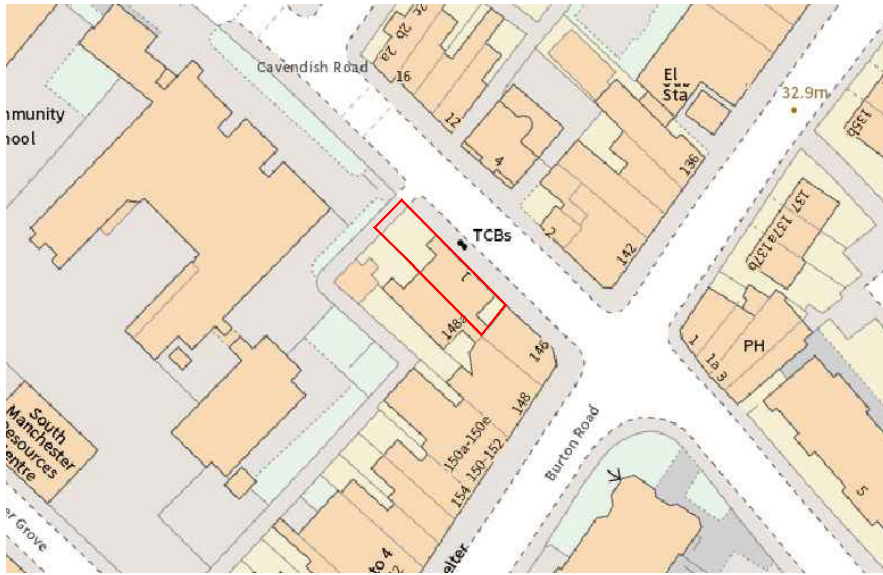

000-01 - Location Plan

All these drawings are for the purpose of achieving local authority planning and building regulations plans approval only and should not be used as a working drawings for building construction. These design drawings must be read in conjunction with structural engineers design, drawings and calculations. All rights reserved © Copyright 2022. These plans & specifications are the property of Mojo Architecture Ltd and shall not be re-printed, reproduced, modified in whole or part without written consent, nor shall any building or structure be constructed in accordance with such plans or specifications thereof without written consent.

1A Cavendish Road
MOJO
mojo-architecture.com
info@mojo-architecture.com
0161 818 8840



1:200
0m 2 4 6 8 10




000-02 - Site Plan

1A Cavendish Road
MOJO
mojo-architecture.com
info@mojo-architecture.com
0161 818 8840

All these drawings are for the purpose of achieving local authority planning and building regulations plans approval only and should not be used as a working drawings for building construction. These design drawings must be read in conjunction with structural engineers design, drawings and calculations. All rights reserved
© Copyright 2022. These plans & specifications are the property of Mojo Architecture Ltd and shall not be re-printed, reproduced, modified in whole or part without written consent, nor shall any building or structure be constructed in accordance with such plans or specifications thereof without written consent.

NOTE:
All elements indicated in red
dash lines to be demolished
and make good surrounding
areas ready to receive new
construction

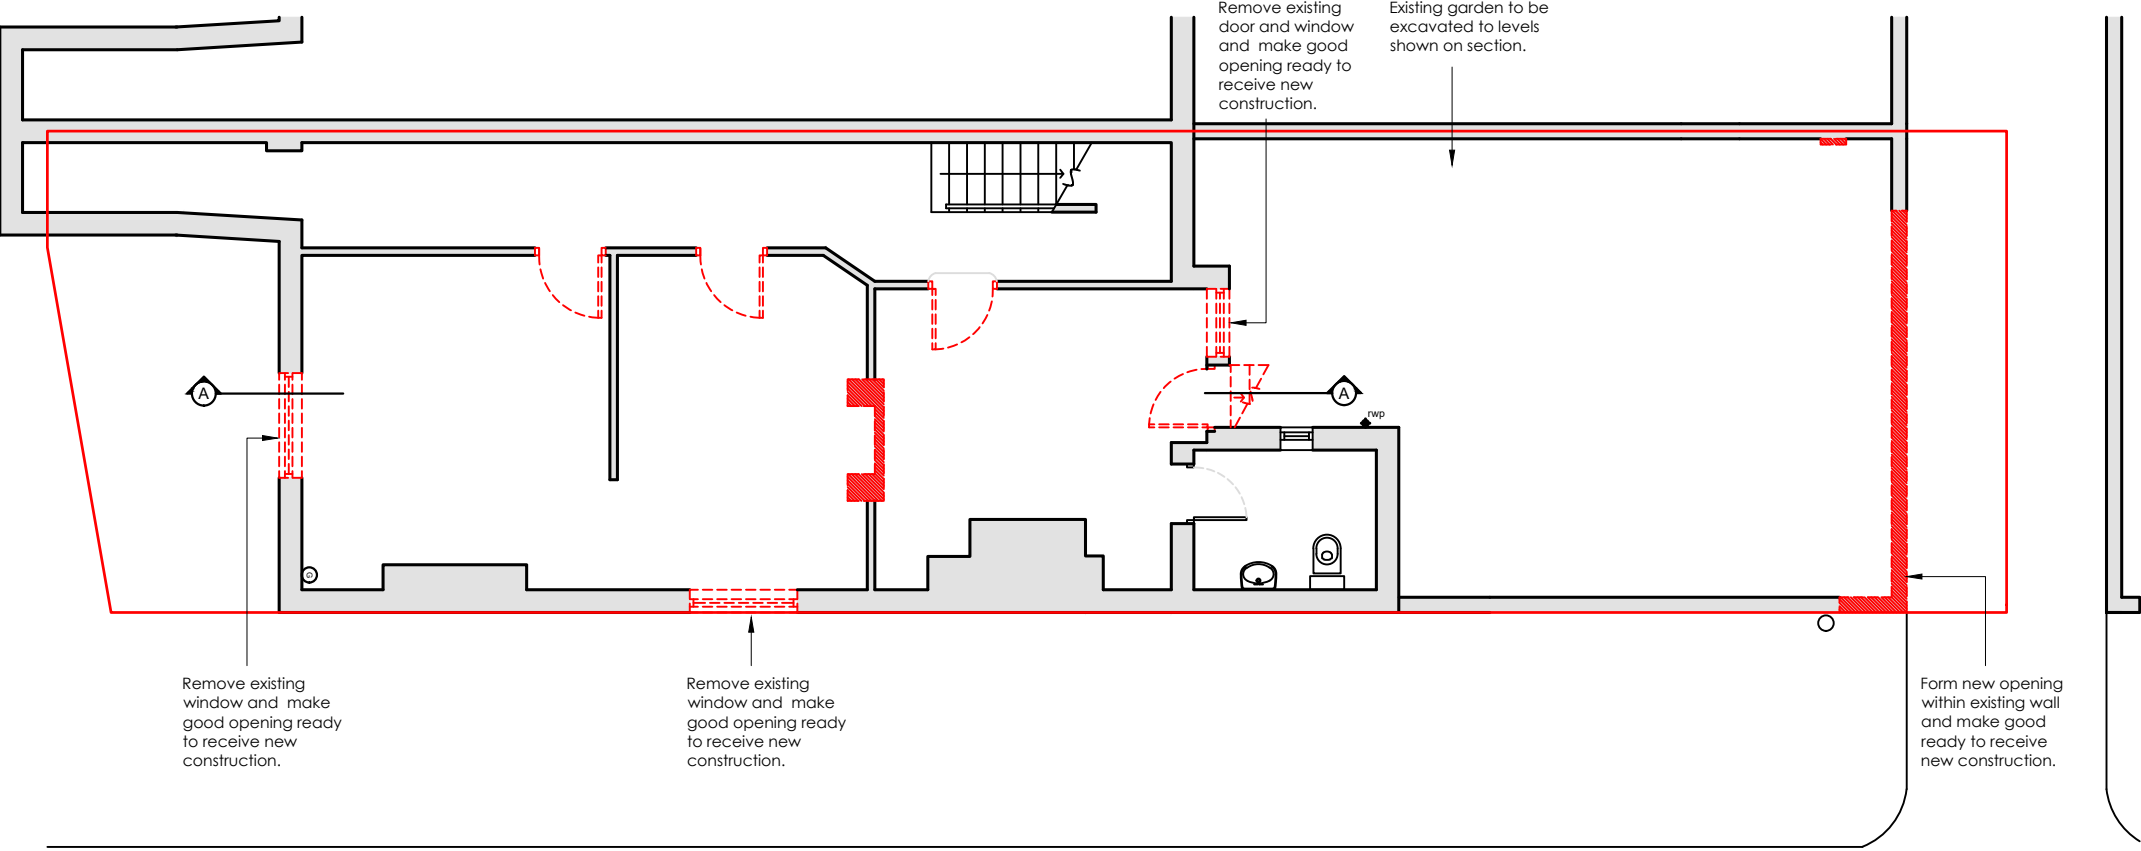


1:100
0m 1 2 3 4 5

001-01 - Existing - Level 0 - Plan

All these drawings are for the purpose of achieving local authority planning and building regulations plans approval only and should not be used as a working drawings for building construction. These design drawings must be read in conjunction with structural engineers design, drawings and calculations. All rights reserved © Copyright 2022. These plans & specifications are the property of Mojo Architecture Ltd and shall not be re-printed, reproduced, modified in whole or part without written consent, nor shall any building or structure be constructed in accordance with such plans or specifications thereof without written consent.

1A Cavendish Road
MOJO
mojo-architecture.com
info@mojo-architecture.com
0161 818 8840

NOTE:
All elements indicated in red
dash lines to be demolished
and make good surrounding
areas ready to receive new
construction

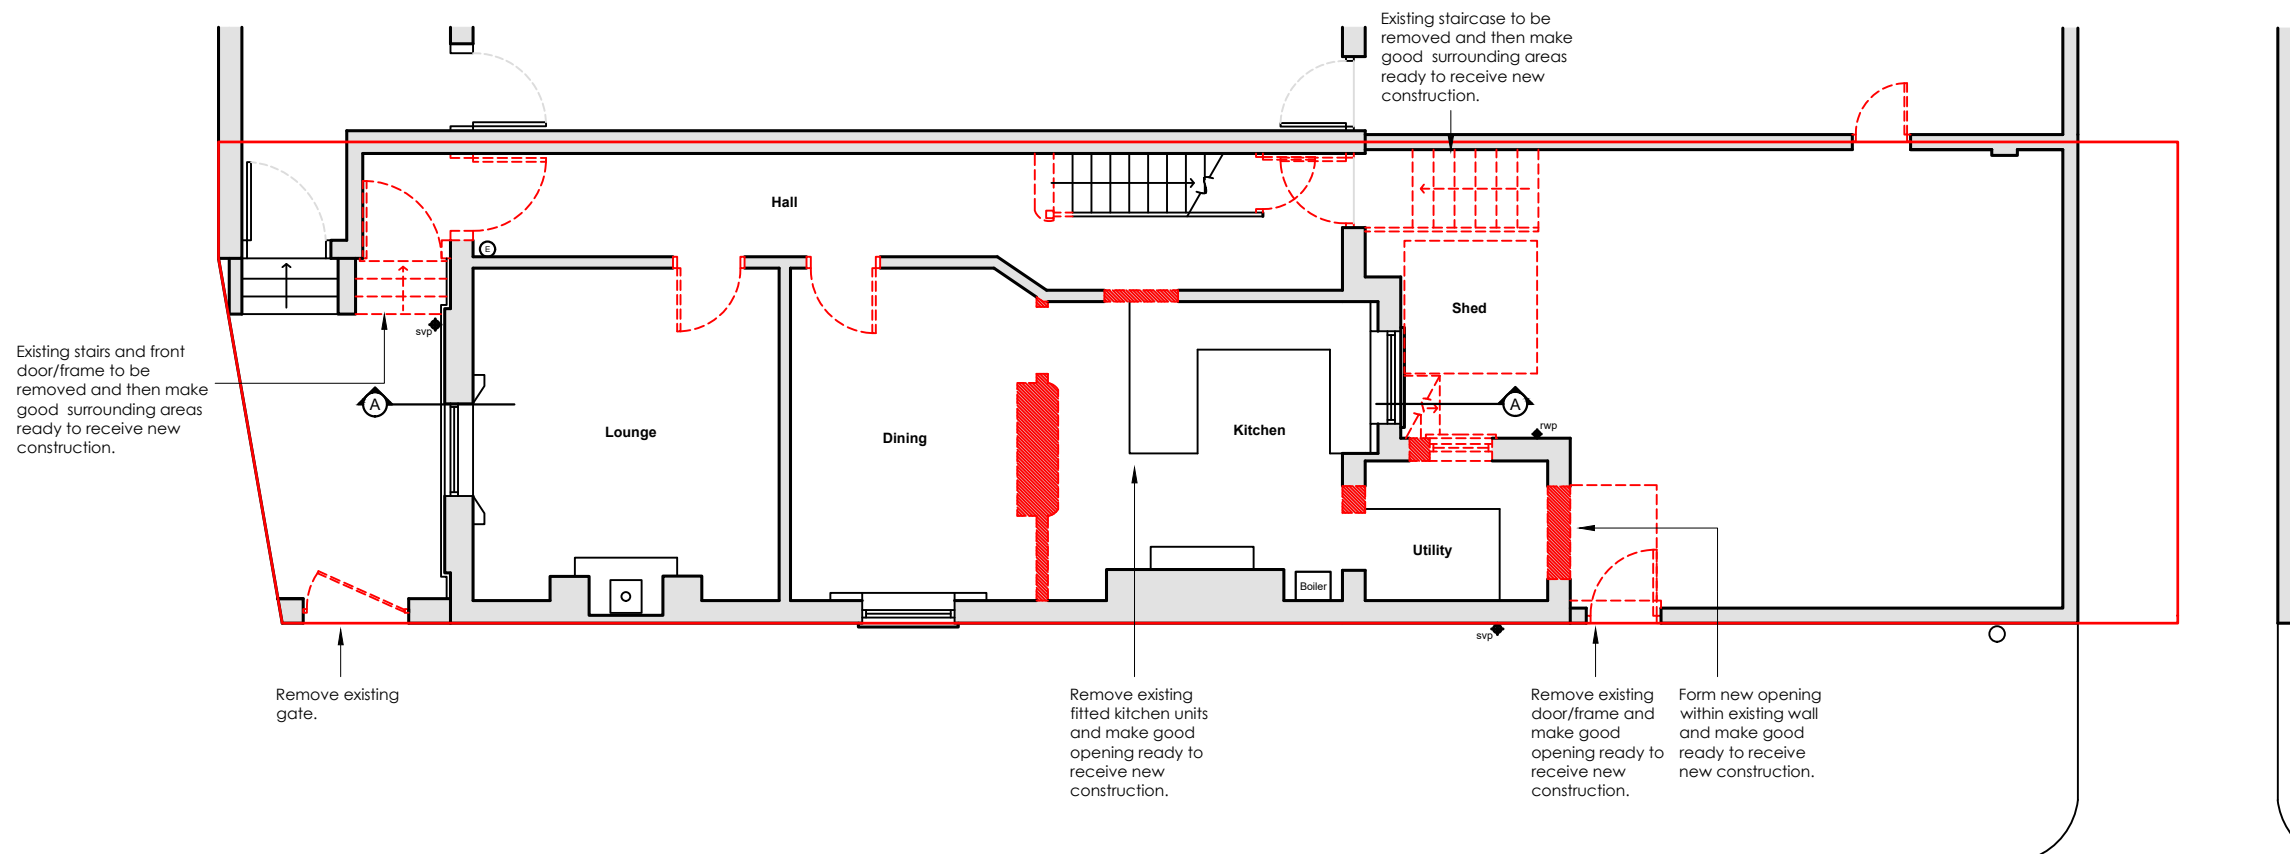



1:100
0m 1 2 3 4 5

001-02 - Existing - Level 1 - Plan

All these drawings are for the purpose of achieving local authority planning and building regulations plans approval only and should not be used as a working drawings for building construction. These design drawings must be read in conjunction with structural engineers design, drawings and calculations. All rights reserved
© Copyright 2022. These plans & specifications are the property of Mojo Architecture Ltd and shall not be re-printed, reproduced, modified in whole or part without written consent, nor shall any building or structure be constructed in accordance with such plans or specifications thereof without written consent.

1A Cavendish Road
MOJO
mojo-architecture.com
info@mojo-architecture.com
0161 818 8840


NOTE:
All elements indicated in red
dash lines to be demolished
and make good surrounding
areas ready to receive new
construction

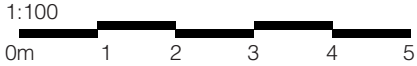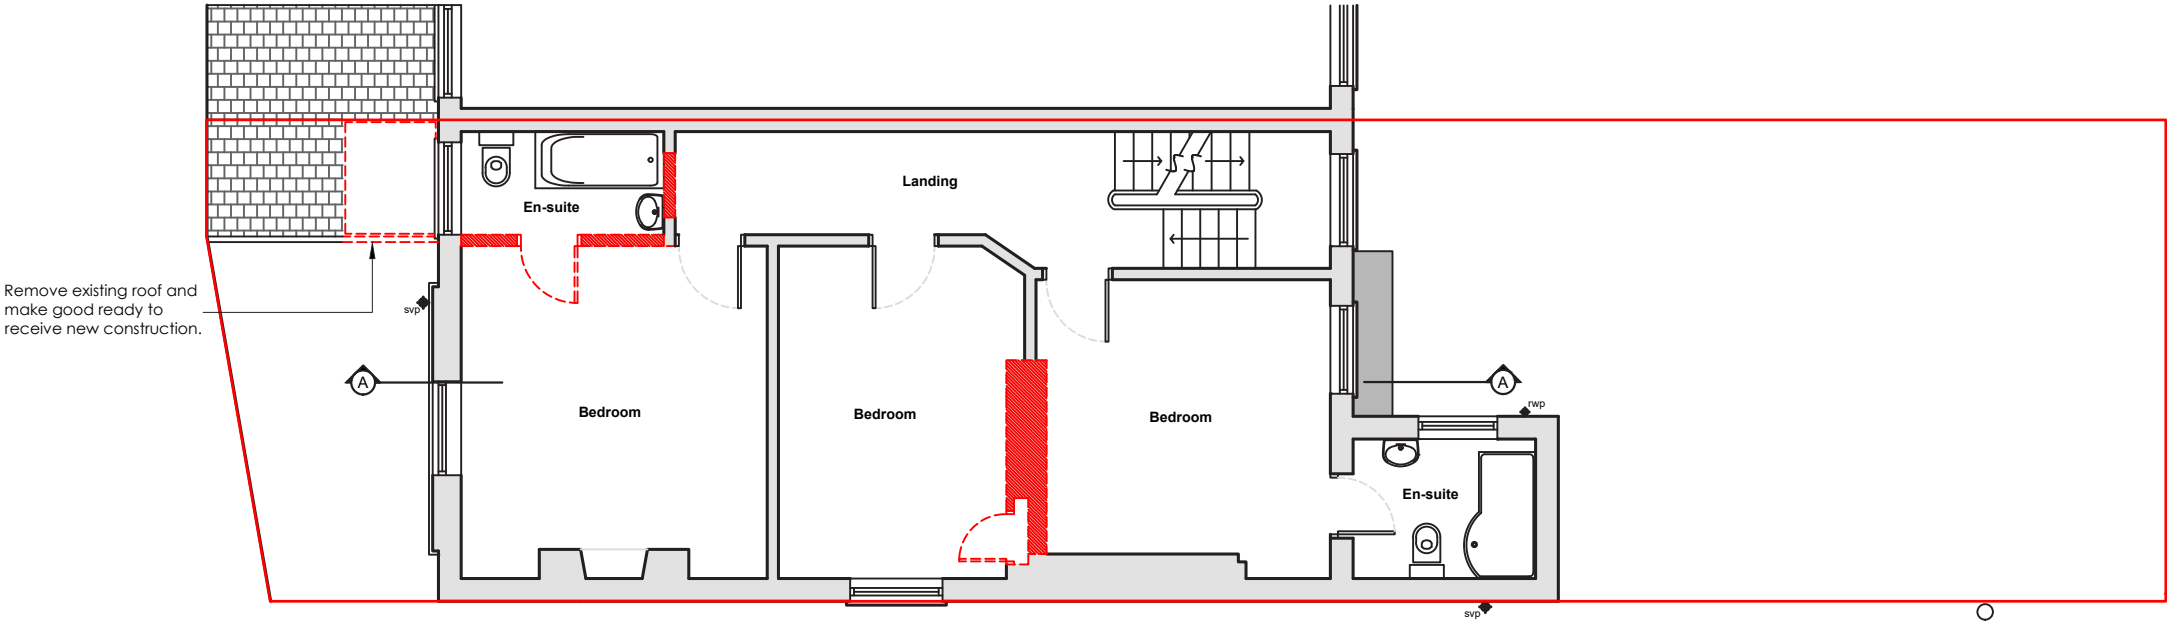

001-03 - Existing - Level 2 - Plan

All these drawings are for the purpose of achieving local authority planning and building regulations plans approval only and should not be used as a working drawings for building construction. These design drawings must be read in conjunction with structural engineers design, drawings and calculations. All rights reserved © Copyright 2022. These plans & specifications are the property of Mojo Architecture Ltd and shall not be re-printed, reproduced, modified in whole or part without written consent, nor shall any building or structure be constructed in accordance with such plans or specifications thereof without written consent.


NOTE:
All elements indicated in red
dash lines to be demolished
and make good surrounding
areas ready to receive new
construction

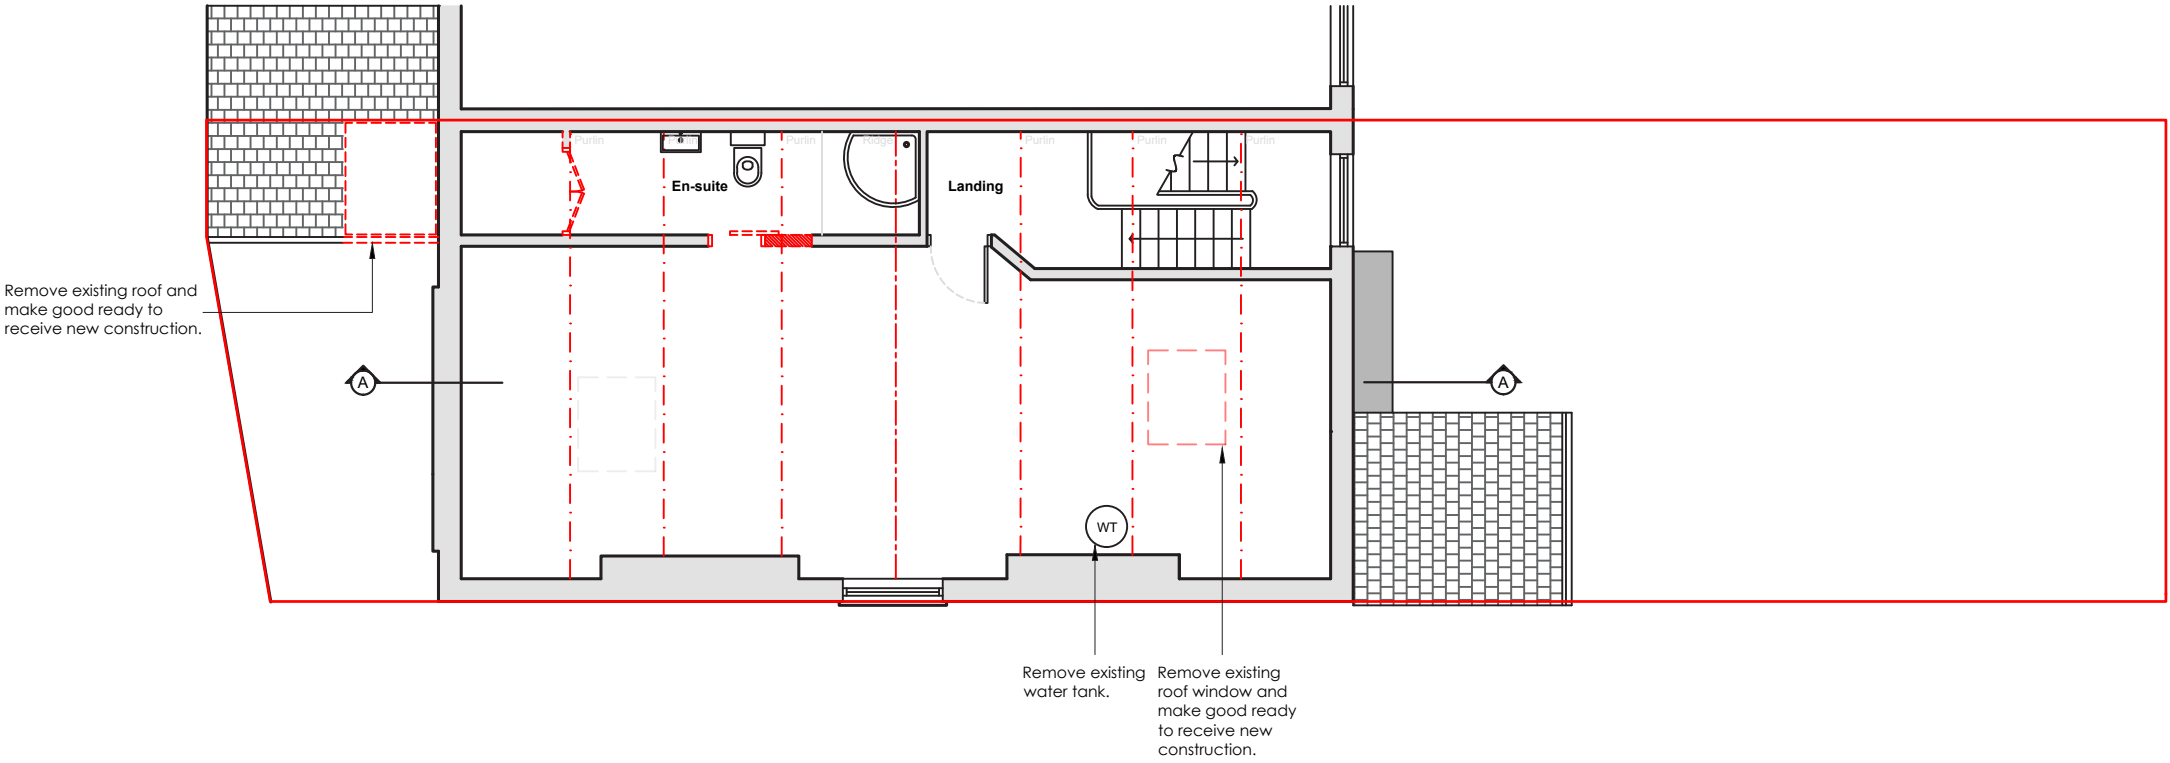

001-04 - Existing - Level 3 - Plan

All these drawings are for the purpose of achieving local authority planning and building regulations plans approval only and should not be used as a working drawings for building construction. These design drawings must be read in conjunction with structural engineers design, drawings and calculations. All rights reserved © Copyright 2022. These plans & specifications are the property of Mojo Architecture Ltd and shall not be re-printed, reproduced, modified in whole or part without written consent, nor shall any building or structure be constructed in accordance with such plans or specifications thereof without written consent.

NOTE:
All elements indicated in red dash lines to be demolished and make good surrounding areas ready to receive new construction

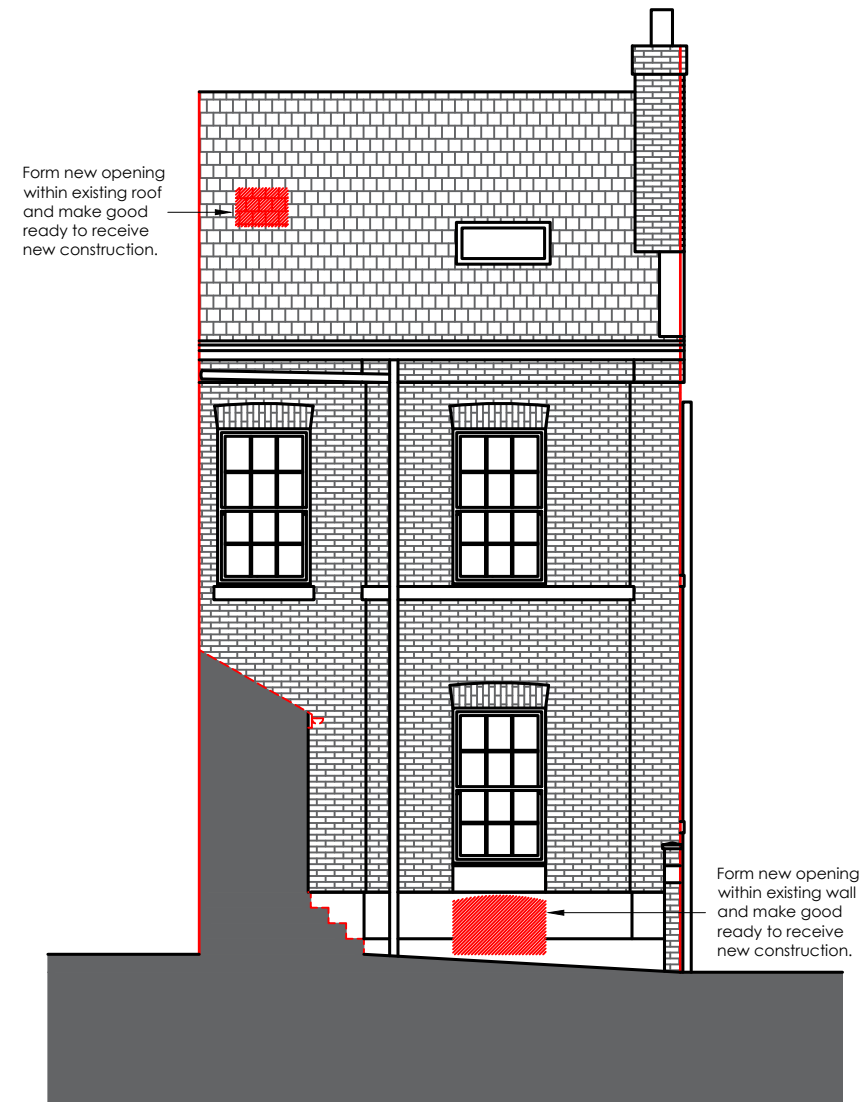

001-05 - Existing - Front Elevation


All these drawings are for the purpose of achieving local authority planning and building regulations plans approval only and should not be used as a working drawings for building construction. These design drawings must be read in conjunction with structural engineers design, drawings and calculations. All rights reserved
© Copyright 2022. These plans & specifications are the property of Mojo Architecture Ltd and shall not be re-printed, reproduced, modified in whole or part without written consent, nor shall any building or structure be constructed in accordance with such plans or specifications thereof without written consent.

1A Cavendish Road

MOJO

mojo-architecture.com
info@mojo-architecture.com
0161 818 8840

NOTE:
All elements indicated in red
dash lines to be demolished
and make good surrounding
areas ready to receive new
construction

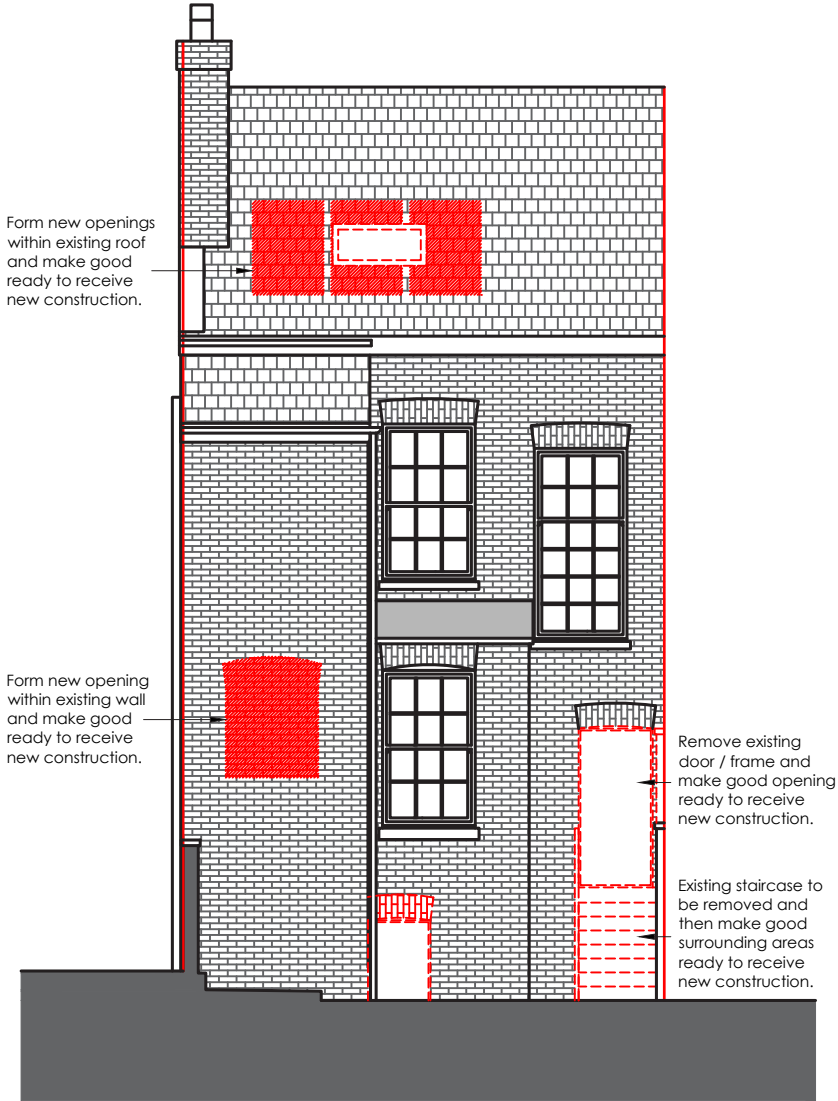


1:100
0m 1 2 3 4 5

001-06 - Existing - Rear Elevation

All these drawings are for the purpose of achieving local authority planning and building regulations plans approval only and should not be used as a working drawings for building construction. These design drawings must be read in conjunction with structural engineers design, drawings and calculations. All rights reserved
© Copyright 2022. These plans & specifications are the property of Mojo Architecture Ltd and shall not be re-printed, reproduced, modified in whole or part without written consent, nor shall any building or structure be constructed in accordance with such plans or specifications thereof without written consent.

1A Cavendish Road
MOJO
mojo-architecture.com
info@mojo-architecture.com
0161 818 8840

NOTE:
All elements indicated in red
dash lines to be demolished
and make good surrounding
areas ready to receive new
construction

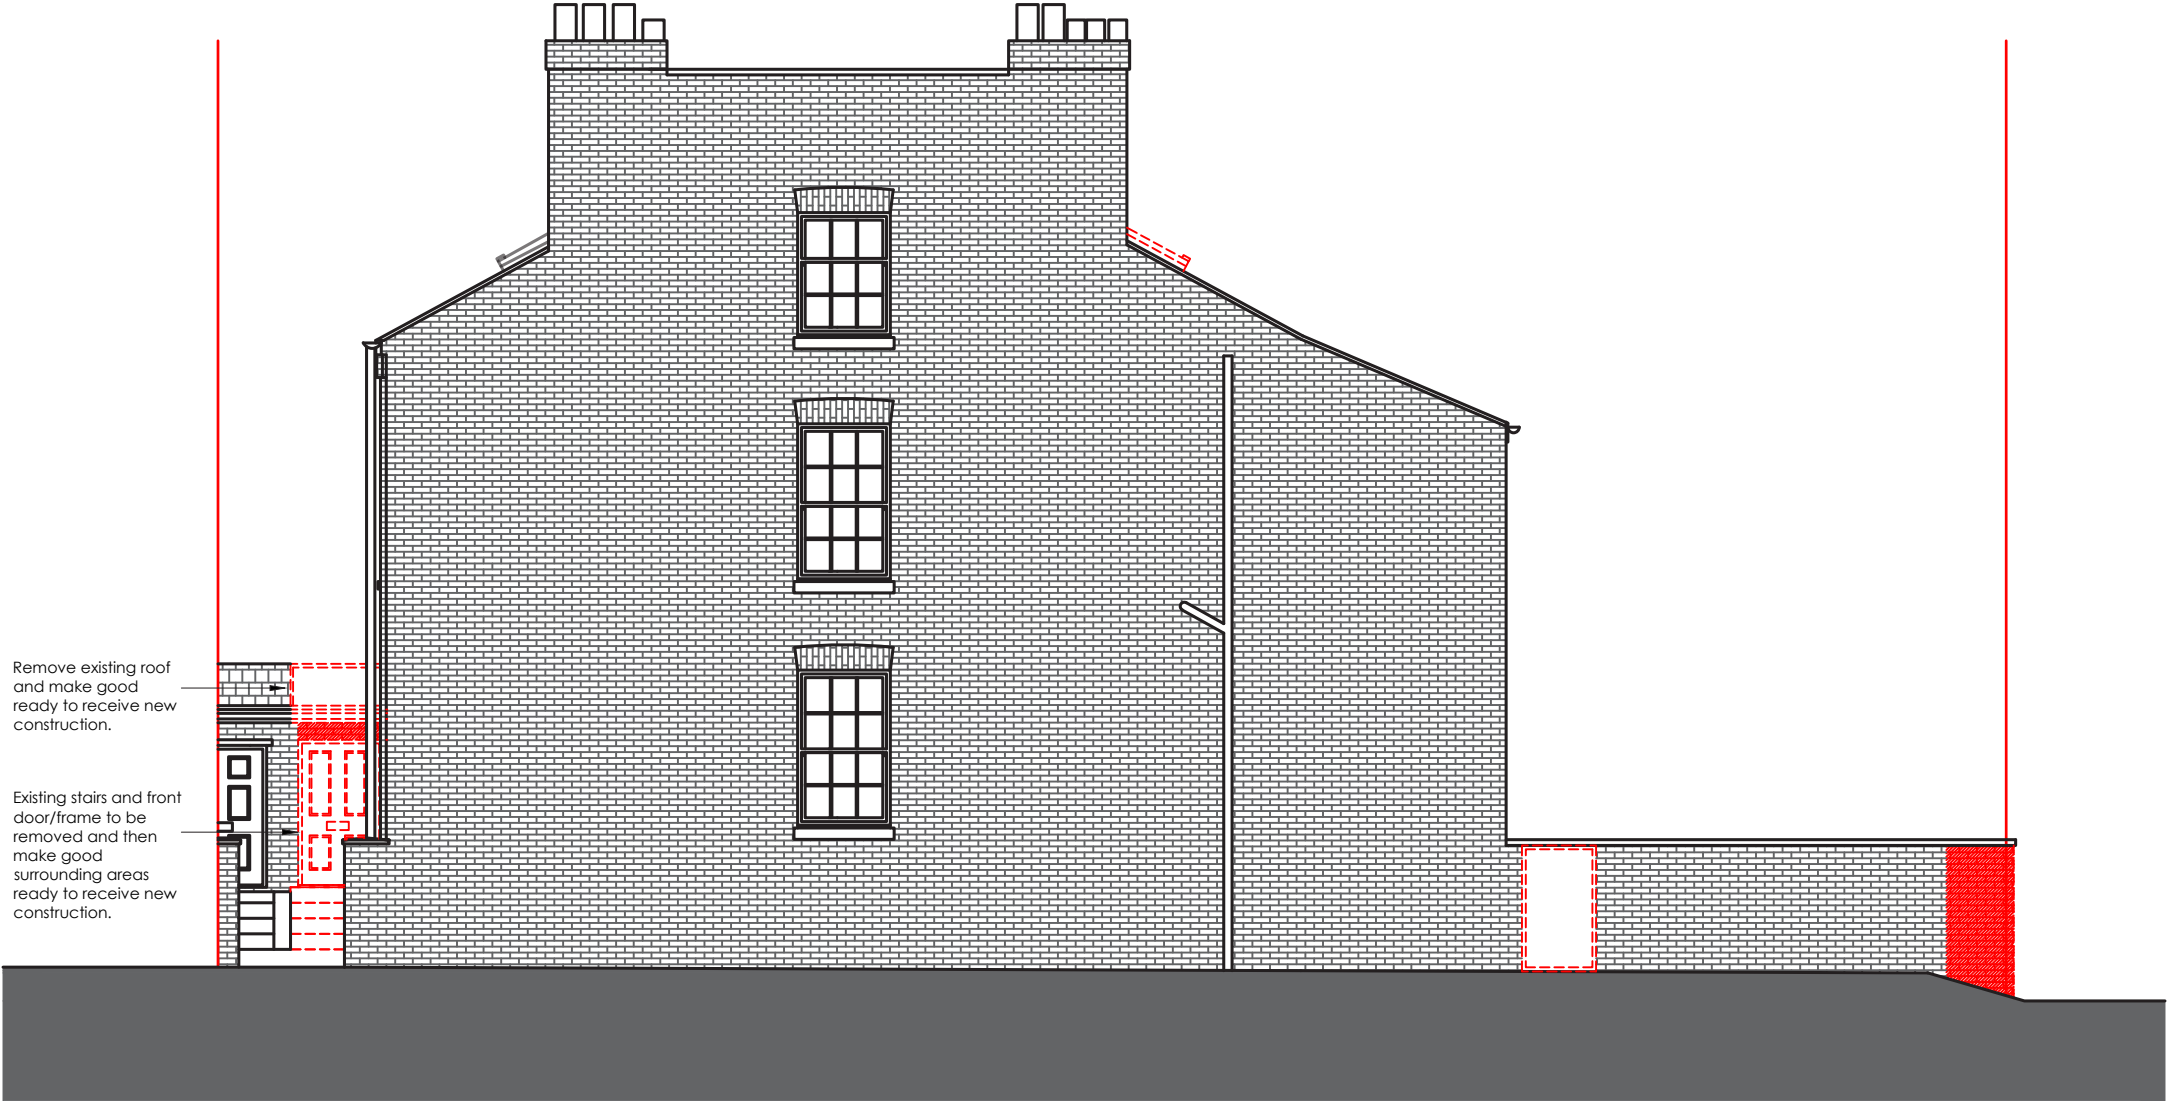



1:100
0m 1 2 3 4 5

001-07 - Existing - Side Elevation

All these drawings are for the purpose of achieving local authority planning and building regulations plans approval only and should not be used as a working drawings for building construction. These design drawings must be read in conjunction with structural engineers design, drawings and calculations. All rights reserved © Copyright 2022. These plans & specifications are the property of Mojo Architecture Ltd and shall not be re-printed, reproduced, modified in whole or part without written consent, nor shall any building or structure be constructed in accordance with such plans or specifications thereof without written consent.

1A Cavendish Road
MOJO
mojo-architecture.com
info@mojo-architecture.com
0161 818 8840

NOTE:
All elements indicated in red
dash lines to be demolished
and make good surrounding
areas ready to receive new
construction

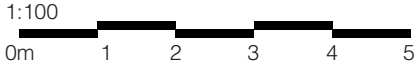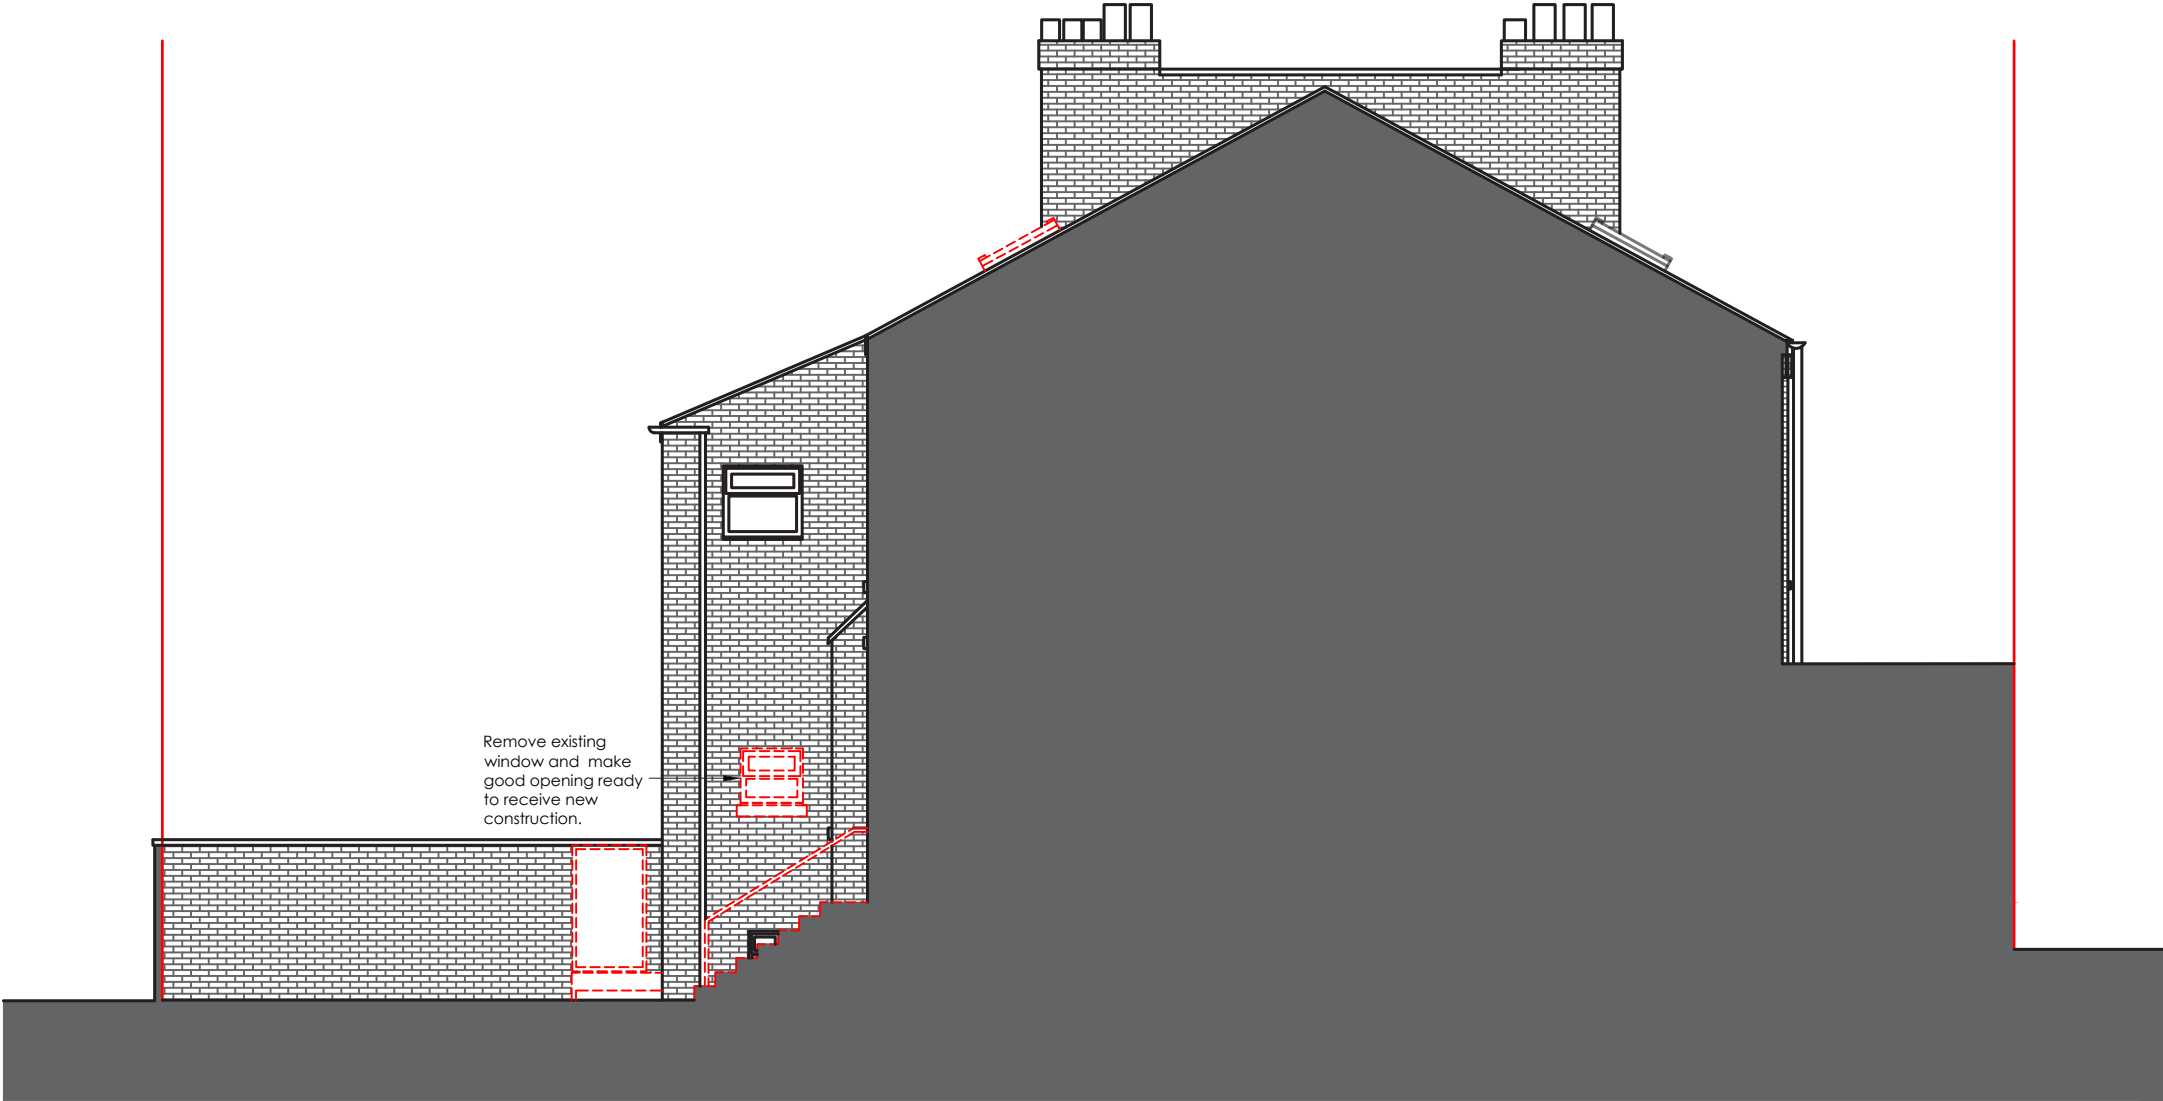


001-08 - Existing - Side Elevation

All these drawings are for the purpose of achieving local authority planning and building regulations plans approval only and should not be used as a working drawings for building construction. These design drawings must be read in conjunction with structural engineers design, drawings and calculations. All rights reserved © Copyright 2022. These plans & specifications are the property of Mojo Architecture Ltd and shall not be re-printed, reproduced, modified in whole or part without written consent, nor shall any building or structure be constructed in accordance with such plans or specifications thereof without written consent.

1A Cavendish Road
MOJO
mojo-architecture.com
info@mojo-architecture.com
0161 818 8840

NOTE:
All elements indicated in red
dash lines to be demolished
and make good surrounding
areas ready to receive new
construction

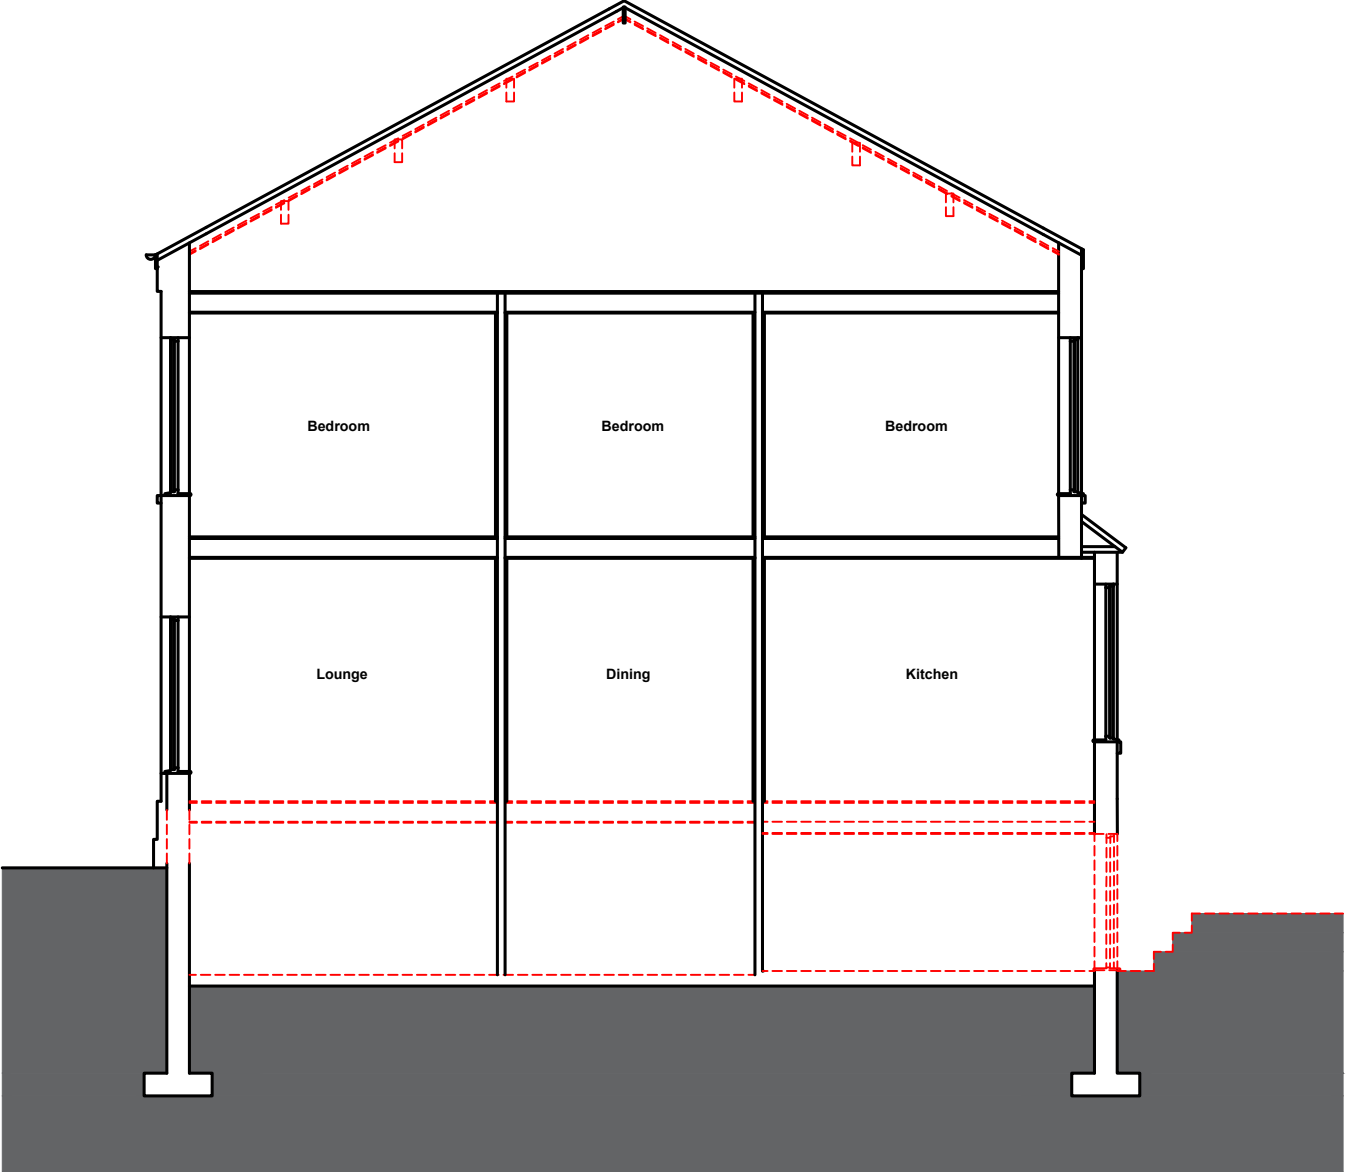


1:50
0m 0.5 1 1.5 2 2.5

001-09 - Existing - Section

All these drawings are for the purpose of achieving local authority planning and building regulations plans approval only and should not be used as a working drawings for building construction. These design drawings must be read in conjunction with structural engineers design, drawings and calculations. All rights reserved © Copyright 2022. These plans & specifications are the property of Mojo Architecture Ltd and shall not be re-printed, reproduced, modified in whole or part without written consent, nor shall any building or structure be constructed in accordance with such plans or specifications thereof without written consent.

1A Cavendish Road
MOJO
mojo-architecture.com
info@mojo-architecture.com
0161 818 8840

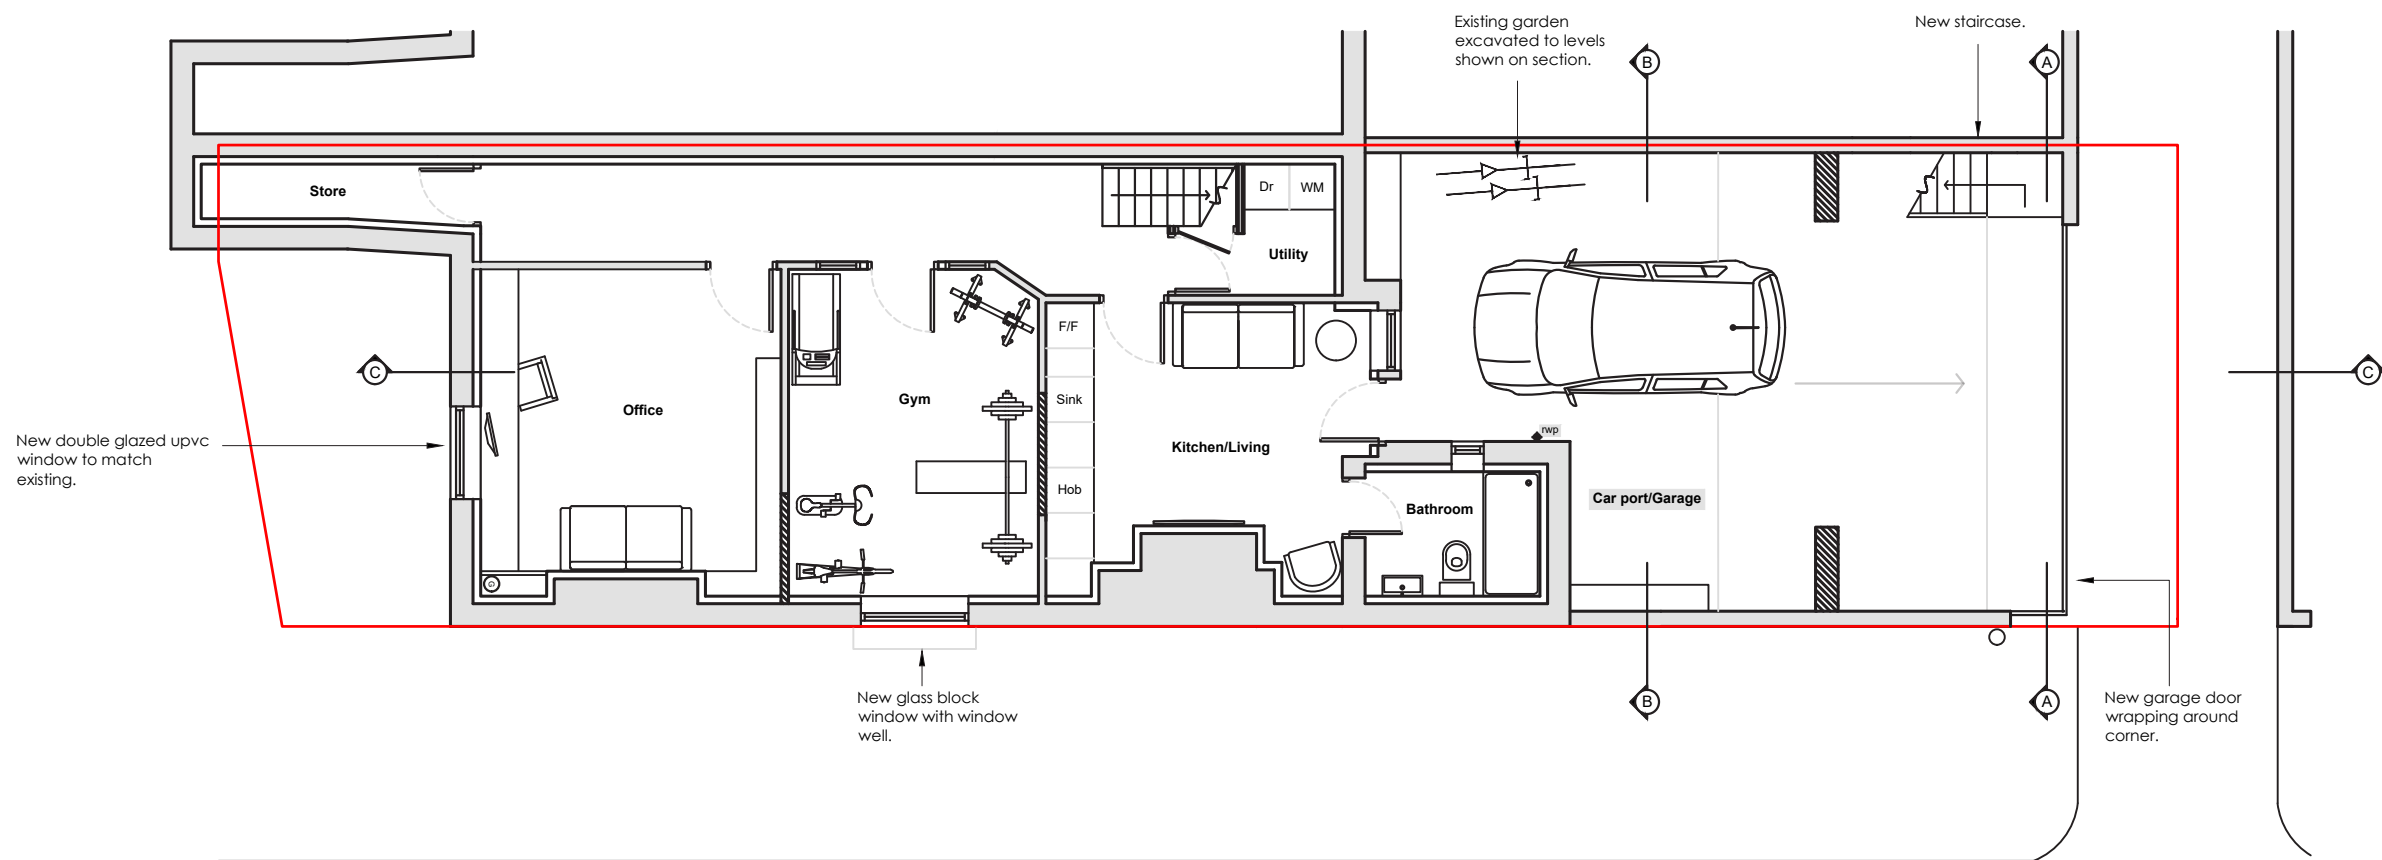


1:100
0m 1 2 3 4 5

002-01 - Proposed - Level 0 - Plan

All these drawings are for the purpose of achieving local authority planning and building regulations plans approval only and should not be used as a working drawings for building construction. These design drawings must be read in conjunction with structural engineers design, drawings and calculations. All rights reserved © Copyright 2022. These plans & specifications are the property of Mojo Architecture Ltd and shall not be re-printed, reproduced, modified in whole or part without written consent, nor shall any building or structure be constructed in accordance with such plans or specifications thereof without written consent.

1A Cavendish Road
MOJO
mojo-architecture.com
info@mojo-architecture.com
0161 818 8840

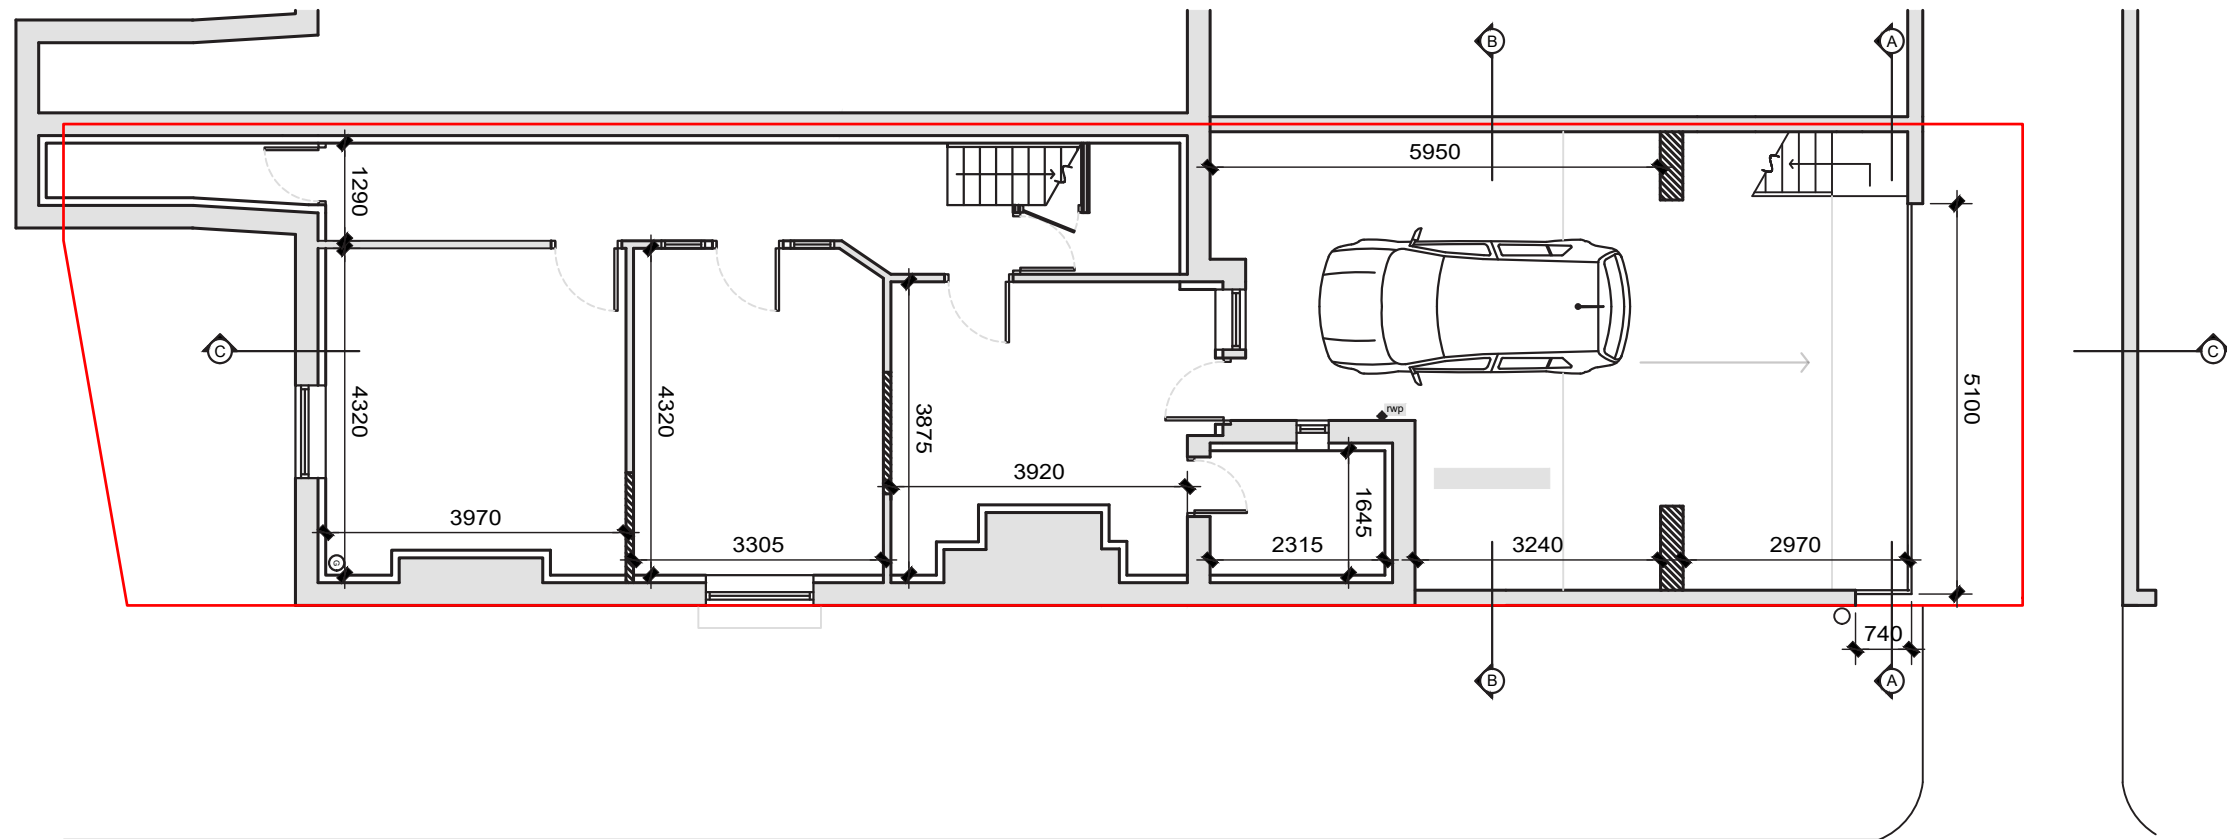


1:100
0m 1 2 3 4 5

002-02 - Proposed - Level 0 - GA


All these drawings are for the purpose of achieving local authority planning and building regulations plans approval only and should not be used as a working drawings for building construction. These design drawings must be read in conjunction with structural engineers design, drawings and calculations. All rights reserved © Copyright 2022. These plans & specifications are the property of Mojo Architecture Ltd and shall not be re-printed, reproduced, modified in whole or part without written consent, nor shall any building or structure be constructed in accordance with such plans or specifications thereof without written consent.

1A Cavendish Road
MOJO
mojo-architecture.com
info@mojo-architecture.com
0161 818 8840

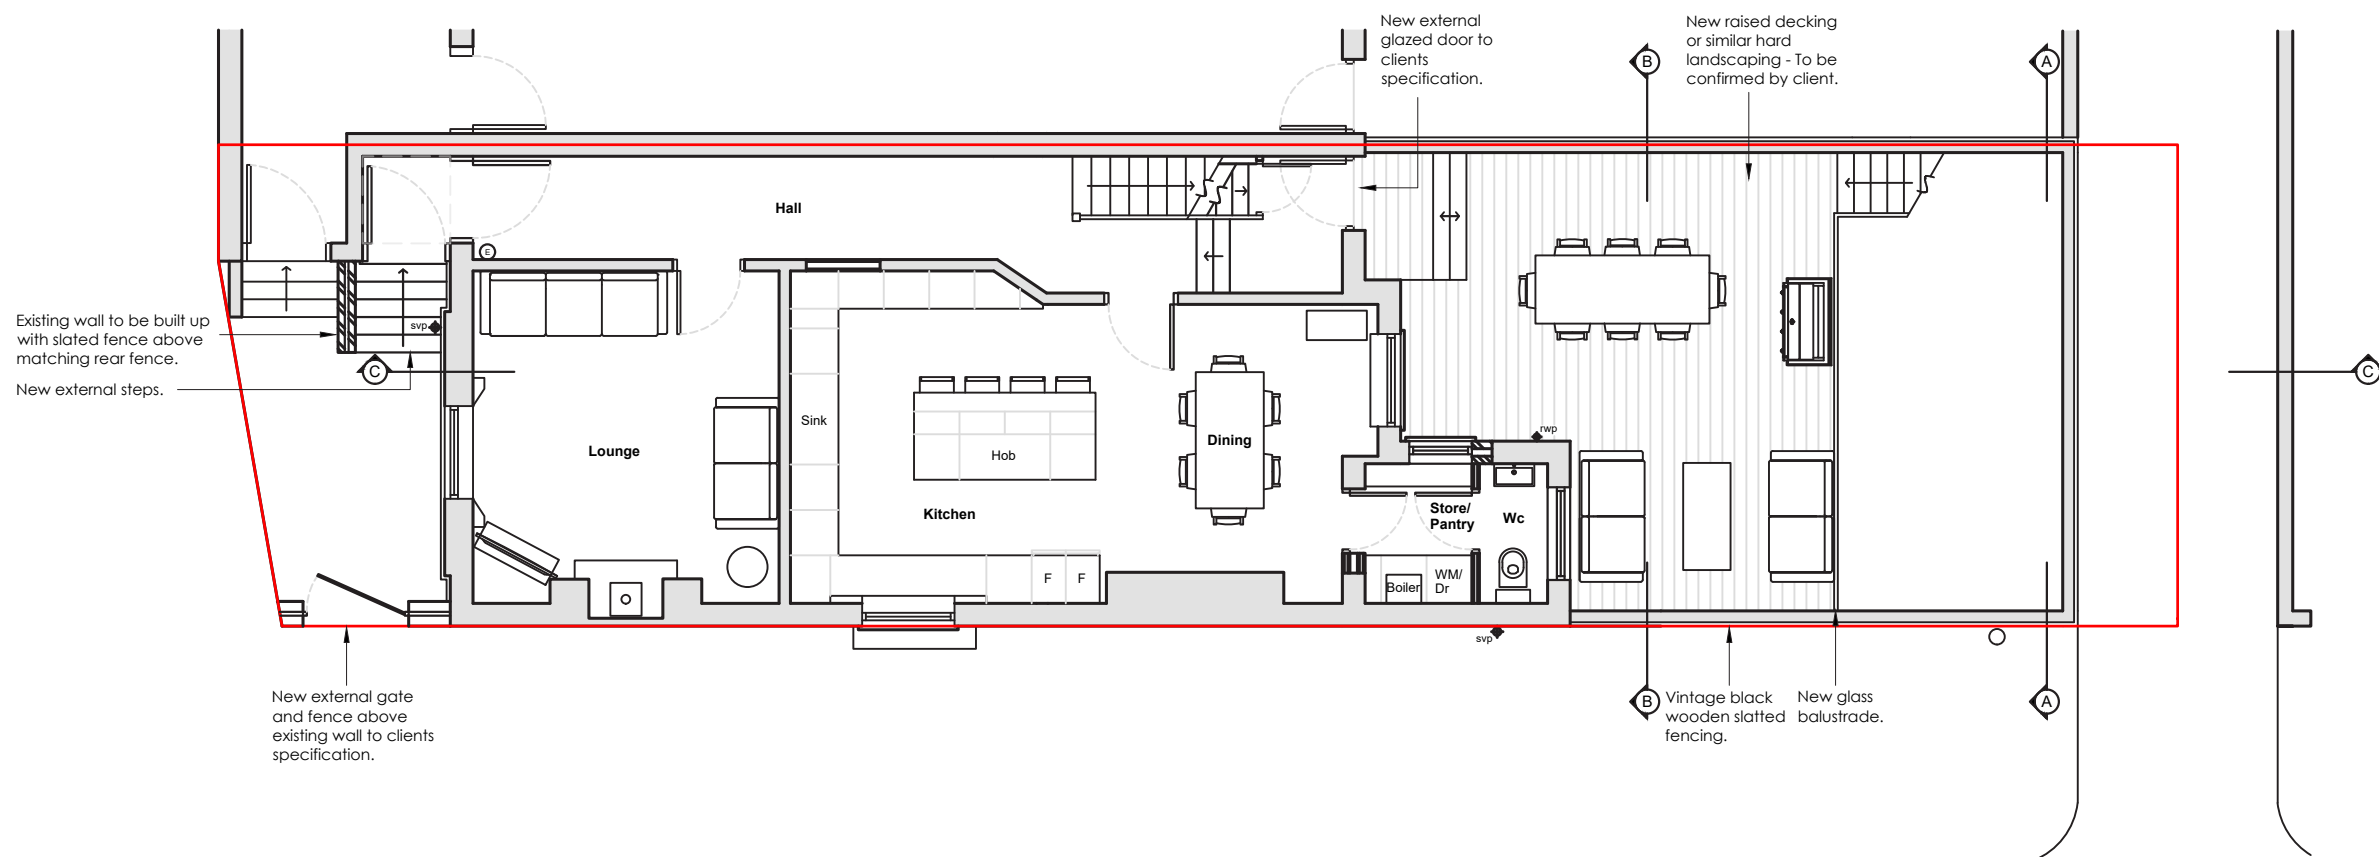

002-03 - Proposed - Level 1 - Plan

All these drawings are for the purpose of achieving local authority planning and building regulations plans approval only and should not be used as a working drawings for building construction. These design drawings must be read in conjunction with structural engineers design, drawings and calculations. All rights reserved © Copyright 2022. These plans & specifications are the property of Mojo Architecture Ltd and shall not be re-printed, reproduced, modified in whole or part without written consent, nor shall any building or structure be constructed in accordance with such plans or specifications thereof without written consent.

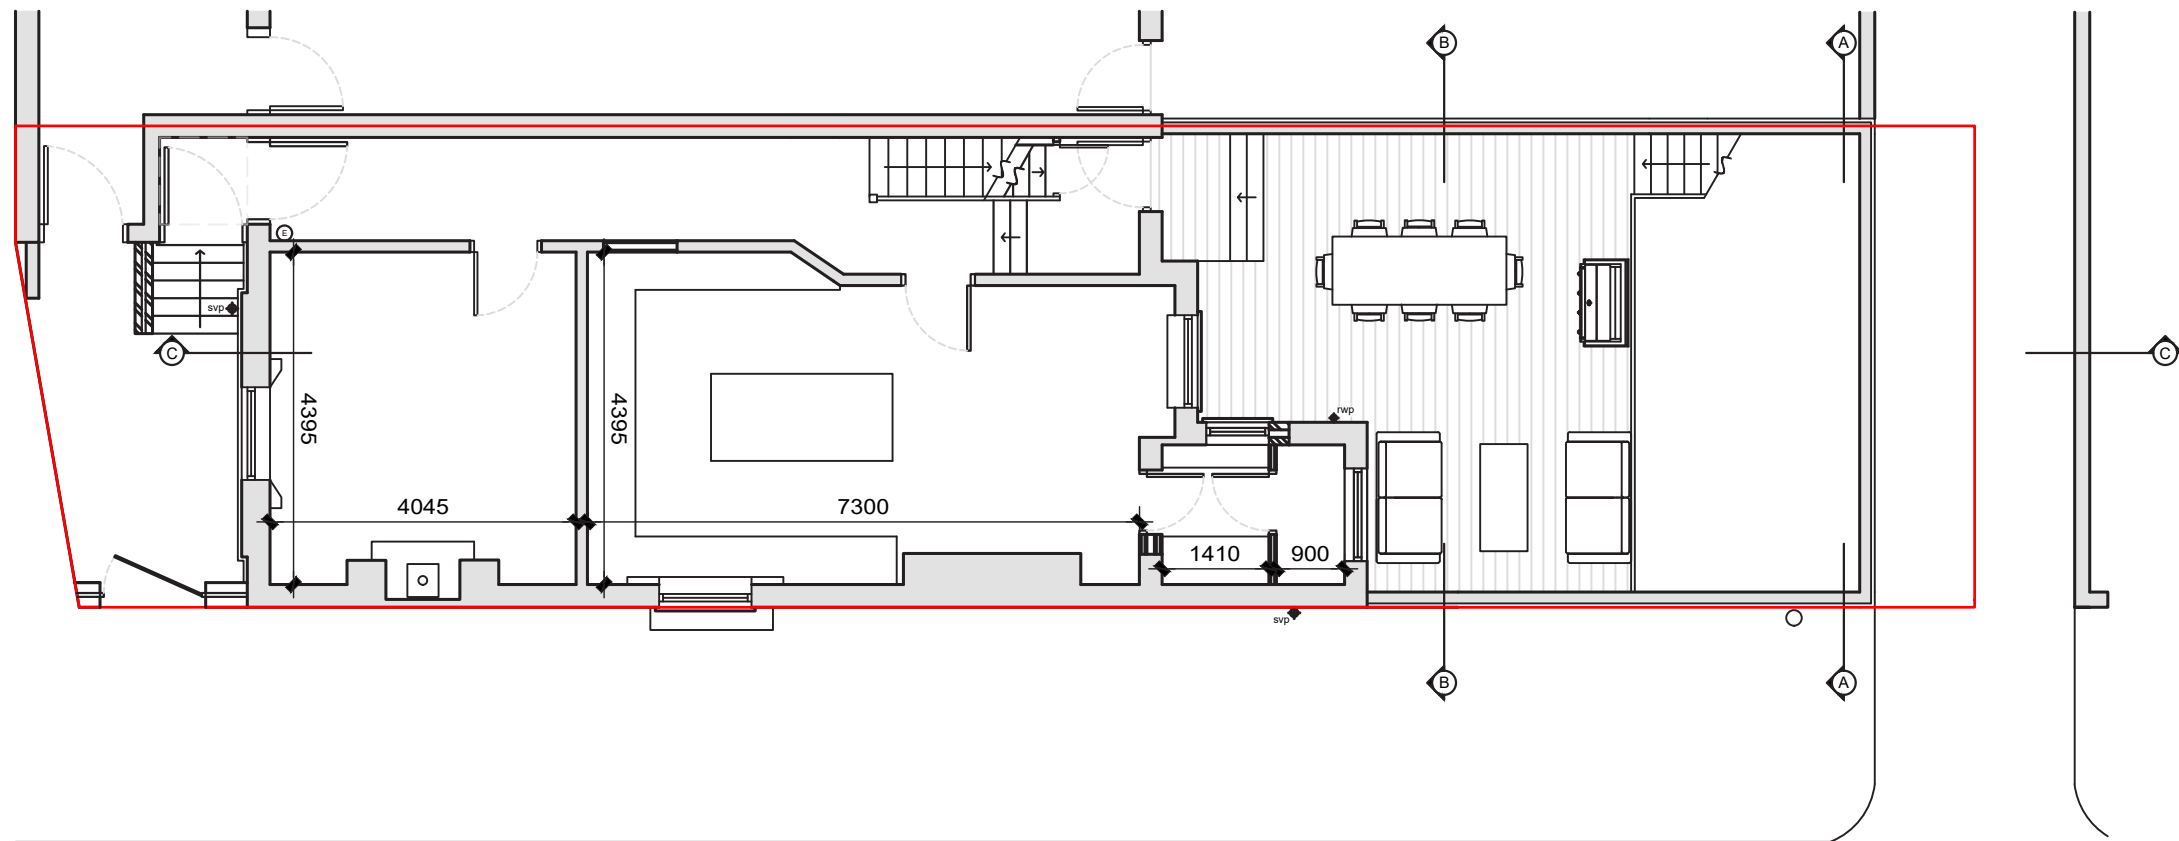


1:100
0m 1 2 3 4 5

002-04 - Proposed - Level 1 - GA

All these drawings are for the purpose of achieving local authority planning and building regulations plans approval only and should not be used as a working drawings for building construction. These design drawings must be read in conjunction with structural engineers design, drawings and calculations. All rights reserved © Copyright 2022. These plans & specifications are the property of Mojo Architecture Ltd and shall not be re-printed, reproduced, modified in whole or part without written consent, nor shall any building or structure be constructed in accordance with such plans or specifications thereof without written consent.

1A Cavendish Road
MOJO
mojo-architecture.com
info@mojo-architecture.com
0161 818 8840

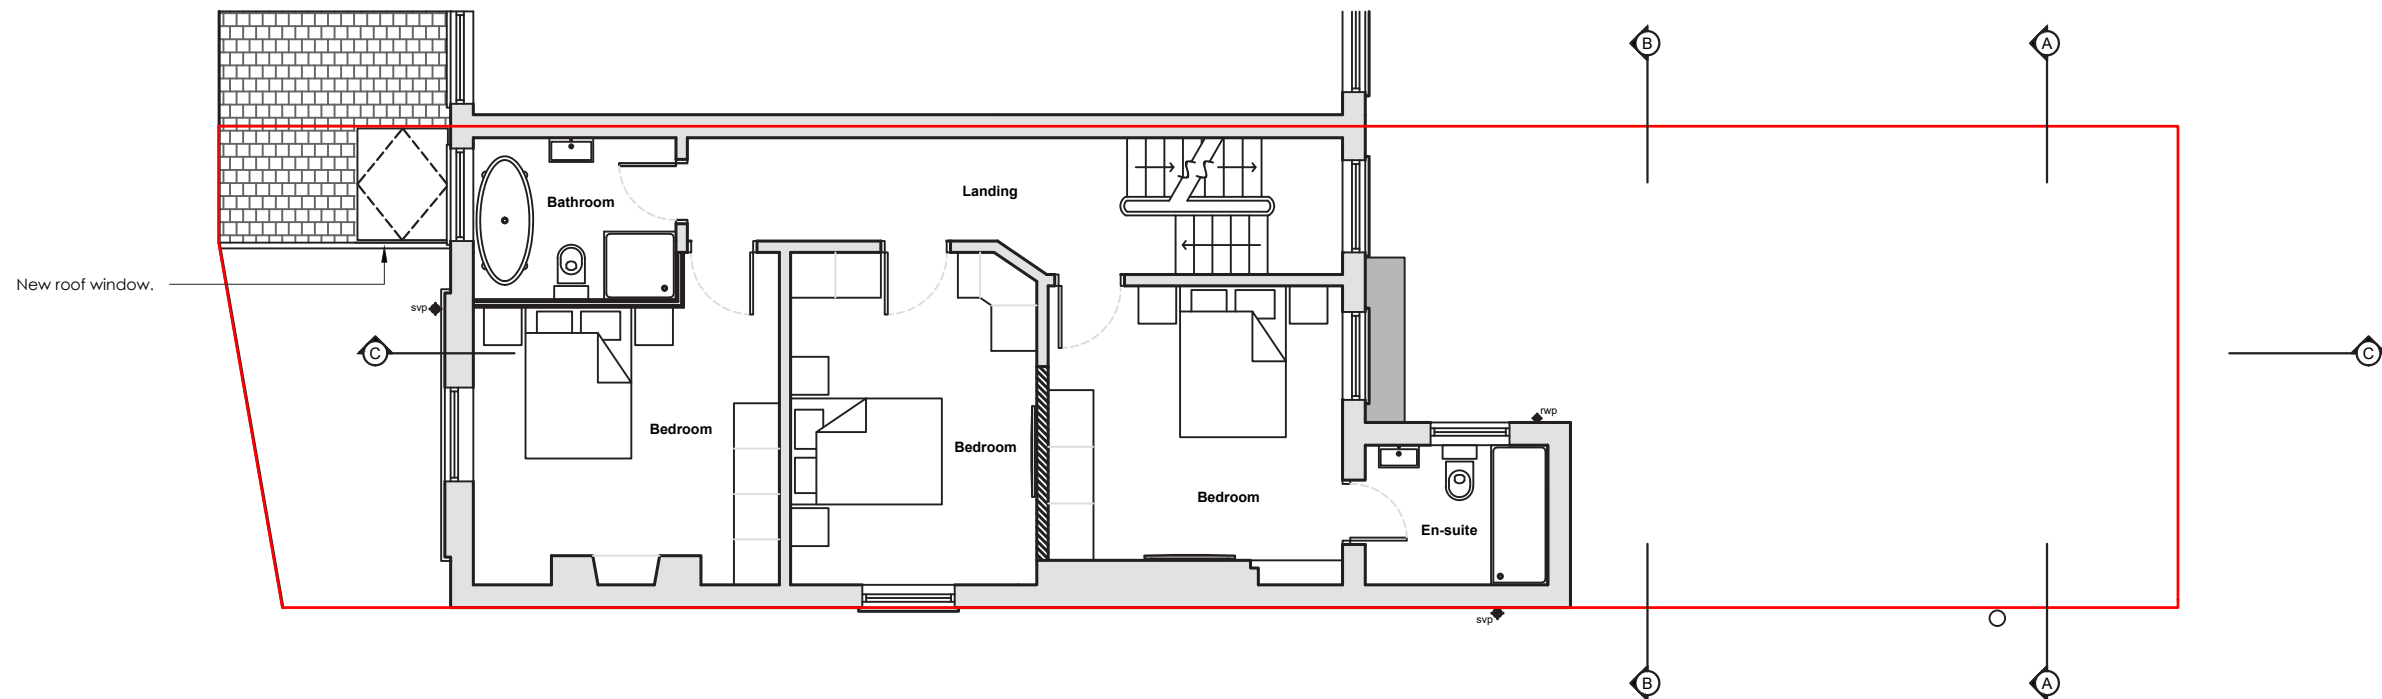


1:100
0m 1 2 3 4 5

002-05 - Proposed - Level 2 - Plan

All these drawings are for the purpose of achieving local authority planning and building regulations plans approval only and should not be used as a working drawings for building construction. These design drawings must be read in conjunction with structural engineers design, drawings and calculations. All rights reserved © Copyright 2022. These plans & specifications are the property of Mojo Architecture Ltd and shall not be re-printed, reproduced, modified in whole or part without written consent, nor shall any building or structure be constructed in accordance with such plans or specifications thereof without written consent.

1A Cavendish Road
MOJO
mojo-architecture.com
info@mojo-architecture.com
0161 818 8840

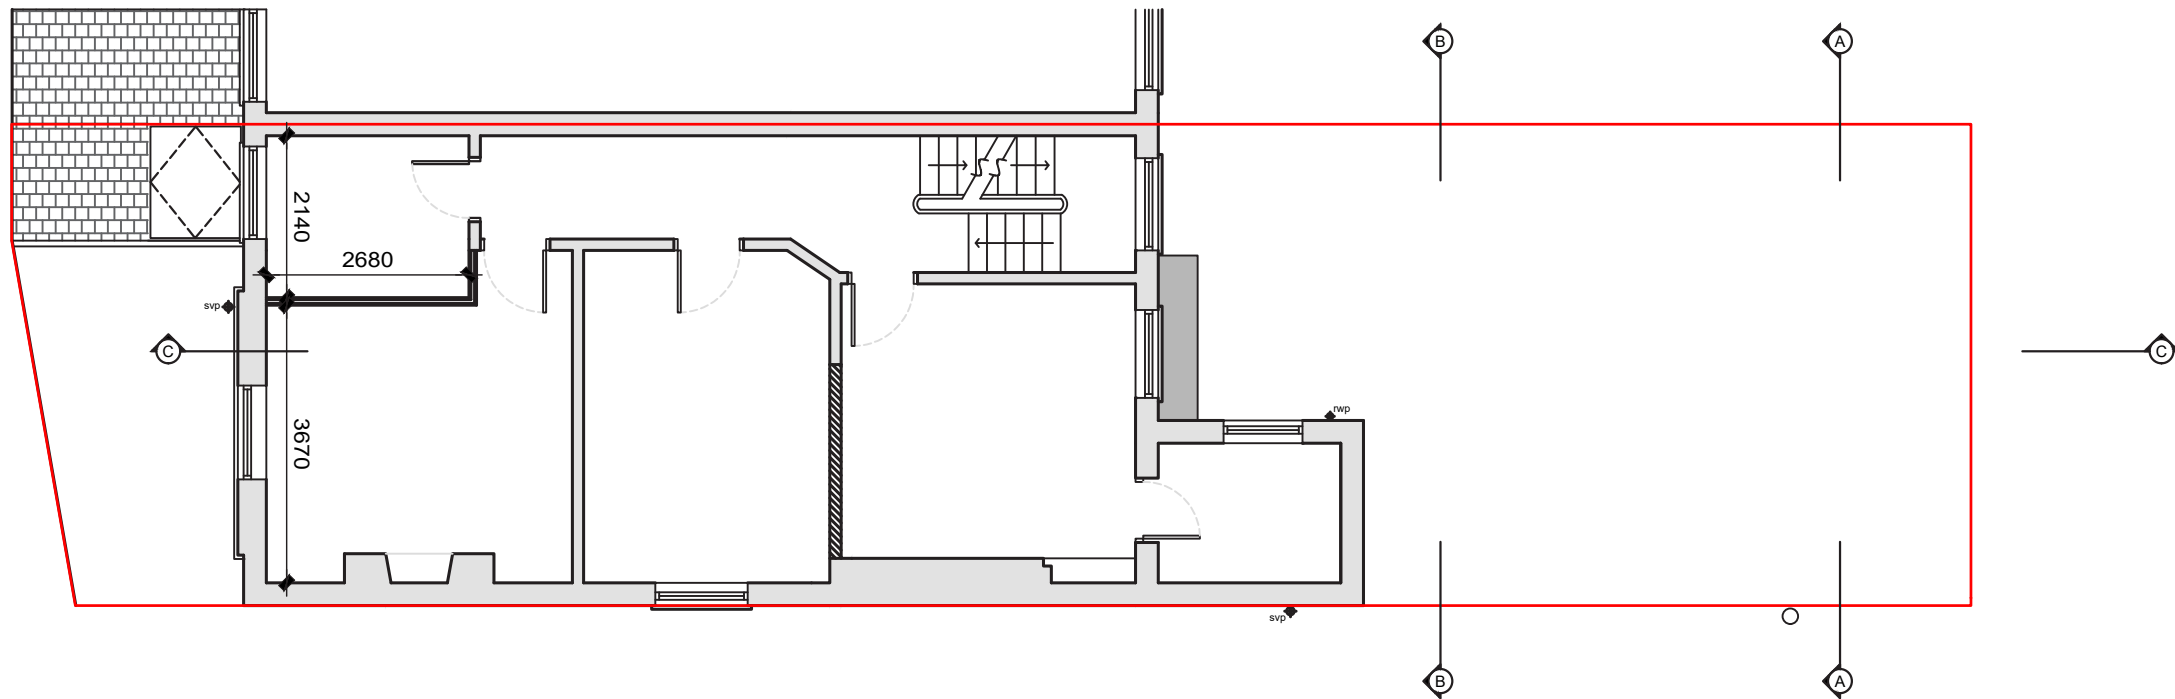



1:100
0m 1 2 3 4 5

002-06 - Proposed - Level 2 - GA

All these drawings are for the purpose of achieving local authority planning and building regulations plans approval only and should not be used as a working drawings for building construction. These design drawings must be read in conjunction with structural engineers design, drawings and calculations. All rights reserved © Copyright 2022. These plans & specifications are the property of Mojo Architecture Ltd and shall not be re-printed, reproduced, modified in whole or part without written consent, nor shall any building or structure be constructed in accordance with such plans or specifications thereof without written consent.

1A Cavendish Road
MOJO
mojo-architecture.com
info@mojo-architecture.com
0161 818 8840



Area with head height below 1800mm =

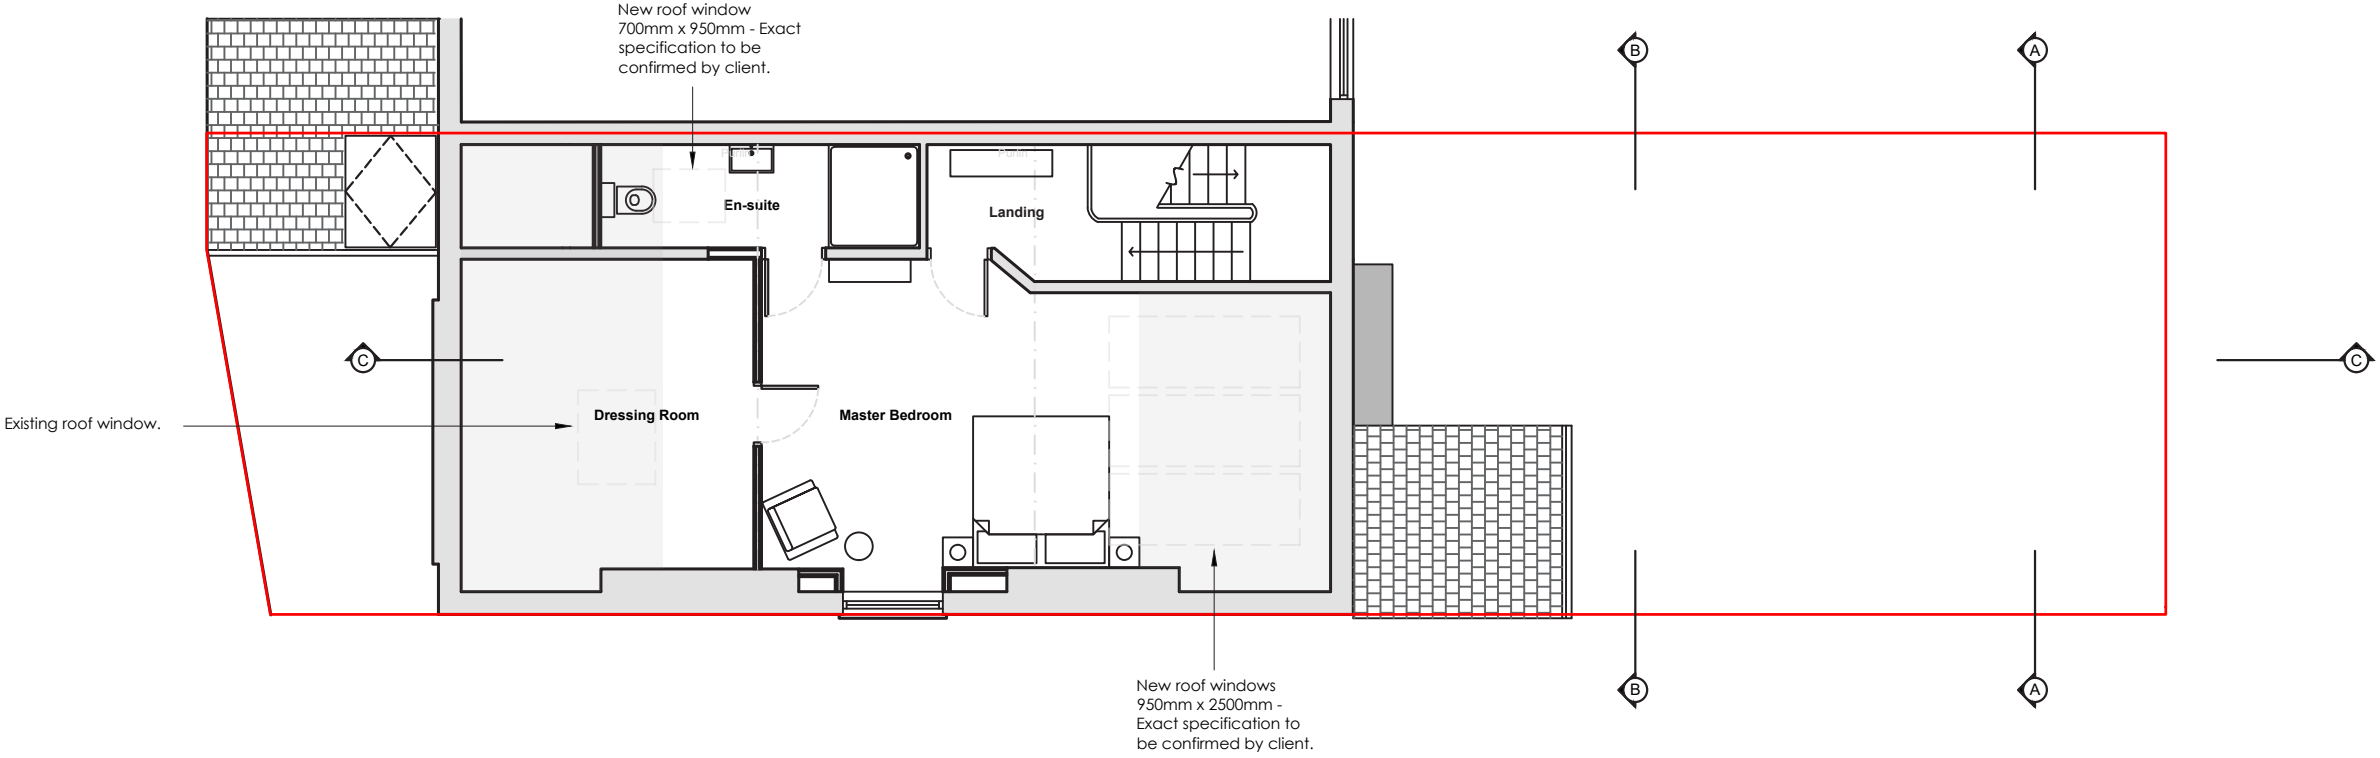 


002-07 - Proposed - Level 3 - Plan

All these drawings are for the purpose of achieving local authority planning and building regulations plans approval only and should not be used as a working drawings for building construction. These design drawings must be read in conjunction with structural engineers design, drawings and calculations. All rights reserved © Copyright 2022. These plans & specifications are the property of Mojo Architecture Ltd and shall not be re-printed, reproduced, modified in whole or part without written consent, nor shall any building or structure be constructed in accordance with such plans or specifications thereof without written consent.

Area with head height below 1800mm =

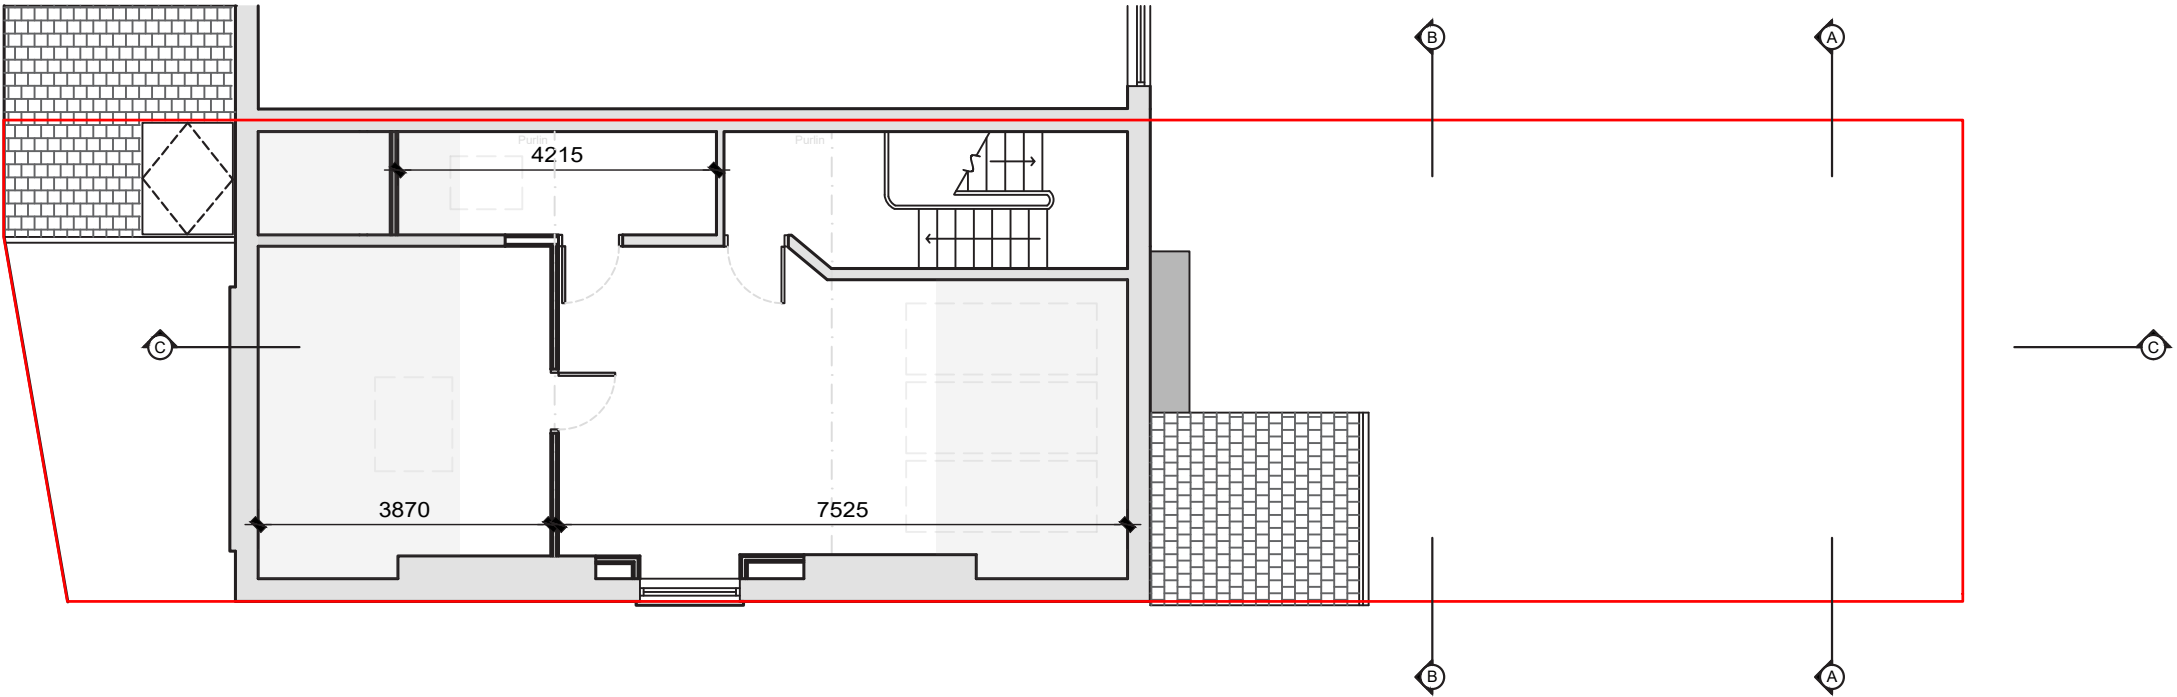 

002-08- Proposed - Level 3 - GA

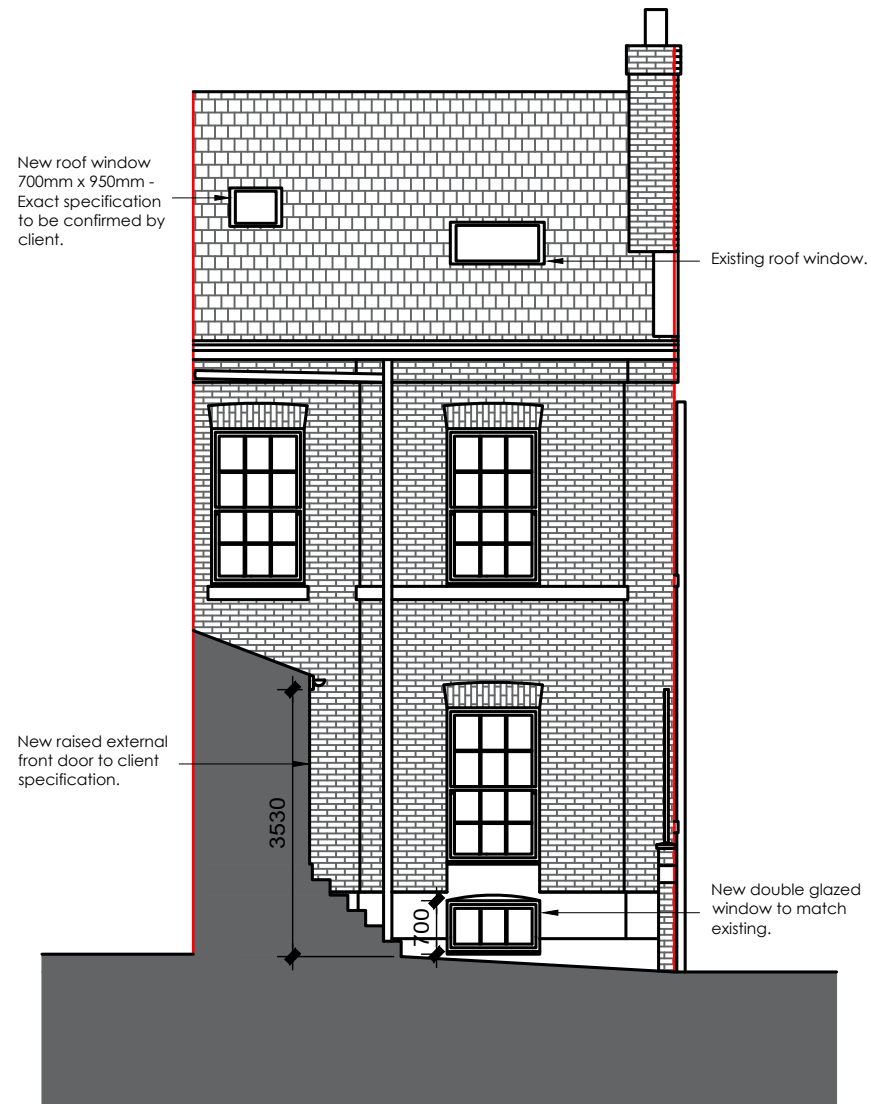


1:100
0m 1 2 3 4 5

002-09 - Proposed - Front Elevation

All these drawings are for the purpose of achieving local authority planning and building regulations plans approval only and should not be used as a working drawings for building construction. These design drawings must be read in conjunction with structural engineers design, drawings and calculations. All rights reserved
© Copyright 2022. These plans & specifications are the property of Mojo Architecture Ltd and shall not be re-printed, reproduced, modified in whole or part without written consent, nor shall any building or structure be constructed in accordance with such plans or specifications thereof without written consent.

1A Cavendish Road
MOJO
mojo-architecture.com
info@mojo-architecture.com
0161 818 8840

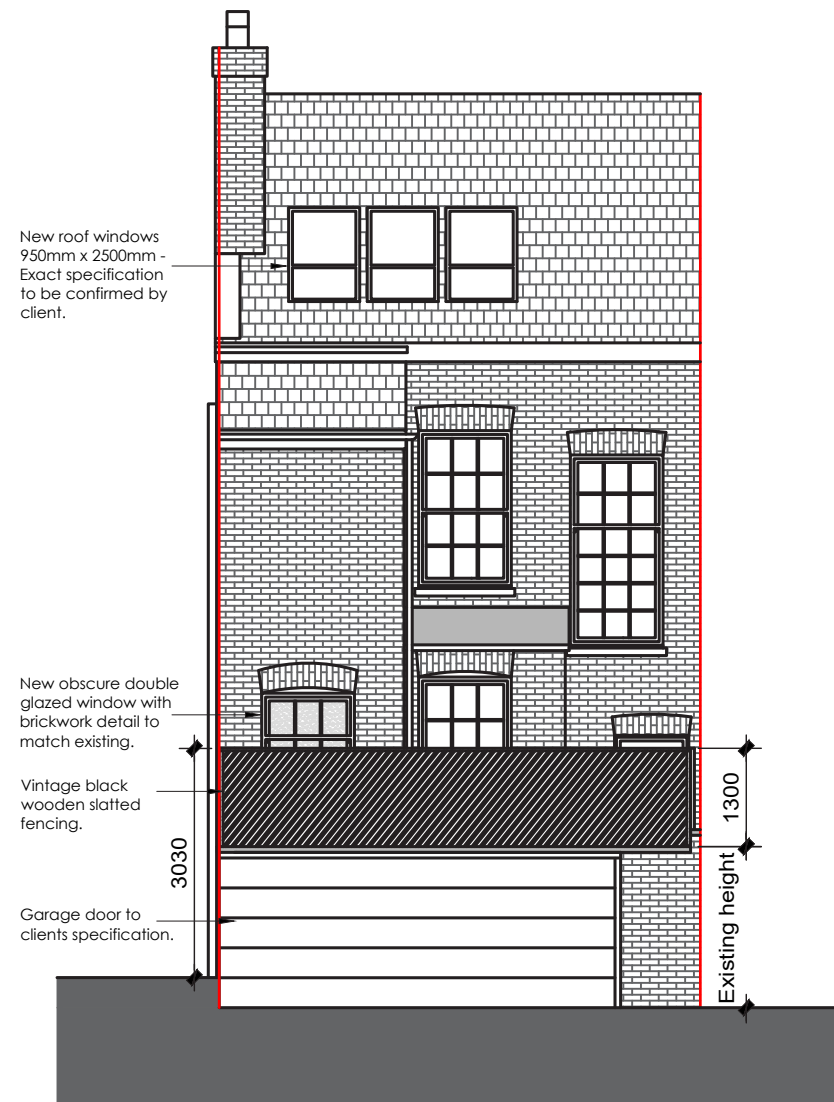


1:100
0m 1 2 3 4 5

002-10 - Proposed - Rear Elevation

All these drawings are for the purpose of achieving local authority planning and building regulations plans approval only and should not be used as a working drawings for building construction. These design drawings must be read in conjunction with structural engineers design, drawings and calculations. All rights reserved © Copyright 2022. These plans & specifications are the property of Mojo Architecture Ltd and shall not be re-printed, reproduced, modified in whole or part without written consent, nor shall any building or structure be constructed in accordance with such plans or specifications thereof without written consent.

1A Cavendish Road
MOJO
mojo-architecture.com
info@mojo-architecture.com
0161 818 8840

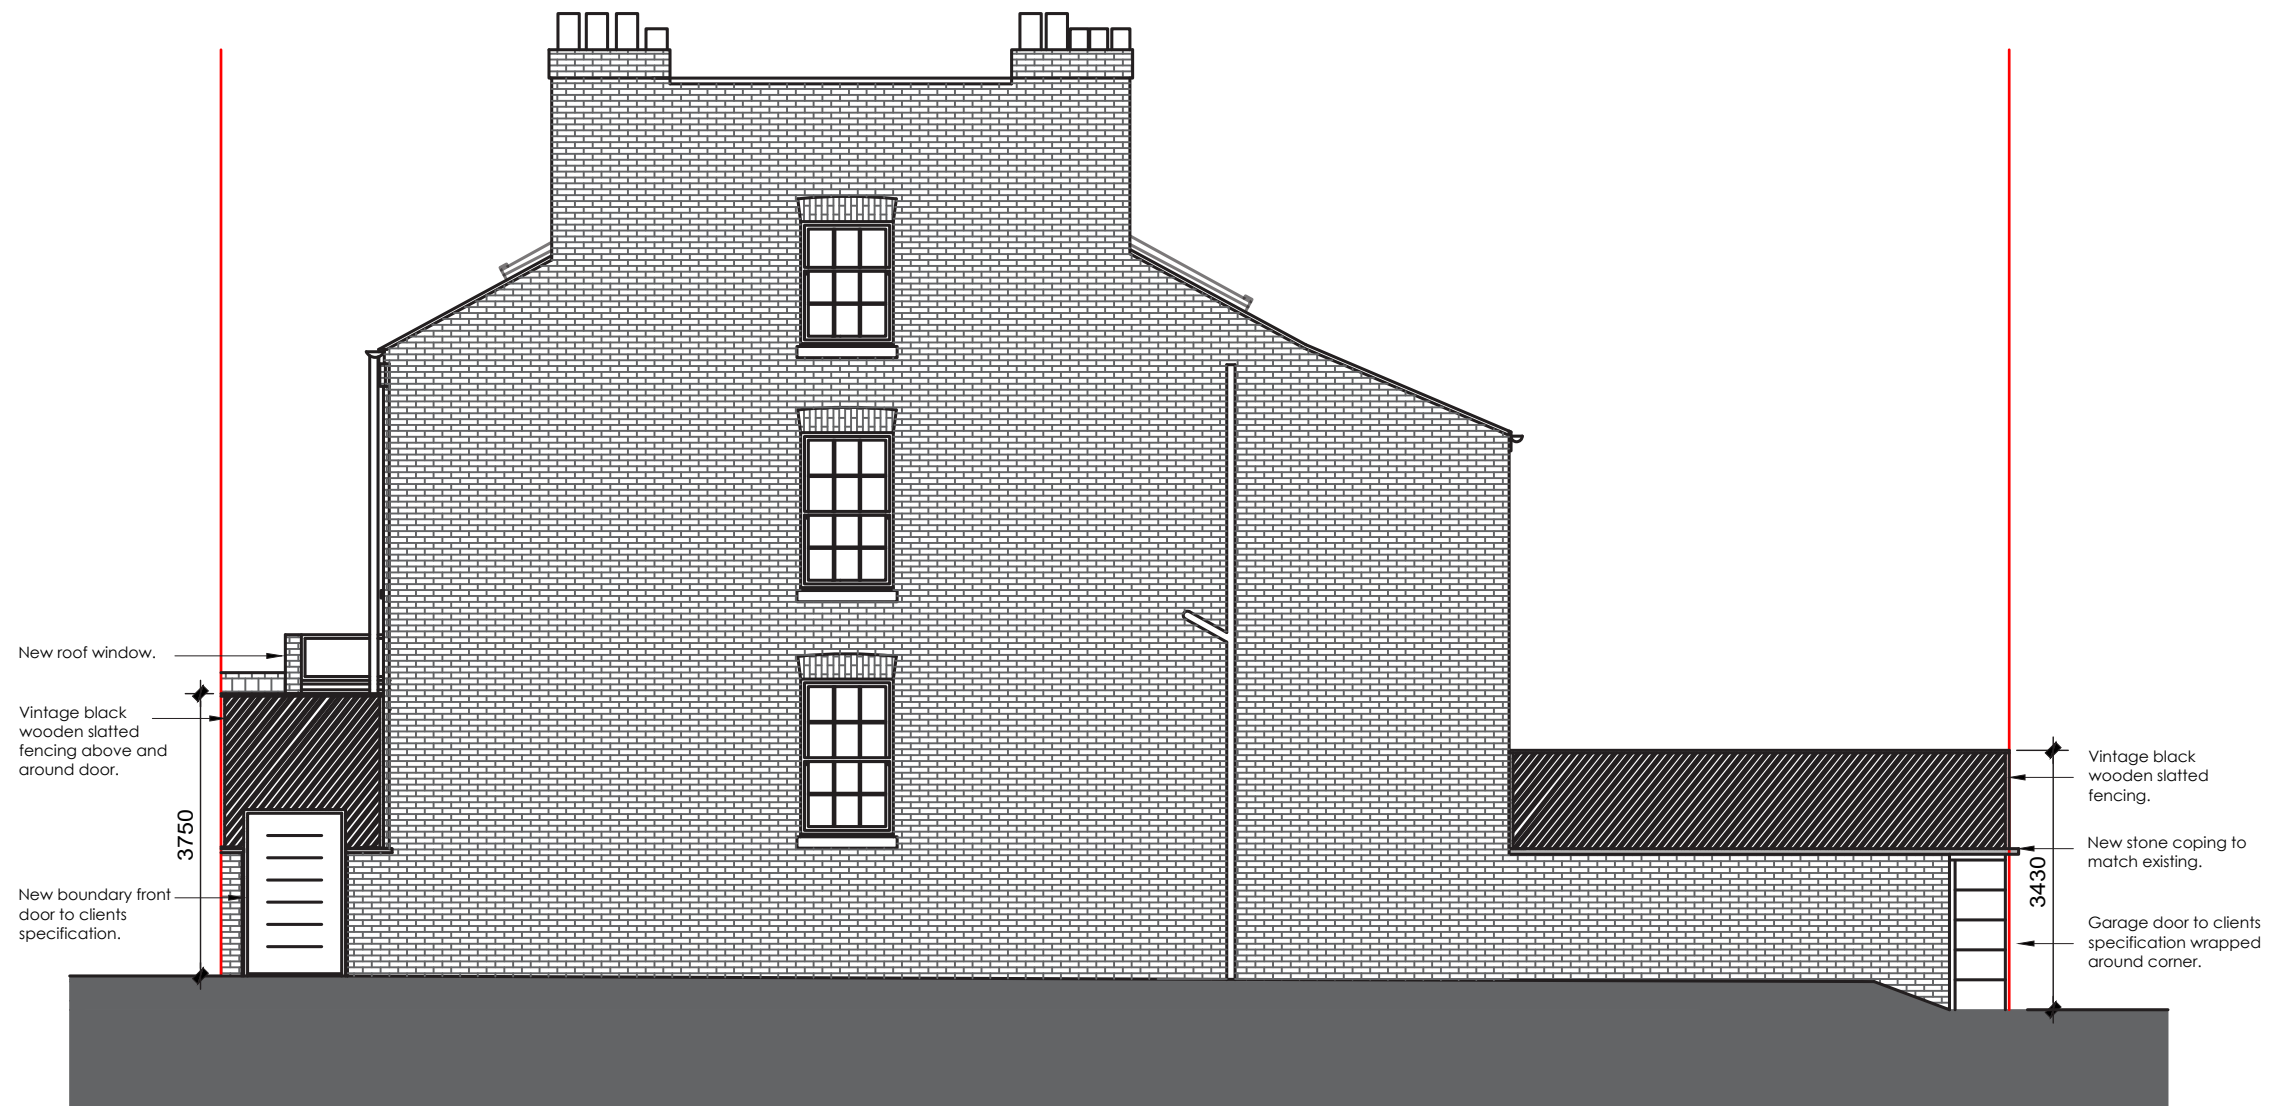


1:100
0m 1 2 3 4 5

002-11 - Proposed - Side Elevation

All these drawings are for the purpose of achieving local authority planning and building regulations plans approval only and should not be used as a working drawings for building construction. These design drawings must be read in conjunction with structural engineers design, drawings and calculations. All rights reserved © Copyright 2022. These plans & specifications are the property of Mojo Architecture Ltd and shall not be re-printed, reproduced, modified in whole or part without written consent, nor shall any building or structure be constructed in accordance with such plans or specifications thereof without written consent.

1A Cavendish Road
MOJO

mojo-architecture.com
info@mojo-architecture.com
0161 818 8840

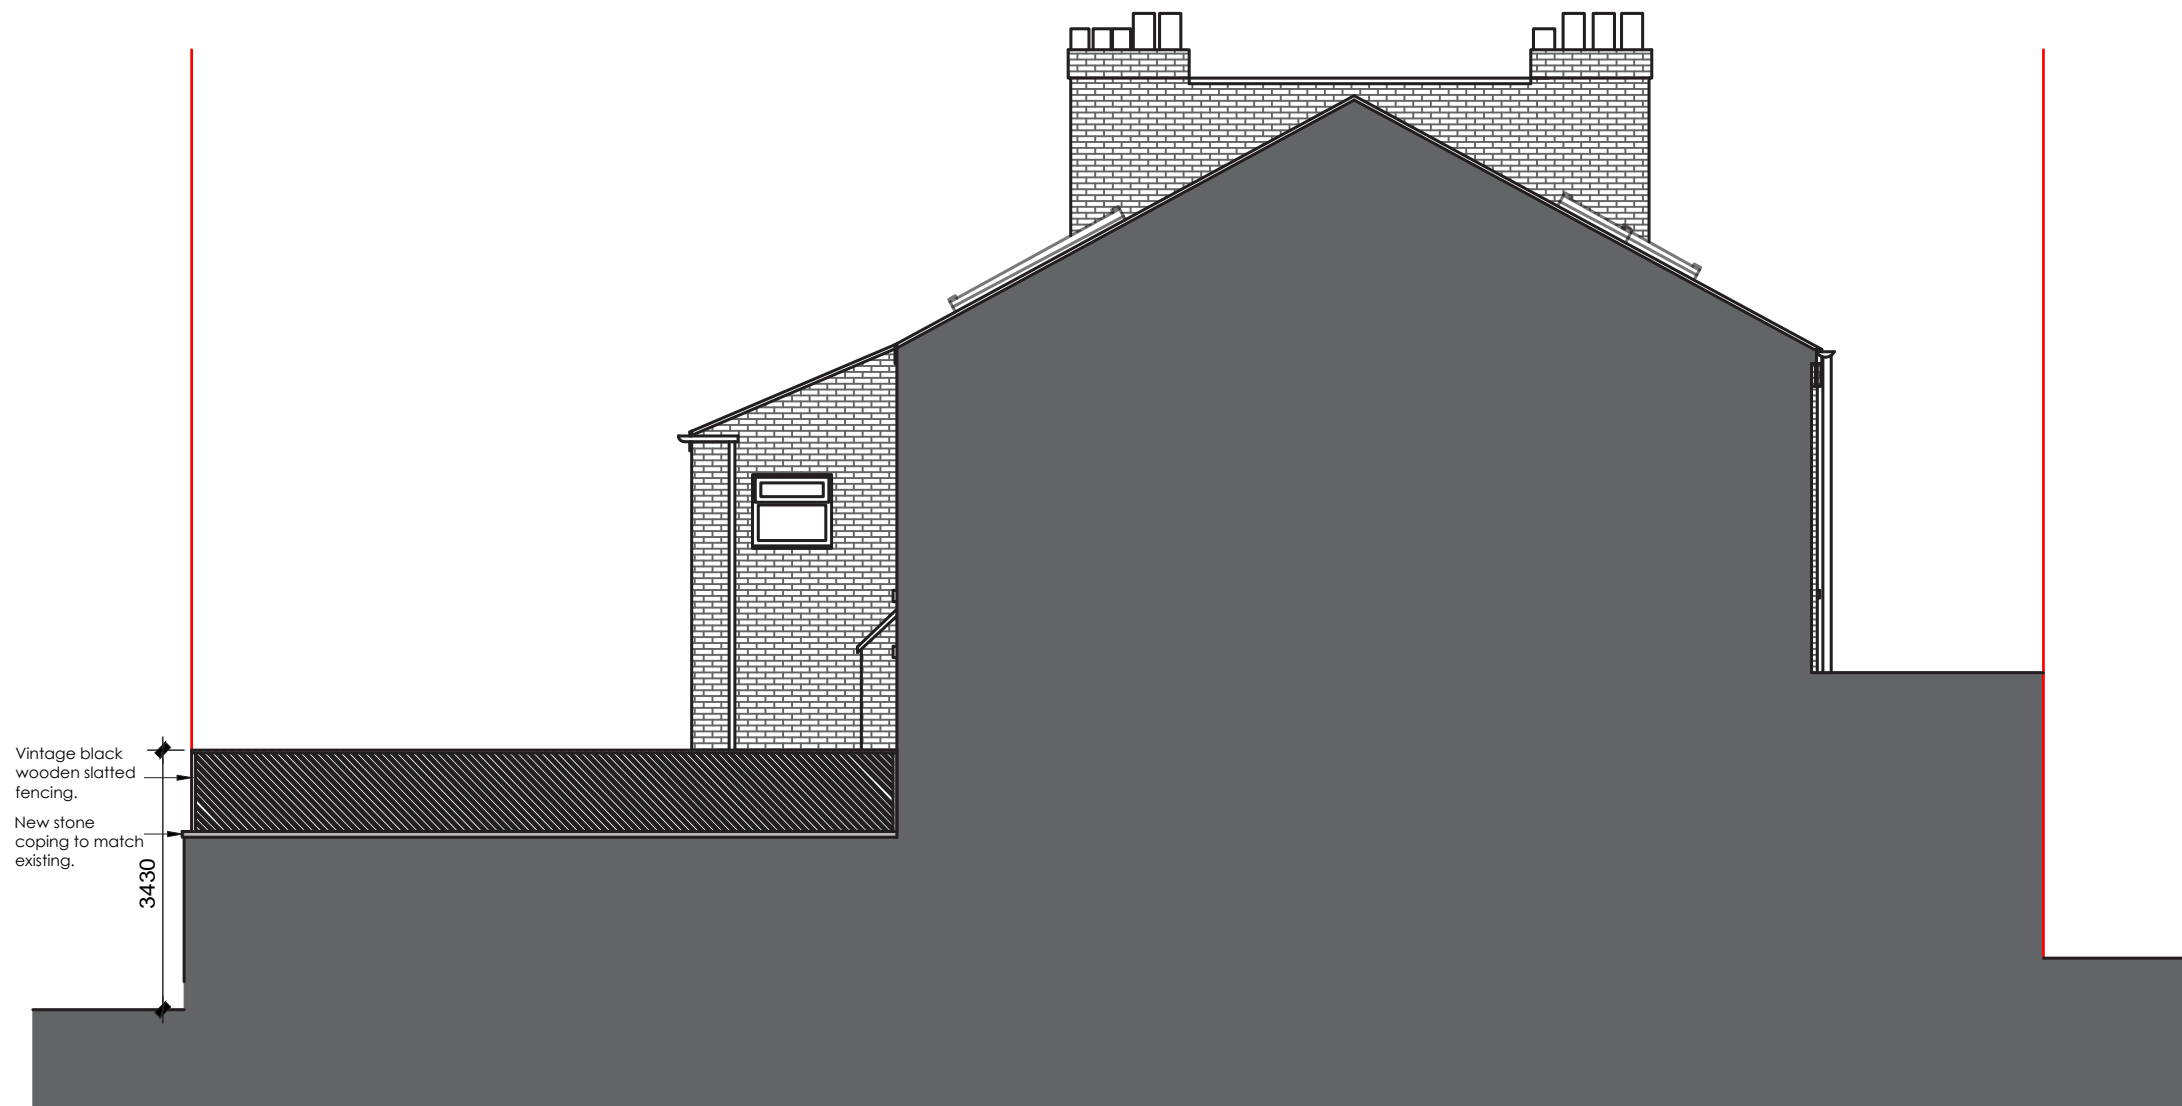


1:100
0m 1 2 3 4 5

002-12 - Proposed - Side Elevation

All these drawings are for the purpose of achieving local authority planning and building regulations plans approval only and should not be used as a working drawings for building construction. These design drawings must be read in conjunction with structural engineers design, drawings and calculations. All rights reserved © Copyright 2022. These plans & specifications are the property of Mojo Architecture Ltd and shall not be re-printed, reproduced, modified in whole or part without written consent, nor shall any building or structure be constructed in accordance with such plans or specifications thereof without written consent.

1A Cavendish Road
MOJO
mojo-architecture.com
info@mojo-architecture.com
0161 818 8840

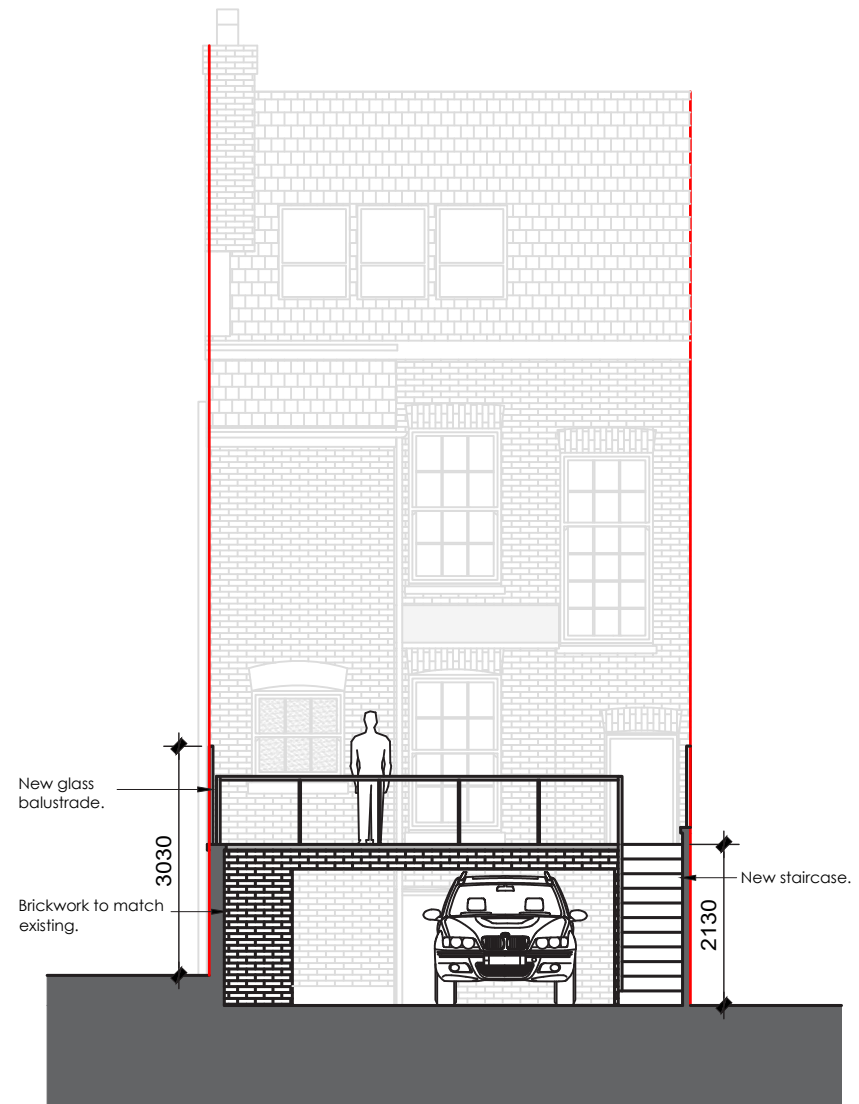


1:100
0m 1 2 3 4 5

002-13 - Proposed - Rear Sectional Elevation A-A

All these drawings are for the purpose of achieving local authority planning and building regulations plans approval only and should not be used as a working drawings for building construction. These design drawings must be read in conjunction with structural engineers design, drawings and calculations. All rights reserved
© Copyright 2022. These plans & specifications are the property of Mojo Architecture Ltd and shall not be re-printed, reproduced, modified in whole or part without written consent, nor shall any building or structure be constructed in accordance with such plans or specifications thereof without written consent.

1A Cavendish Road
MOJO
mojo-architecture.com
info@mojo-architecture.com
0161 818 8840

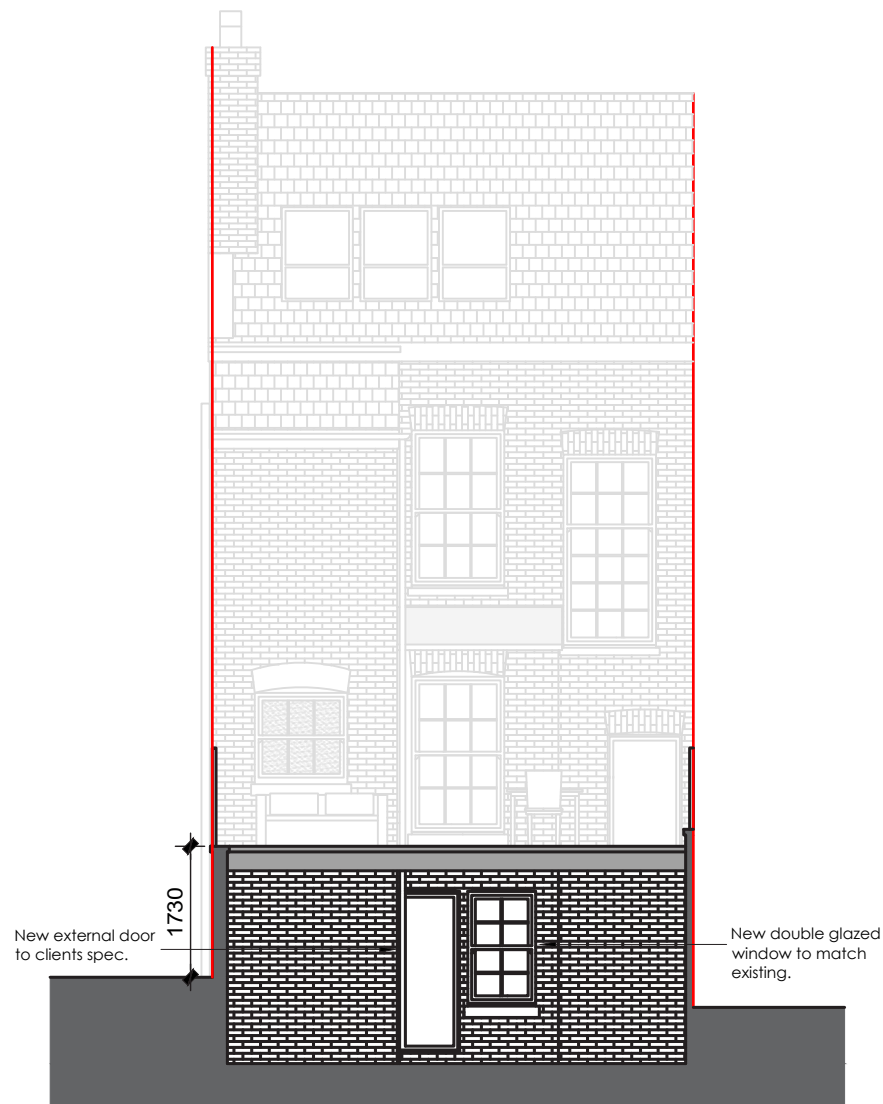


1:100
0m 1 2 3 4 5

002-14 - Proposed - Rear Sectional Elevation B-B

All these drawings are for the purpose of achieving local authority planning and building regulations plans approval only and should not be used as a working drawings for building construction. These design drawings must be read in conjunction with structural engineers design, drawings and calculations. All rights reserved © Copyright 2022. These plans & specifications are the property of Mojo Architecture Ltd and shall not be re-printed, reproduced, modified in whole or part without written consent, nor shall any building or structure be constructed in accordance with such plans or specifications thereof without written consent.

1A Cavendish Road
MOJO
mojo-architecture.com
info@mojo-architecture.com
0161 818 8840

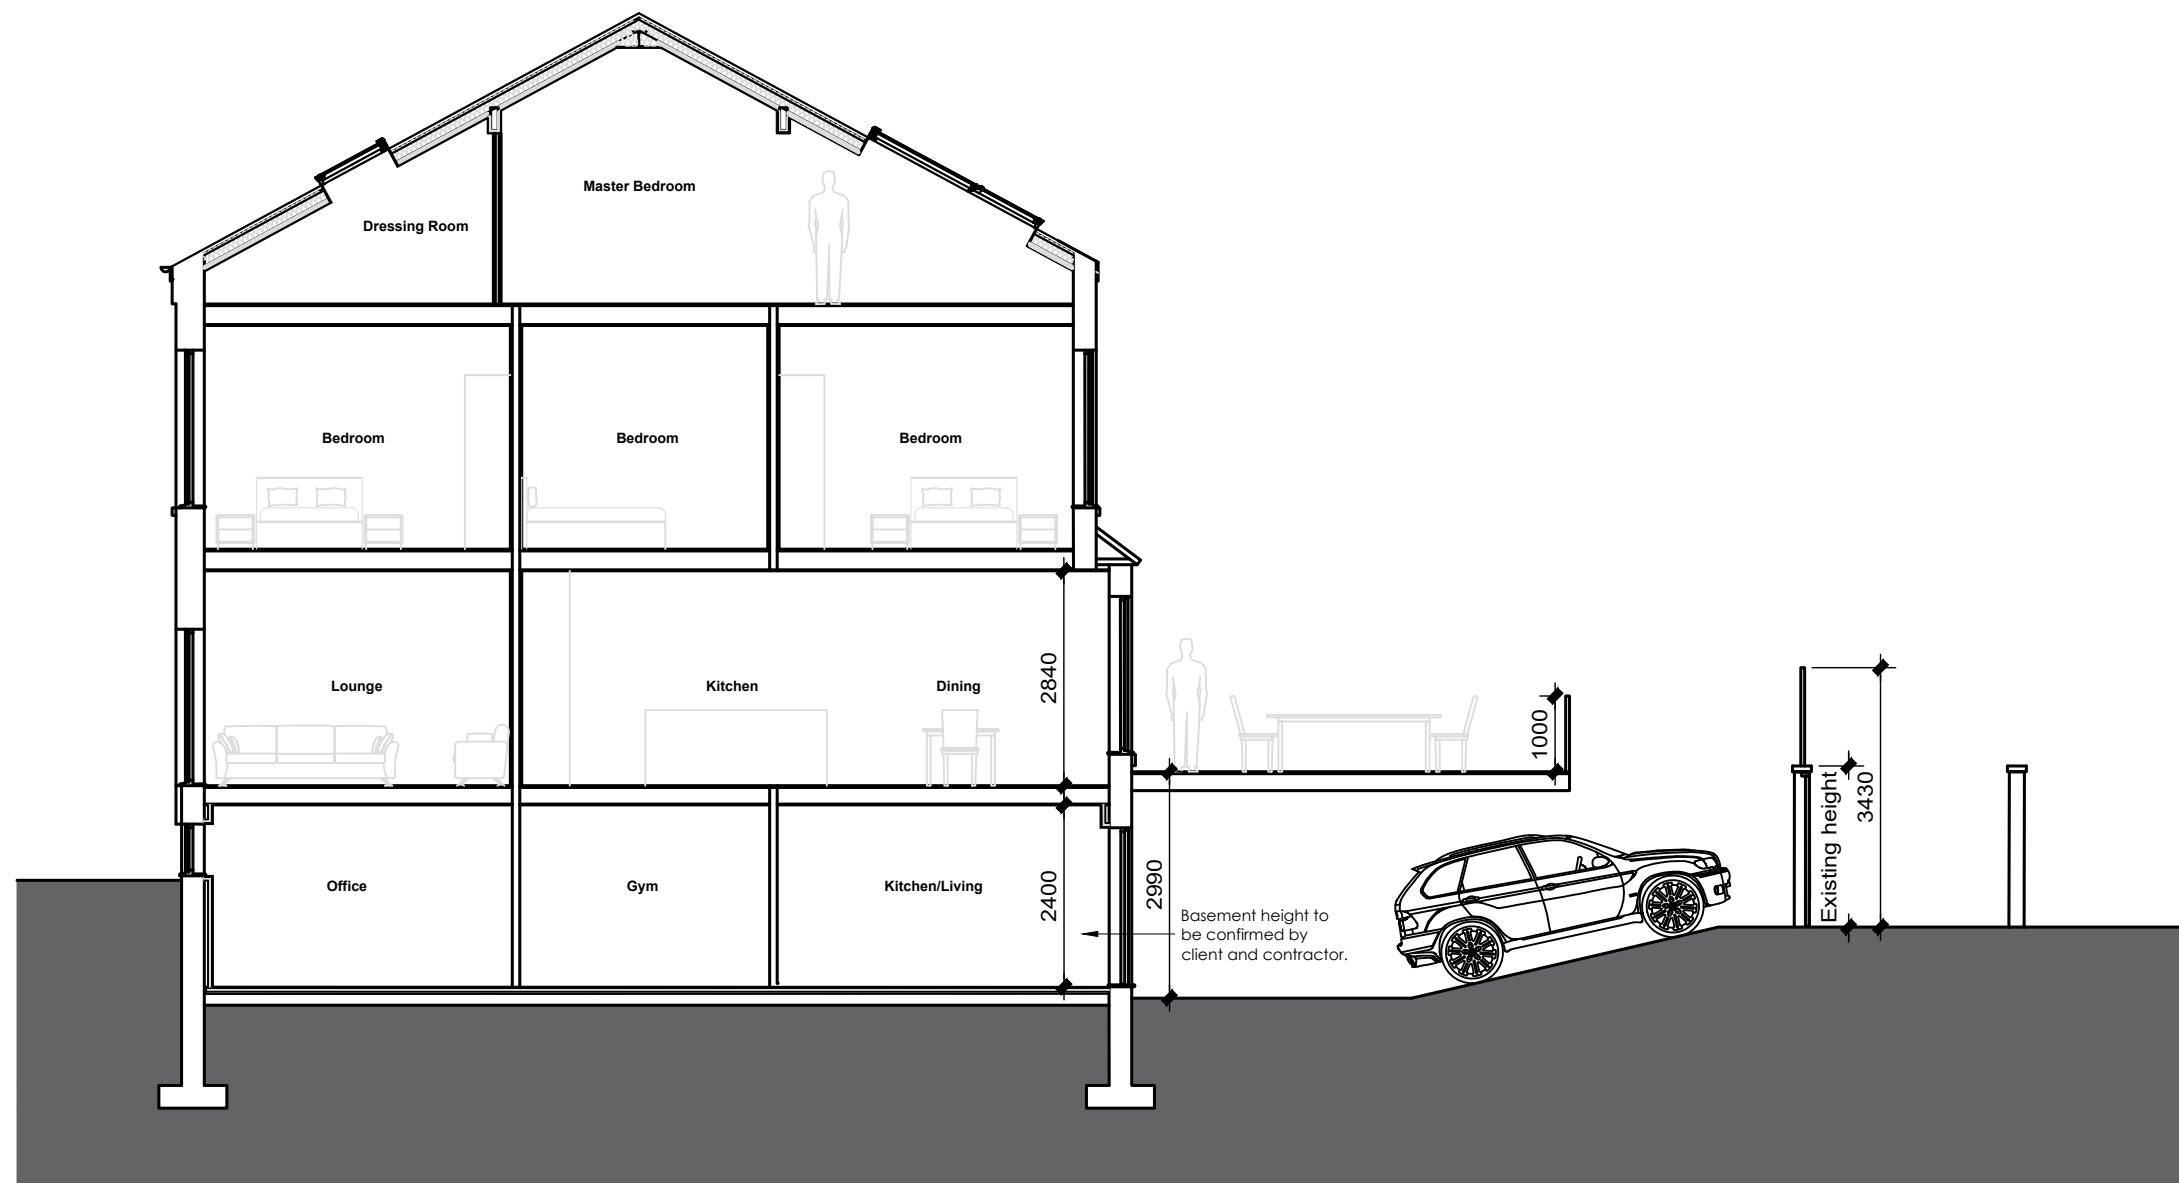

1:50
0m 0.5 1 1.5 2 2.5

002-15 - Proposed - Section C-C

All these drawings are for the purpose of achieving local authority planning and building regulations plans approval only and should not be used as a working drawings for building construction. These design drawings must be read in conjunction with structural engineers design, drawings and calculations. All rights reserved © Copyright 2022. These plans & specifications are the property of Mojo Architecture Ltd and shall not be re-printed, reproduced, modified in whole or part without written consent, nor shall any building or structure be constructed in accordance with such plans or specifications thereof without written consent.

1A Cavendish Road
MOJO
mojo-architecture.com
info@mojo-architecture.com
0161 818 8840

