
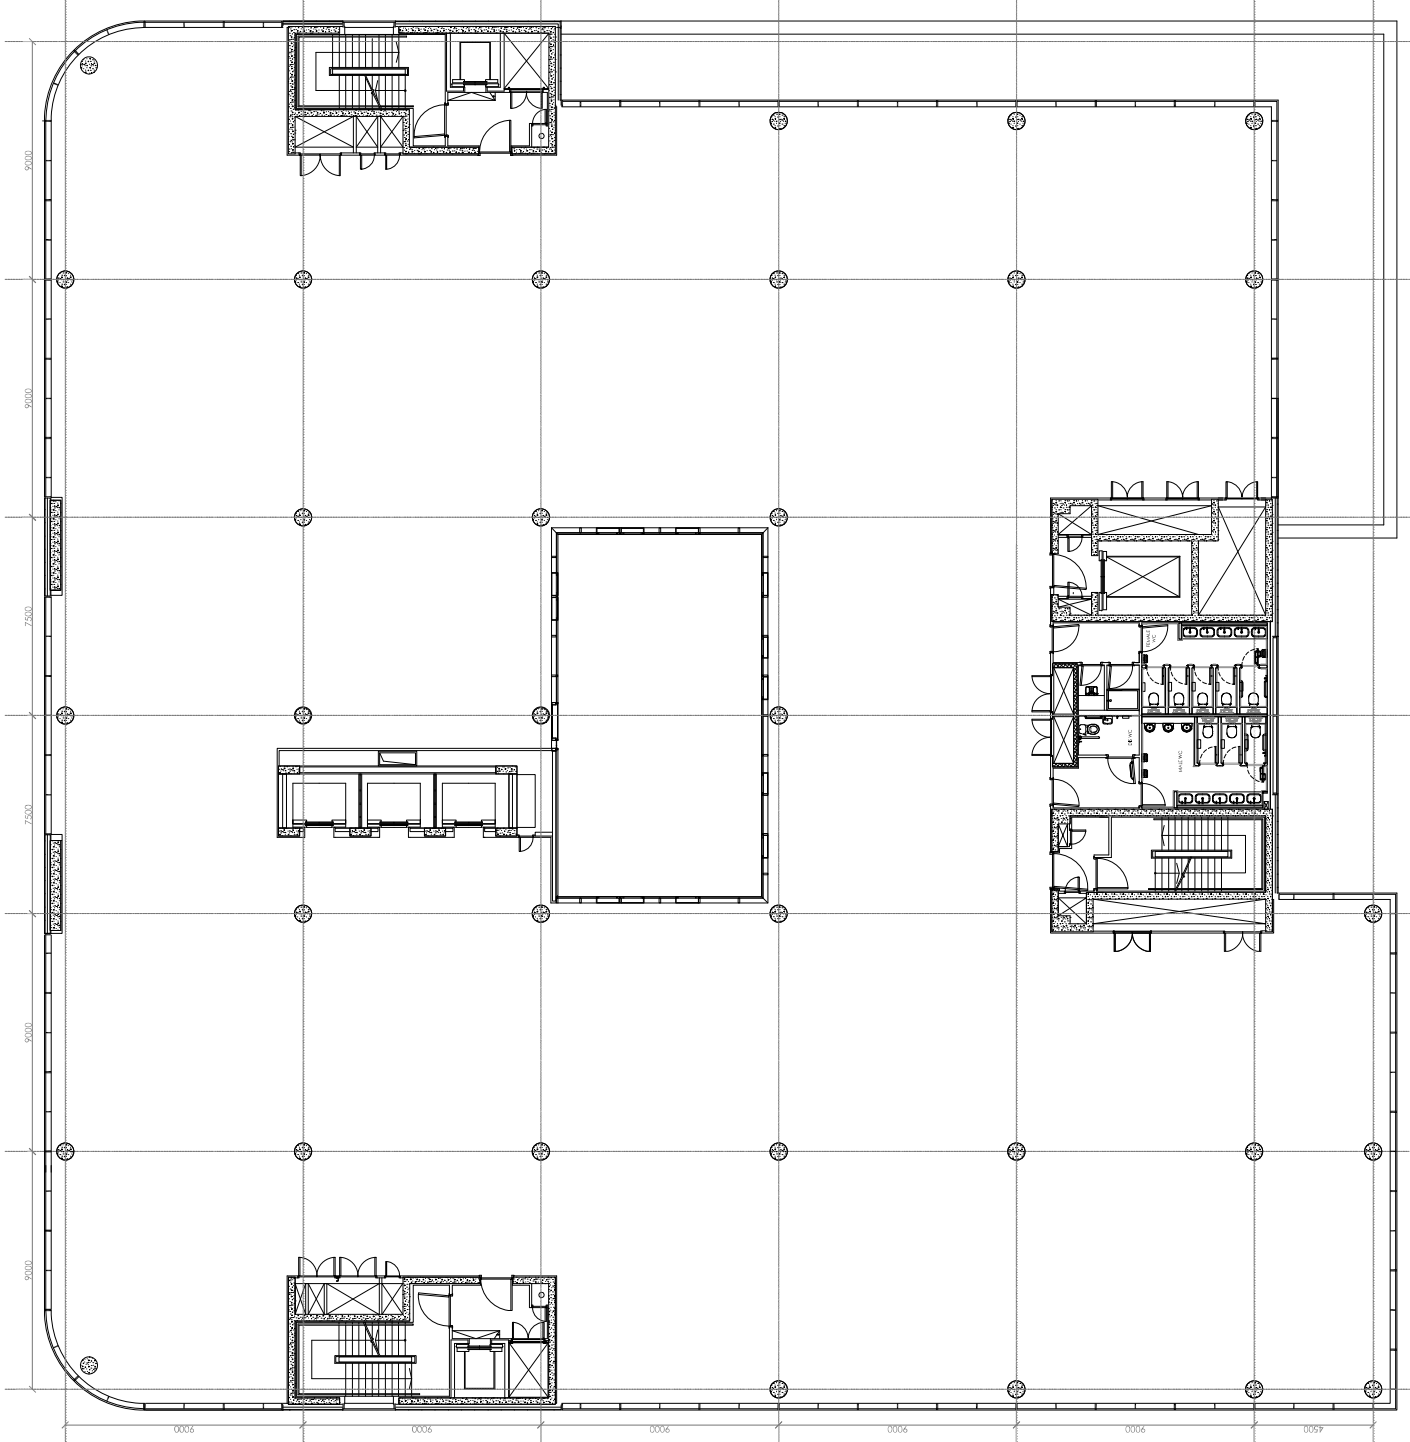


2 HARDMAN STREET 6th FLOOR - EXISTING

This drawing is the property of bluesky Design and should not be reproduced without permission. All dimensions must be checked on site before commencing work. This drawing was produced using AutoCAD 2017.

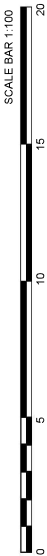

| Rev                                         | Date                 | Description | Initials |
|---------------------------------------------|----------------------|-------------|----------|
|                                             |                      |             |          |
| Client: <b>HANSA INVEST</b>                 |                      |             |          |
| Project: <b>CAT A REFURBISHMENT</b>         |                      |             |          |
| Address: <b>2 HARDMAN STREET MANCHESTER</b> |                      |             |          |
| Drawing title: <b>6th FLOOR - EXISTING</b>  |                      |             |          |
| Date:                                       | 09/04/2021           |             |          |
| Project Number:                             | 1198                 |             |          |
| Scale:                                      | 1:100@A1             |             |          |
| Drawn by:                                   | FB                   |             |          |
| Drawing Number:                             | <b>1198-06-EX-01</b> |             |          |