70 GREAT BRIDGEWATER STREET | PROPOSED ELEVATION

GREAT BRIDGEWATER STREET

1.200 @ A3

REVISION	DATE	DESCRIPTION
--	JUL' 23	PLANNING ISSUE

PLANNING ISSUE

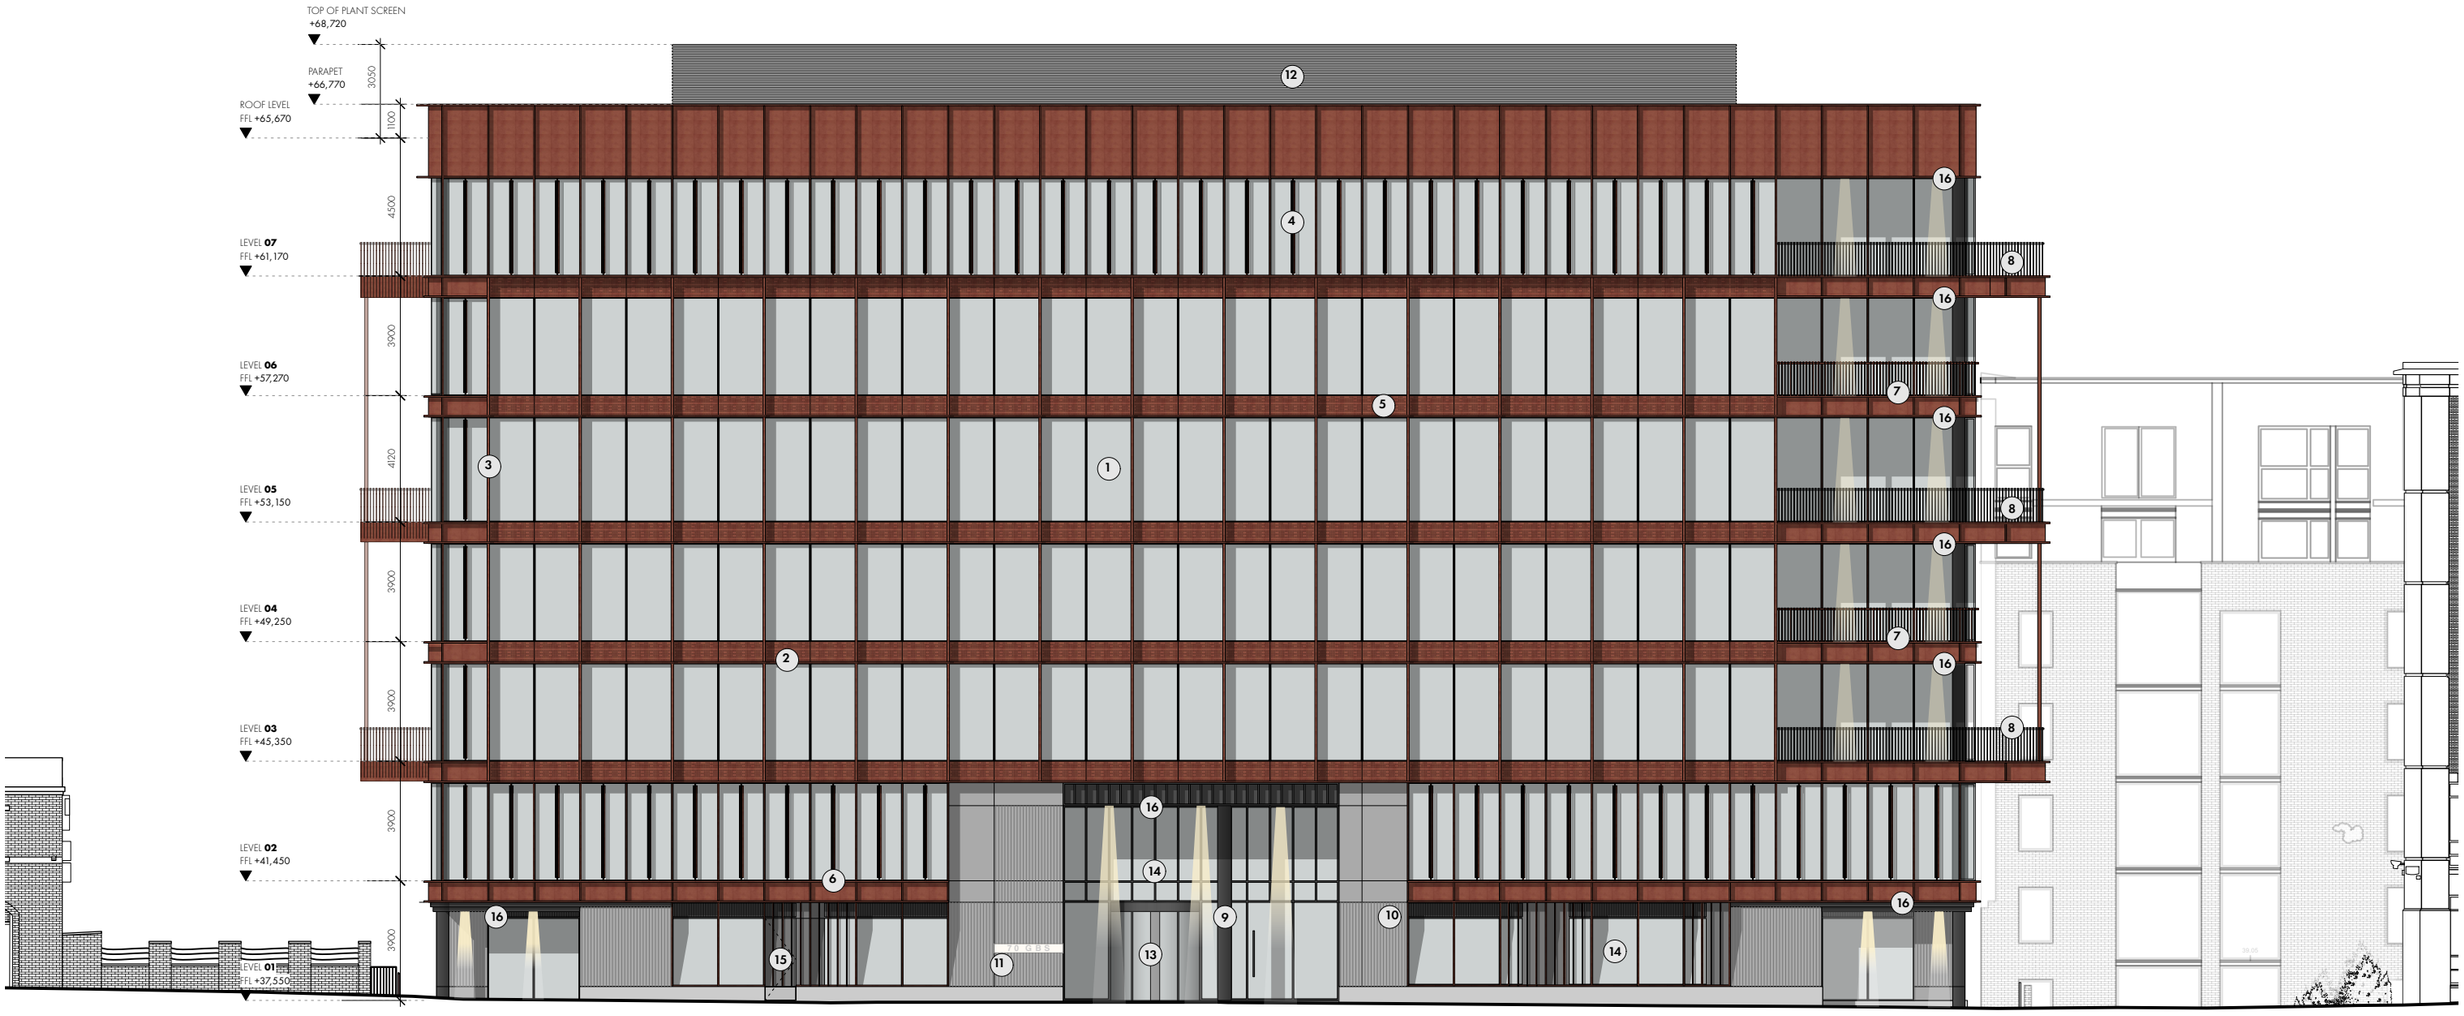

ELEVATION **KEY**

1. ALUMINIUM FRAMED GLAZING
2. ALUMINIUM STRING COURSE
3. ALUMINIUM FIN
4. ALUMINIUM VERTICAL
5. ALUMINIUM SPANDRELL PANEL WITH CIRCULAR CUT OUT MOTIF
6. ALUMINIUM SPANDRELL PANEL
7. NON PROJECTING TERRACE
8. PROJECTING HUNG TERRACE
9. COLUMN CLADDING
10. TEXTURED STONE CLADDING AS PART OF "TRADITIONAL" MASONRY CAVITY WALL CONSTRUCTION
11. LIGHT BOX FLUSH TO FACING STONE
12. LOUVRED SCREEN TO ROOF MOUNTED PLANT
13. MAIN ENTRANCE | REVOLVING DOOR
14. ALUMINIUM FRAMED CURTAIN WALLING
15. FIRE EXIT
16. SOFFIT MOUNTED EXTERNAL LIGHTING

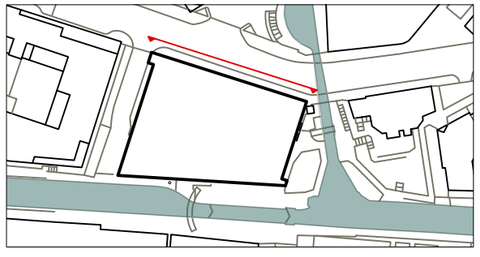

OMIArchitects

31 Blackfriars Road, Salford, Manchester, M3 7AQ
+44(0)161 832 3242 / info@omiarchitects.com / www.omiarchitects.com

PROJECT	70 GREAT BRIDGEWATER STREET				
DRAWING	PROPOSED ELEVATION - GREAT BRITDGEWATER STREET				
DATE	JUL' 20	DRAWN BY	KT	SCALE	1:200 @A3
JOB NO.	1420	DWG.NO.	L 1600		