

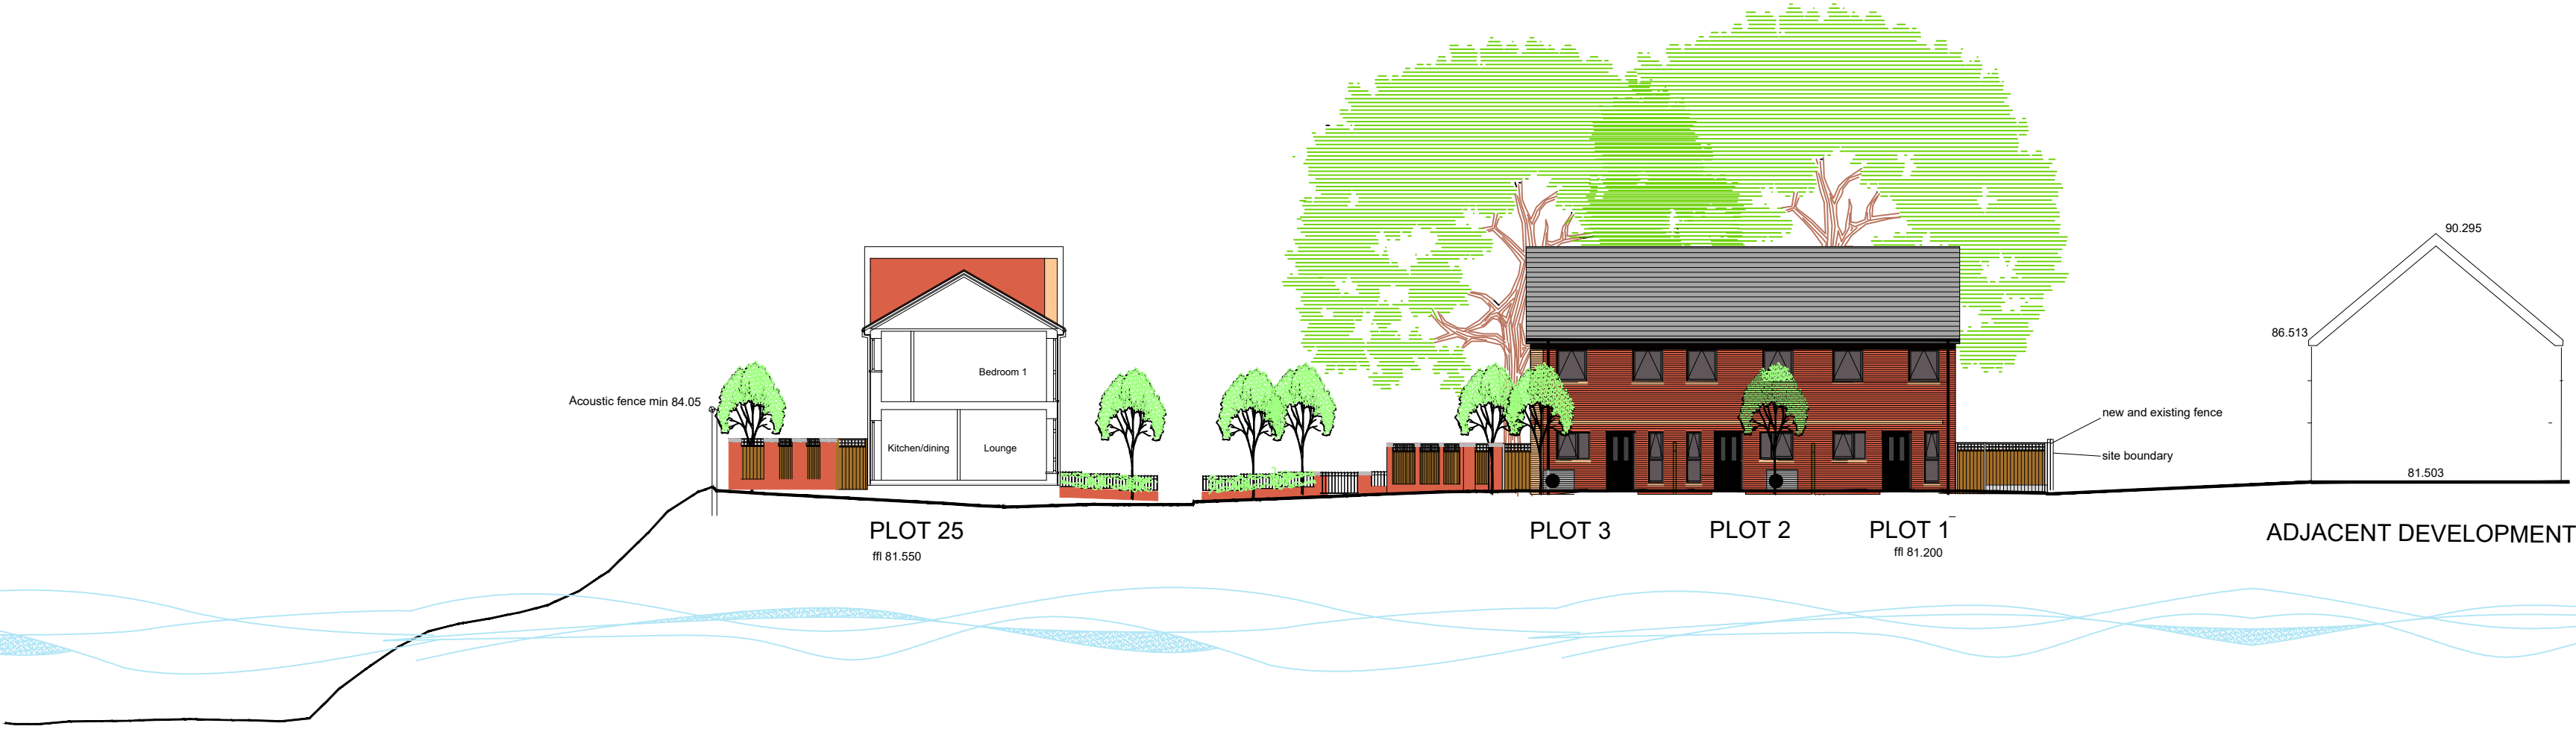


ELEVATION A-A

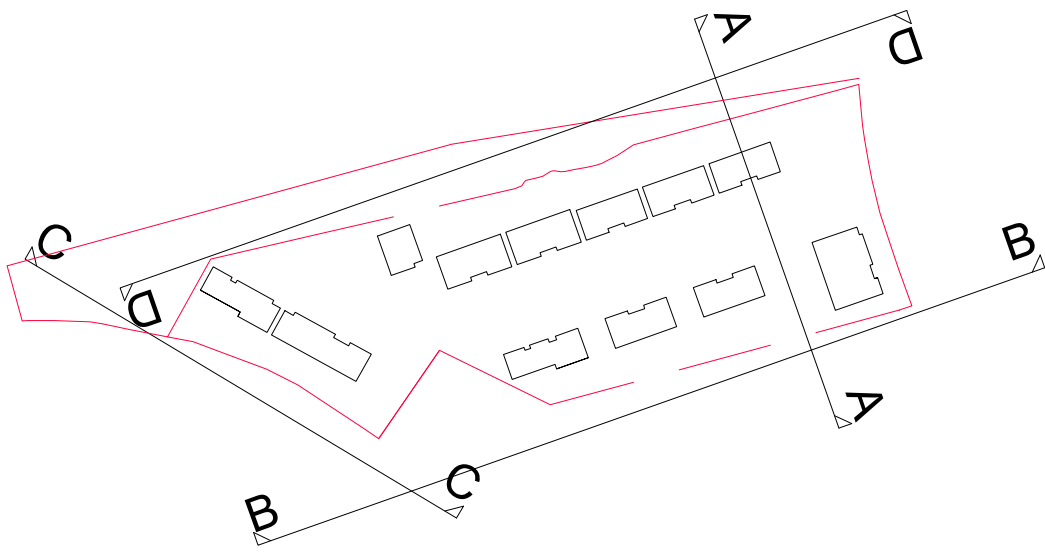

ELEVATION B-B

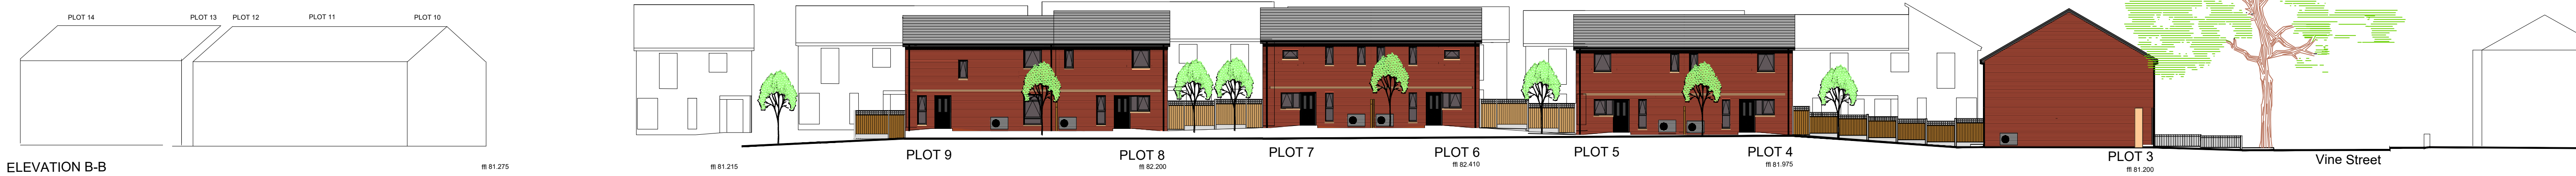

ELEVATION C-C



ELEVATION D-D



rev: A
rev: B

02.05.23 UPDATED ELEVATIONS.
16.05.23 UPDATED ELEVATIONS.



KIRKLAND DEVELOPMENTS (GORTON) LTD
VINE STREET, ABBEY HEY, GORTON, MANCHESTER
BUFF BRICK GARDEN ELEVATIONS
1: 200 @ A1 FULL BLEED

RESERVED MATTERS PLANNING
A1 original sheet size

23.01
EL04
10.04.23
dwn MS

passed

MICHAEL STEWART
ARCHITECTURE
0161 291 9331 / 0774 344 2821
mike@msarchitecture.co.uk
www.msarchitecture.co.uk