

Appendix E Proforma for Planning Applications



MANCHESTER
CITY COUNCIL

Planning Application – Waste Management Strategy

Planning Application Number: 137623 / FO / 2023
Date Submitted: 14 / 7 / 2023

Estimated volumes/ m² required by the development

Low Rise Domestic

Waste Types	Capacity Required (litres)	Number of bins required per household	Confirm what is to be provided
General refuse	140 / 240	1 x wheeled bin	
Pulpable Recycling	140 / 240	1 x wheeled bin	
Mixed Recycling	140 / 240	1 x wheeled bin	
Garden Waste	140 / 240	1 x wheeled bin	
Food Waste	23	1 x 23 litre caddy	

High Rise Apartment Developments

	Yes/No - how much space has been provided?
0.43m ² has been provided per apartment for the container space. Space to manoeuvre and access containers individually has also been provided so that each container can be accessed and removed for collection individually.	

Commercial Developments

Please state number of bins you propose, showing calculations where appropriate.

General Waste - 5 x 100 litre bins
Pulpable Recycling -
Mixed Recycling - 5 x 100 litre bins
Food Waste -
Industrial Waste -

Has / will a contract be obtained with a licenced waste carrier?



Mixed Use Developments

Are the stores for residential and commercial separate from each other?



Internal Stores (Residential and Commercial)

Please provide details of internal stores / segregation of waste and recycling.

N/A - Bins ~~are~~ situated on site will be sufficient given capacity of the site and will be collected regularly by a licenced waste carrier.

Storage Areas for Waste Containers (Residential and Commercial)

Please provide details of container stores, attaching plans if appropriate.

N/A - bins will be collected regularly by licenced waste carrier hence no requirement for separate storage areas.

Ensure all bins in the store are accessible



Ensure recycling facilities are as easy to access as general refuse



Please confirm details of waste store ventilation and hygiene / cleaning proposals

Ventilation -

N/A

Hygiene -

N/A -

Please provide details of who will be responsible for placing the bins at the collection point and returning them to the store / property promptly e.g. resident / management company

N/A

Please ensure that you have attached:


Detailed plans of waste stores	☐
Location plans showing stores	☐
Location plans showing the proposed collection point and the route the collection vehicle will take	☒

N/A

N/A -

Please ensure that you have completed this form in accordance with our GD04 Waste Storage and Collection Guidance for New Developments

SITE LAYOUT + BIN LOCATION (NOT TO SCALE)

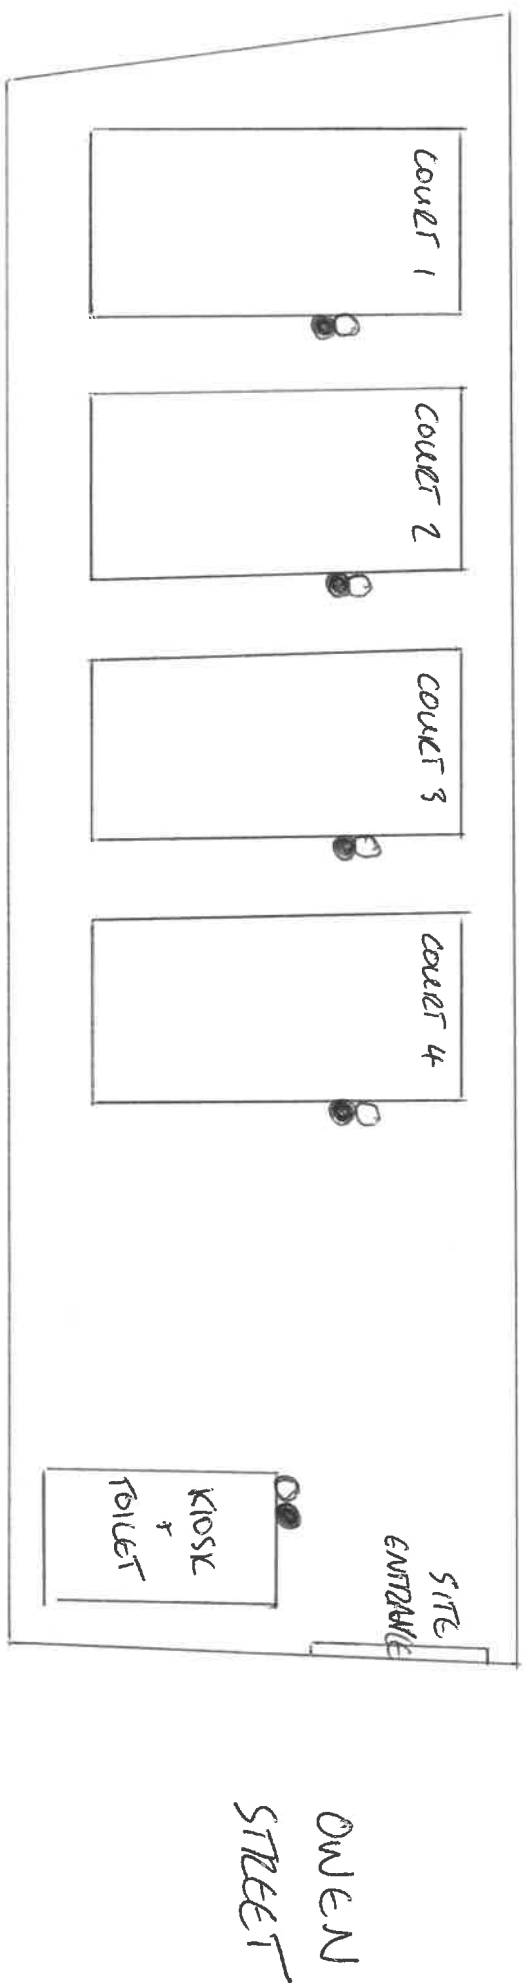

KEY:

- = 100L general waste bin
- = 100L mixed recycling bin

Waste to be collected by site entrance
 on street, with tenant responsible
 for transporting waste to the collection
 point in line with agreed policies
 and procedures.

