
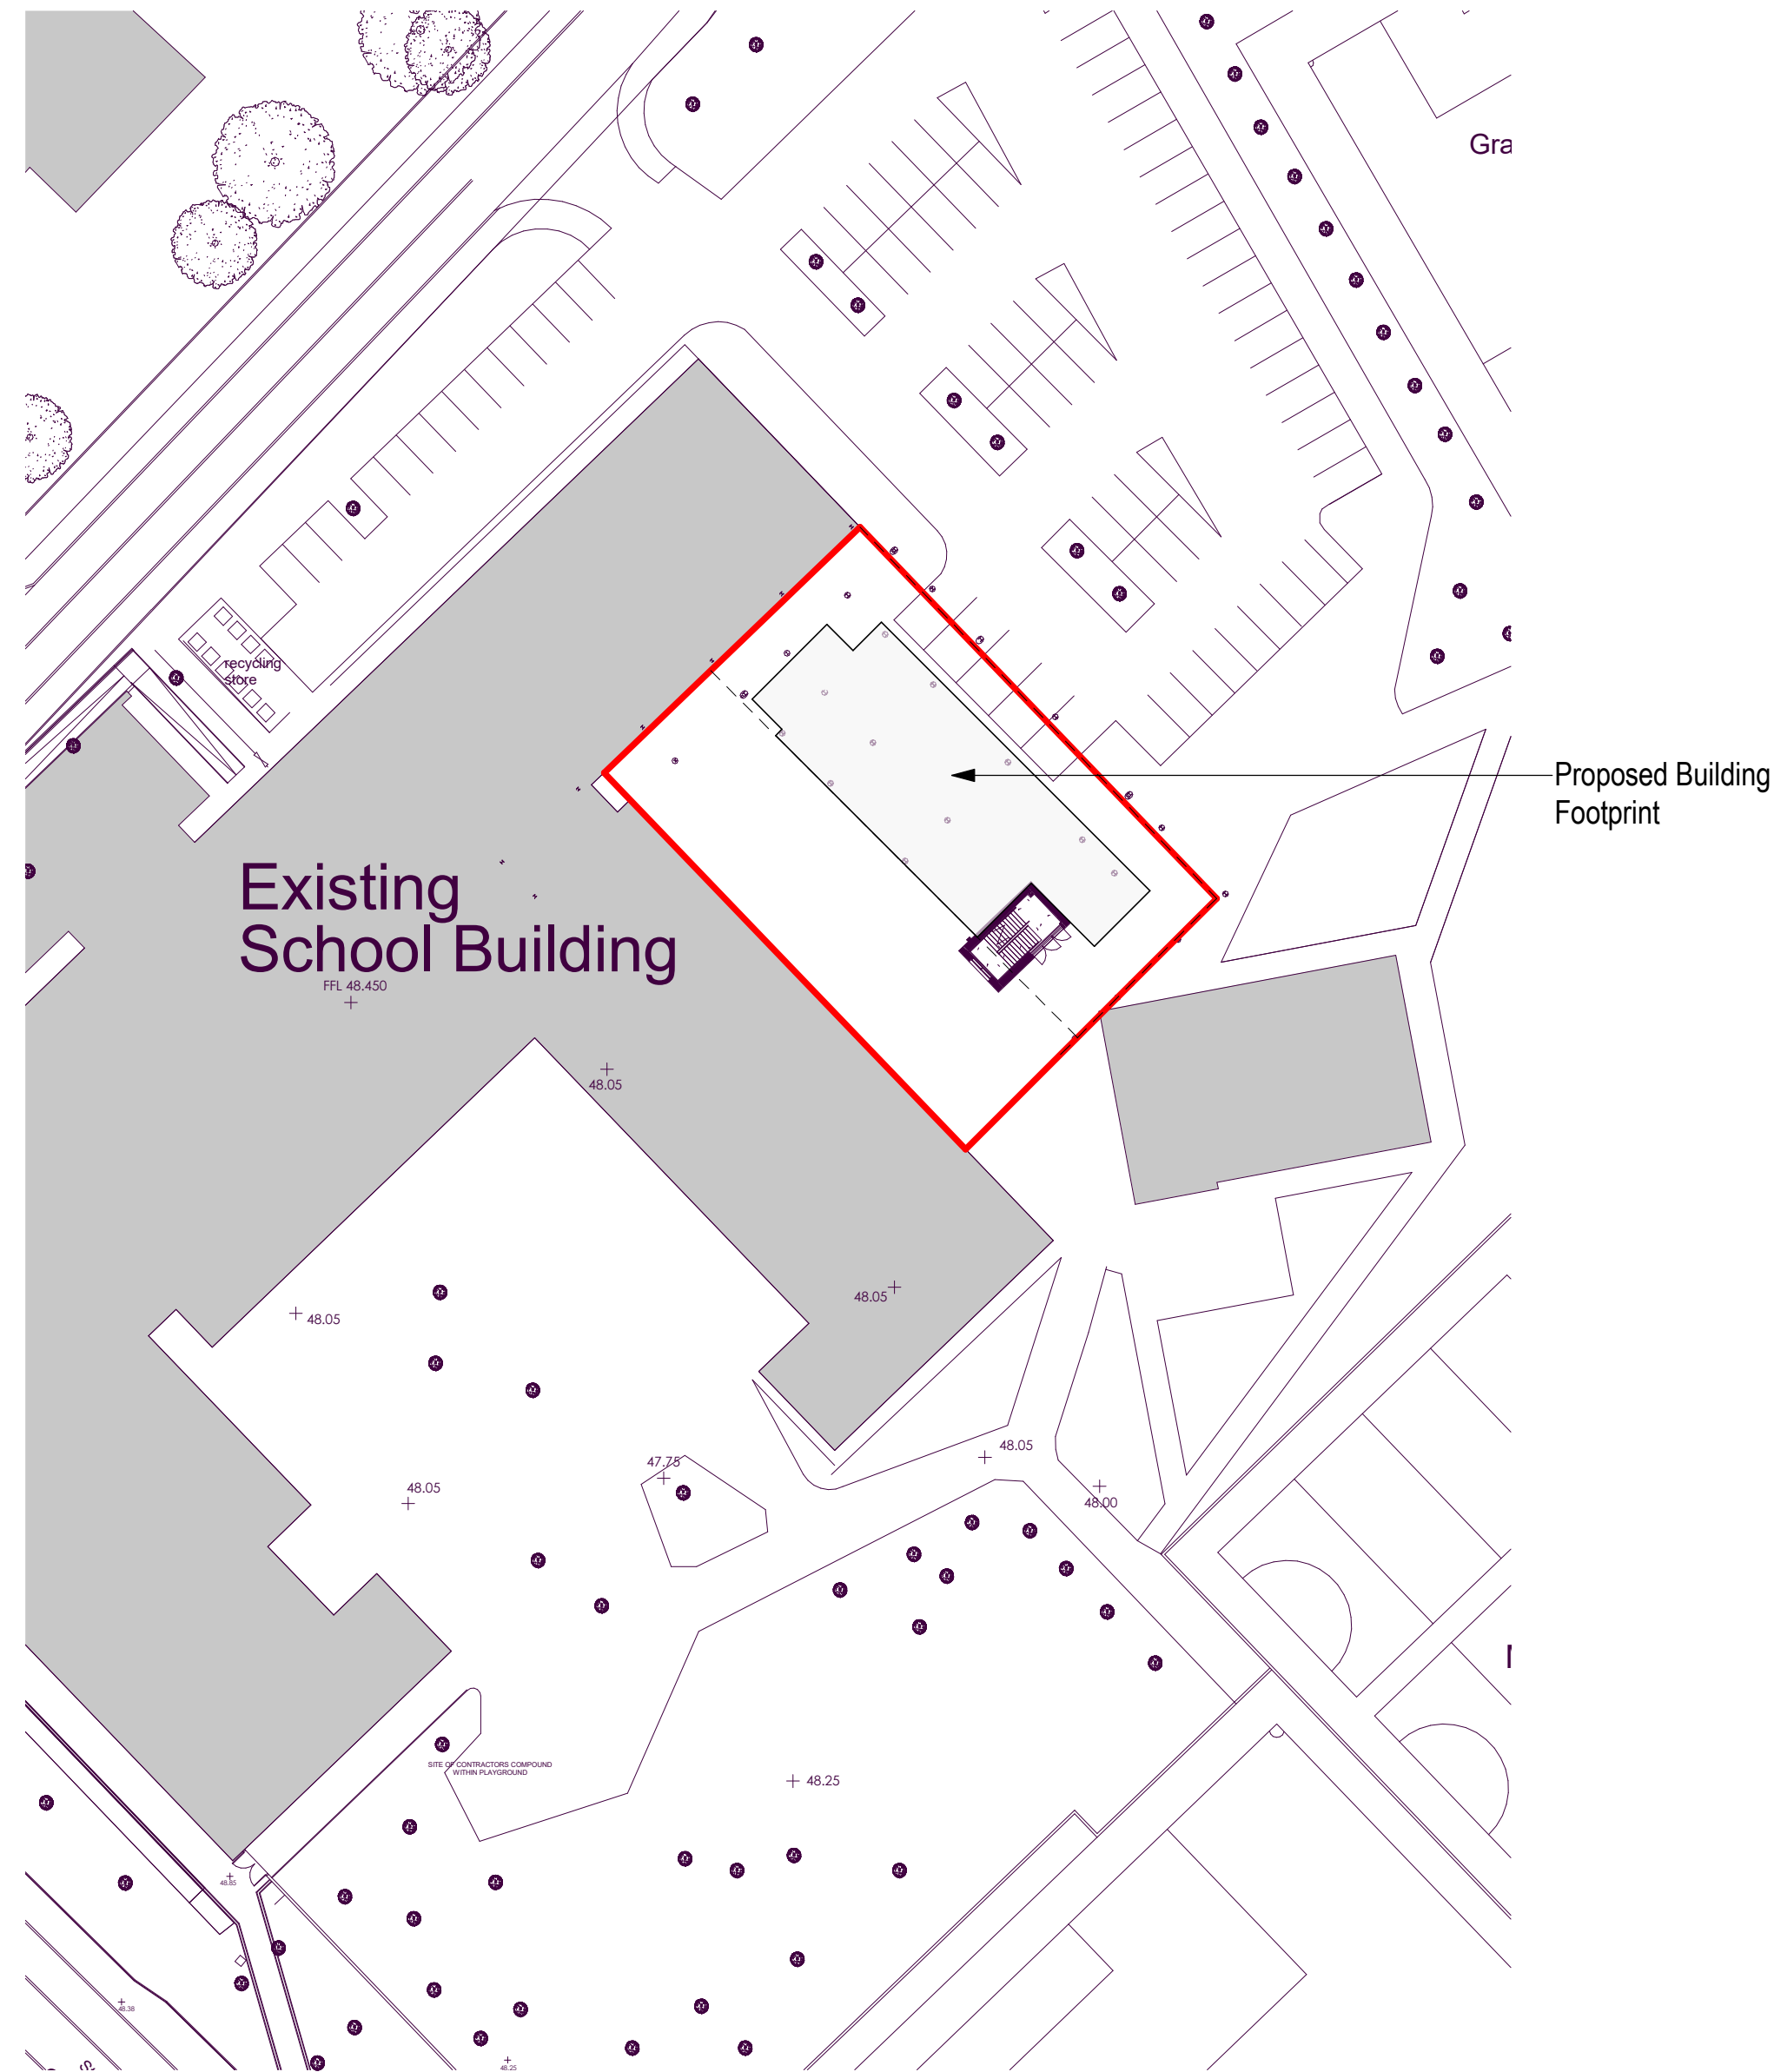


© Copyright: All rights reserved. This drawing must not be reproduced without permission.
Do not scale from this drawing. All dimensions are in millimetres unless otherwise stated.
Any discrepancies should be reported to the Architect.

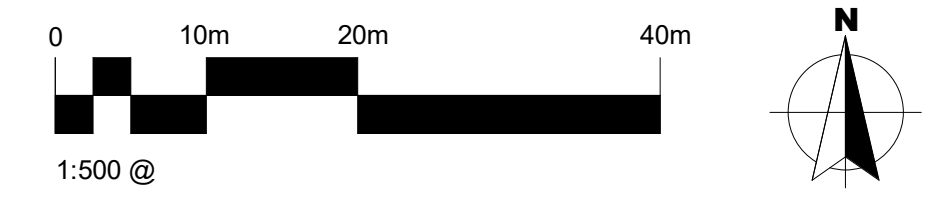

Block Plan

1 : 500 @ A1

P01	Issue for Planning	10/05/23	JP	PH			
Revision	Description	Date	Drawn	Checked			
Halliday Meecham Architects Limited							
111 Piccadilly Manchester M1 2HY +44 (0)161 661 5566							
4 Devonshire Street London W1W 5DT +44 (0)203 440 5175							
hma@hallidaymeecham.com www.hallidaymeecham.com							
Client: Ardwick Academy							
Project: Ardwick DT Fitness Suite							
Phase/ Location: 345 Stockport Rd, Manchester M13 0LF							
Drawing: Block Plan - Proposed							
Scale @ A1	Scale @ A3	Date:	Drawn:	Checked:	Job No.	Drawing No.	
1:500		05/10/23	JP	PH	5627	00003	
Drawing Ref. 5627-HMA-00-00-DR-A-00003							Revision P01