


RevNo	Revision note	Date	Signature	Checked

ALL DIMENSIONS ARE TO BE CHECKED ON SITE PRIOR TO CONSTRUCTION. THE CONTRACTOR IS TO NOTIFY THE ARCHITECT / ENGINEER OF ANY DISCREPANCY BETWEEN DRAWINGS, SPECIFICATION AND SITE DIMENSIONS.

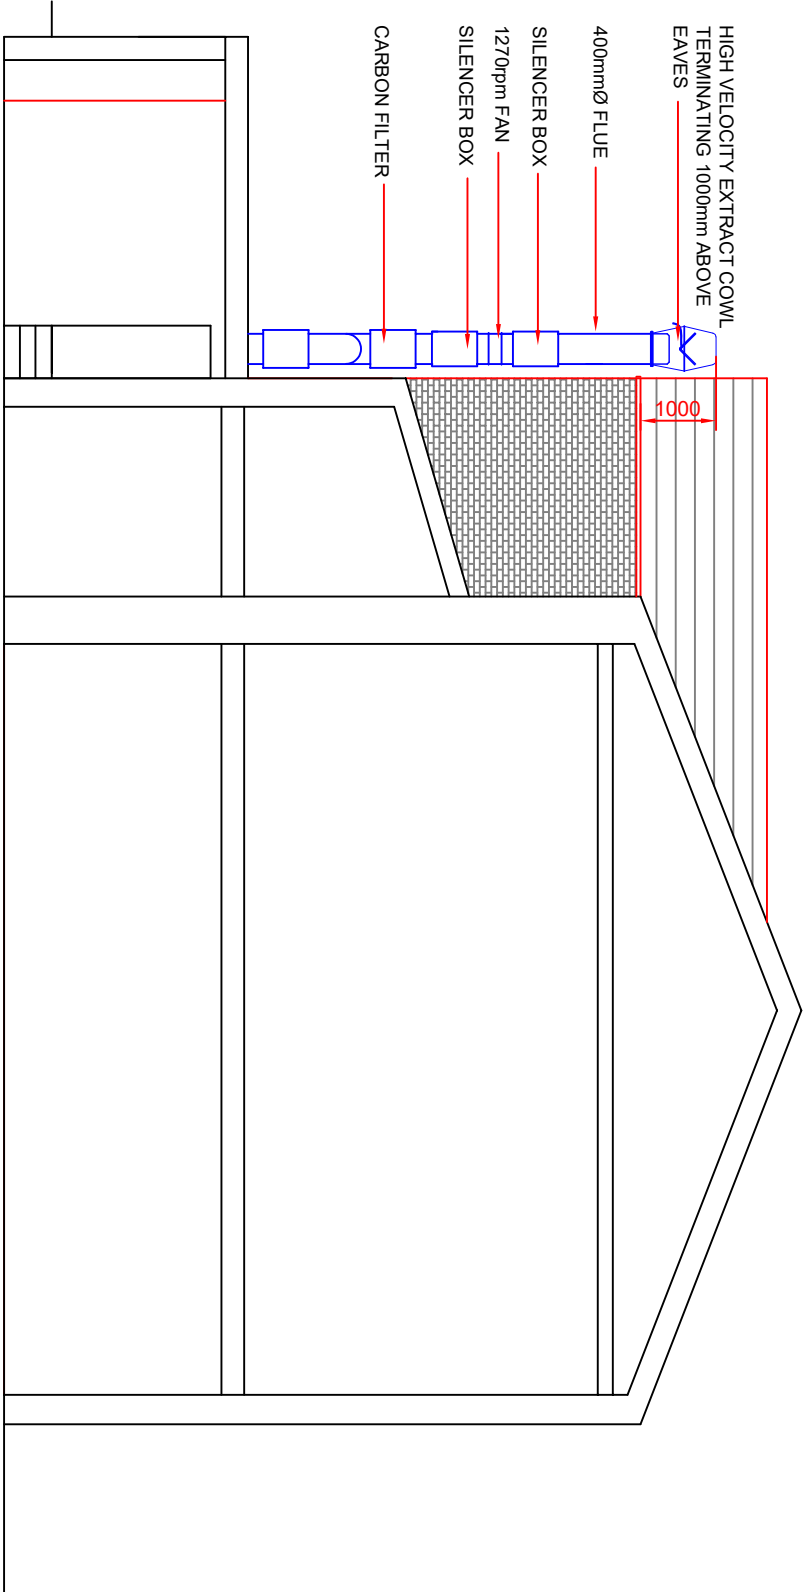

PROPOSED SIDE ELEVATION /
SECTION SCALE 1:100

Consultant



Civil/Structural and planning Consultants
1 Ensign Business Centre, Westwood Way,
Westwood Business Park, Coventry, CV4 8JA
Tel: 02476 982010, Mob: 07852125530
info@ama-consultancy.com

Address 455-459 WILMSLOW ROAD
MANCHESTER
M20 4AN

Title			
PROPOSED SECTION AND SIDE ELEVATION			

Drawn	Checked	Approved
RM	AN	AN

Dwg No.		
AMA 822-005		

Scale	Date	Revision
1:100	03.07.23	-

PLANNING

