


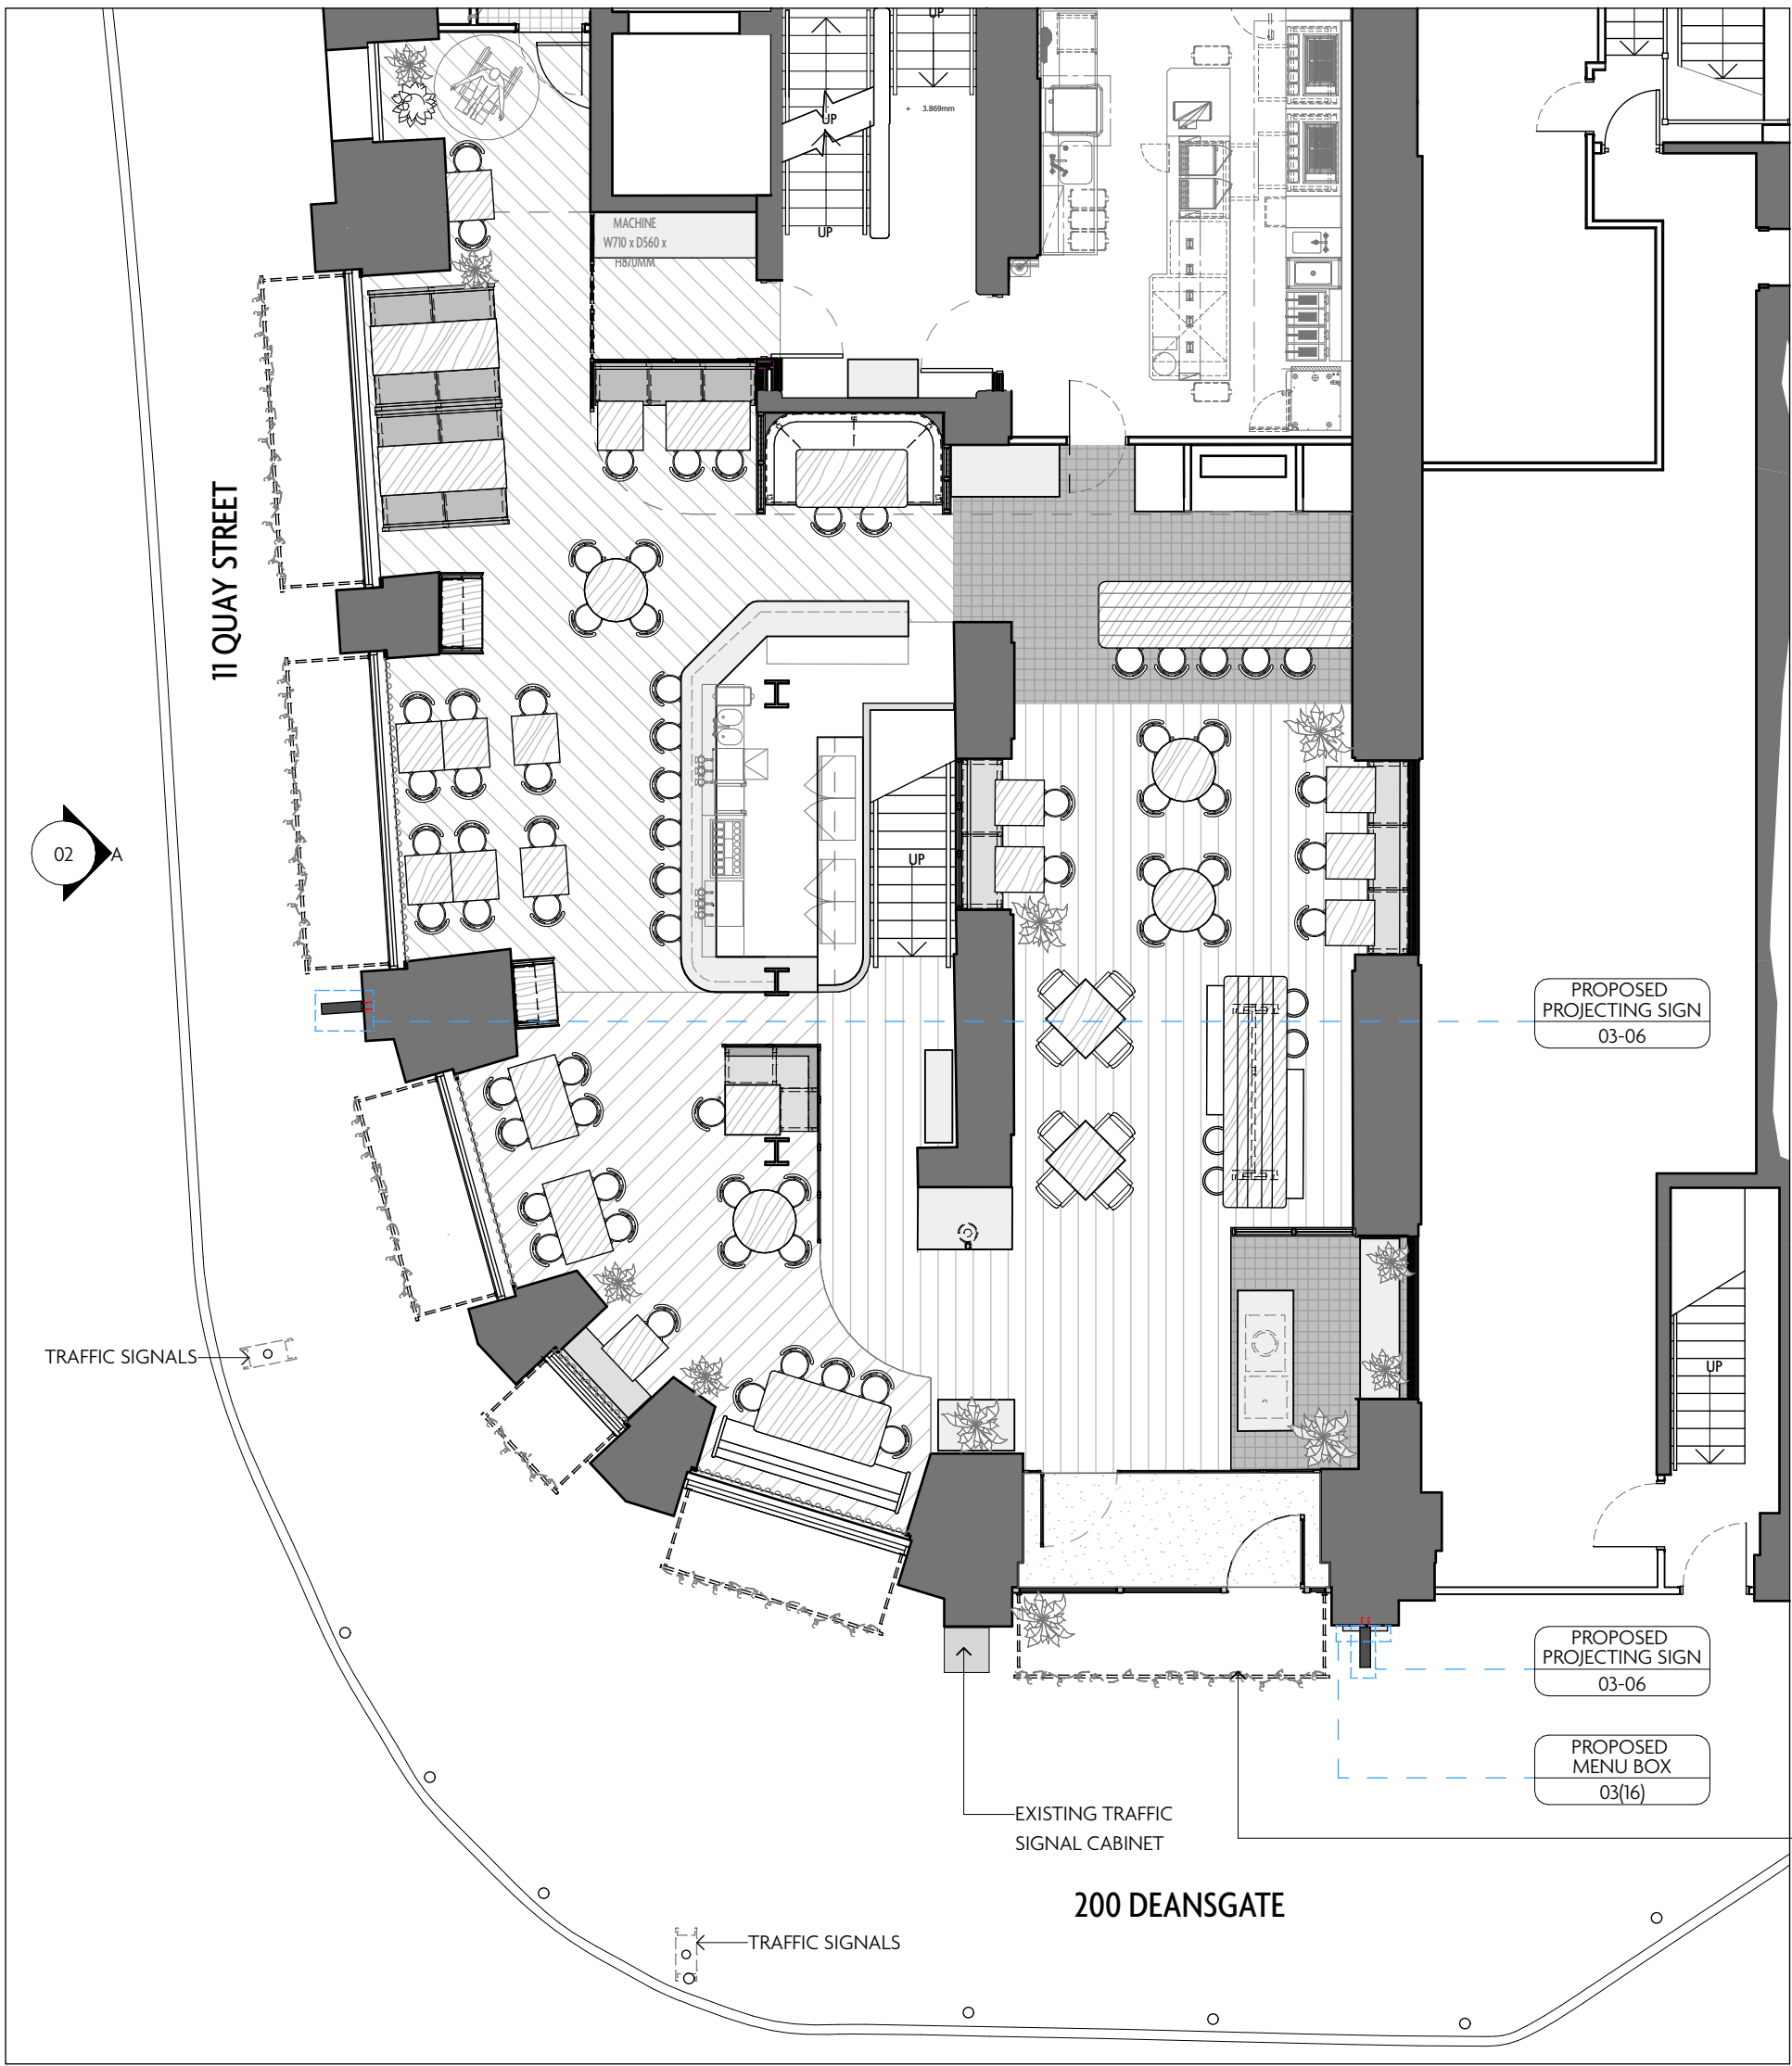

00 PROPOSED GROUND FLOOR GA
1:100 @ A1



01 PROPOSED ELEVATION A - 11 QUAY STREET
1:100 @ A1

