



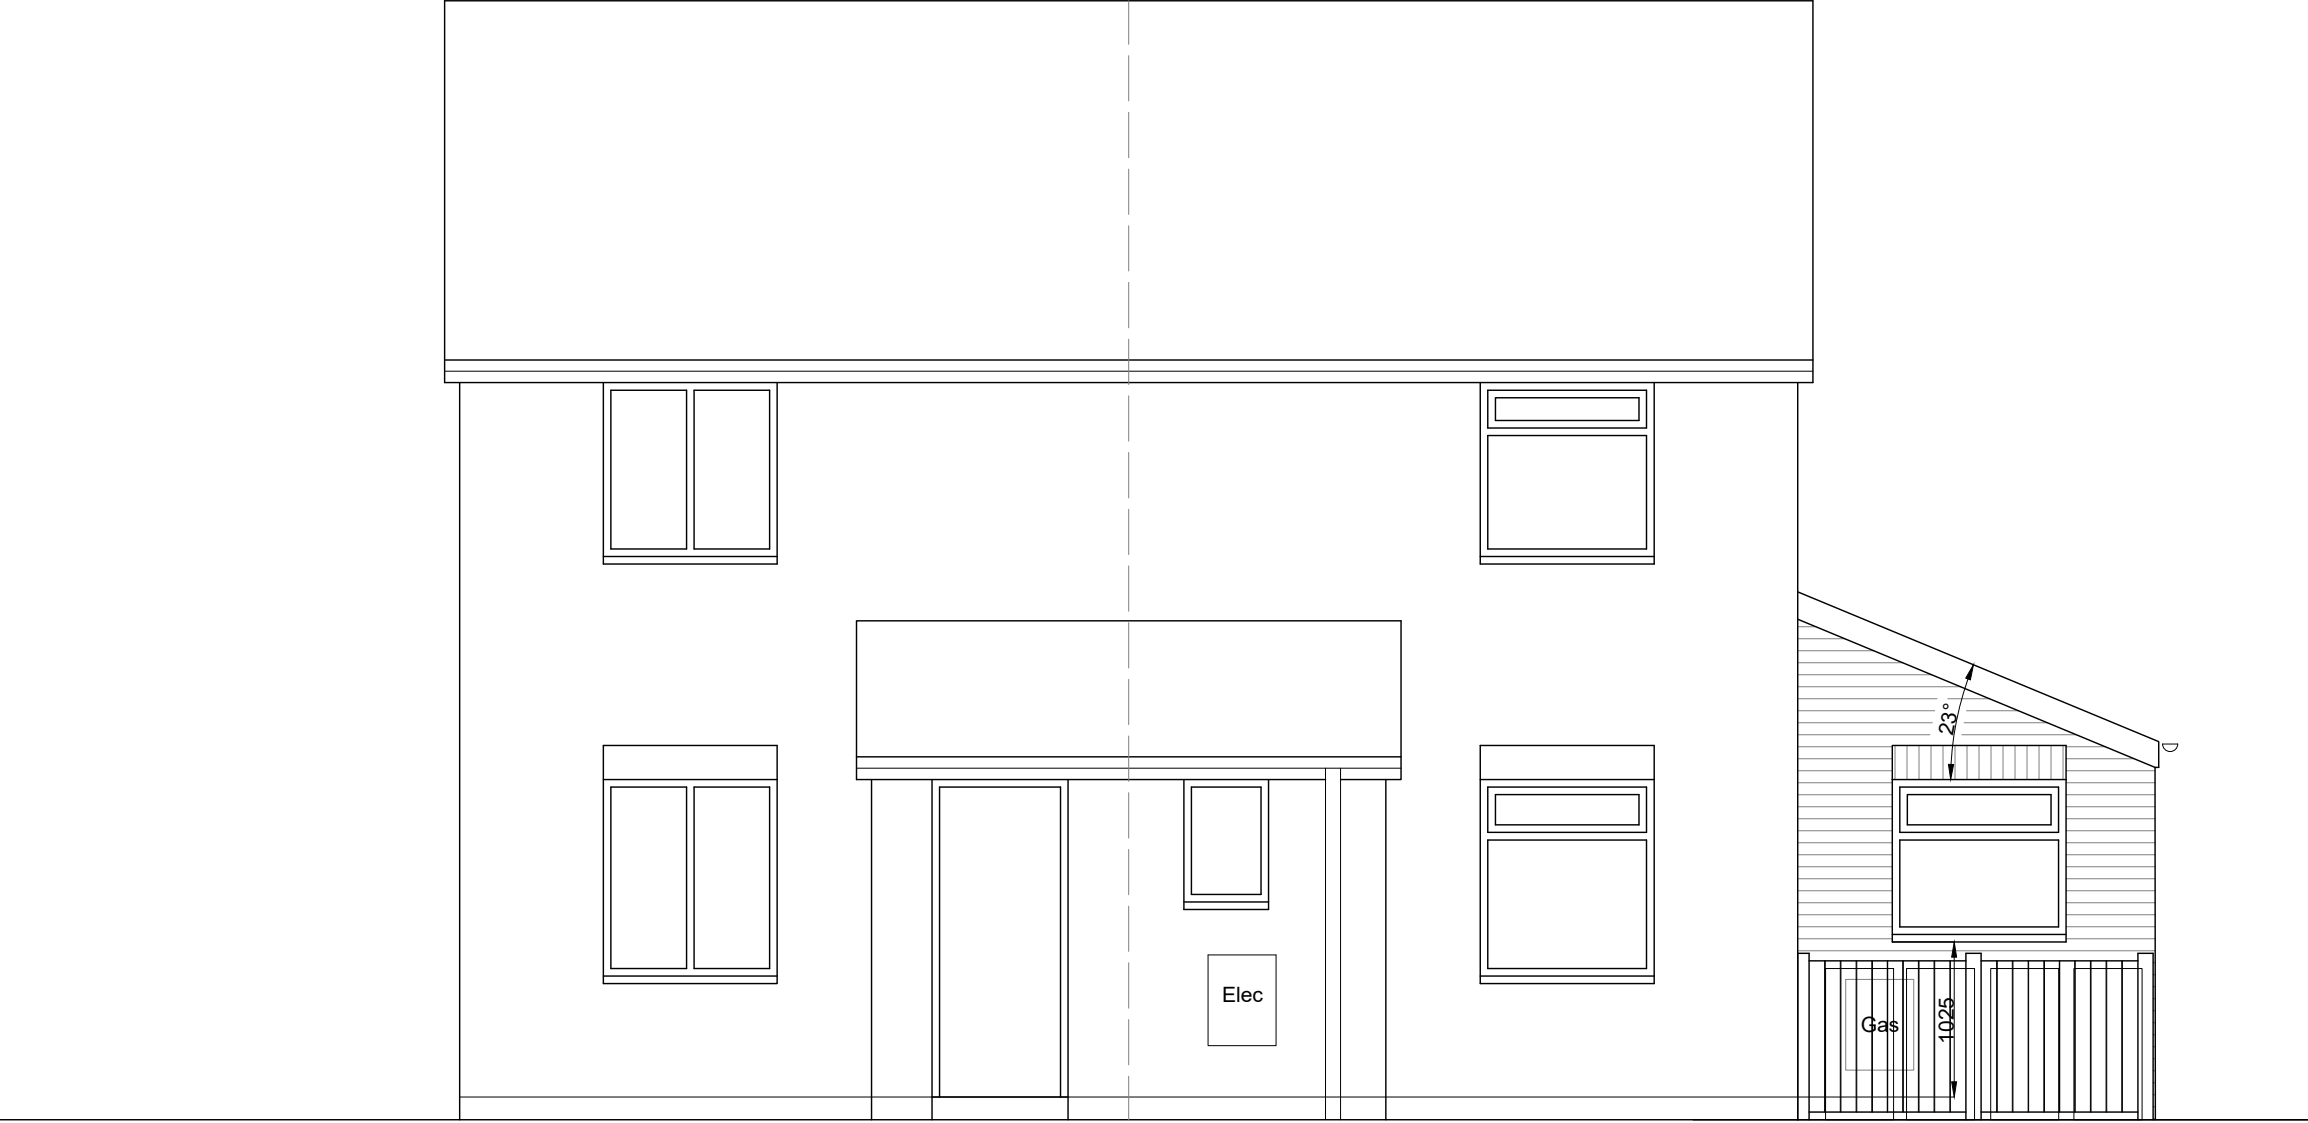

Proposed Front Elevation



Proposed Rear Elevation

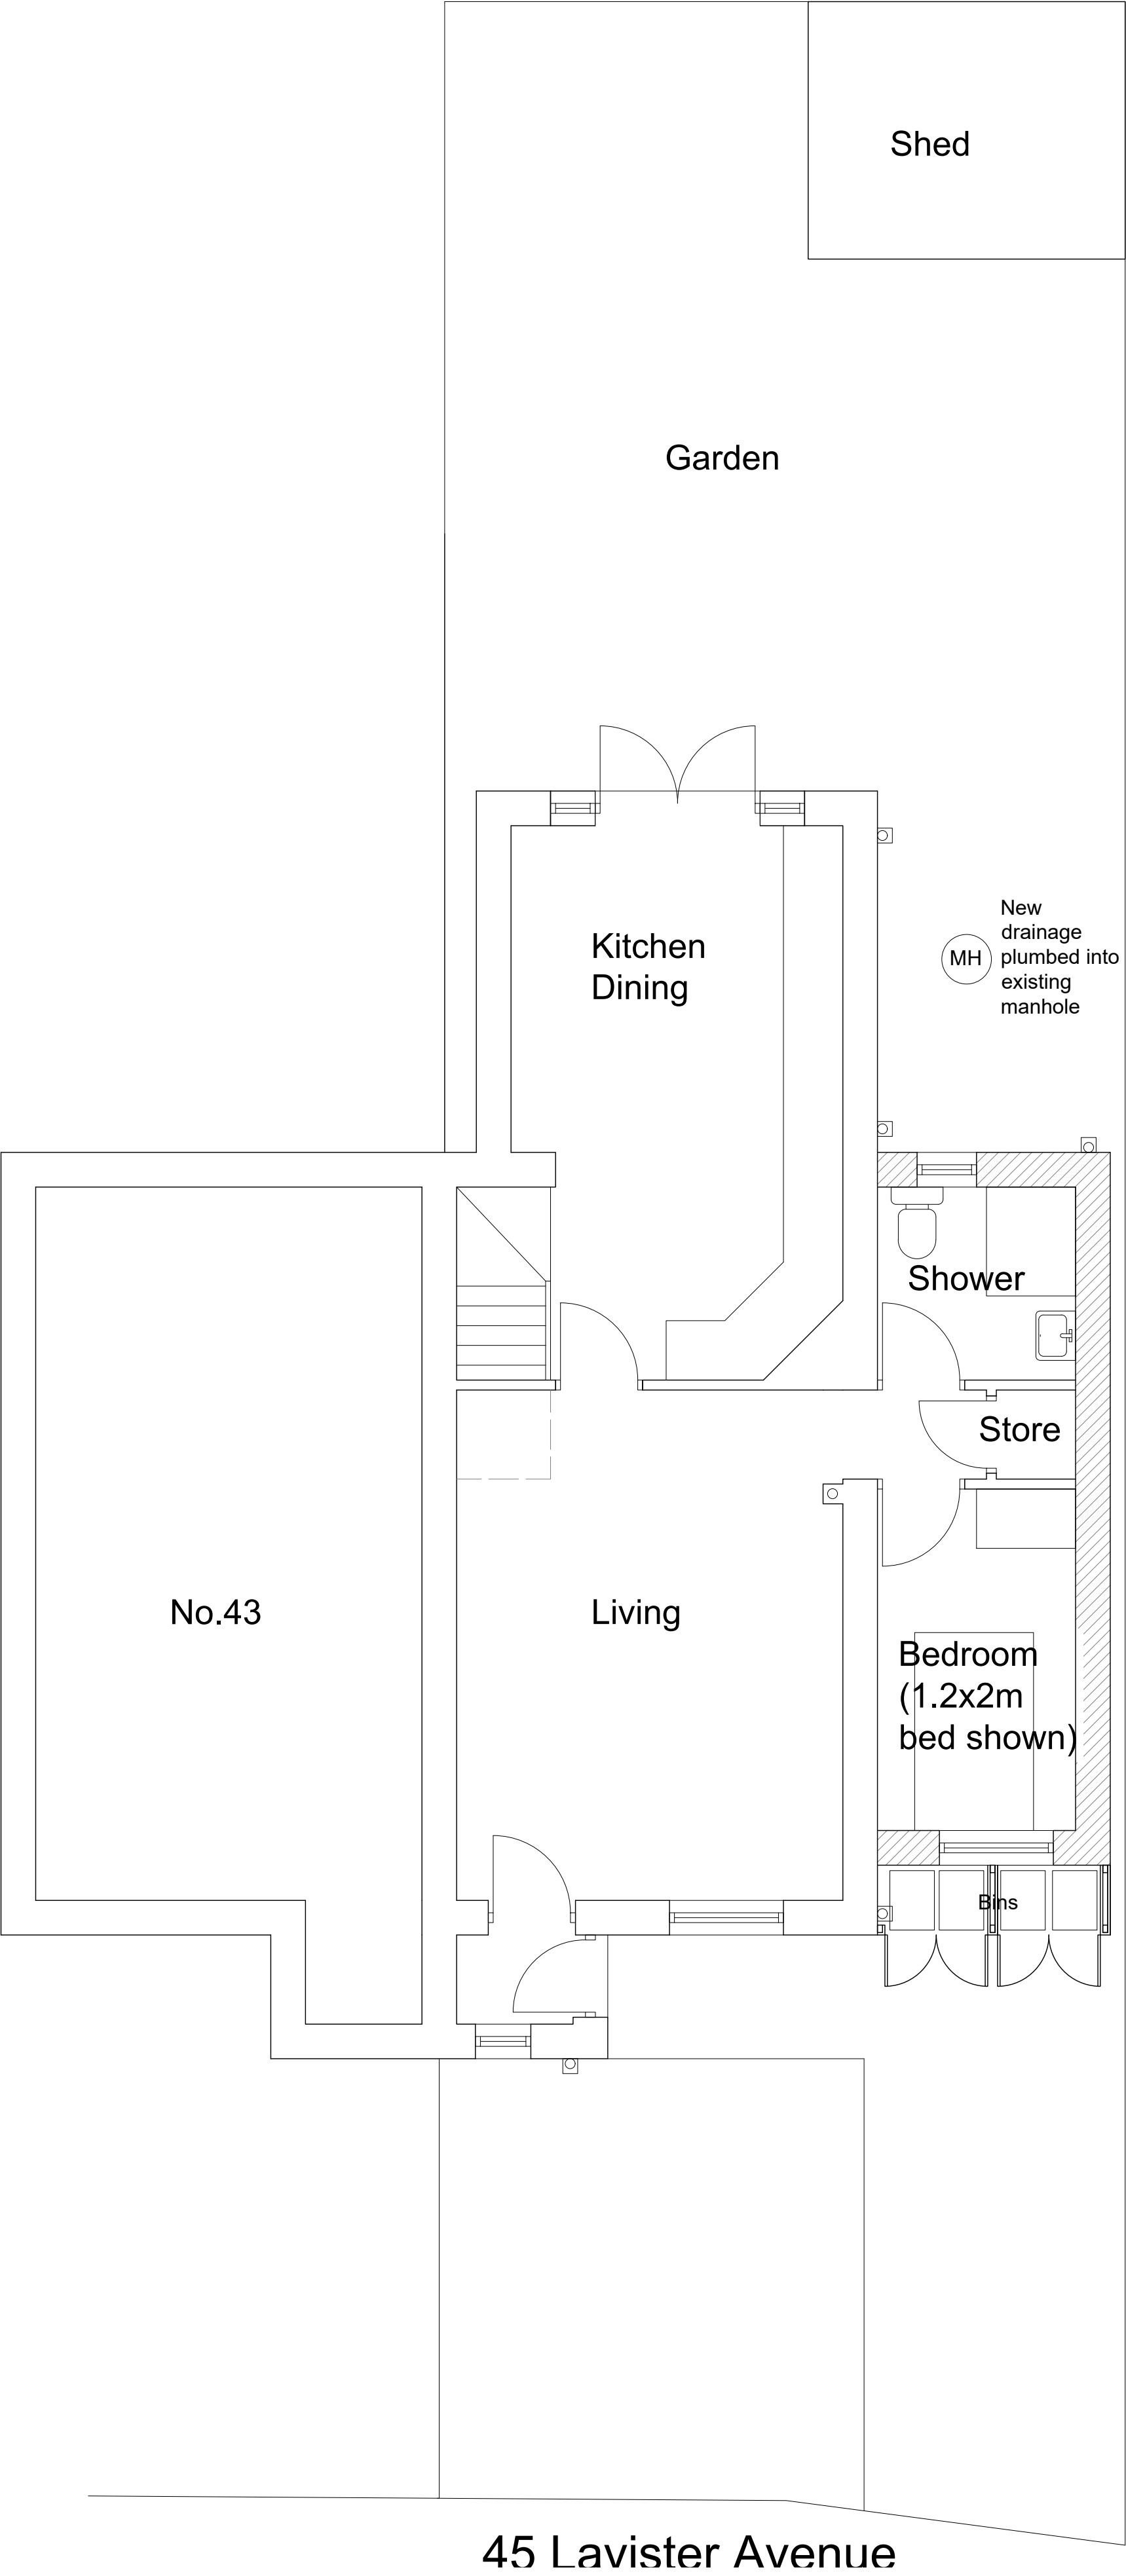

Proposed Side Elevation

Proposed Materials

- bricks and tiles to match existing -
- upvc windows

SITE - 45 LAVISTER AVENUE, BURNAGE, M19 1RT	PROPOSED PLANS AND ELEVATIONS	1:50 AT A1 1:100 AT A3	DWG 11	REV C
--	-------------------------------	---------------------------	-----------	----------