


Notes

Designer takes no responsibility for any dimensions obtained by scaling from this drawing. If no dimension is shown the recipient must ascertain the dimension specifically from the Designer or by site measurement. Supplying this drawing in digital form is solely for convenience and no reliance may be placed on digital data. All data must be checked against hard copy. Dimensions must be checked on site. Any discrepancies must be reported to the Designer immediately. This drawing is copyright of Duke Design Services

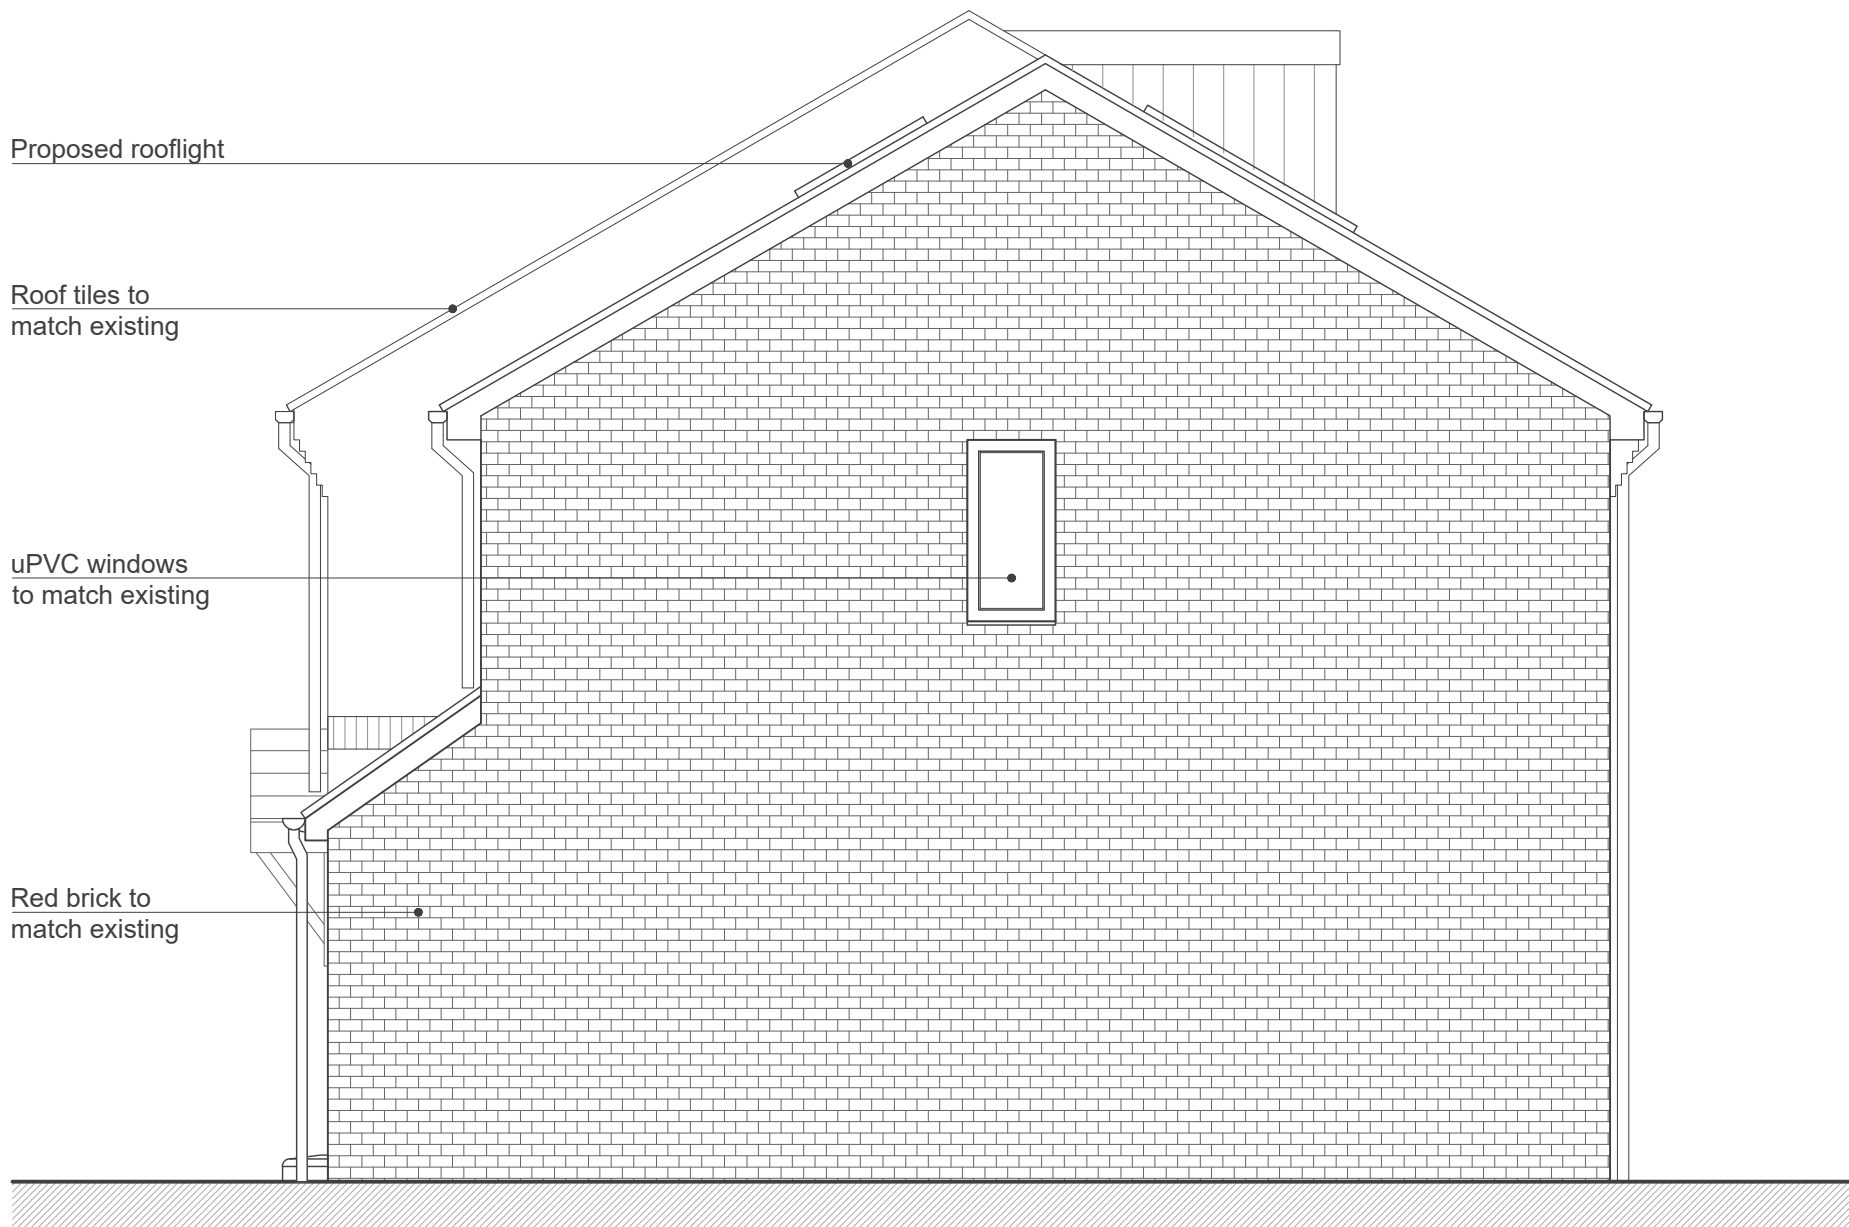

Side Elevation  
1:50

|     |                                                 |            |    |
|-----|-------------------------------------------------|------------|----|
| B   | Propose front wall moved back/side window added | 14.06.2023 | DD |
| A   | Extension roof amended/lowered                  | 22.05.2023 | DD |
| Rev | Description                                     | Date       | By |

Duke Design Services  
T:07450607284 W:ddesignservices.co.uk  
E:dd@dukedesignservices.co.uk



|   |               |    |              |  |
|---|---------------|----|--------------|--|
| C | Concept       | G  | Contract     |  |
| D | Planning      | J  | Construction |  |
| E | Building Regs | L  | As Built     |  |
| F | Tender        | Sk | Sketch       |  |

|          |                                       |                  |    |
|----------|---------------------------------------|------------------|----|
| Client:  | Vitaliy Nuda                          |                  |    |
| Project: | 14 Culcheth Lane, Manchester, M40 1LR |                  |    |
| Scale:   | 1:50                                  | Is original size | A3 |
| Date:    | Mar 2023                              |                  |    |

| Drawing Number | Description             | Rev |
|----------------|-------------------------|-----|
| 23(04)_211     | Proposed Side Elevation | B   |

