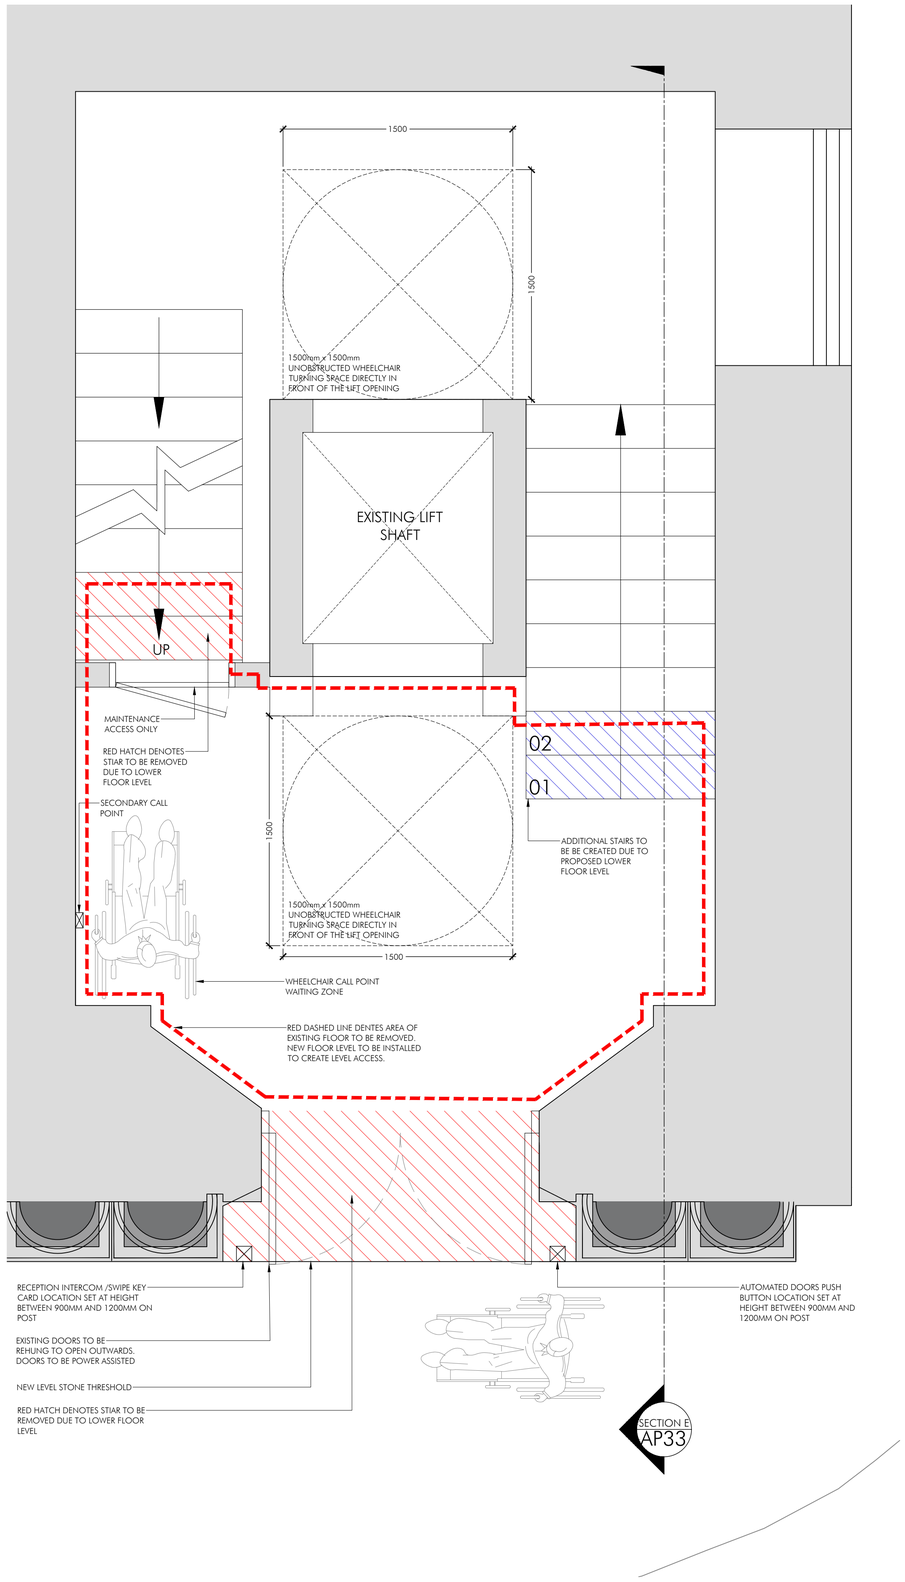

GROUND FLOOR PART PLAN
SCALE 1:20

PROPOSED FRONT ELEVATION - YORK STREET (SOUTH WEST FACING)
SCALE 1:20

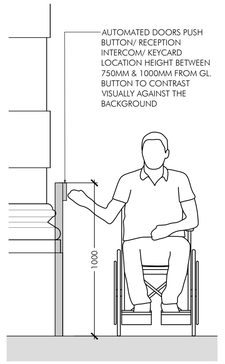

PUSH BUTTON ELEVATION
SCALE 1:20

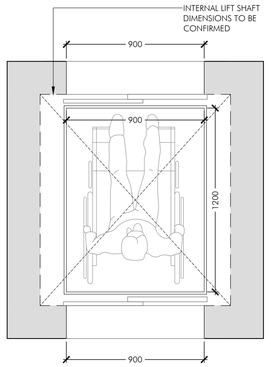

PROPOSED LIFT CAR PLAN
SCALE 1:20

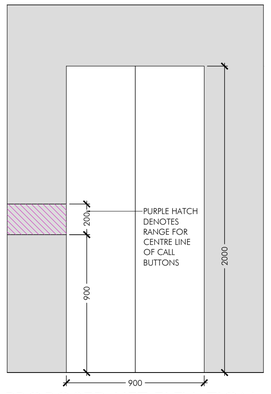

PROPOSED LIFT ELEVATION
SCALE 1:20

KEY

- RED DASHED LINE — DENOTES AREA OF EXISING FLOOR TO BE REDUCED TO CREATE LEVEL ACCESS.
- RED SHADED AREAS — DENOTES EXISTING STAIRS TO BE REMOVED DUE TO PROPOSED REDUCED FLOOR LEVEL
- BLUE SHADED AREAS — DENOTES ADDITIONAL STAIRS TO BE CREATED DUE TO PROPOSED REDUCED FLOOR LEVEL
- GREEN SHADED AREAS — DENOTES AREA OF STONEWORK TO BE REPAIRED AND MADE GOOD
- PURPLE SHADED AREAS — DENOTES ZONE FOR CALL BUTTONS

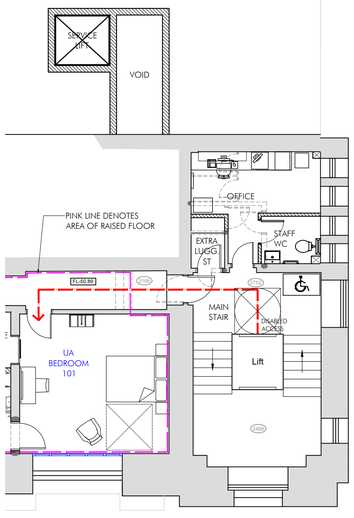

FIRST FLOOR PART PLAN
SCALE 1:100

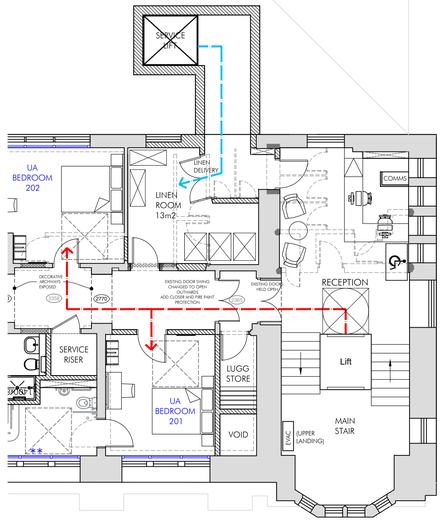

SECOND FLOOR PART PLAN
SCALE 1:100

AM	DRAWN		
DRAWN	REVISION	19.07.22	SP
		DATE	VER

PLANNING ISSUE

PROJECT
INNKEEPERS COLLECTION
1-3 YORK STREET (BROWNS)
MANCHESTER

TITLE
ALTERATIONS TO UA ENTRANCE

SCALE
1;20 & 1:50 @A1

JOB No	DRAWING No	REV
MAB46	AP32	/

ALLISON PIKE
ARCHITECTS & DESIGNERS

7 Buxton Road West, Disley,
Stockport, Cheshire, SK12 2AE.
Website: www.allisonpike.com

Telephone: 01663 763000
Facsimile: 01663 766772
Email: studio@allisonpike.com

© Allison Pike Partnership Limited.