


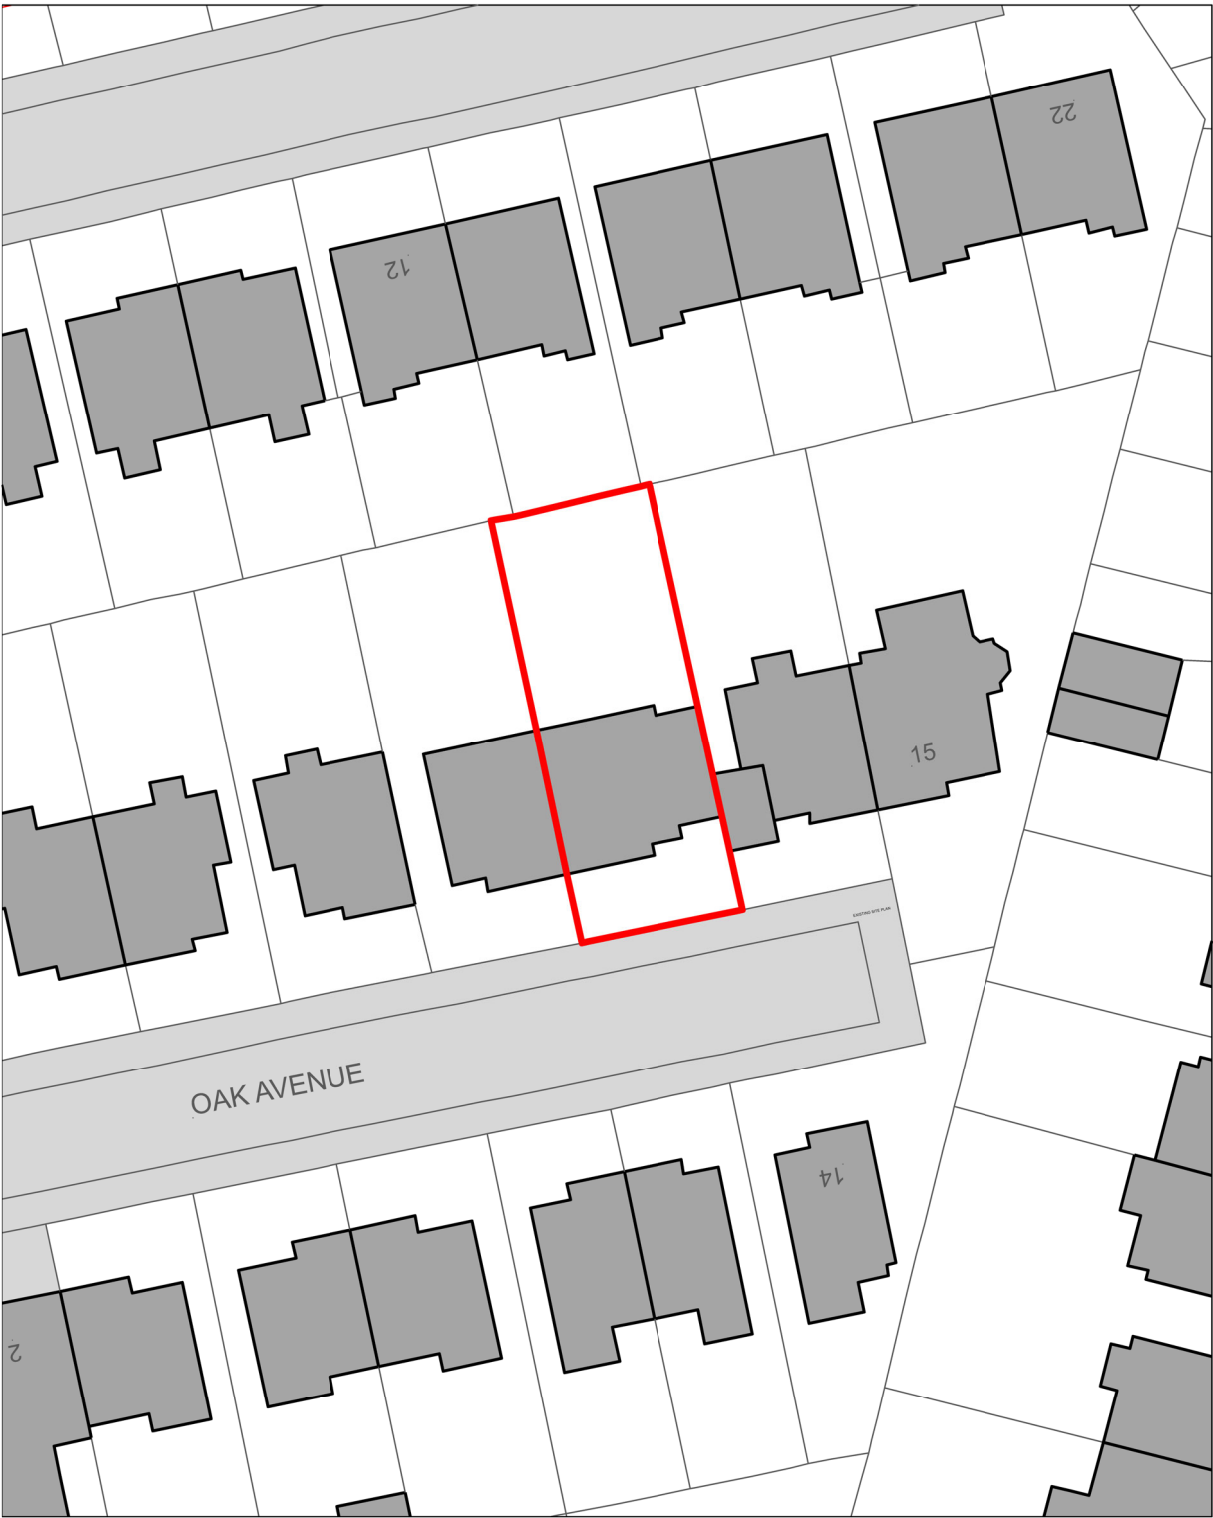

edmunds architects ltd
www.edmundsarchitects.com

Notes

 Site boundary (309 m²)

Do not scale from this drawing
This drawing is the copyright of edmunds architect ltd
All dimensions to be checked on site by contractor
Contractor to report any dimensional discrepancies,
errors or omissions prior to works commencing on site

Rev.	Date	Drawn	Description
P1	06.09.2023	AE	Issued for Planning

Project
11 OAK AVENUE
Client
MRS L WISE & MR B CRANGLE
Scale
1:500 @ A3
Status
FOR PLANNING
Drawing no. / Title
0083_al(05)001_P1

edmunds architects

LOCATION PLAN