
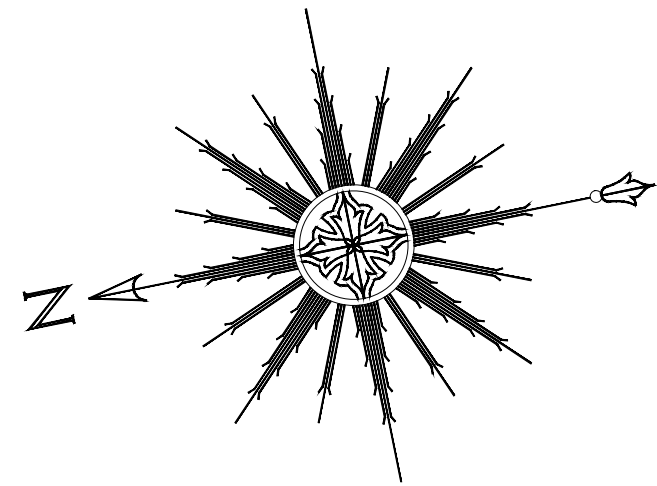
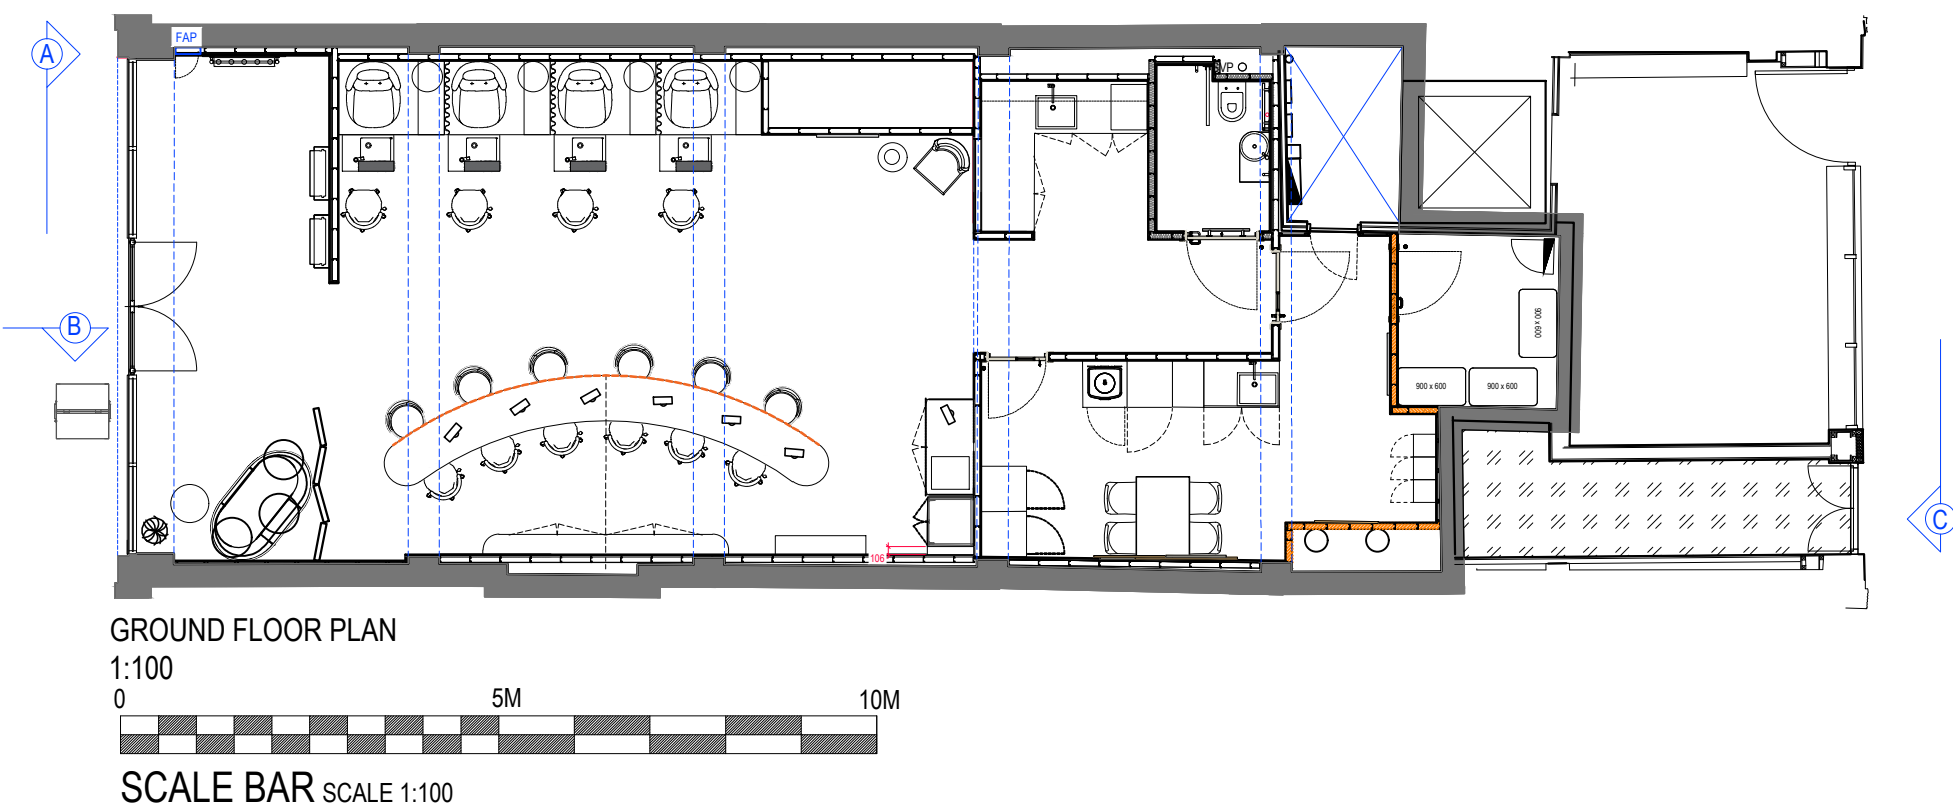
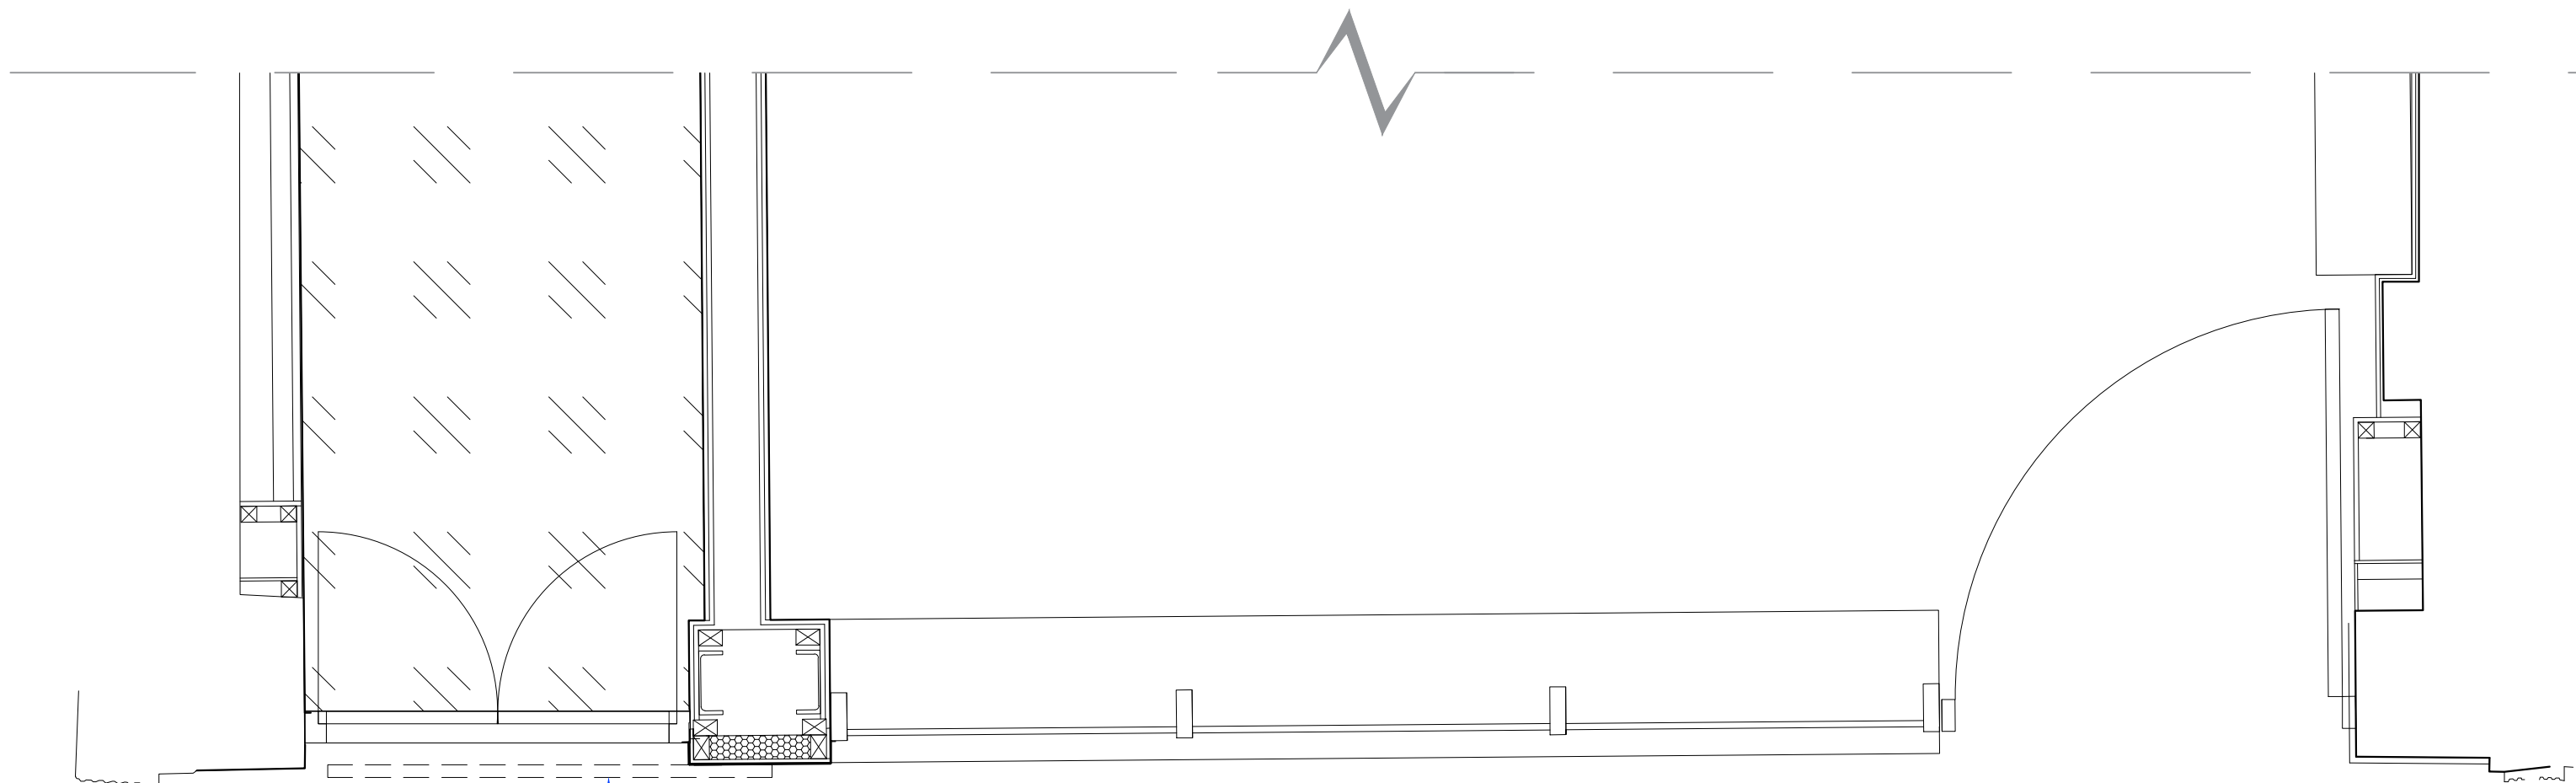


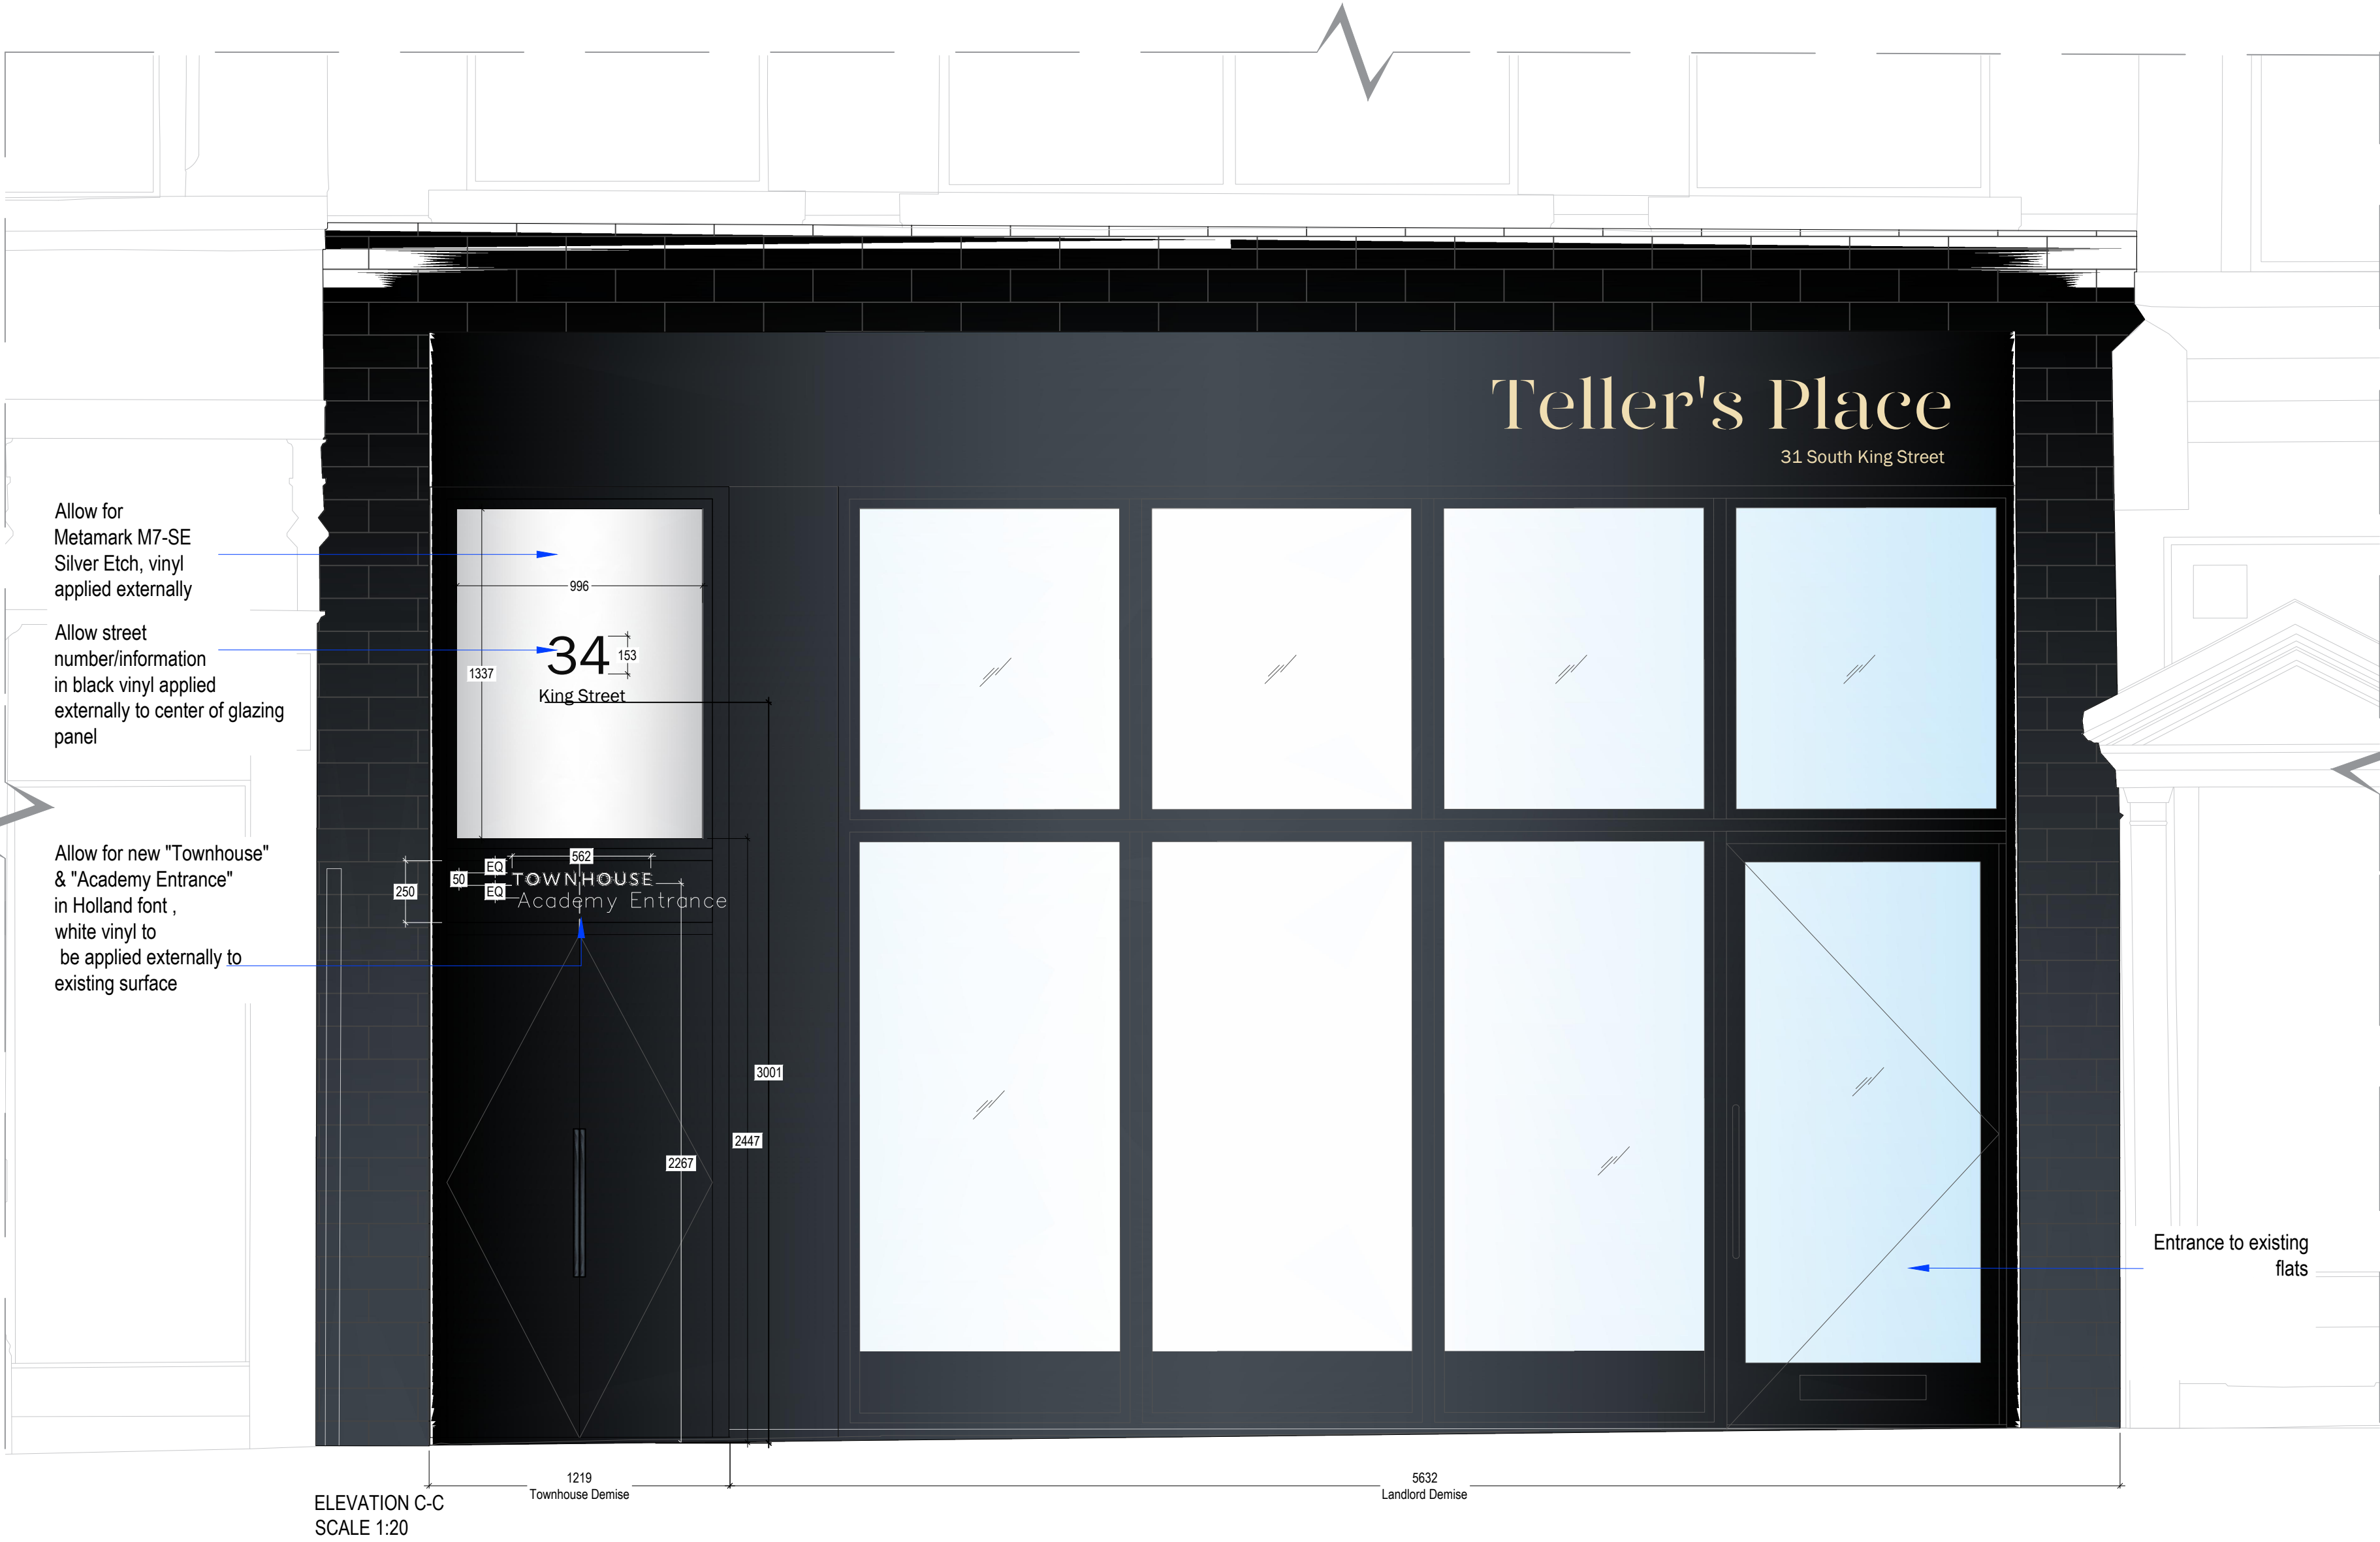

sea DESIGN GROUP

Client:
TOWNHOUSE

Project:
Manchester 34
King Street

Drg title:
Proposed External
Elevations 2 of 2

Scheme:
Townhouse

Scale: 1:50@A1 Date: 08.08.23

Drg No: 223172/5.1 Rev: A

Drg by: BYJ Check: SJ

Rev by:
A Drawing updated to suit planning officers comments
- GD

14.09.23

SEA Design Group, Unit 13D Princes Drive,
Kenilworth, Warwickshire CV8 2FD UK
Email: office@seadesigngroup.com
Telephone: +44 (0)1926 864440