


Notes:
All ironmongery and manifestations shown indicatively.

Leaf dimensions to be confirmed on site for each door.

All pull handles to be in accordance with BS8300. All lever handles to be centered at 950mm above finish floor level

Elevations to be read in conjunction with written door schedules, NBS and Fire Works Summary spreadsheet.

Door Types

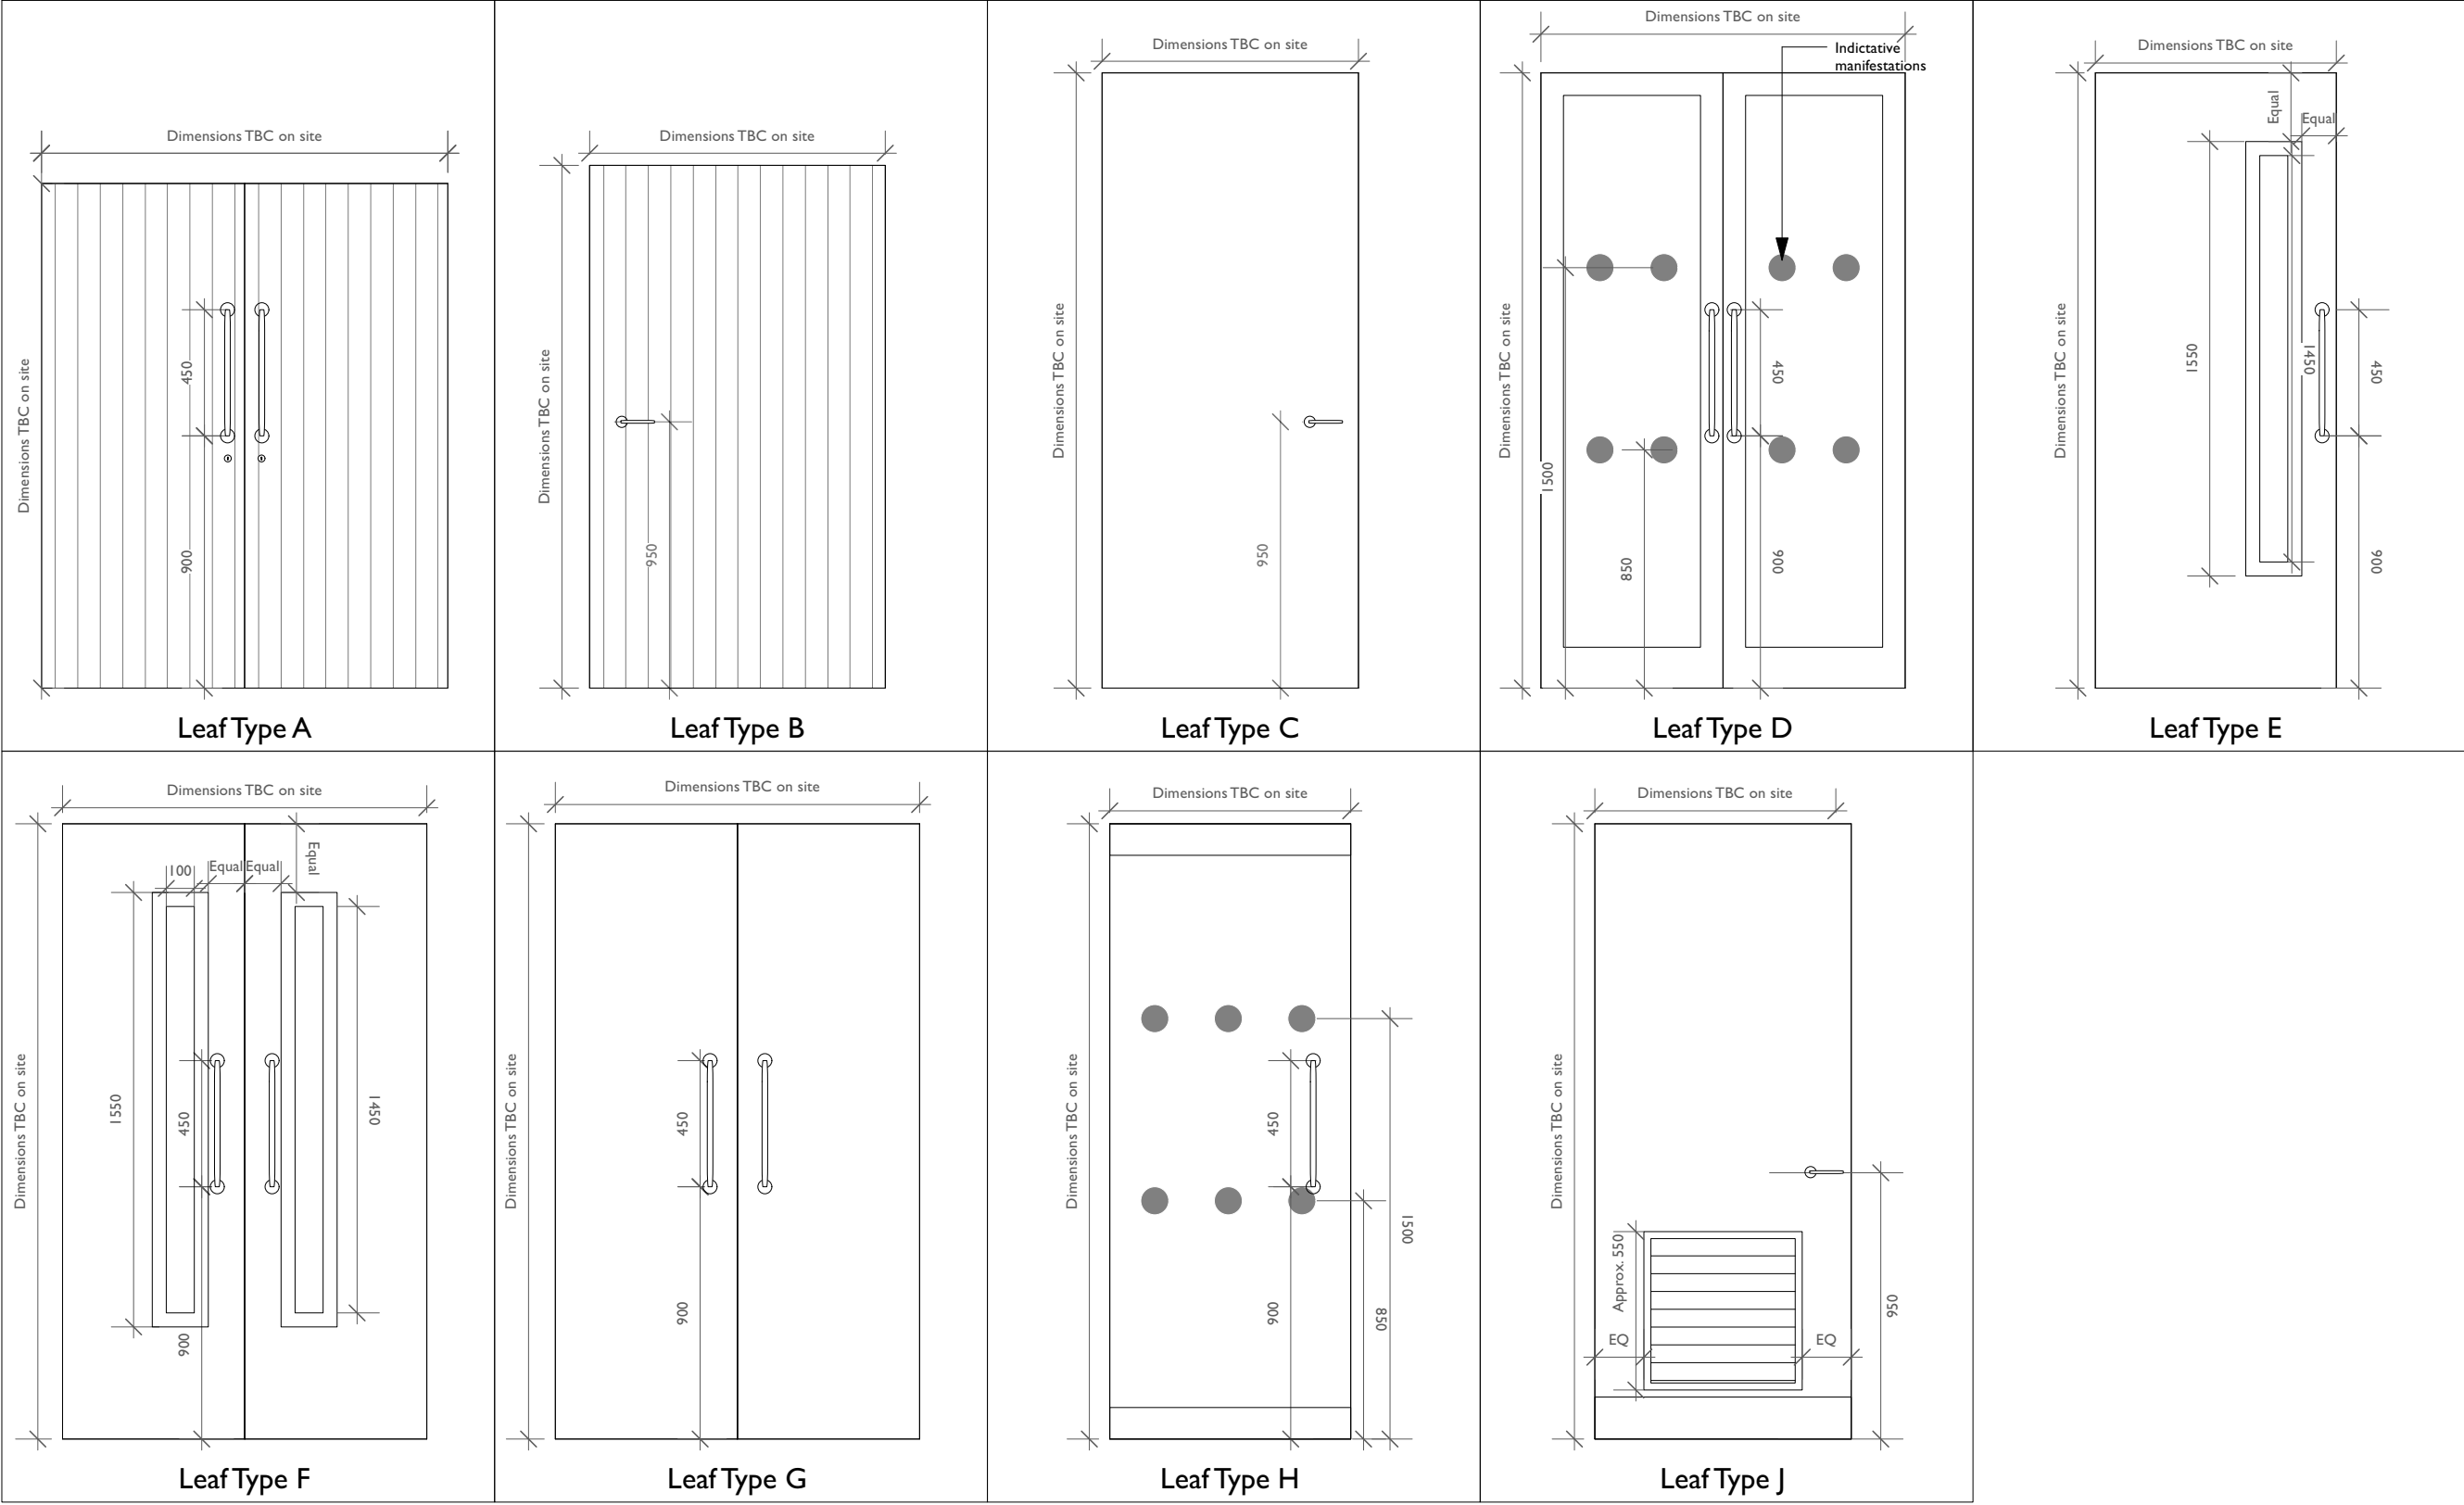

A	Dimensions amended, type J added.			RJD/ HW	H W
	04/07/23	Rev	Note	DRN	CHK

Science and Industry
Museum Fire Works

Door Schedule

scheme	2002
drwg no.	T(710)
revision	A

scale	1:20 @ A3
date first drawn	May 23
drawn	RJD

SK sketch E existing P proposed T tender C construction FI final issue

www.ateliermb.co.uk
t 0161 236 0051
e architect@ateliermb.co.uk