



SHIP CANAL HOUSE, MANCHESTER

BASEMENT BIKE STORE/ CHANGING FACILITIES
PARTITION SECTIONS - 2 OF 2

This drawing is the property of **bluesky** Design and must not be copied or otherwise reproduced. All dimensions must be checked on site before commencing work. This drawing was produced using AutoCAD 2019.

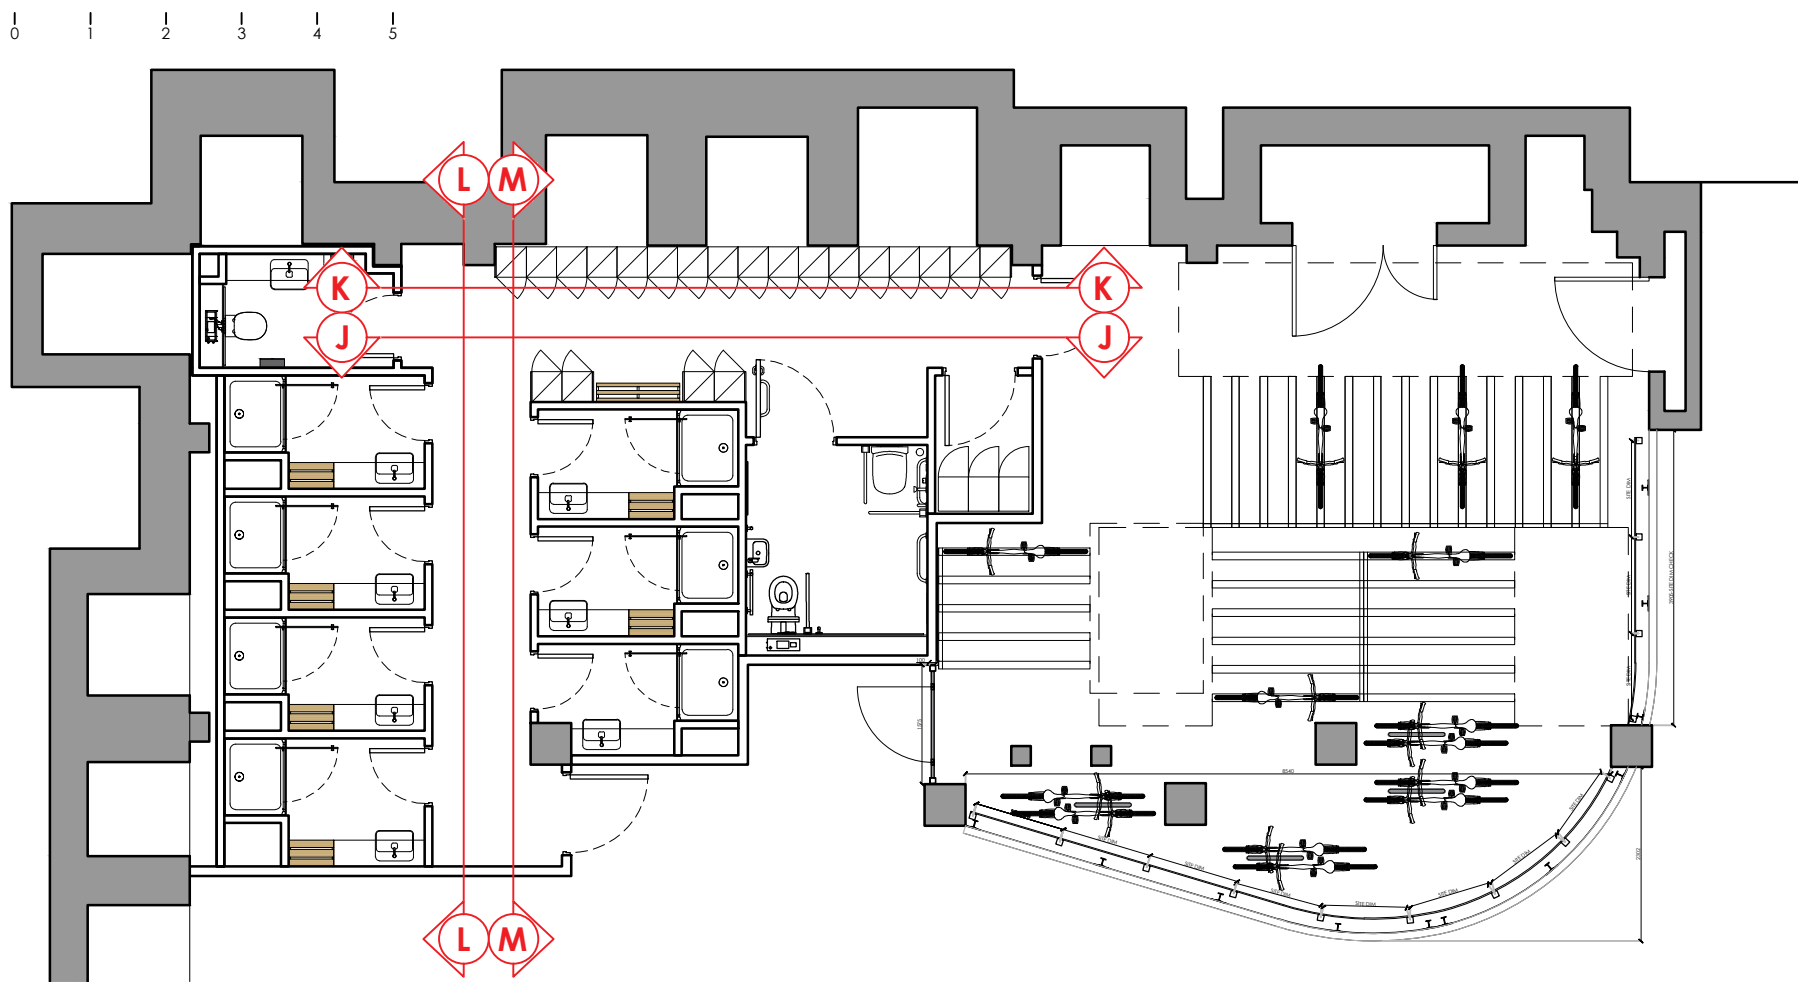

LOCATION PLAN

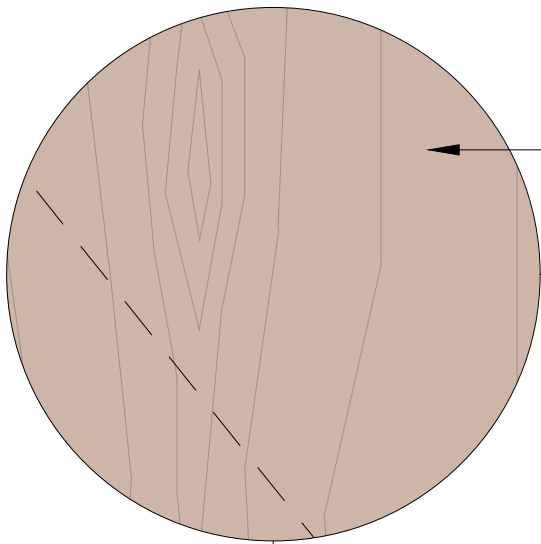


DOOR SIGNAGE
REFER TO DRAWING 1308-0B-DS-01

LOCKERS
REFER TO DRAWING 1308-0B-JN-01


LOCKERS
REFER TO DRAWING 1308-0B-JN-01

NOTE: LOCKERS ARE TO BE BUILT AS ONE FREE-STANDING ITEM AND NOT FIXED BACK INTO THE EXISTING STRUCTURE.

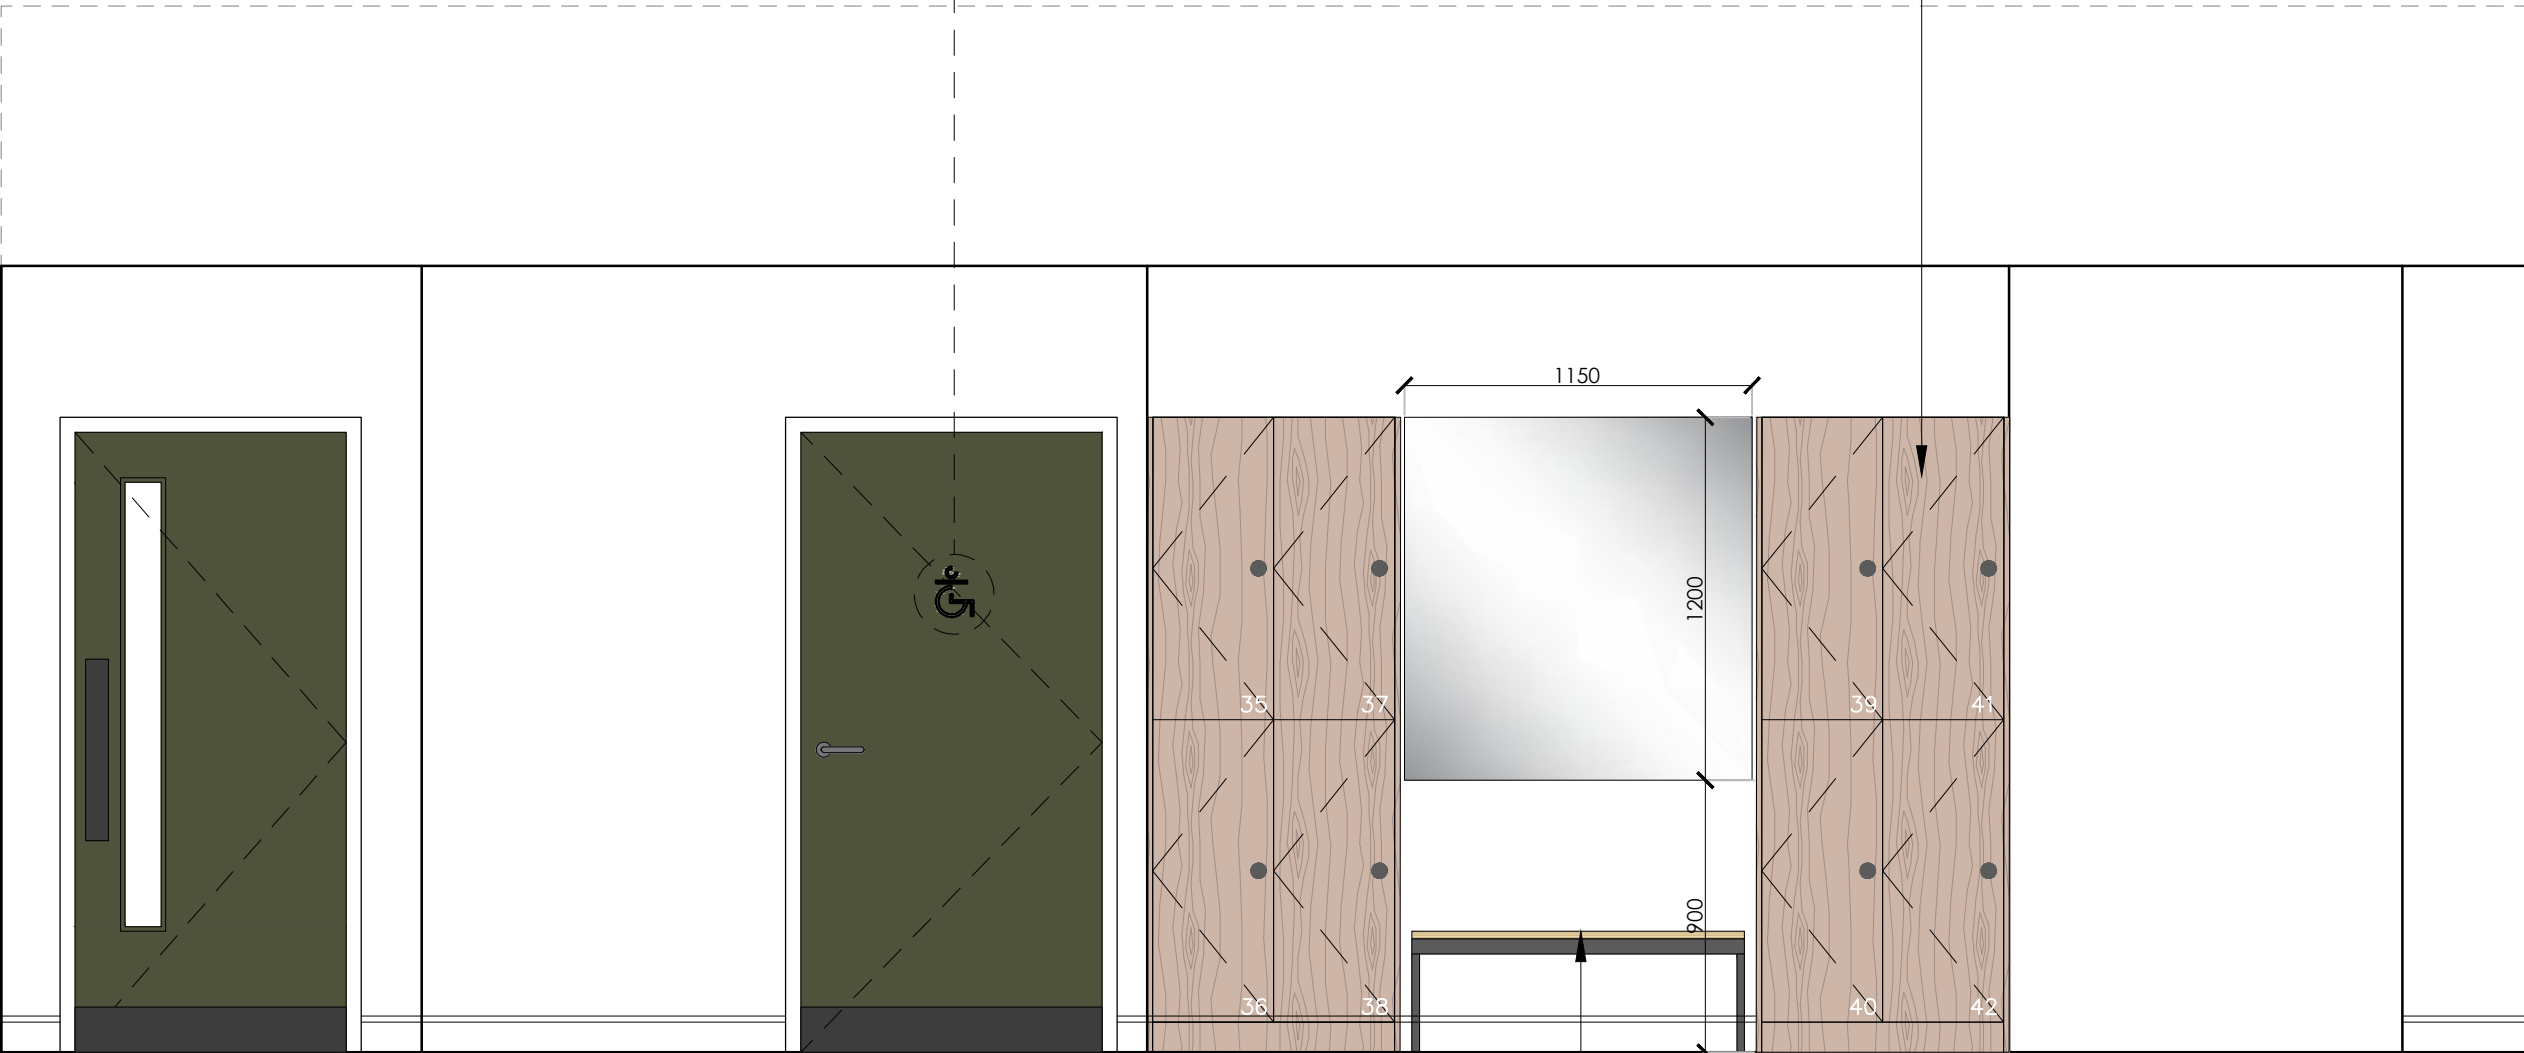


ELEVATION J


FREESTANDING BENCH WITH MIRROR
ABOVE FIXED DIRECTLY TO WALL

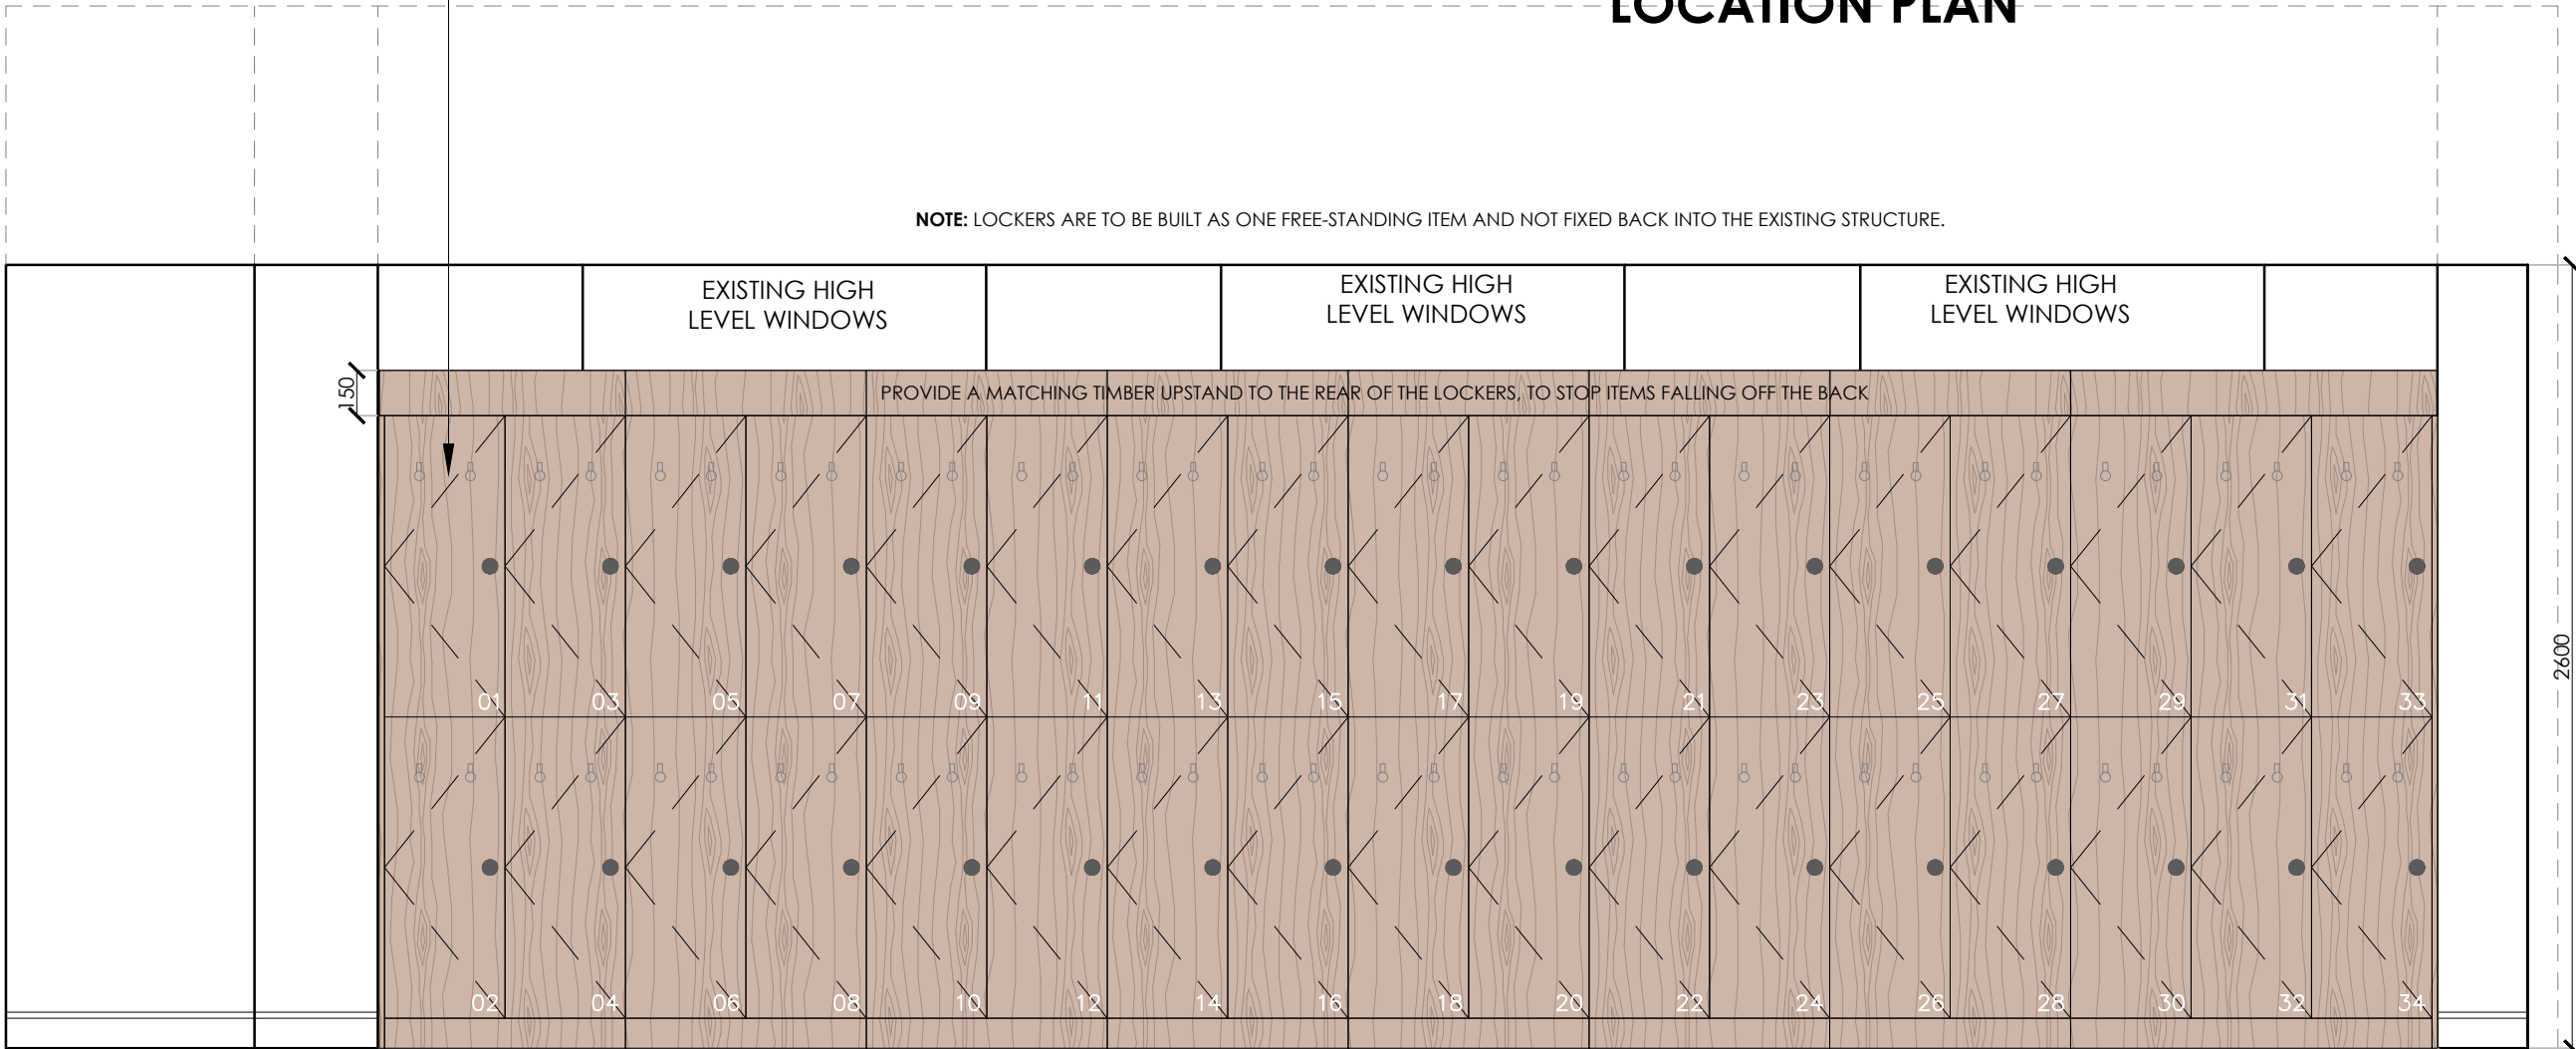

ELEVATION K

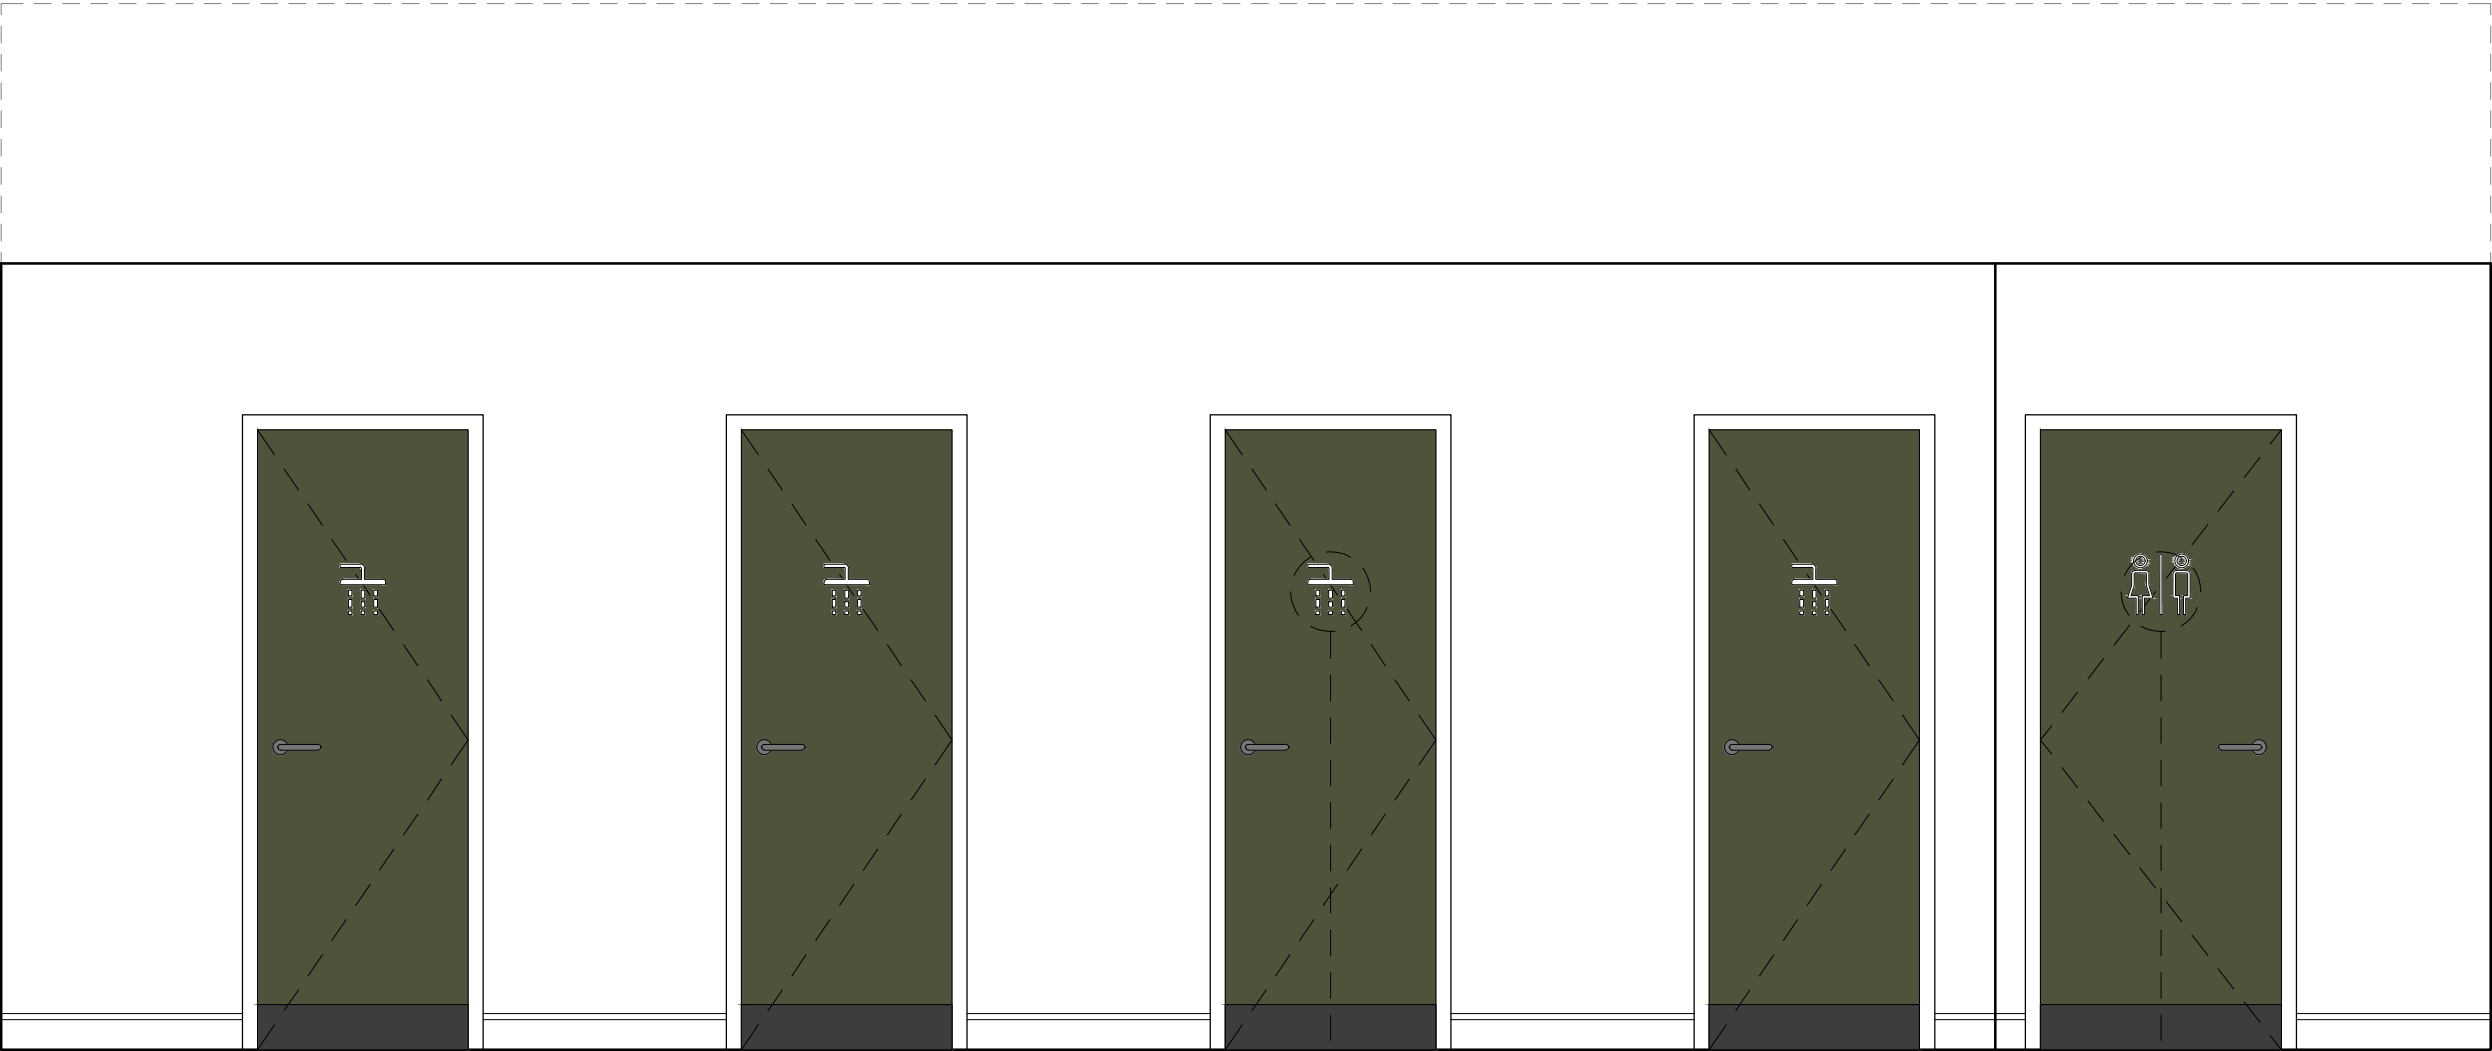

ELEVATION L

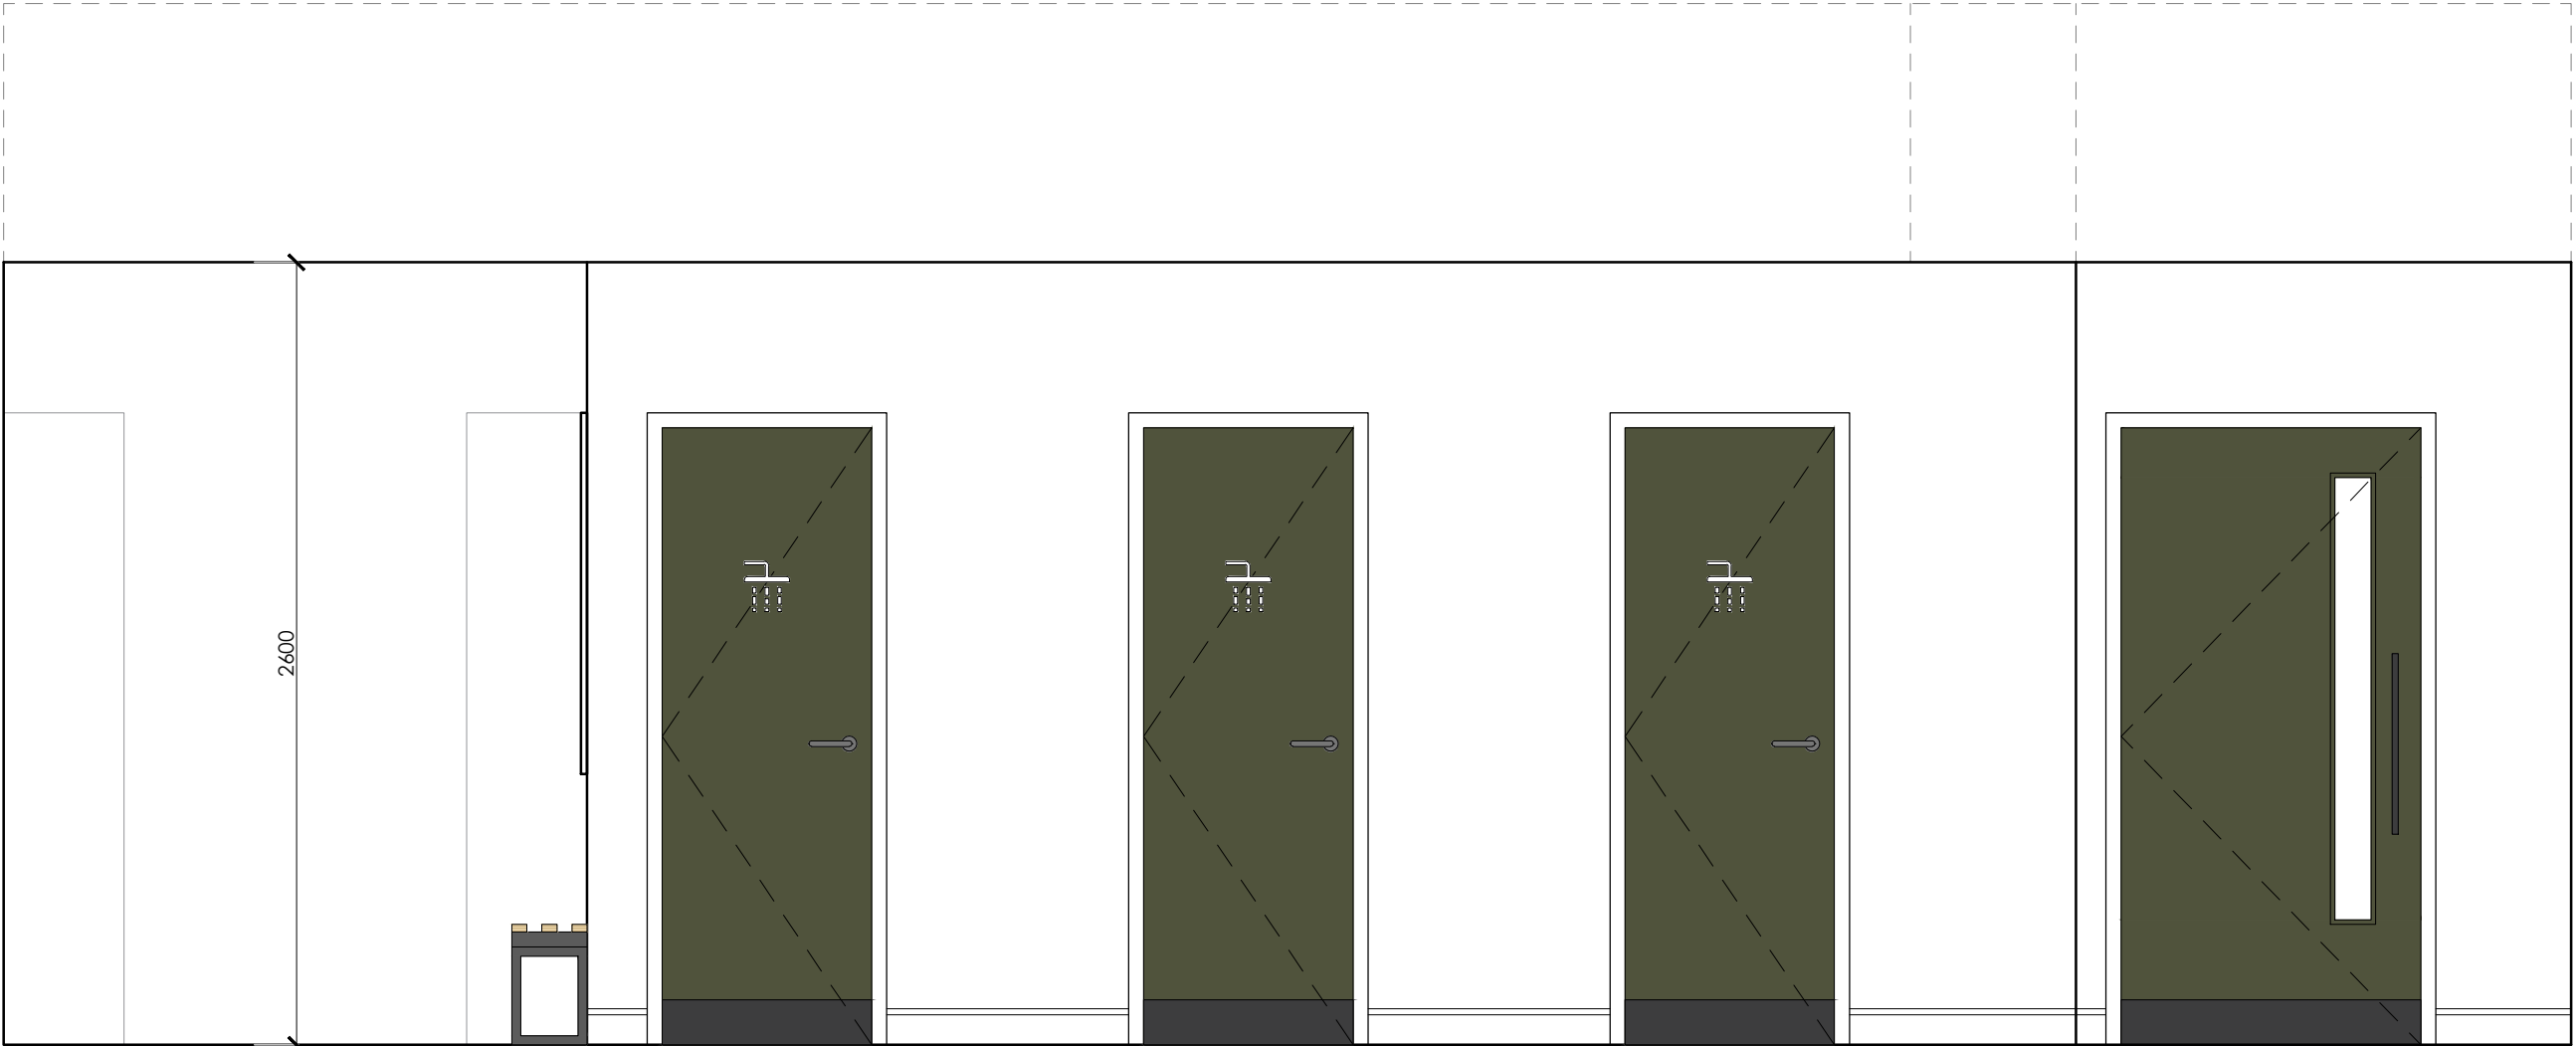

ELEVATION M

Rev	Date	Description	Initials
E	23.08.23	LOCKERS TO BE FREESTANDING	PB
D	22.08.23	UPSTAND TO REAR OF THE LOCKERS	PB
C	21.06.23	GA CHANGE-DRYING ROOM REDUCED	PB
B	13.12.22	HERITAGE ISSUE	ST
A	05.12.22	ISSUED FOR TENDER	ST

FOR COMMENT

Client:	GROSVENOR
Project:	SHIP CANAL HOUSE CAT A REFURBISHMENT
Address:	KING STREET MANCHESTER
Drawing Title:	BASEMENT PROPOSED SECTIONS 2 OF 2
Date:	25.11.2022
Project Number:	1308
Scale:	1:25@A1
Drawn by:	ST
Drawing Number:	1308-0B-PE-02E

