






ALL DIMENSIONS TO BE CHECKED ON SITE PRIOR TO ANY MANUFACTURE OR CONSTRUCTION OF EQUIPMENT, FINISH, SIGNAGE ETC.

- DRAWINGS TO BE READ IN CONJUNCTION WITH THE FOLLOWING STAGE 3 INFORMATION:
- STRUCTURAL ENGINEER'S DESIGN & RECOMMENDATIONS (DWLP)
HERITAGE REPORT (PAUL BUTLER ASSOCIATES)
M&E AND FIRE STRATEGY (HILSON MORAN)

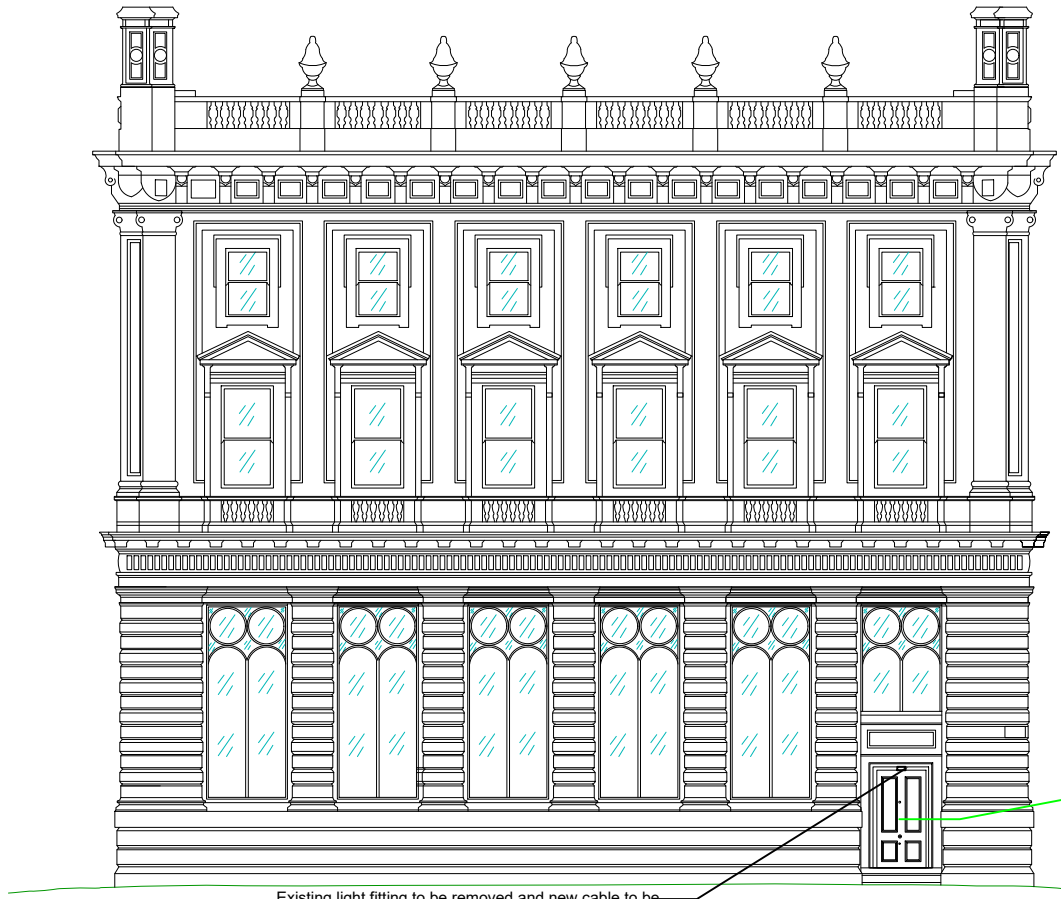

02 SIDE ELEVATION TO YORK STREET AS EXISTING
030 SCALE - 1:100 @ A1

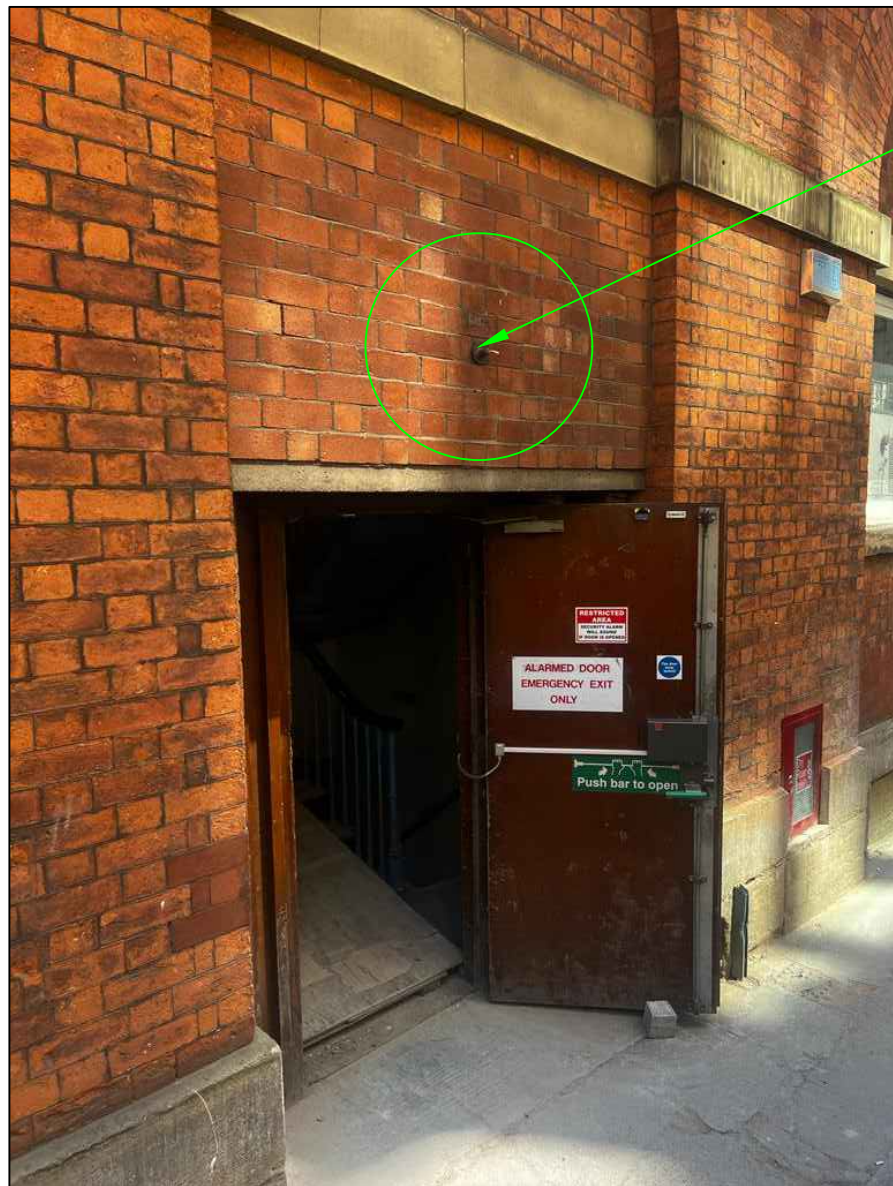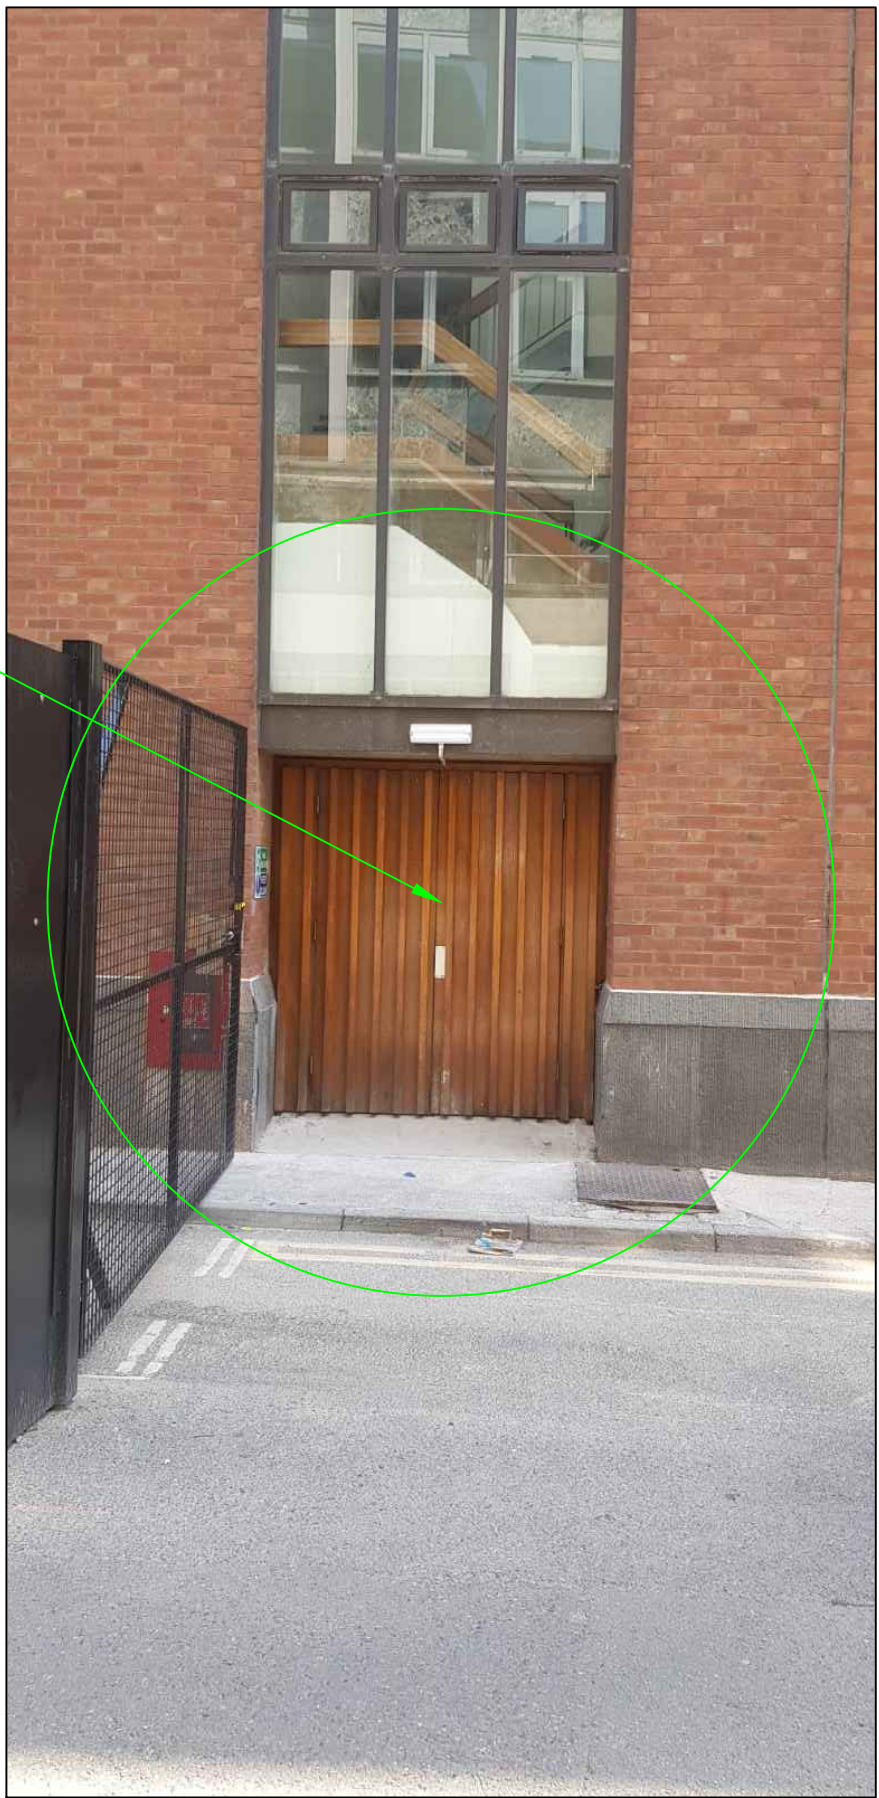

04 GROUND FLOOR REFERENCE PLAN

030 SCALE - 1:100 @ A1 PLAN

REV	DATE	DESCRIPTION	DRAWN	CHECKED	
CUSTOM					
PROJECT					
BRUNTWOOD 38 MOSLEY STREET MANCHESTER M2 3AZ					
DRAWING REFERENCE					
EXTERNAL ELEVATIONS AS EXISTING					
JOB REFERENCE		DRAWING SCALE	DATE	DRAWN	CHECKED
IEC-E1416 1:200@A1			12.06.23	MD	MD
DRAWING No				STAGE	REV
IEC-E1416-E-63-EXT				3	00