



NOTE:
THESE DETAILS ARE PROVISIONAL

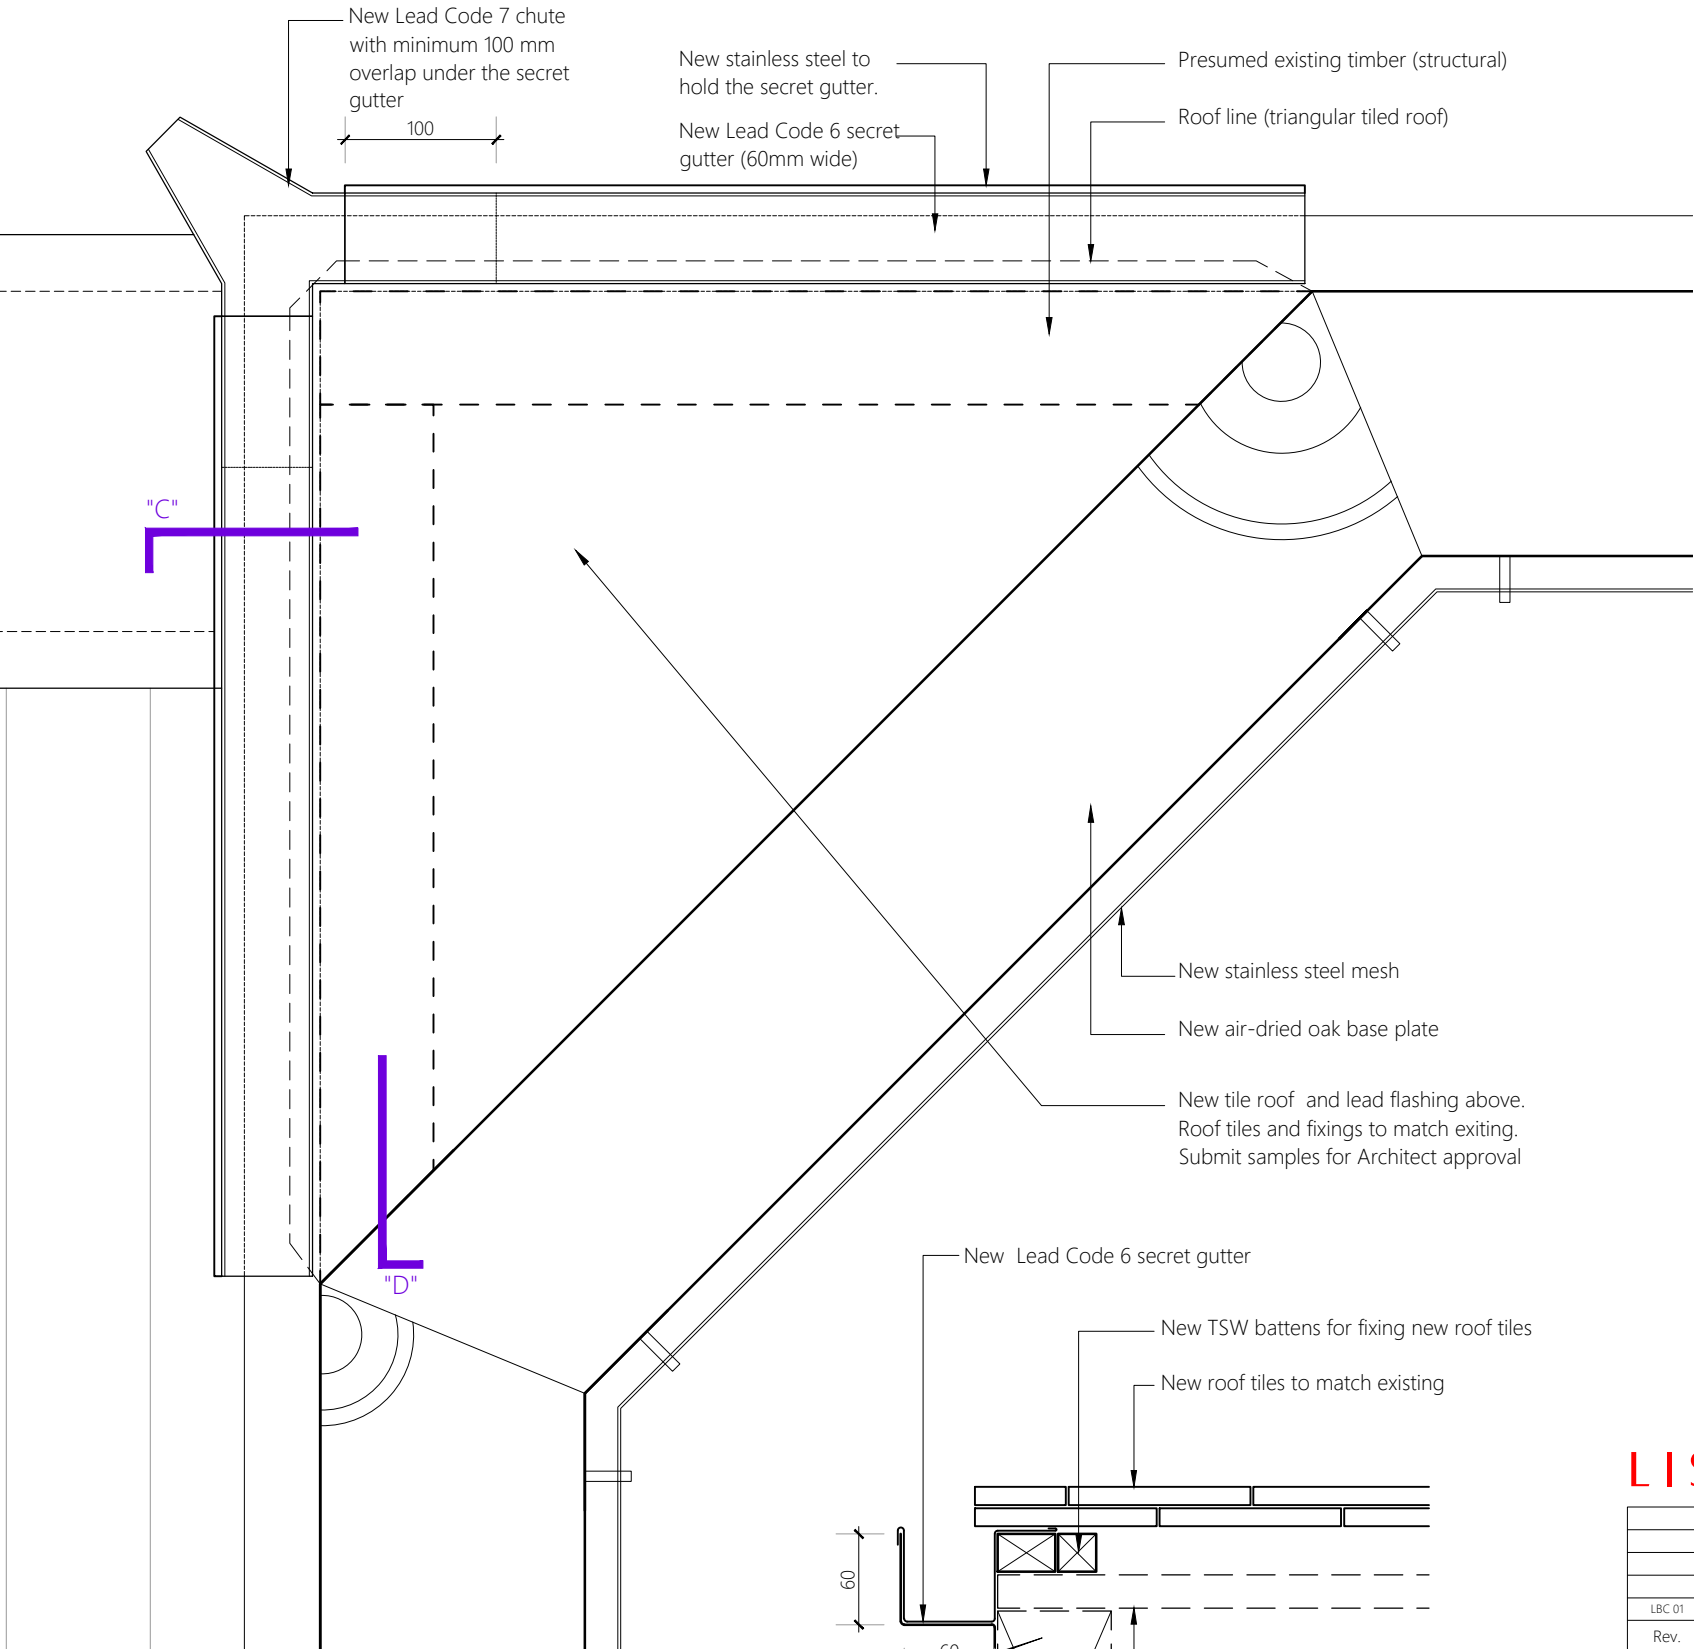


Detail "09"
Scale 1:5


Stainless steel channel (Z profile) to provide support and conceal the new lead secret gutter. Use stainless steel fixings/screws to fix the channel to timber. Paint with Dulux Trade Metalshield undercoat and paint in black colour (exact colour code to be confirmed and minimum of two coats to be

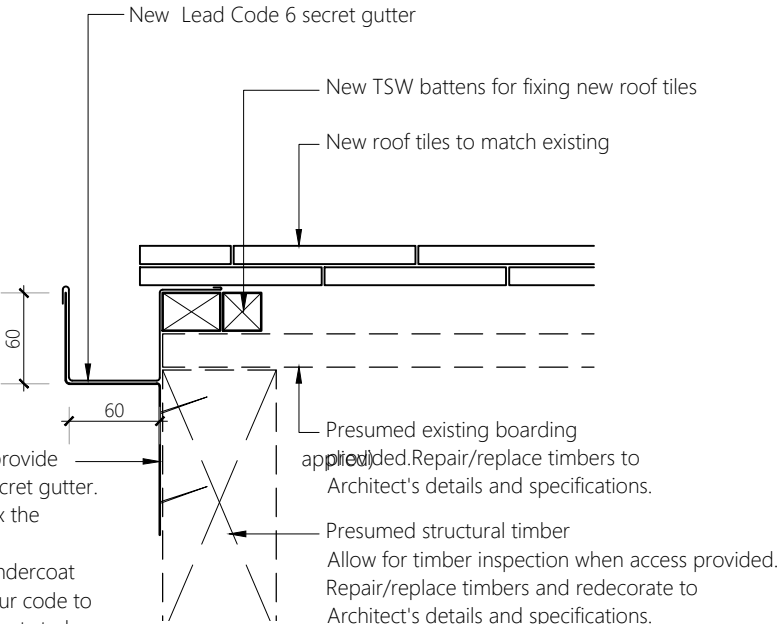

Section "C-C"
Scale 1:5

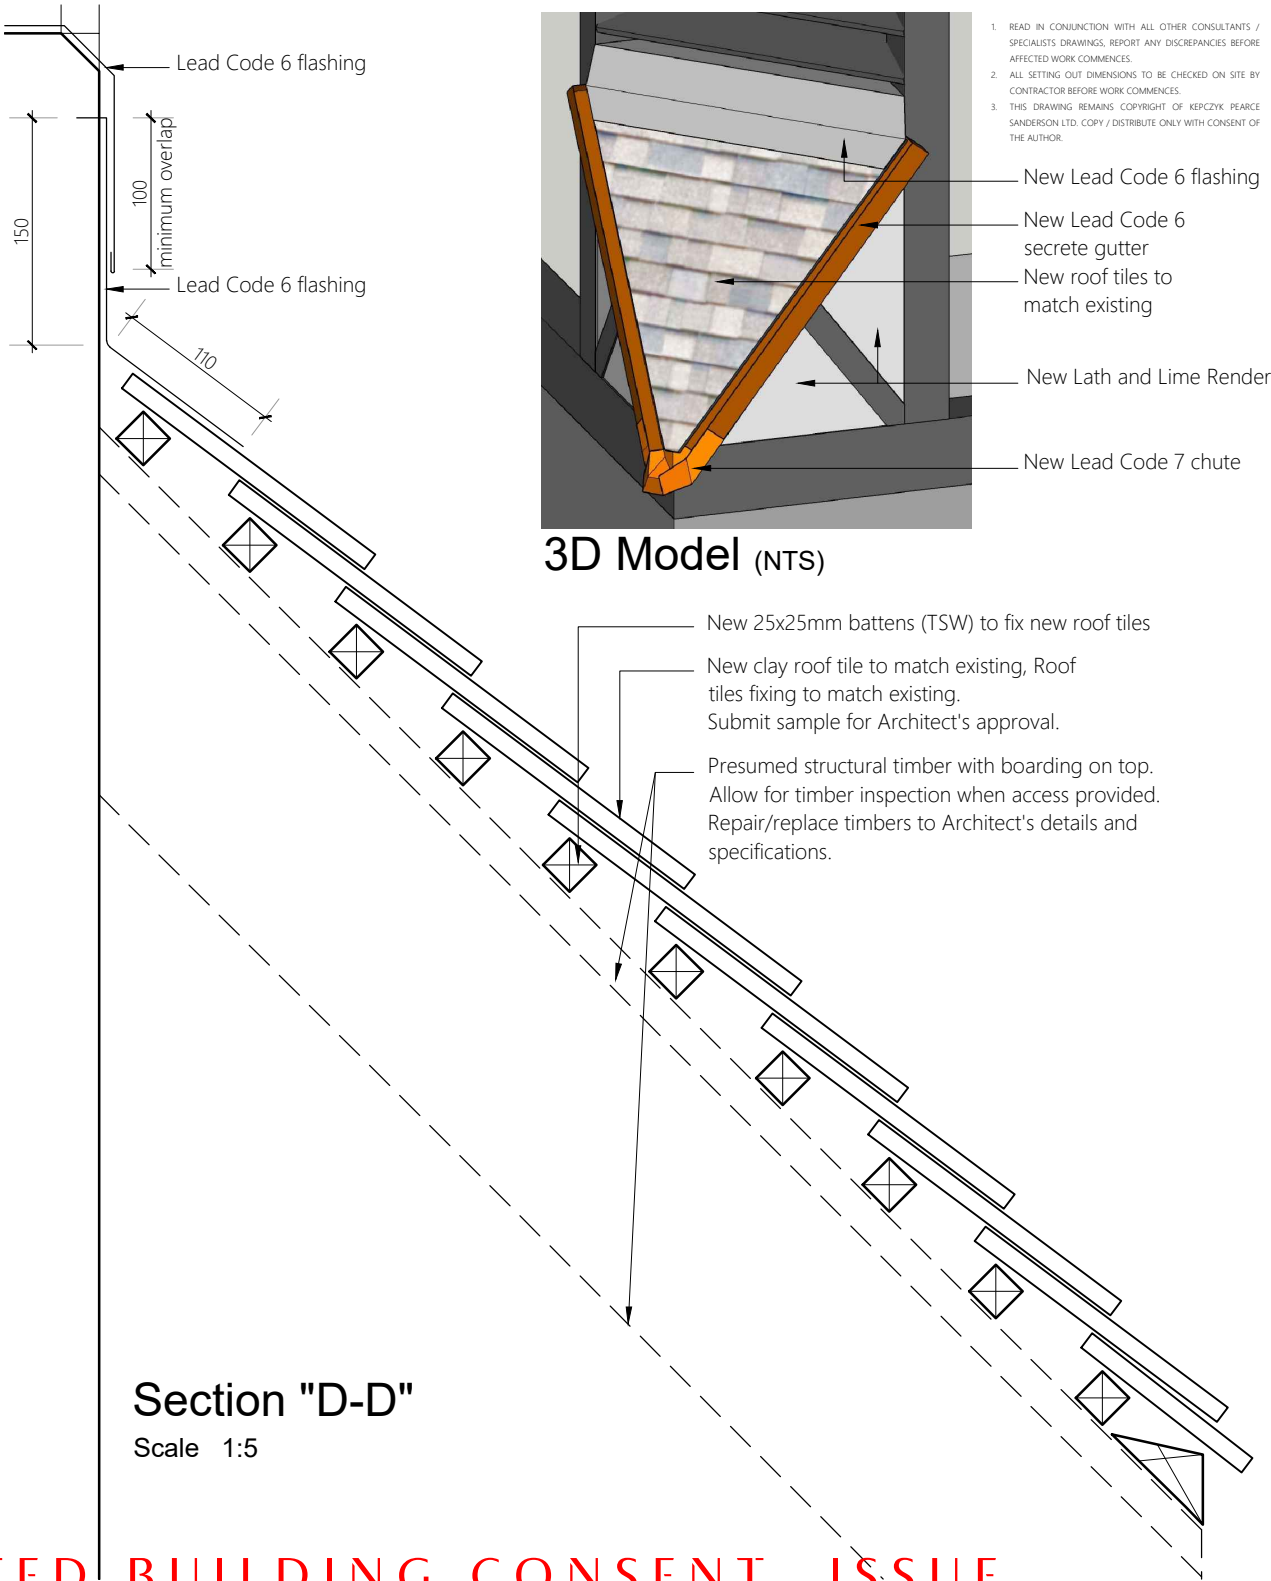

Section "D-D"
Scale 1:5

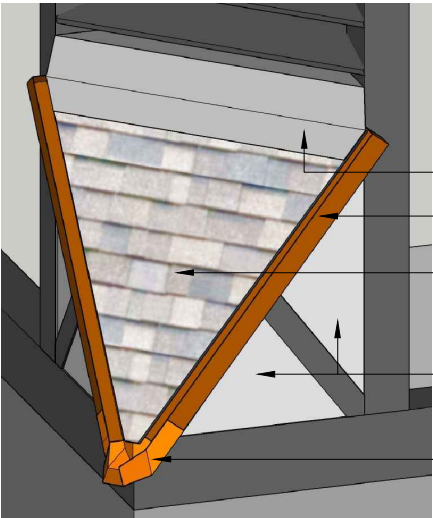

3D Model (NTS)

1. READ IN CONJUNCTION WITH ALL OTHER CONSULTANTS / SPECIALISTS DRAWINGS. REPORT ANY DISCREPANCIES BEFORE AFFECTED WORK COMMENCES.
2. ALL SETTING OUT DIMENSIONS TO BE CHECKED ON SITE BY CONTRACTOR BEFORE WORK COMMENCES.
3. THIS DRAWING REMAINS COPYRIGHT OF KEPCZYK PEARCE SANDERSON LTD. COPY / DISTRIBUTE ONLY WITH CONSENT OF THE AUTHOR.

LISTED BUILDING CONSENT ISSUE

LBC 01	AK	LBC ISSUE	16.05.2023
Rev.	Initial	Comments	Date

Contract	Lych Gate Chorlton Green	Details of New Secret Gutter & Chute			
Client	Manchester City Council	Contract No.	1905	Drawn	Ash.K
Building / Structure	Lych Gate Chorlton Green	Date	Mar 2023	Revision	LBC 01
KEPCZYK PEARCE SANDERSON		Address: 75 Wilmslow Road, Handforth, Cheshire SK9 3EN			
ARCHITECTS, SURVEYORS & HISTORIC BUILDING CONSULTANTS		Tel: 01625 400103			
		Drawing No.		05	
		Scale		As Noted @ A3	