




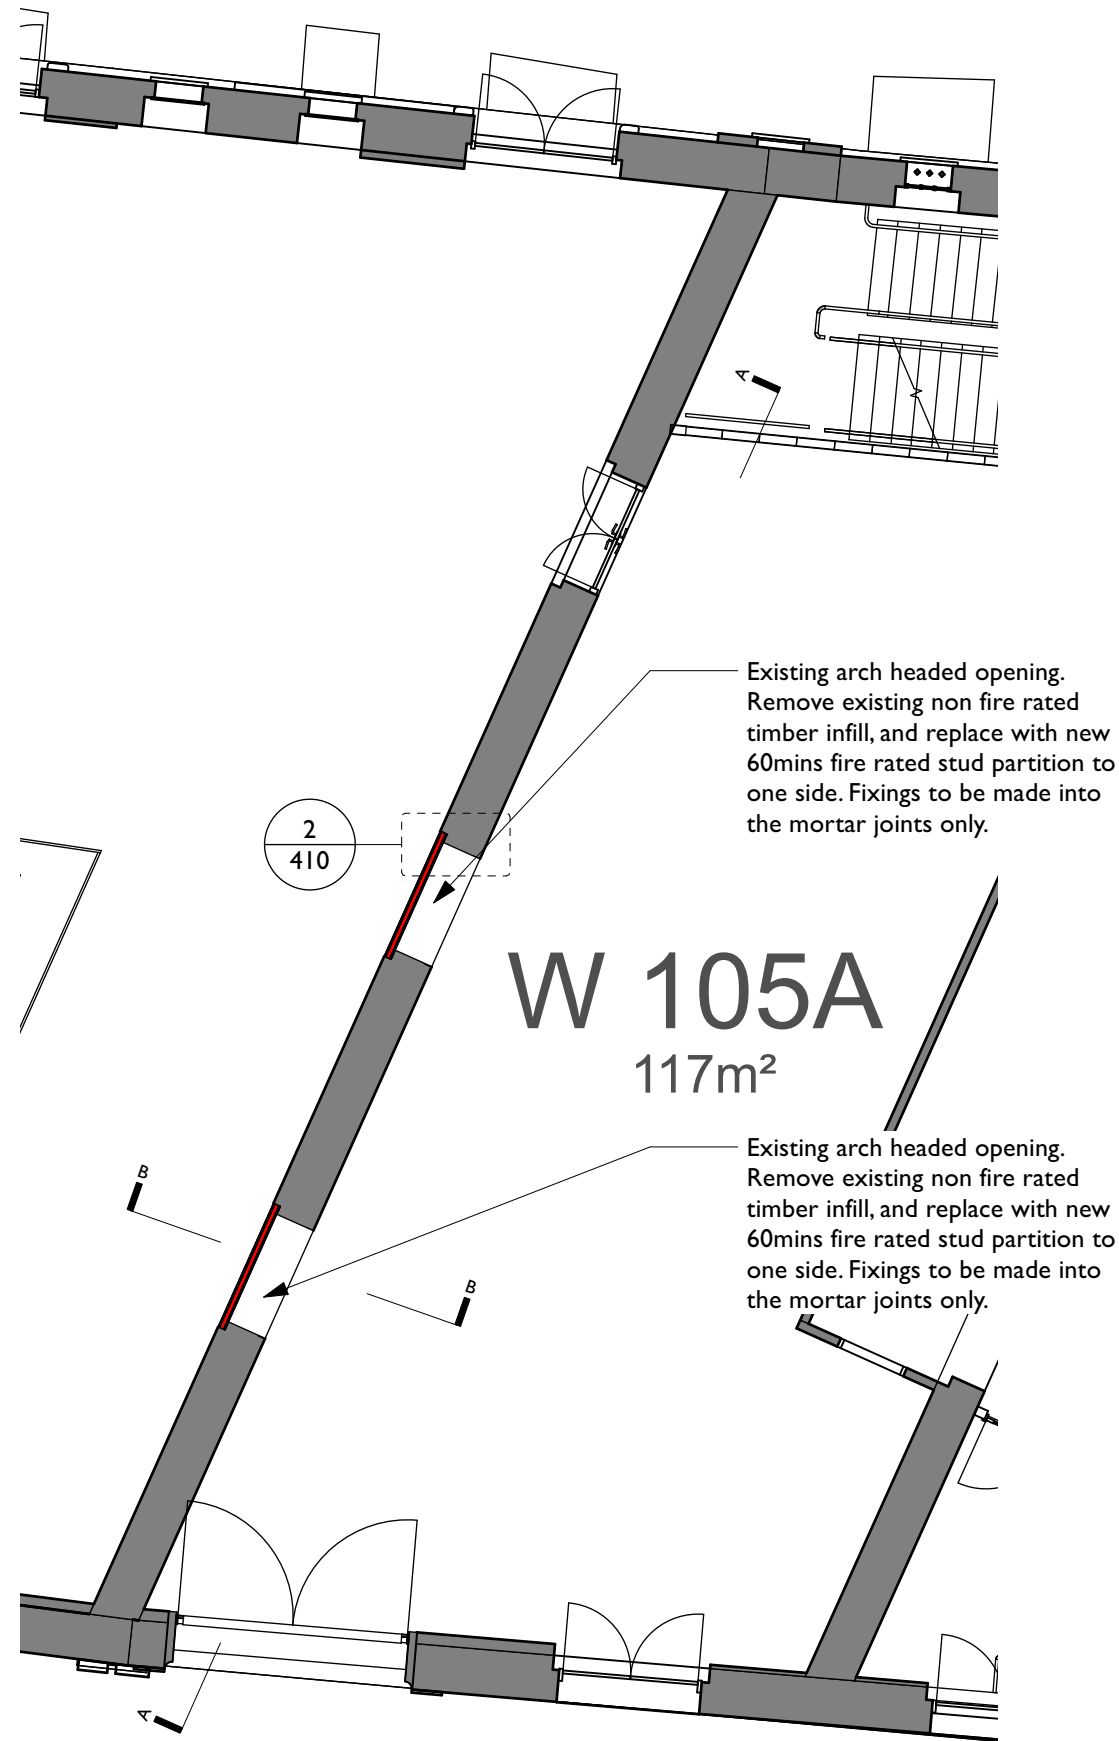


2 PPI65 - Pin 0151-38
Scale: 1:100

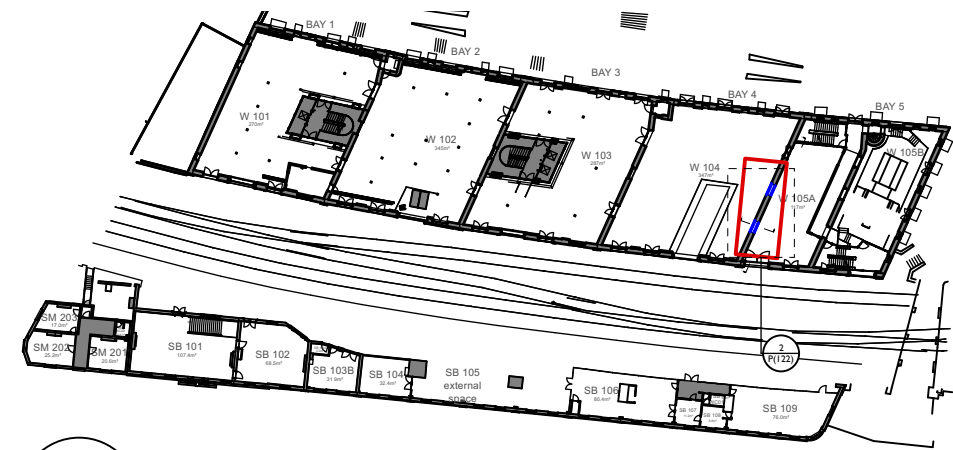

1 Key Plan
Scale: 1:1000

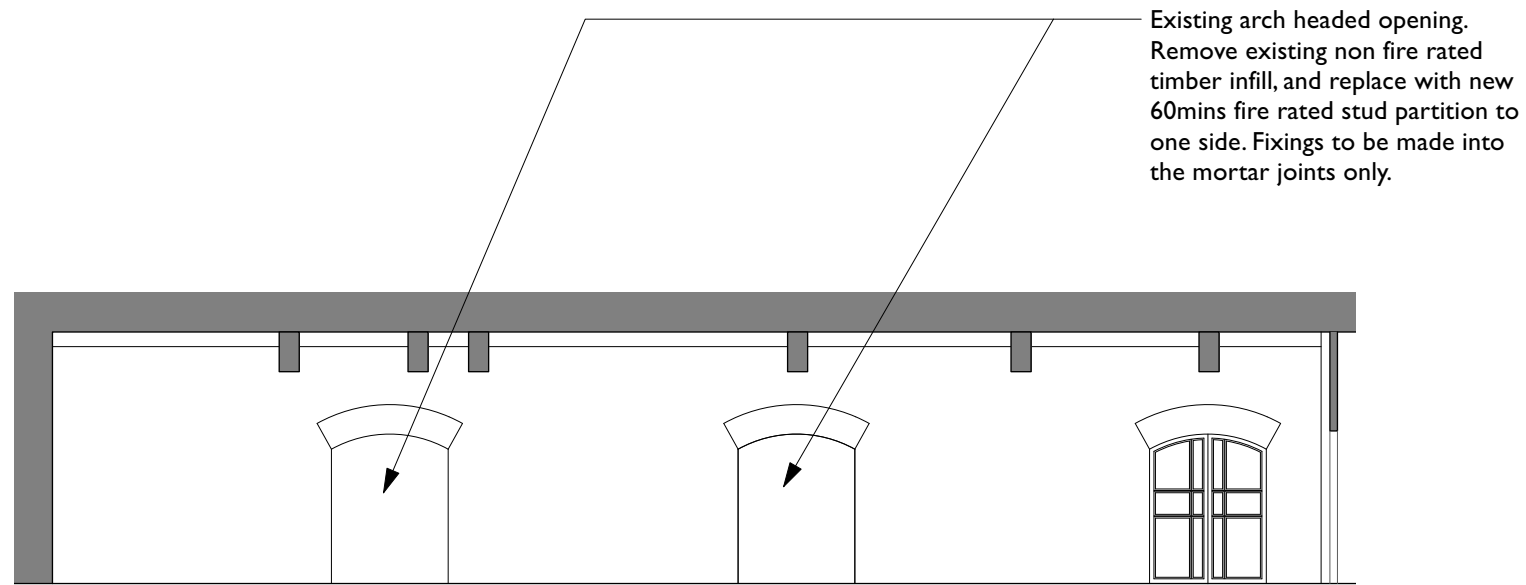

3 Section AA
Scale: 1:100

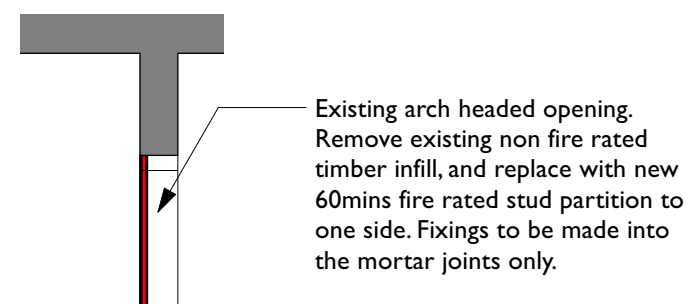

4 Section BB
Scale: 1:100

- Key**
- Existing construction
 - Existing high level pipes
 - Existing high level ducts
 - Existing structure
 - New 60 minute fire rated fabric
 - New 30 minute fire rated fabric

C	Detail marker added.	HW	HW
B	Updated to include sections following receipt of survey.	HW	HW
A	Updated following client feedback	HW	HW
Rev	Note	DRN	CHK

Science and Industry Museum
Fire Works

1830s Warehouse - 1st Floor Proposed Plan I

scheme	2002
drwg no.	P(122)
revision	C
scale	AS NOTED
date first drawn	March 23
drawn	HW

SK sketch E existing P proposed T tender C construction FI final issue

www.ateliermb.co.uk
t 0161 236 0051
e architect@ateliermb.co.uk