


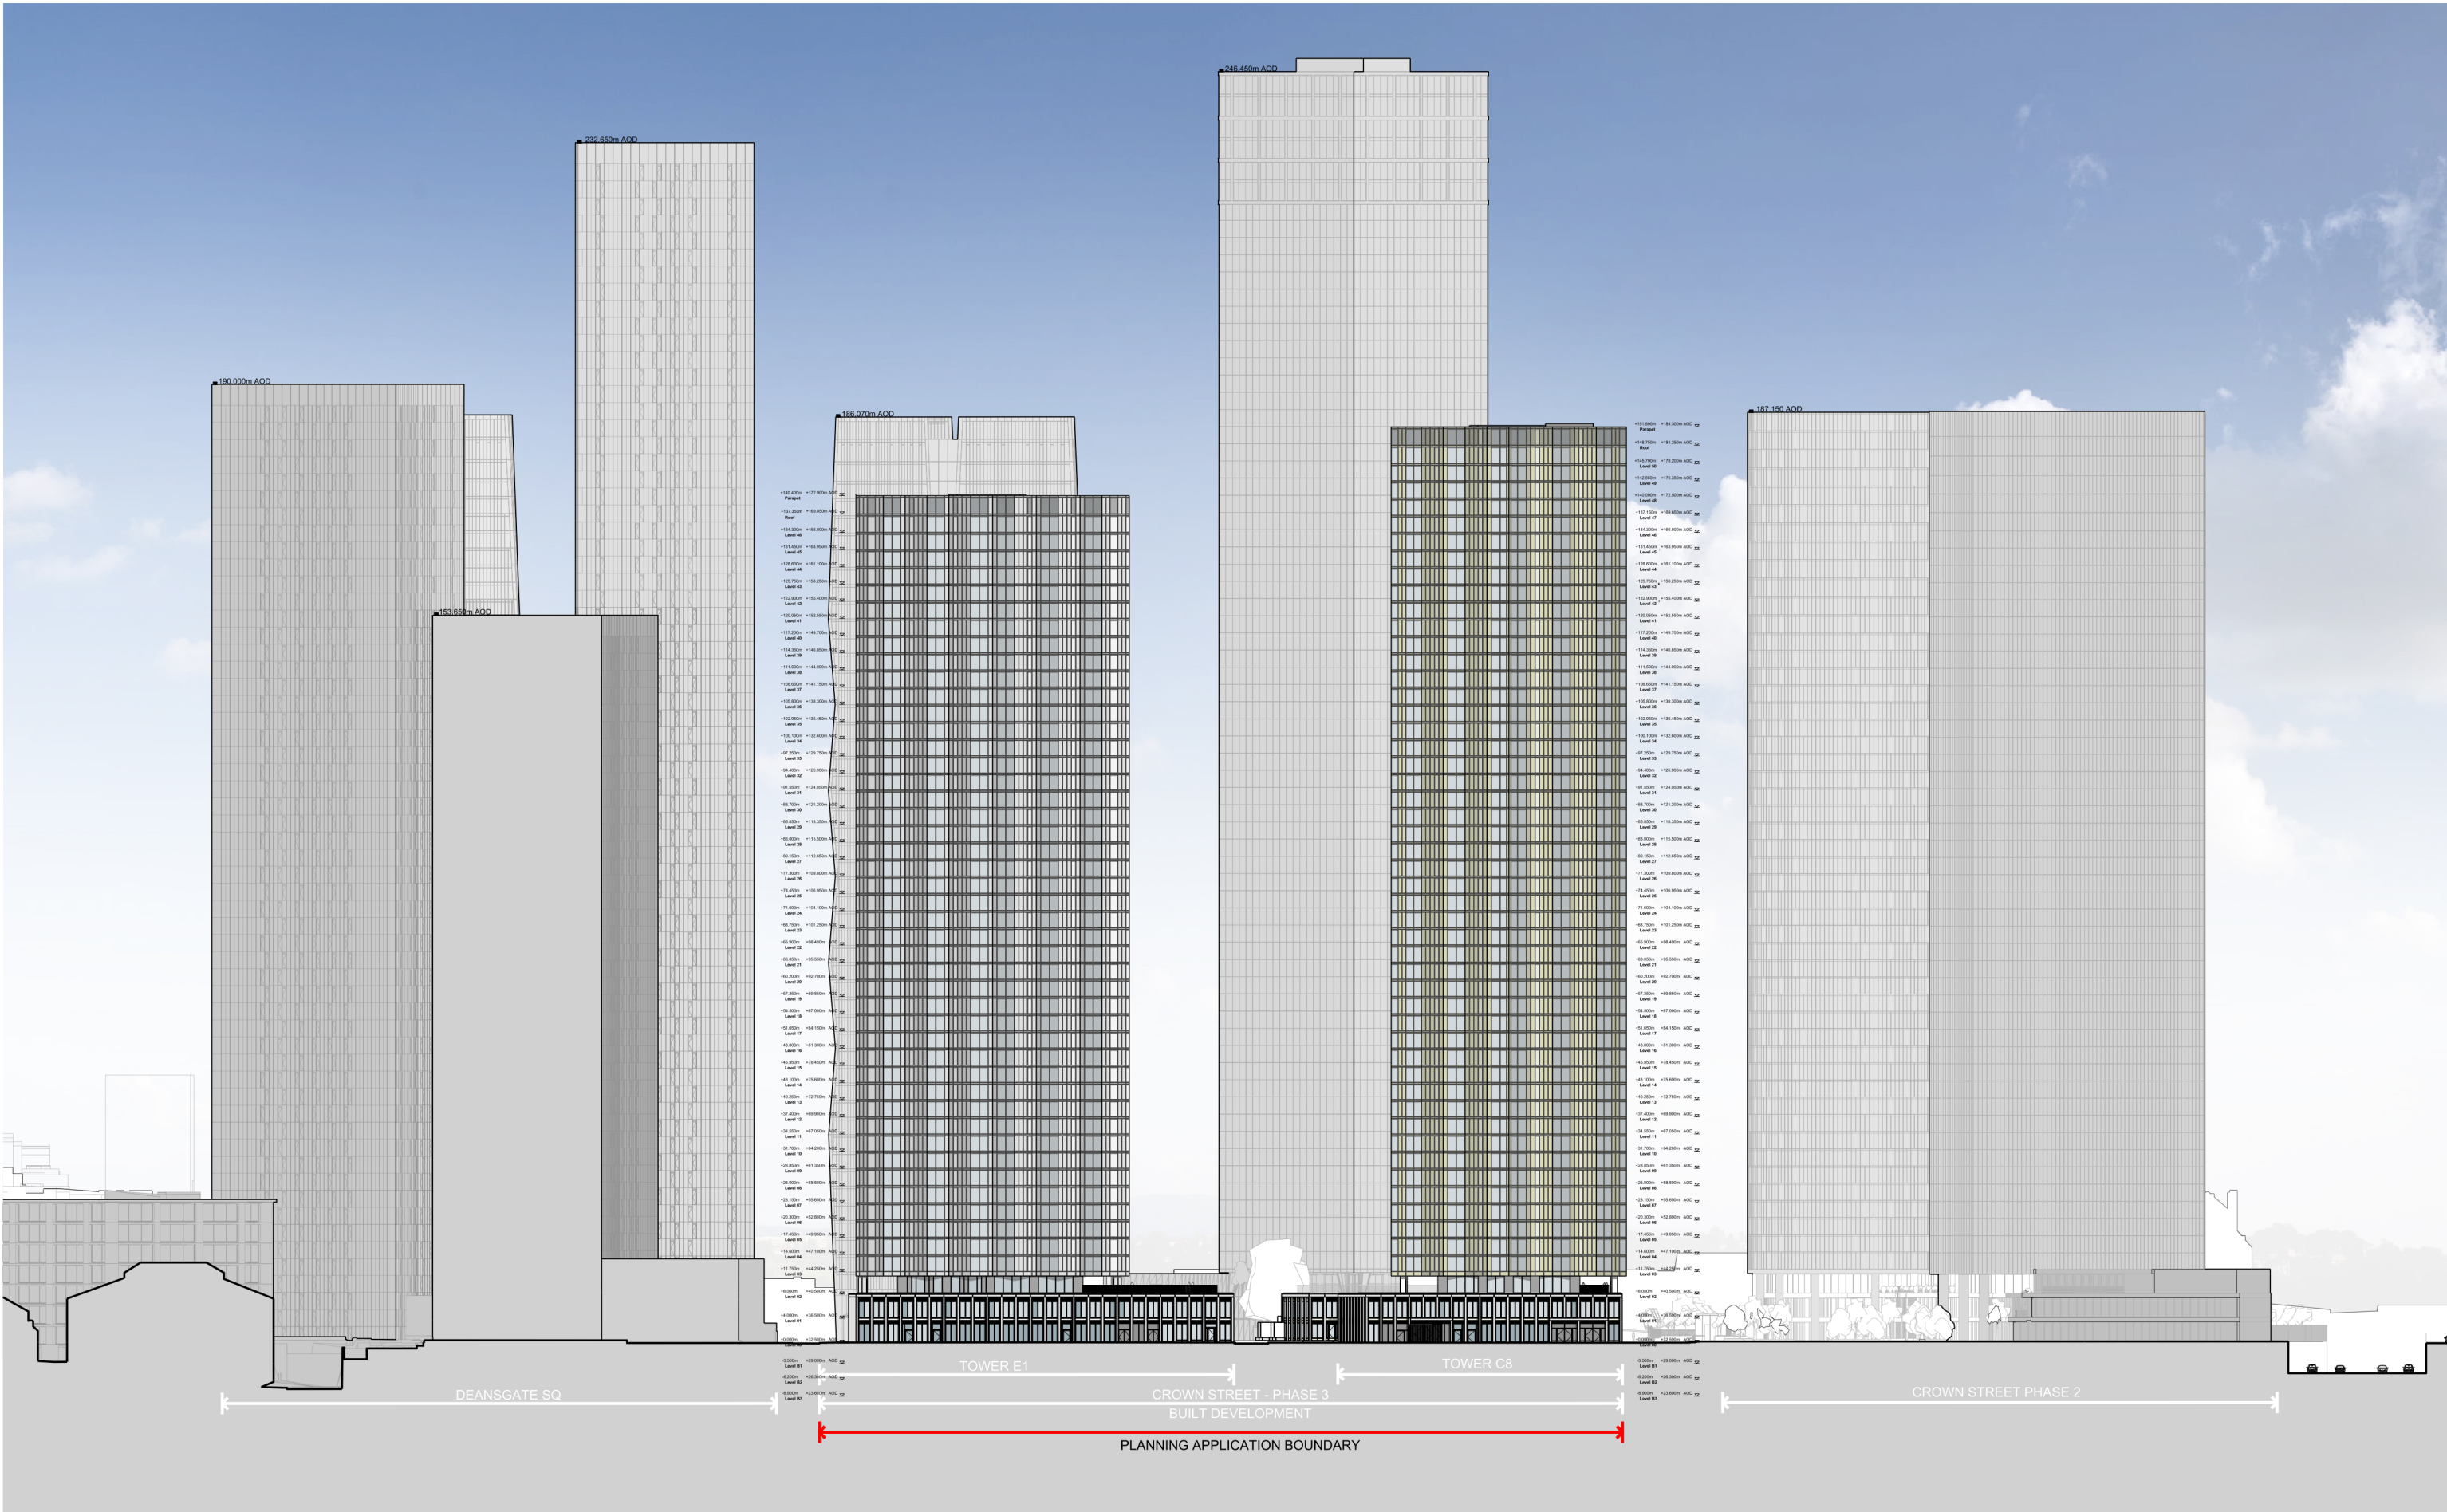


This drawing is copyright
Do not scale off dimensions.
All dimensions to be checked on site by contractor.
Contractor to report any dimensional discrepancies,
errors or omissions prior to commencing on site.

NOTE:

NORTH

Rev	Date	Description
X01	20.04.2023	Planning Issue

Key Plan

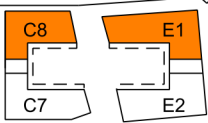

Project Title
**Crown Street Phase 3
Manchester**

Status
Planning

Drawing Title
**Zone 1
Contextual Elevation - North
Silvercroft Street**

Job No
10418

Scale
1:1000@A3

Drawing No
Z1-SHP-G100-EL-XX-B5D801

Revision
X01

simpsonhaugh

MANCHESTER
Riverside, 4 Commercial St
Manchester M15 4RD
+44 (0)161 835 2345
www.simpsonhaugh.com

LONDON
5-8 Roberts Place
London EC1R 9BB
+44 (0)20 7549 4000
mail@simpsonhaugh.com