


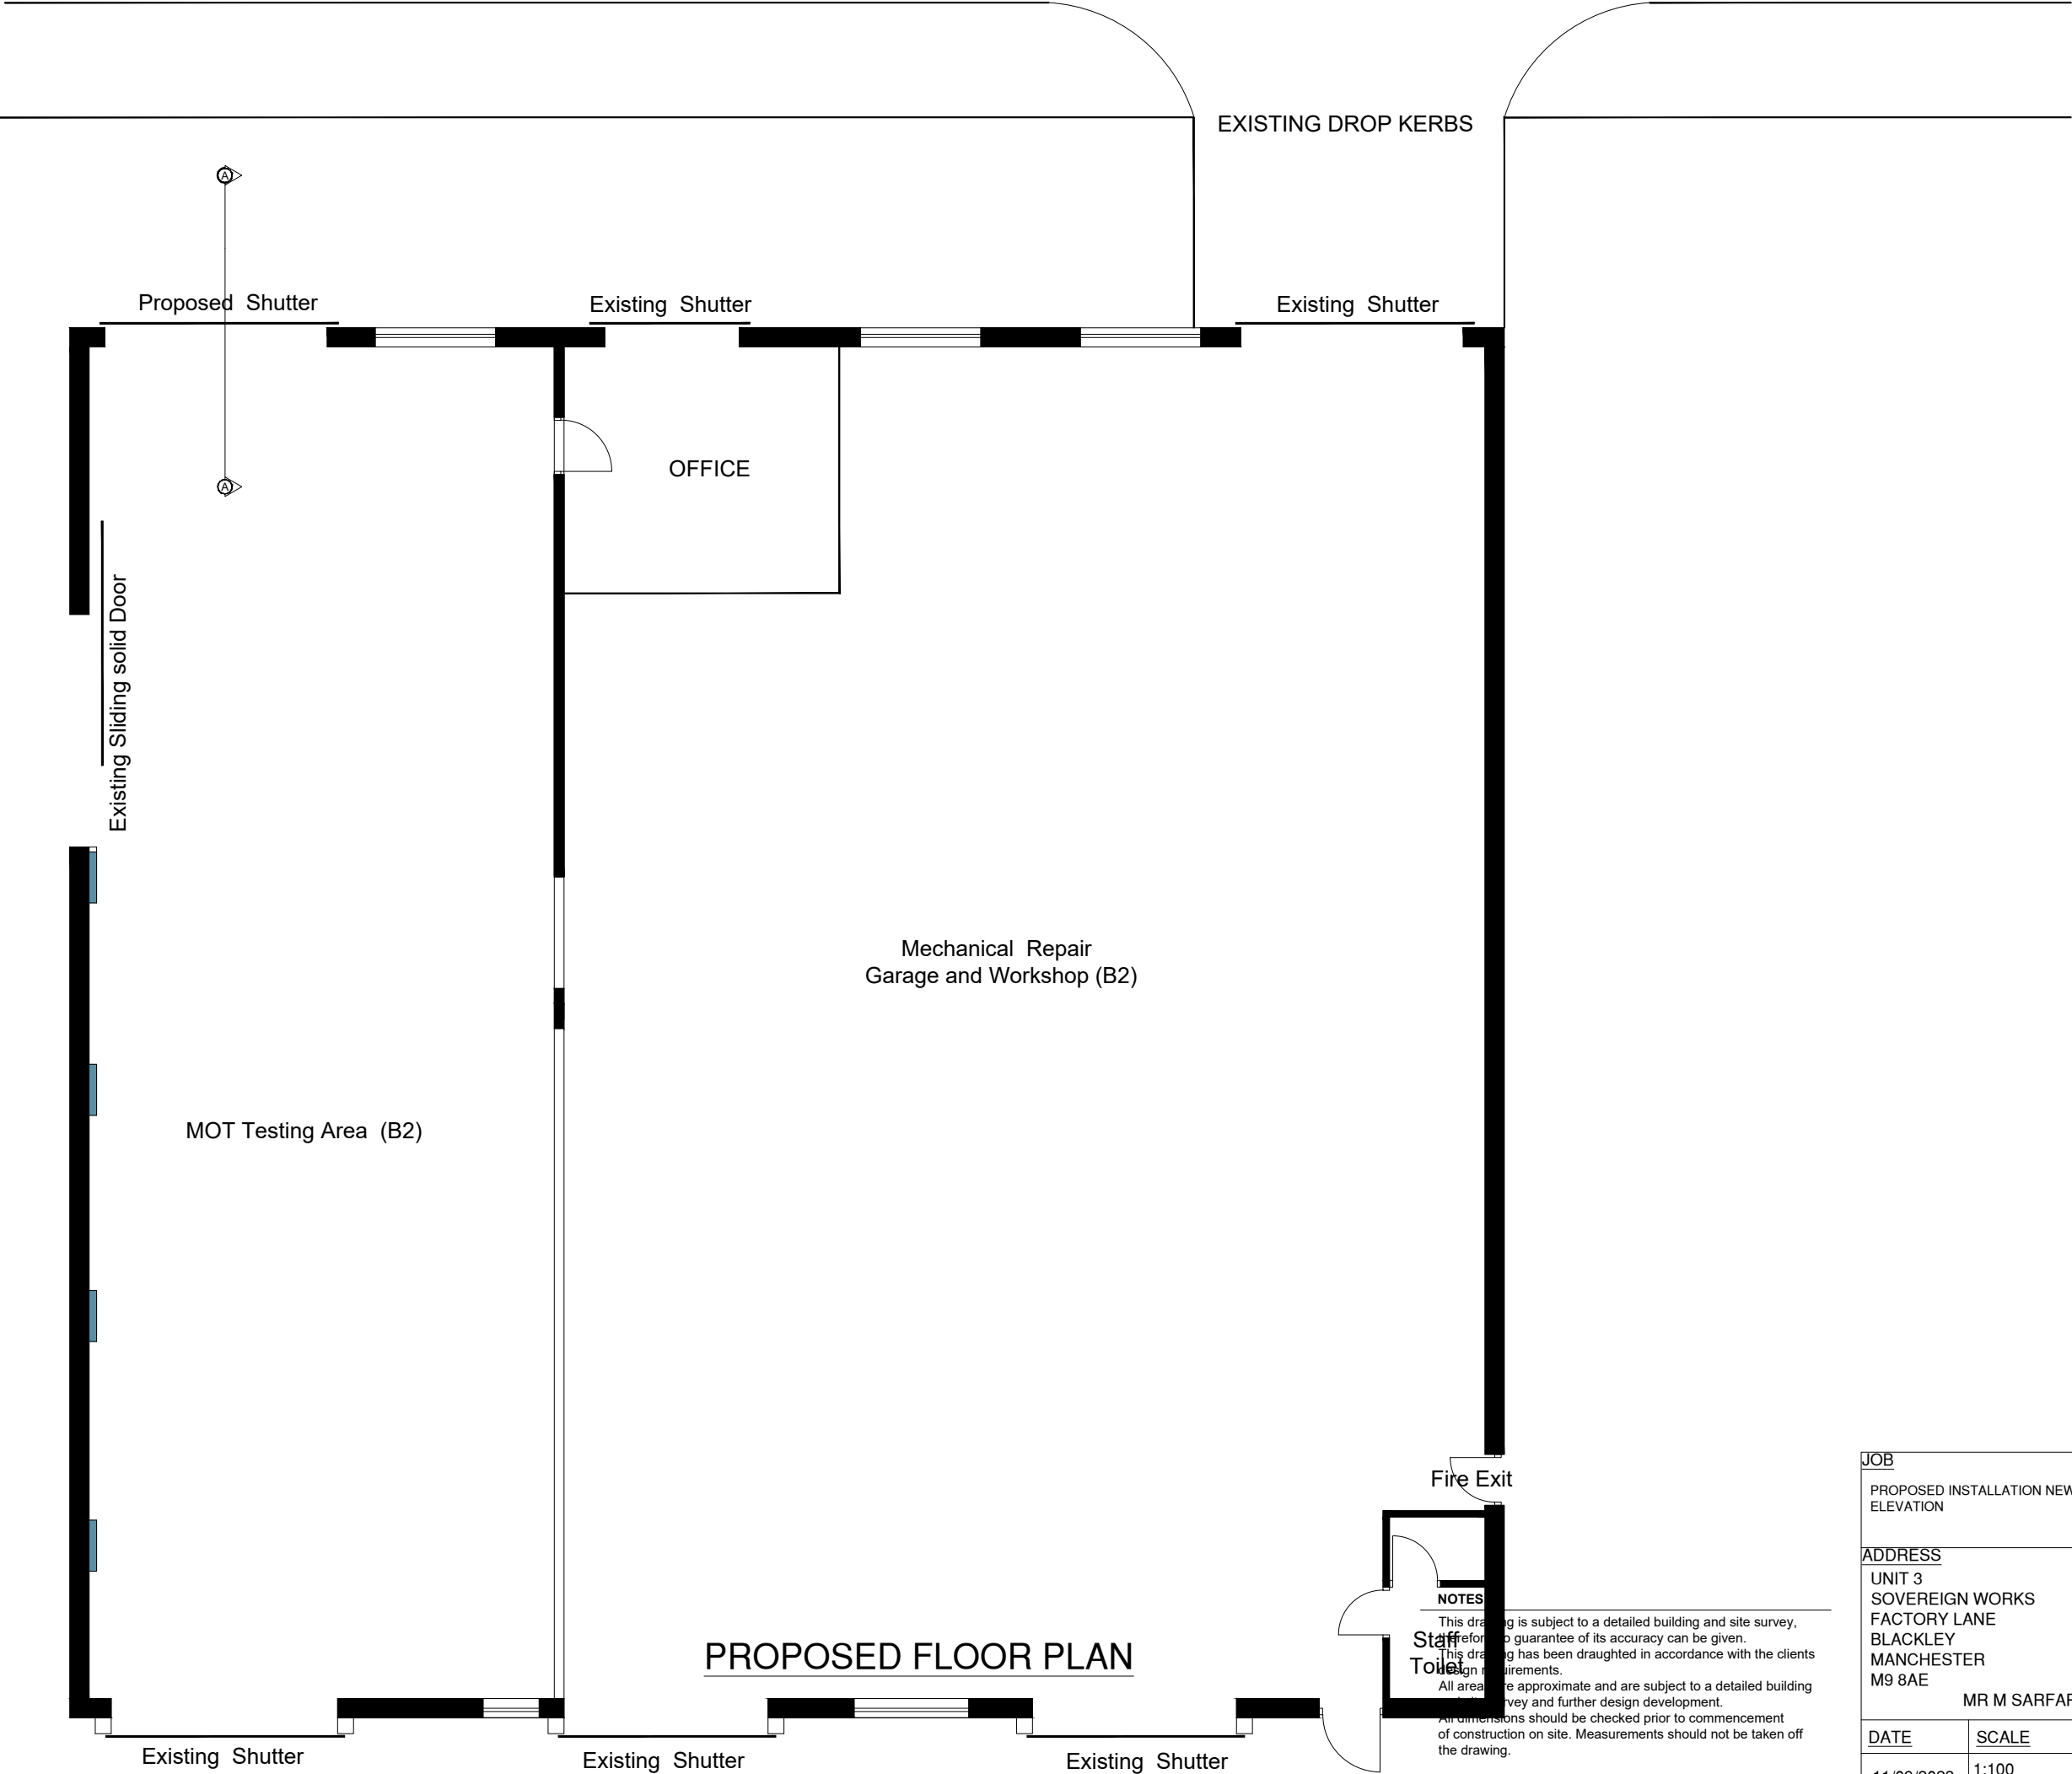

JOB			
PROPOSED INSTALLATION NEW SHUTTERS AT FRONT ELEVATION			
ADDRESS			
UNIT 3 SOVEREIGN WORKS FACTORY LANE BLACKLEY MANCHESTER M9 8AE			
MR M SARFARAZ			
DATE	SCALE	SHEET	JOB NO
11/09/2023	1:100	3@A3	22-5010

NOTES
This drawing is subject to a detailed building and site survey, therefore no guarantee of its accuracy can be given.
This drawing has been draughted in accordance with the clients design requirements.
All areas are approximate and are subject to a detailed building survey and further design development.
All dimensions should be checked prior to commencement of construction on site. Measurements should not be taken off the drawing.