


SHIP CANAL HOUSE, MANCHESTER


TYPICAL LIFT LOBBY - FLOOR FINISHES LAYOUT

This drawing is the property of **bluesky** Design and must not be copied or otherwise reproduced. All dimensions must be checked on site before commencing work. This drawing was produced using AutoCAD 2019.

**NOTE: ALL DRAWING INFORMATION
SUBJECT TO SITE SURVEY AND DRAWING
UPDATES POST STRIP-OUT**

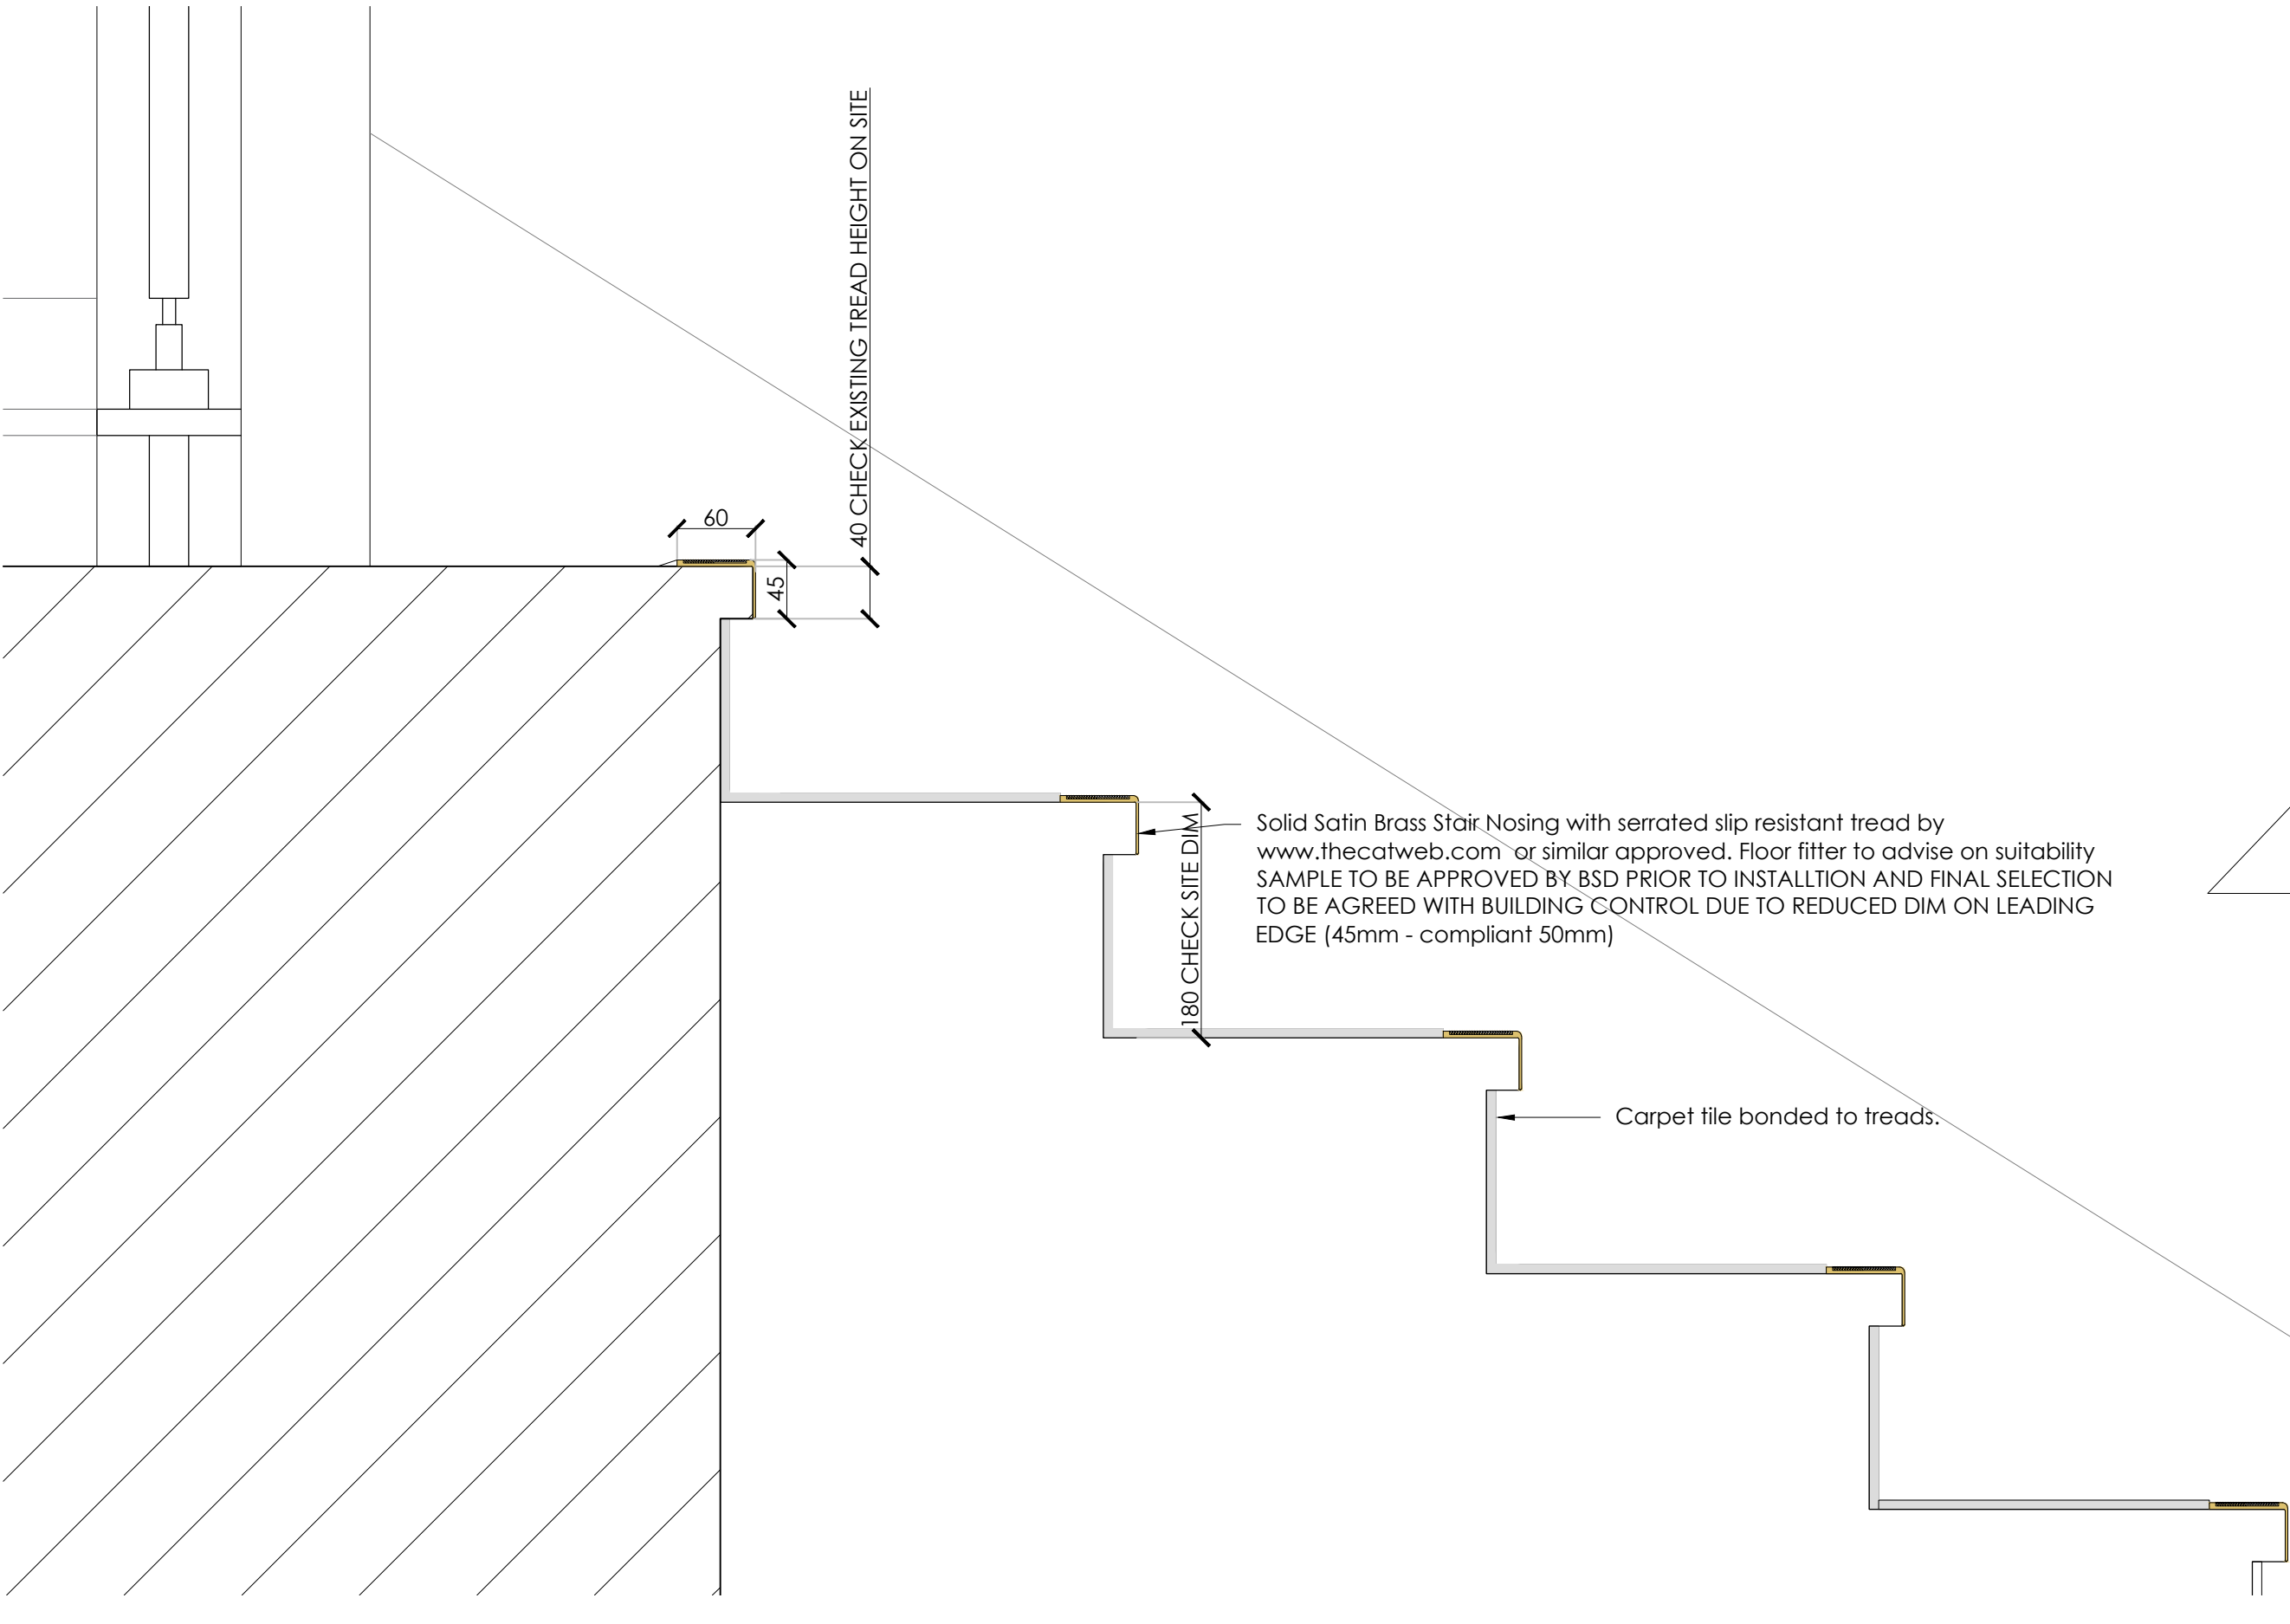

SECTION A-A - SCALE 1:5

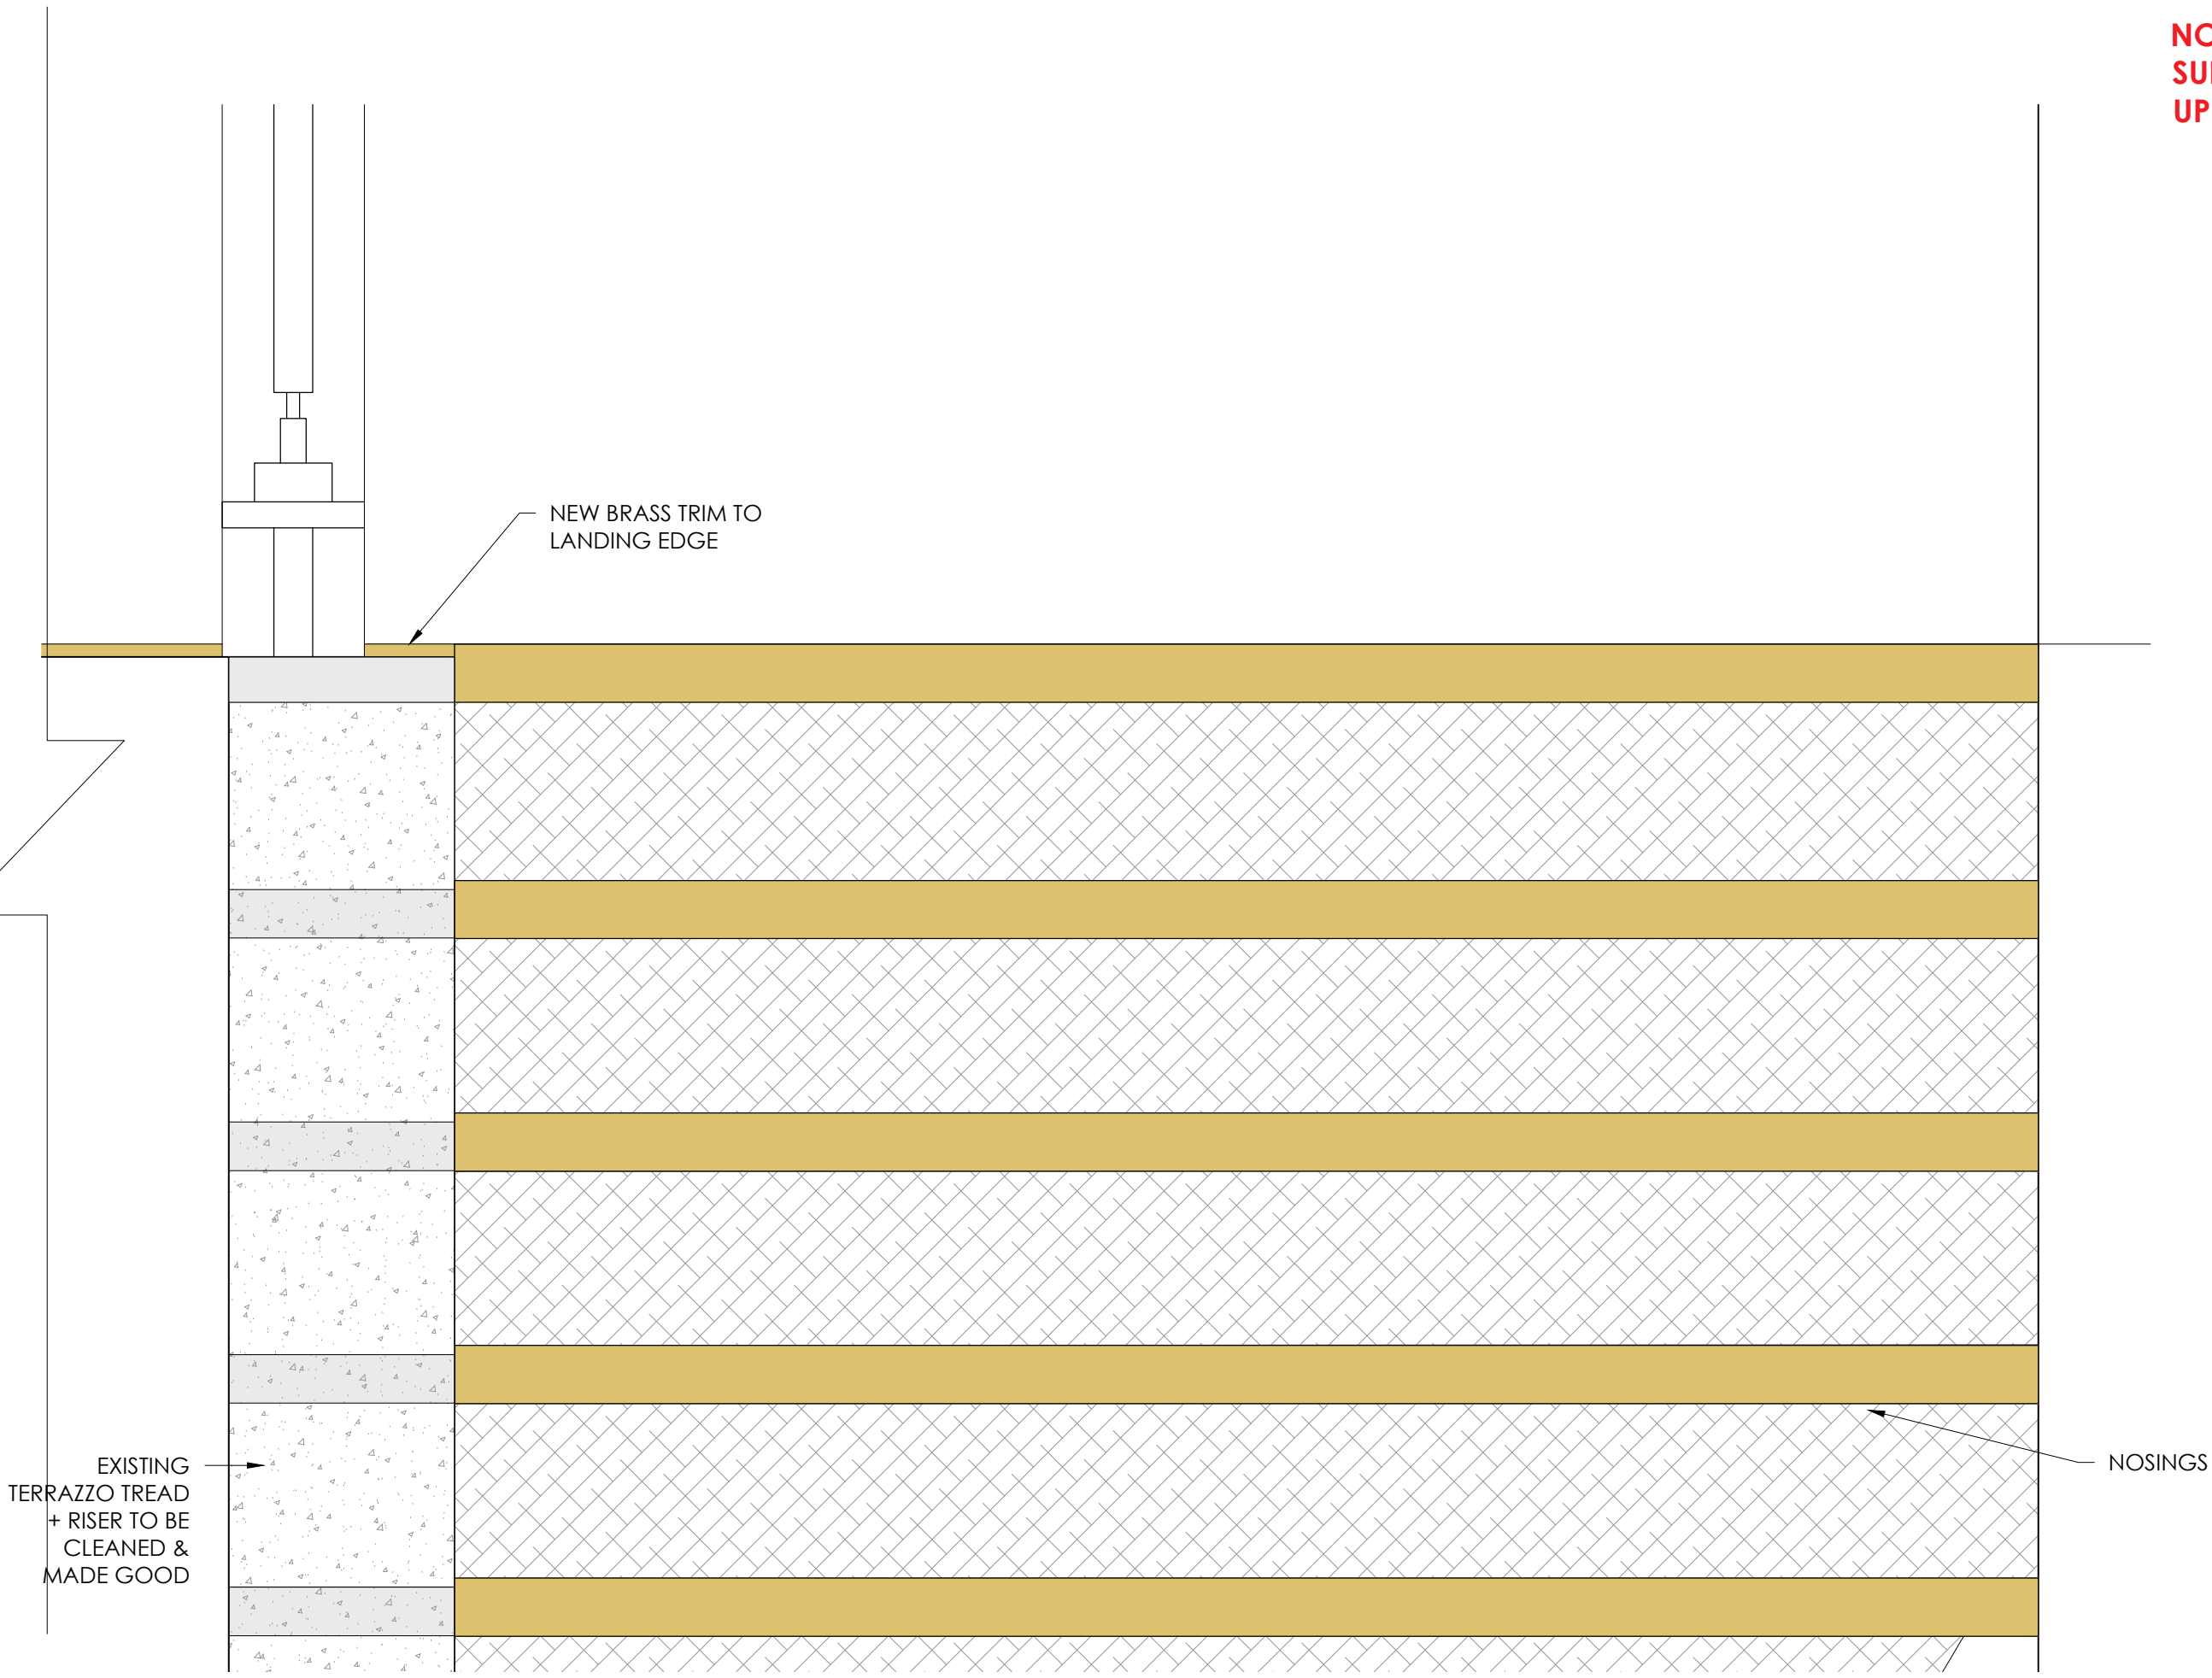

ELEVATION B - SCALE 1:5

FLOOR FINISHES KEY



NOTES:

ALL FLOORING INSTALLED TO MANUFACTURER'S RECOMMENDATIONS

ALL MEASUREMENTS FOR NEW FLOORING TO BE TAKEN ON SITE

ALL AREAS SHOWN ARE FOR INFORMATION ONLY AND DO NOT INCLUDE FOR CUTTING OR WASTAGE. CONTRACTOR TO UNDERTAKE DETAILED MEASURE PRIOR TO COSTING.

Rev	Date	Description	Initials
E	06.04.23	UPDATES FROM CLIENT MEETING	PB
D	05.04.23	STAIR CARPET SPEC REVISED	FC
C	23.03.23	STAIR CARPET SPEC REVISED	FC
B	16.12.22	UPDATED TO VE FLOORING	FC
A	13.12.22	HERITAGE ISSUE	ST

Client:	GROSVENOR
Project:	SHIP CANAL HOUSE
Address:	SHIP CANAL HOUSE, KING STREET
Drawing Title:	TYPICAL LIFT LOBBY - FLOOR FINISHES LAYOUT
Date:	25.11.2022
Project Number:	1308
Scale:	1:20 / 1:5 @A1
Drawn by:	CEB
Drawing Number:	1308-0X-FL-01E

bluesky Design
INTERIORS LIMITED

Studio 1, 149 High Street, Boston Spa, Leeds LS23 6BH
Tel: 01937 845 399 www.blueskydesigninteriors.co.uk