




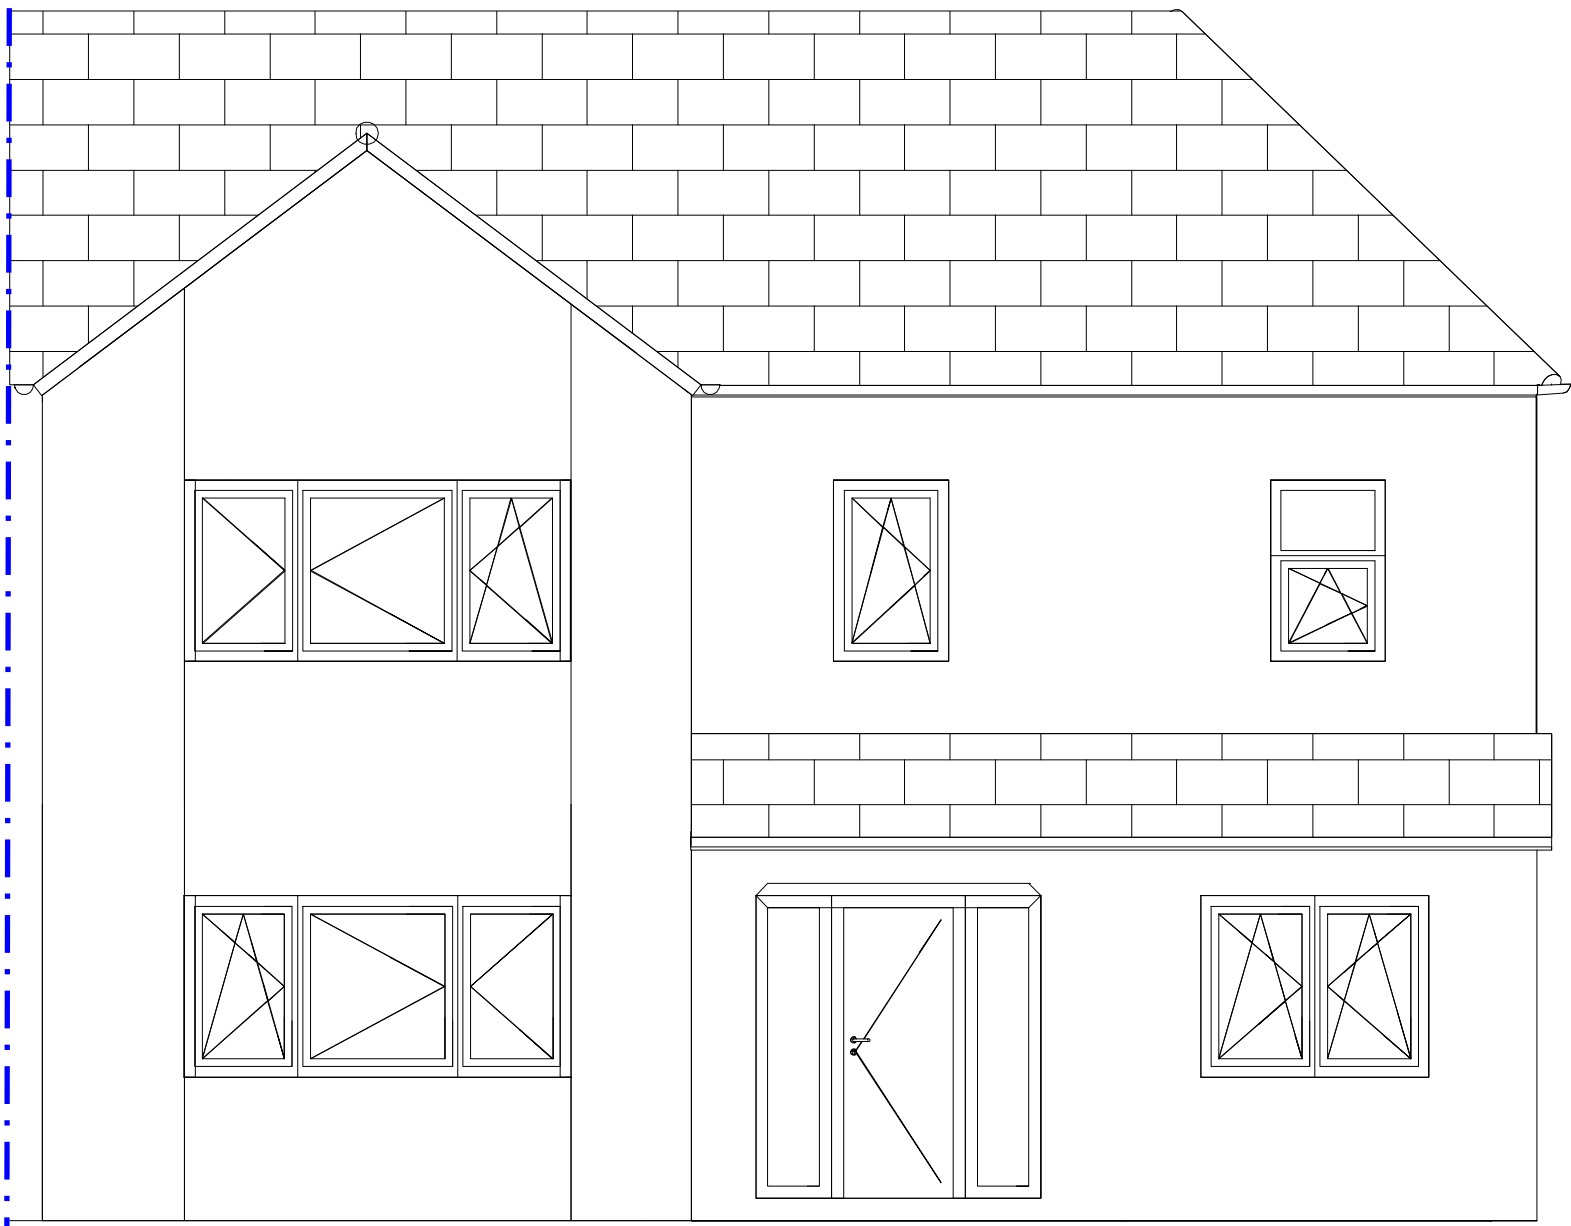


Existing West Elevation

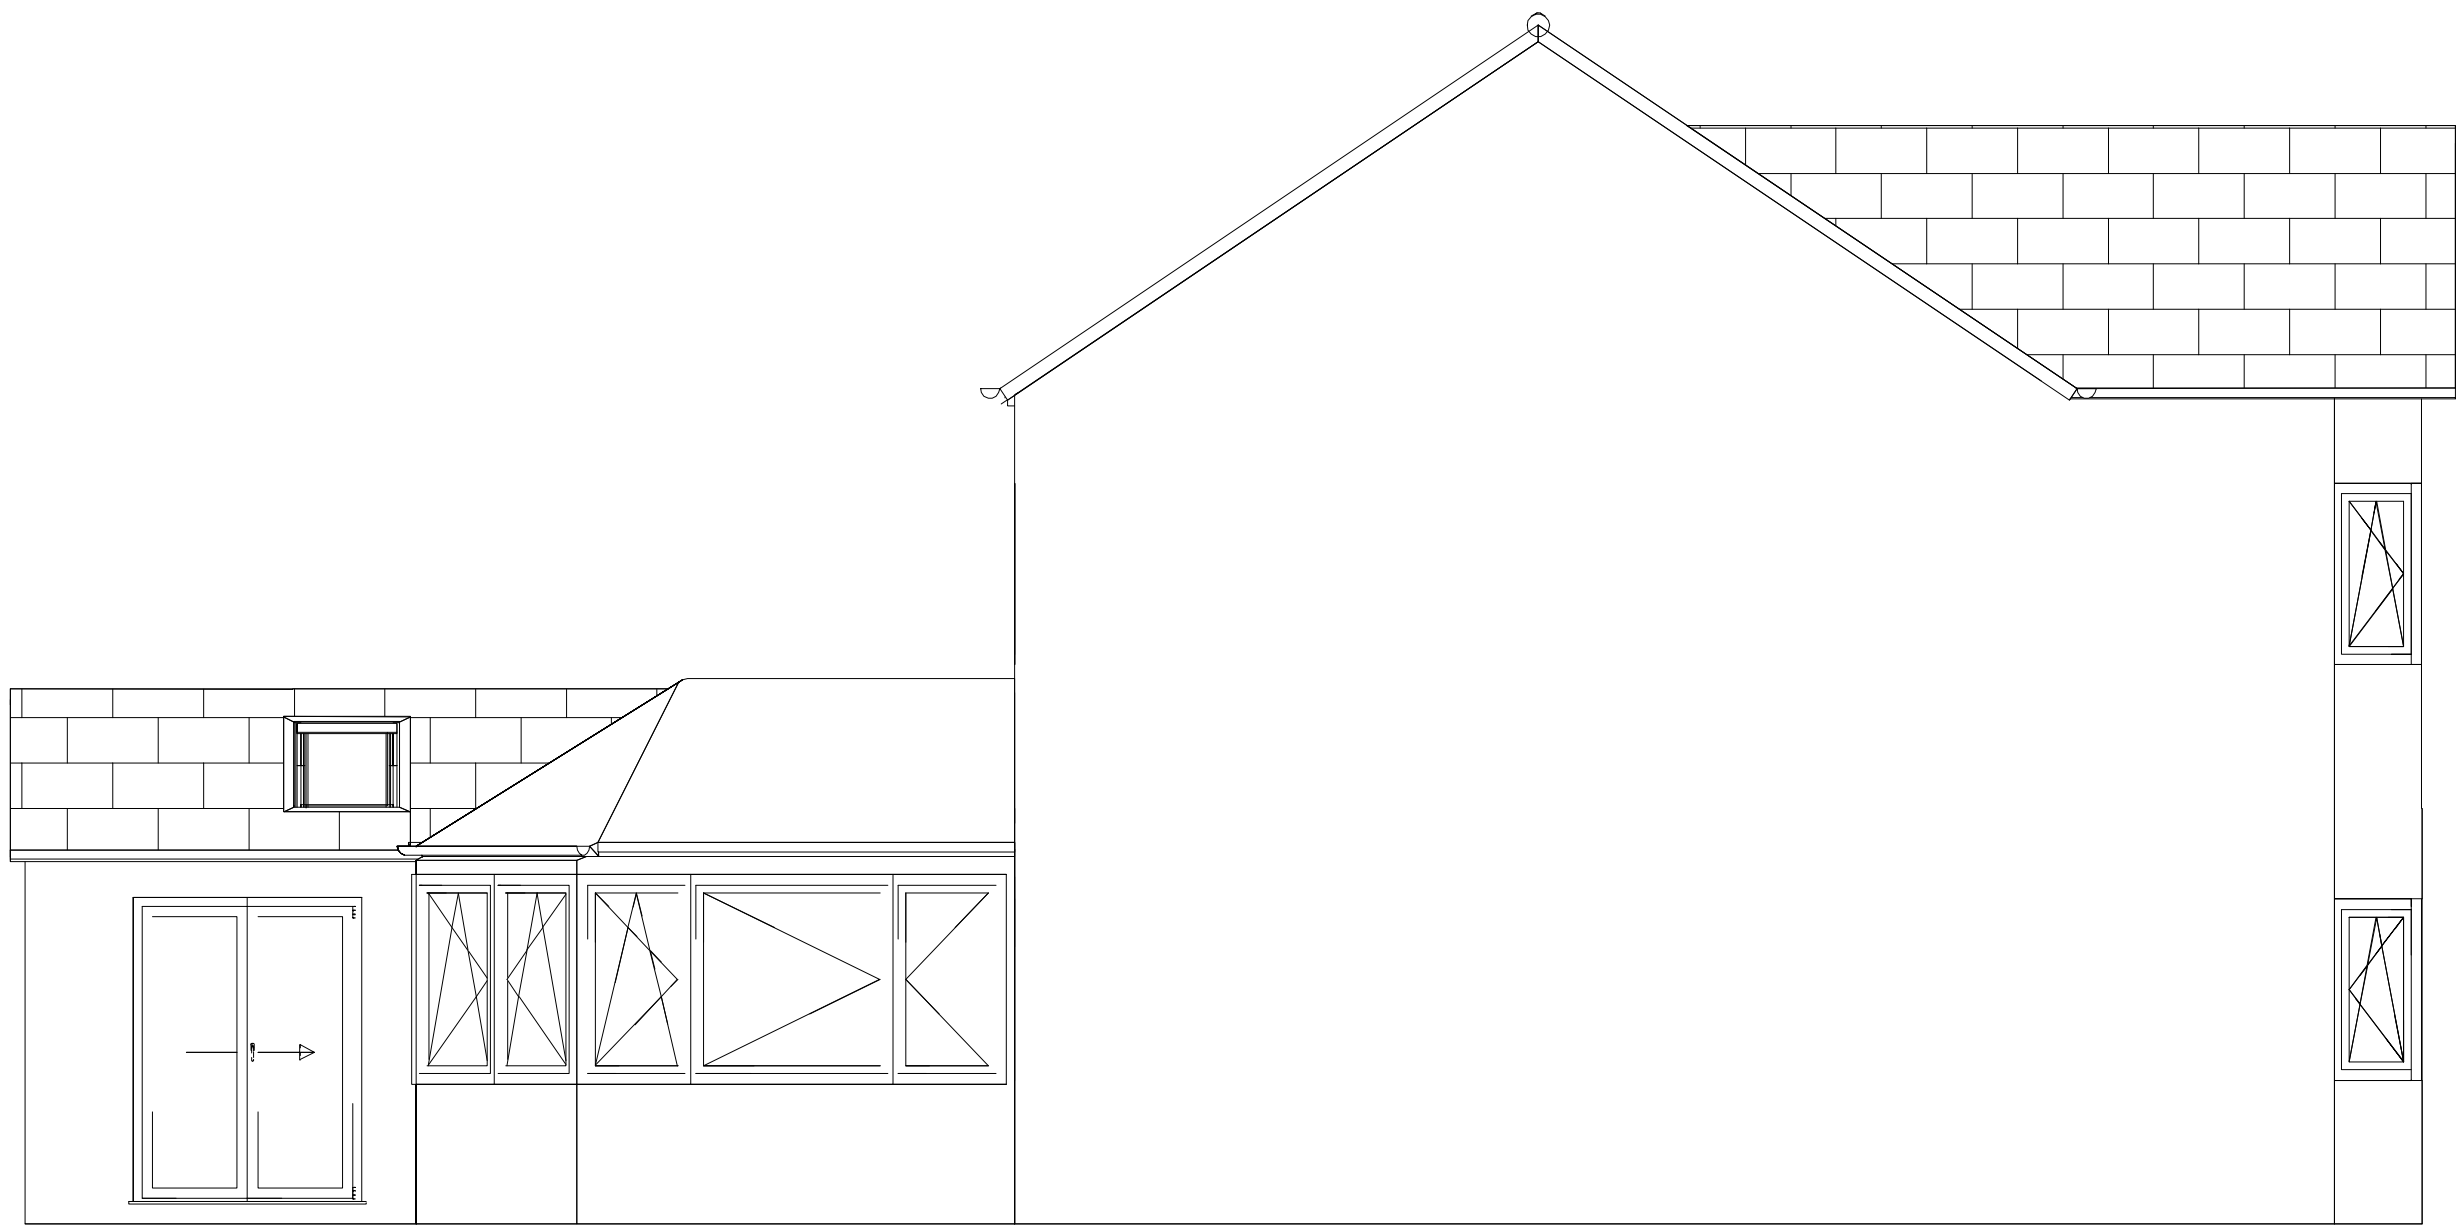

Existing North Elevation

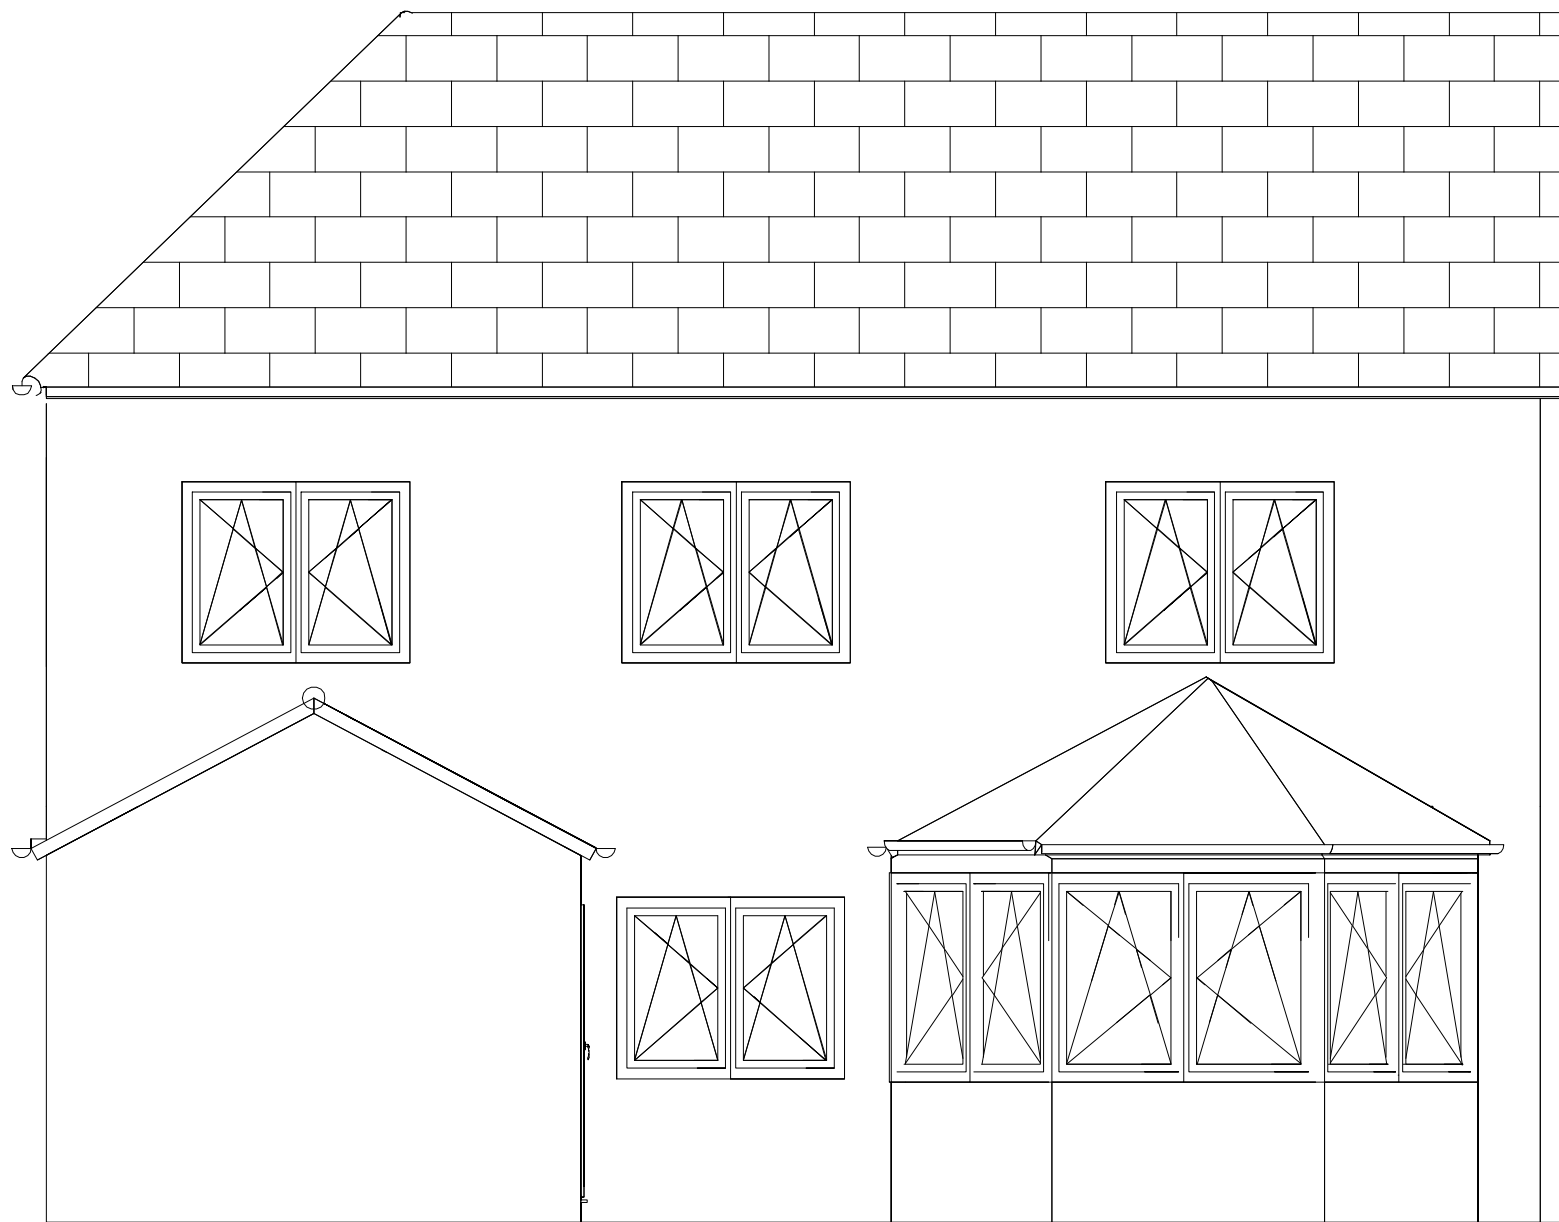

Existing East Elevation

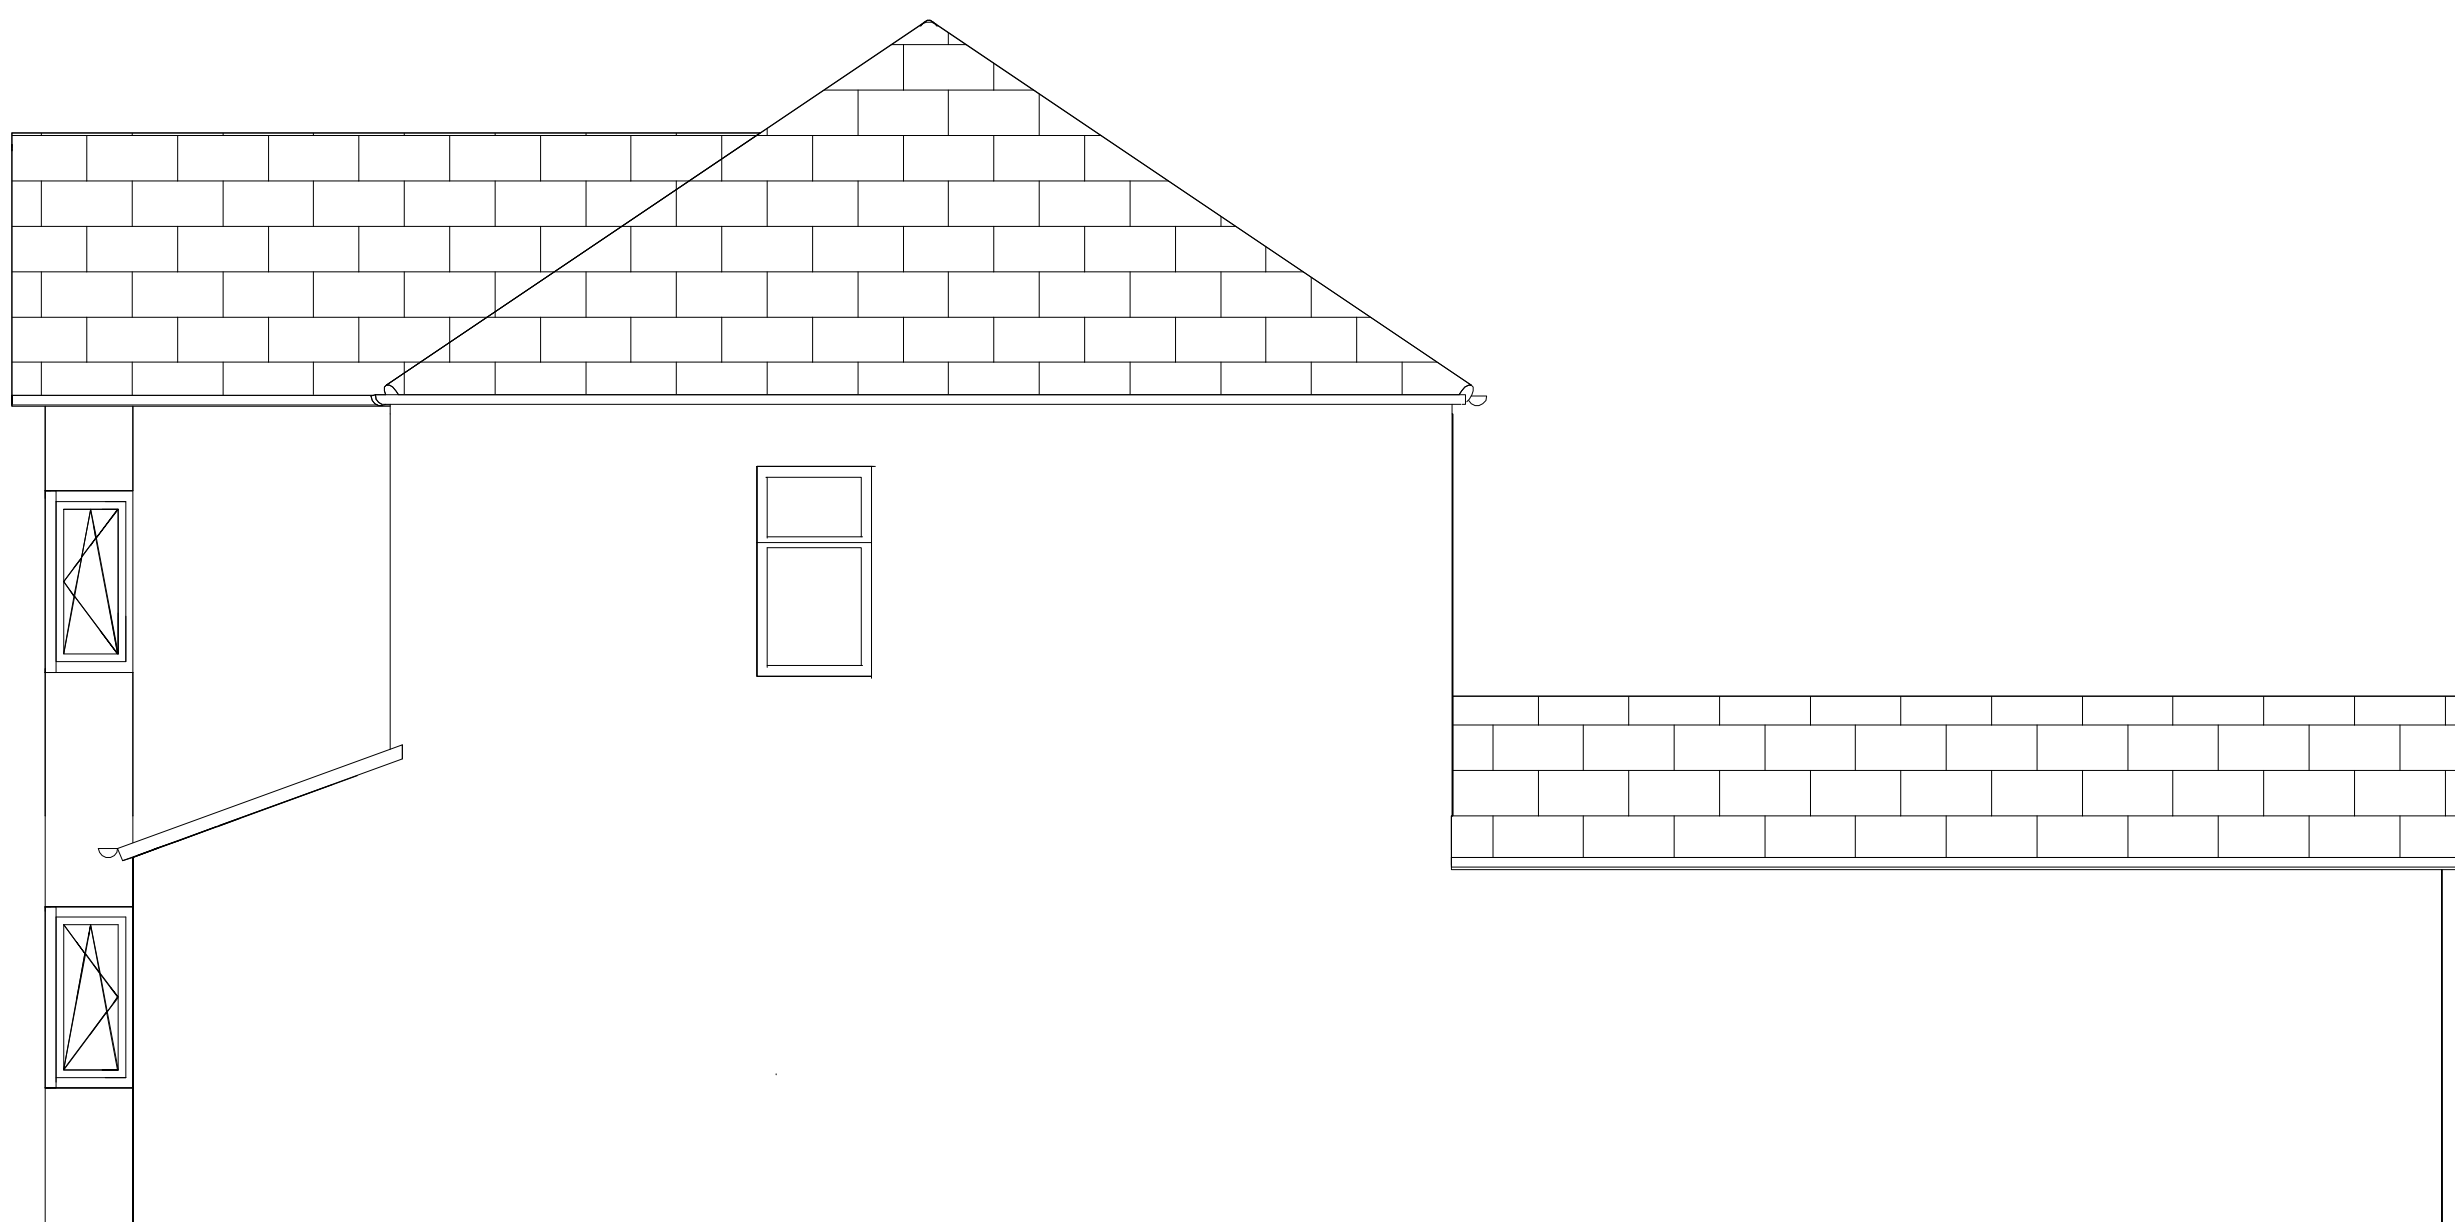

Existing South Elevation