


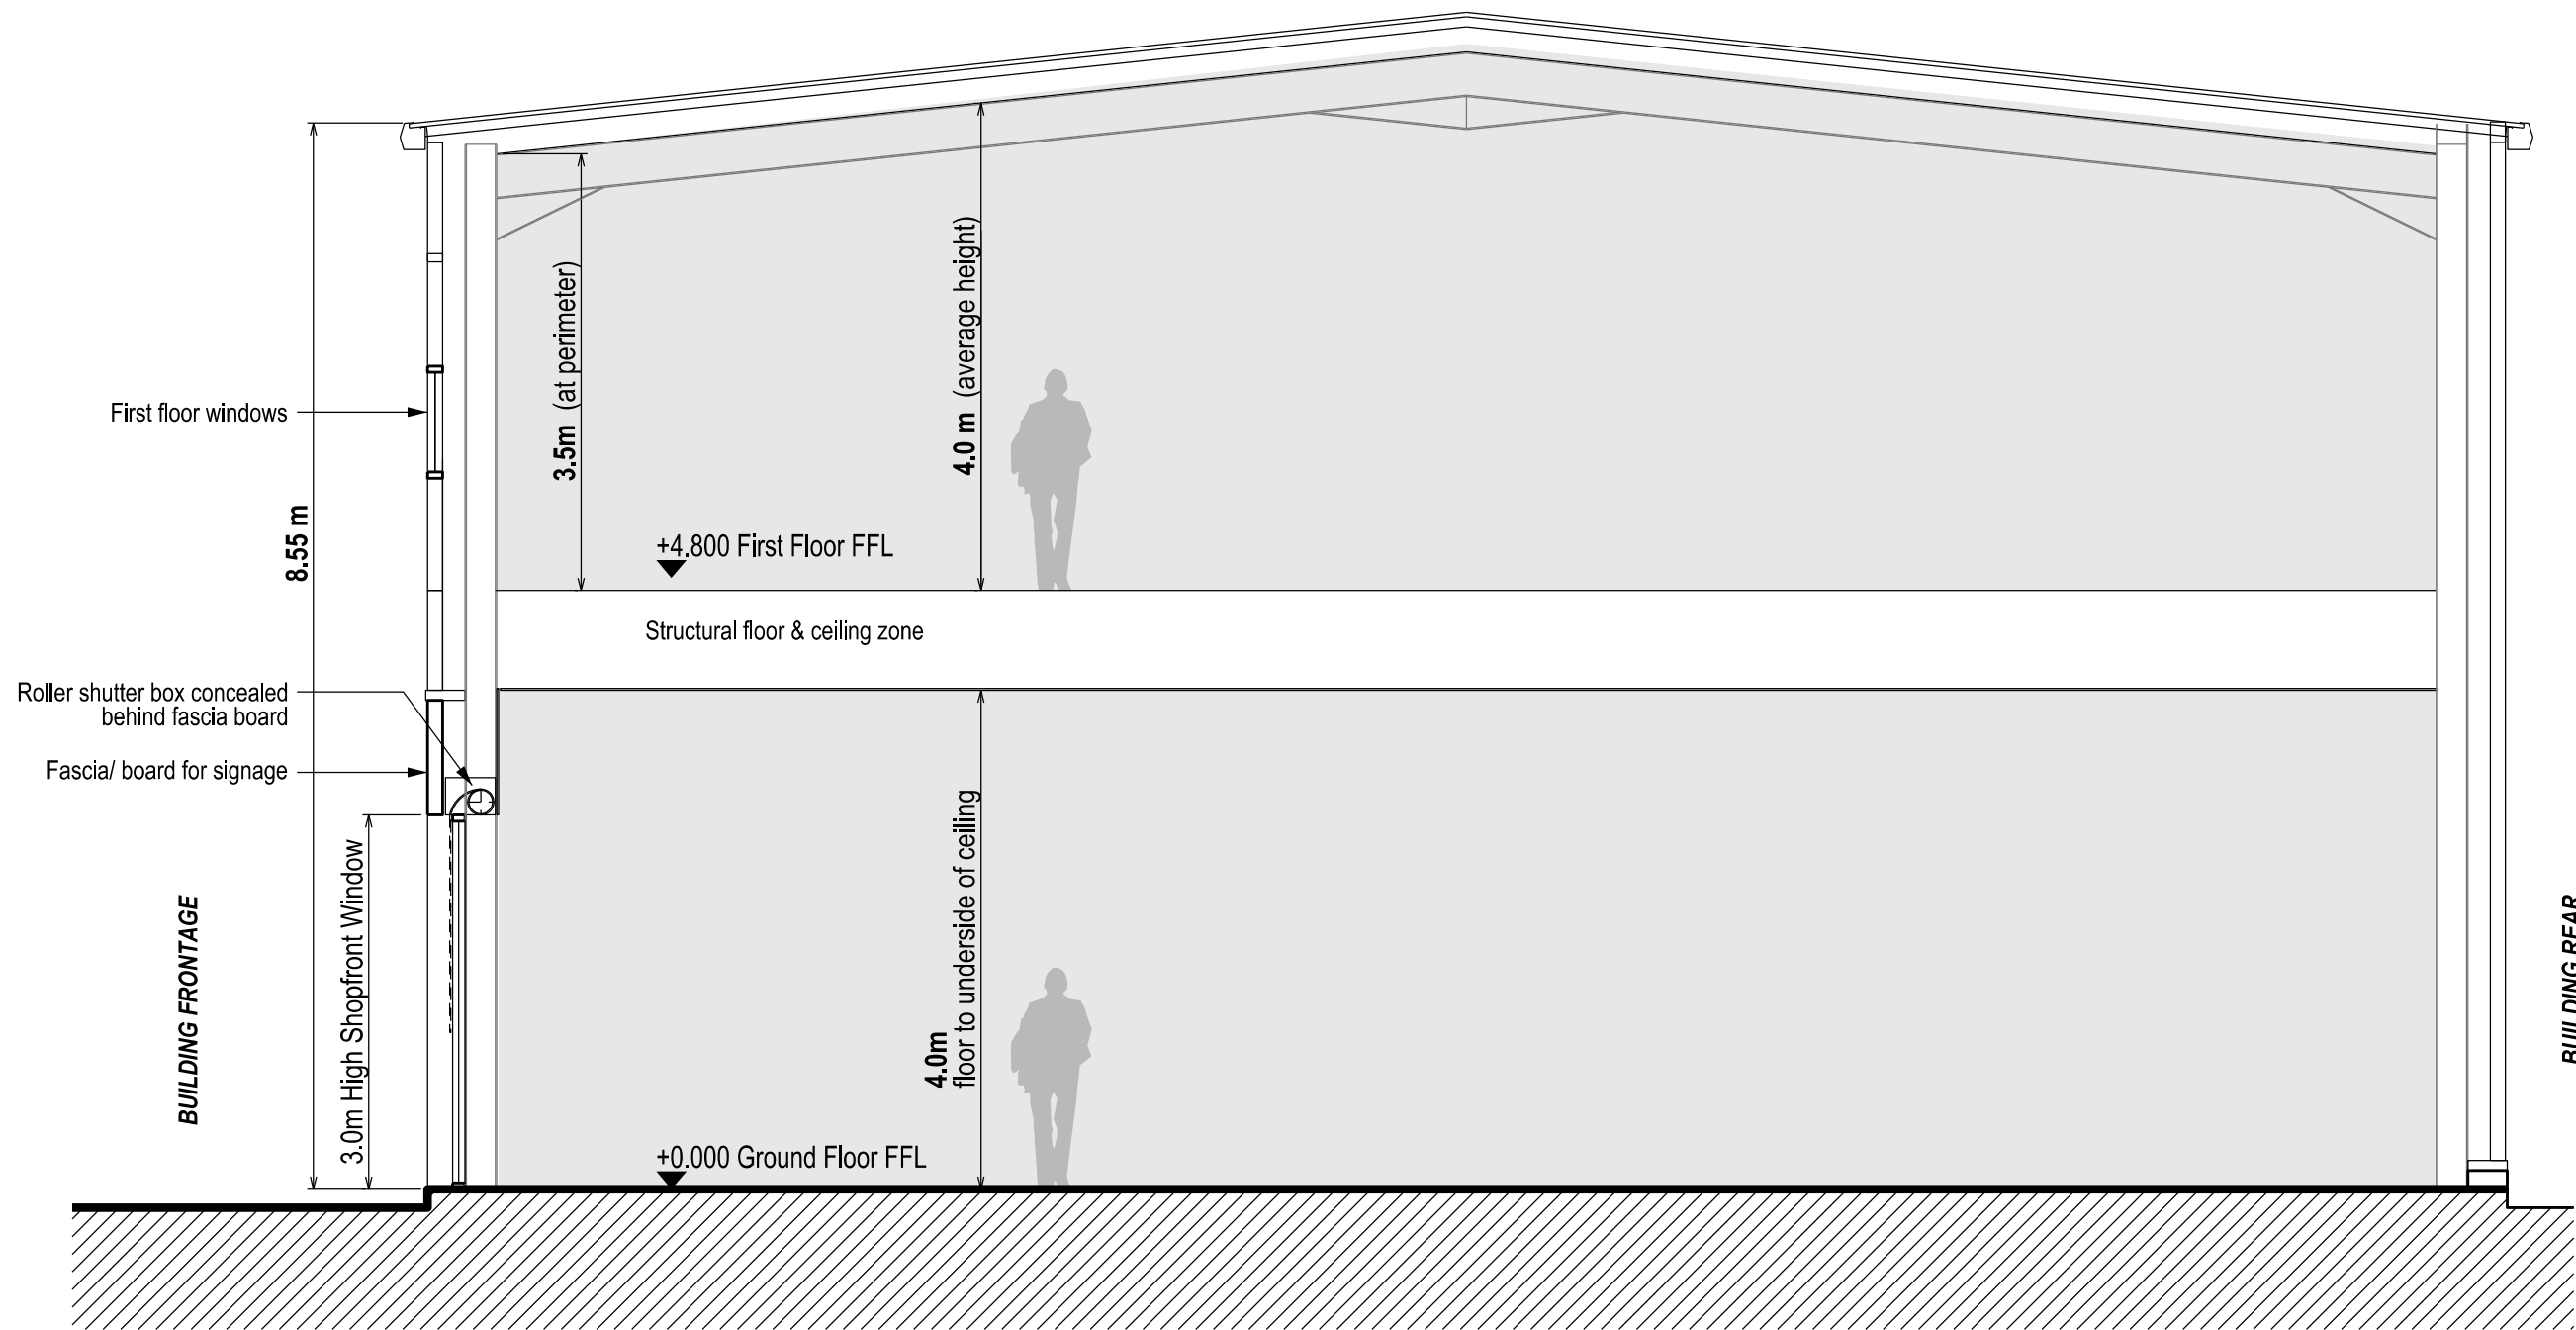

Indicative Cross Section @1:50

Note:
This is an indicative section only;
the heights and other dimensions
are approximate only and subject
to structural design input.

No		Prep	Date
Amendments			
LCA Architecture & Planning Email: lx.chowdhury@gmail.com Tel: 07563 952231			
Project			
Proposed New Unit 54 Derby Street Manchester			
Title			
Indicative Cross Section			
Job No. 2301		Drawing No. PL10	
Amendment:		Scale @A3: 1/50	
Status			
For Planning Approval			
Auth. CL		Date. March 2023	