


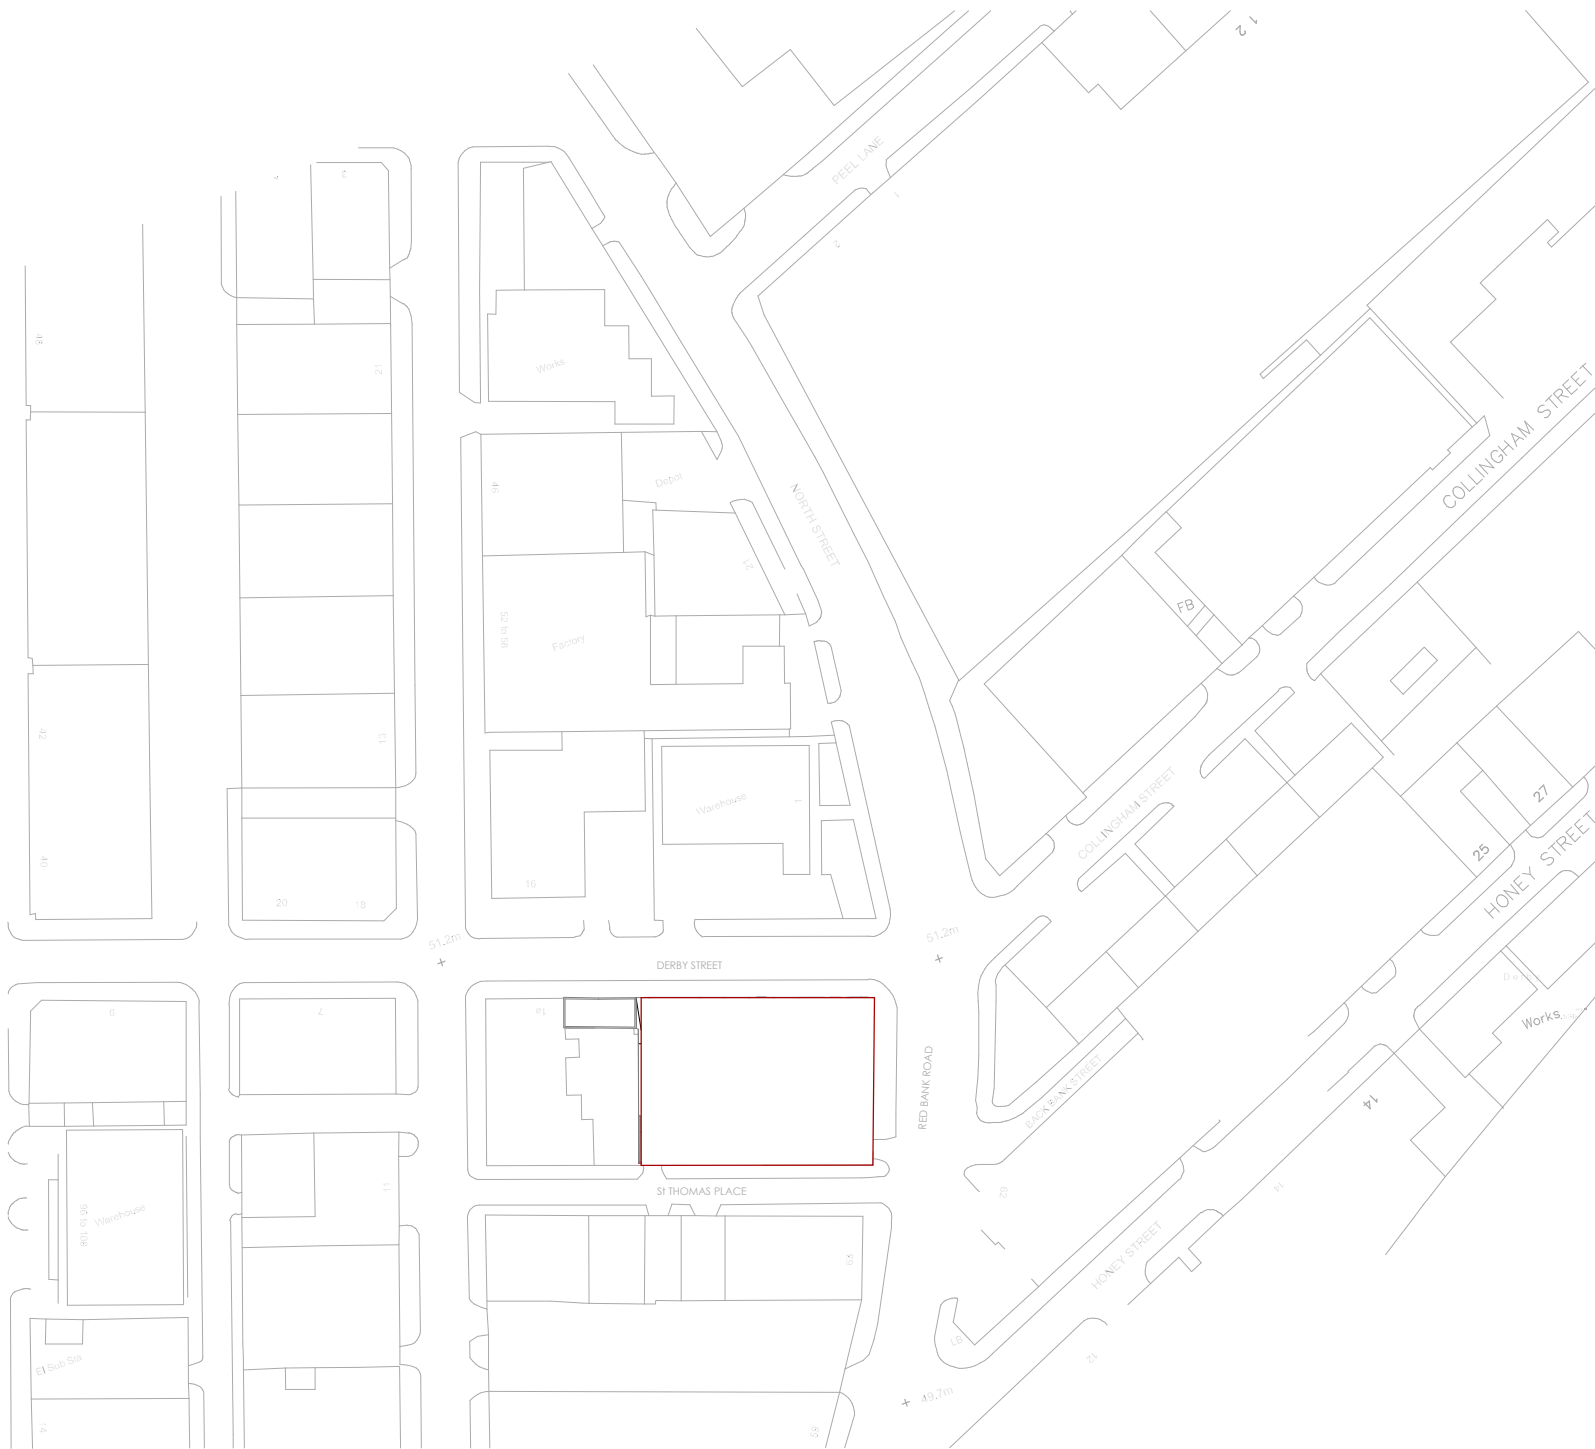

GRAPHIC SCALE 1:250



SAFETY, HEALTH & ENVIROMENTAL INFORMATION

IN ADDITION TO HAZARDS/RISKS NORMALLY ASSOCIATED WITH THE TYPES OF WORK INDICATED ON THIS DRAWING, NOTE THE FOLLOWING:

CONSTRUCTION:

TBC.

MAINTENANCE & CLEANING:

TBC.

DECOMMISSIONING/DEMOLITION:

TBC.

NOTE: IT IS ASSUMED THAT ALL WORKS WILL BE CARRIED OUT BY A CONTRACTOR THAT IS COMPETENT IN THE WORKS IDENTIFIED AND (WHERE APPROPRIATE) THE CONTRACTOR WORKS TO AN APPROVED METHOD STATEMENT.

P2	20.09.23	Planning Application	PD	NS
P1	26.07.23	For Approval	AU	JC
Rev	Date	Description	Drawn	Chk'd

Revision Schedule

Client:
JC Wholesale

Project:
P0605: 1A Derby Street

Drawing
Site Location Plan

Status: Drawing
A1 STAGE 3

Drawn
AU Date:
17 JUL 2023

Checked
JC Scale @ A3:
1 : 1250

Approved
NS Revision
P2

Drawing
P0605-PSK-XX-ZZ-D-A-001001

[PS]K Design Ltd

[PS]K Design Limited
Unit 4, Cadman House,
2-16 Wharf Road, Sale, Cheshire
M33 2AF
EMAIL: info@pskdesign.co.uk

General Notes:
- [PS]K Design Ltd shall have no responsibility for any use made of this document other than for that which it was prepared and issued.
- All dimensions should be site checked on site.
- Do not scale from this drawing.
- Any drawing errors or divergencies should be brought to the attention of [PS]K Design Ltd at the address shown.